






Front Elevation

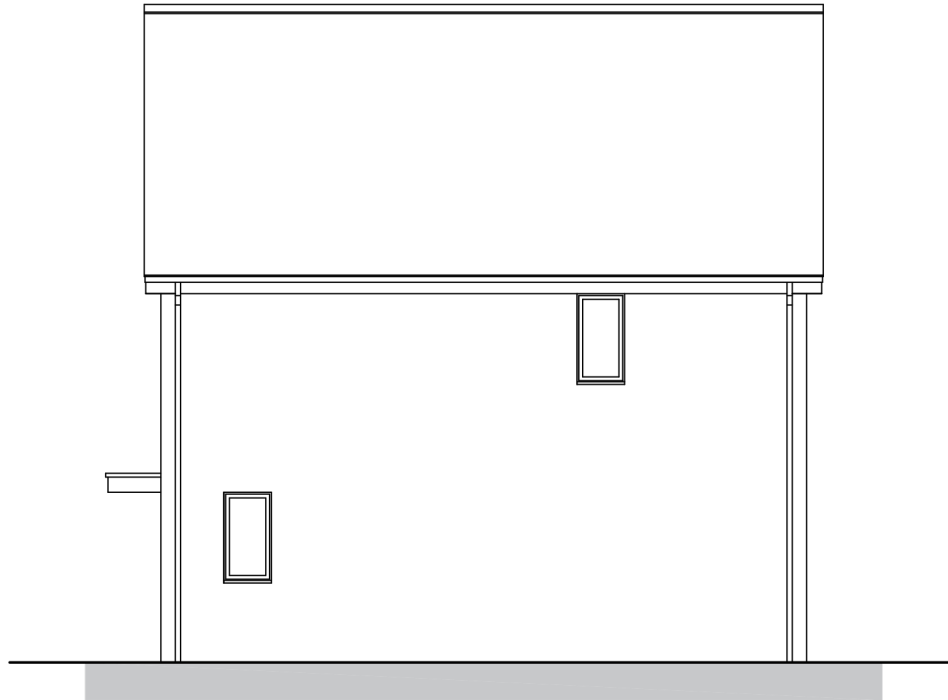


Side Elevation

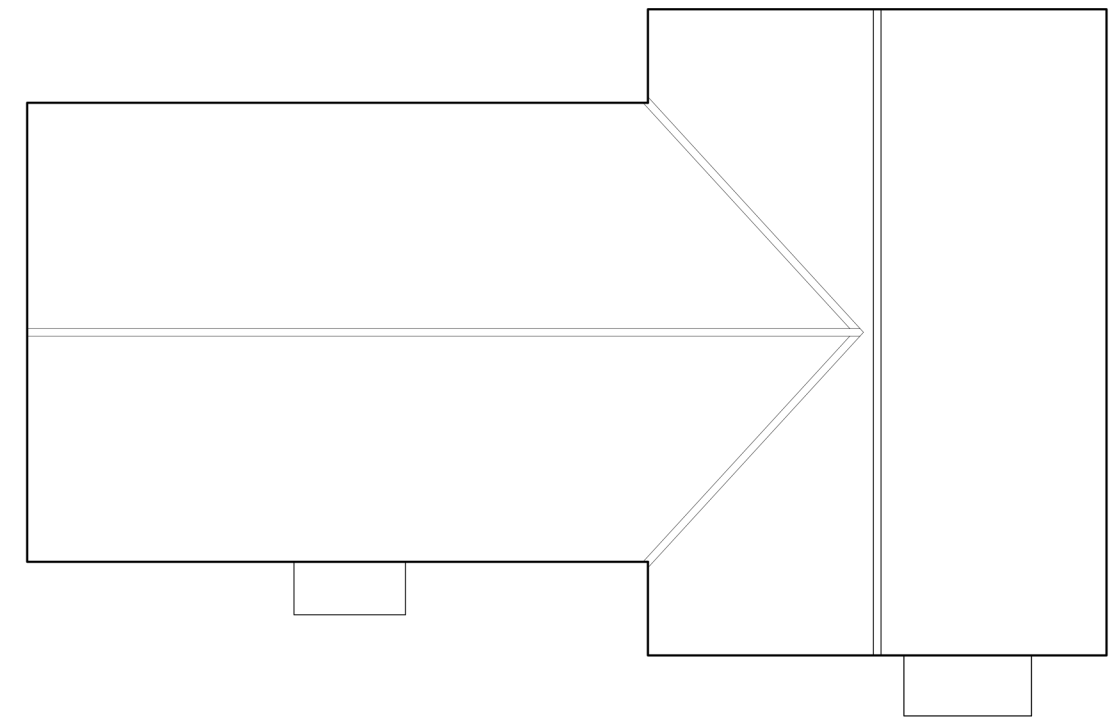


Roof Plan

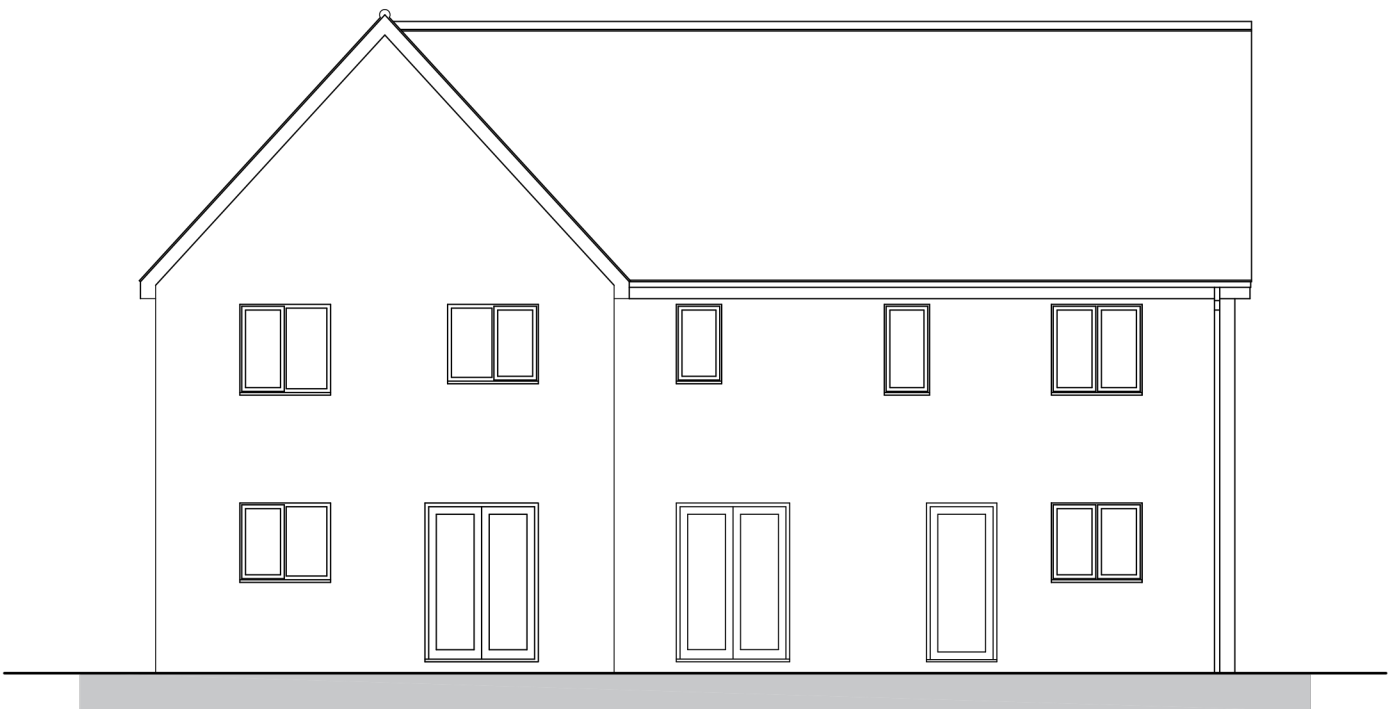


Rear Elevation

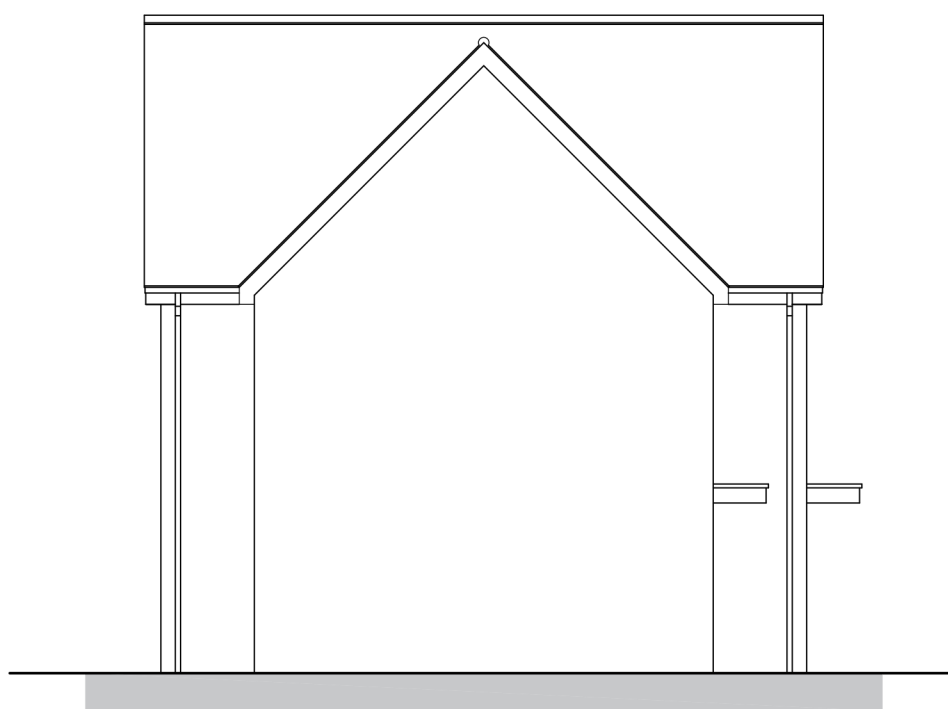

Side Elevation

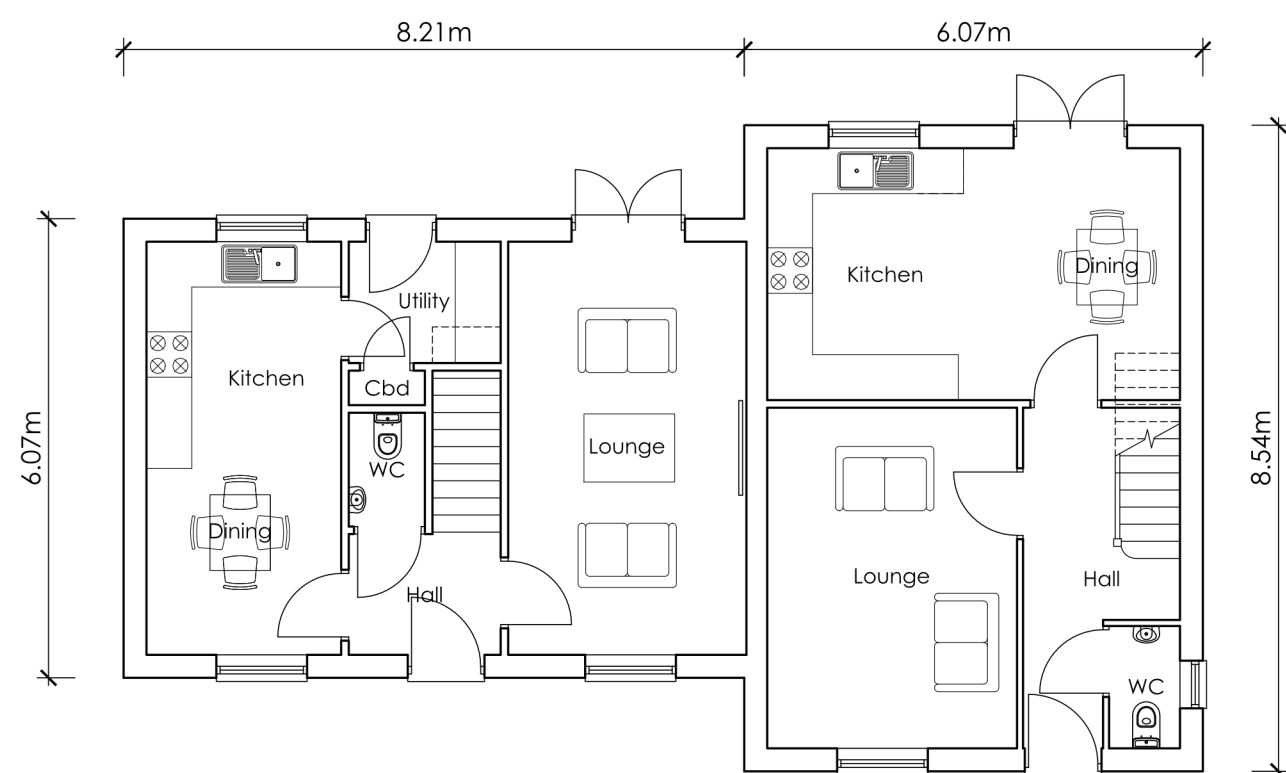

Ground Floor Plan

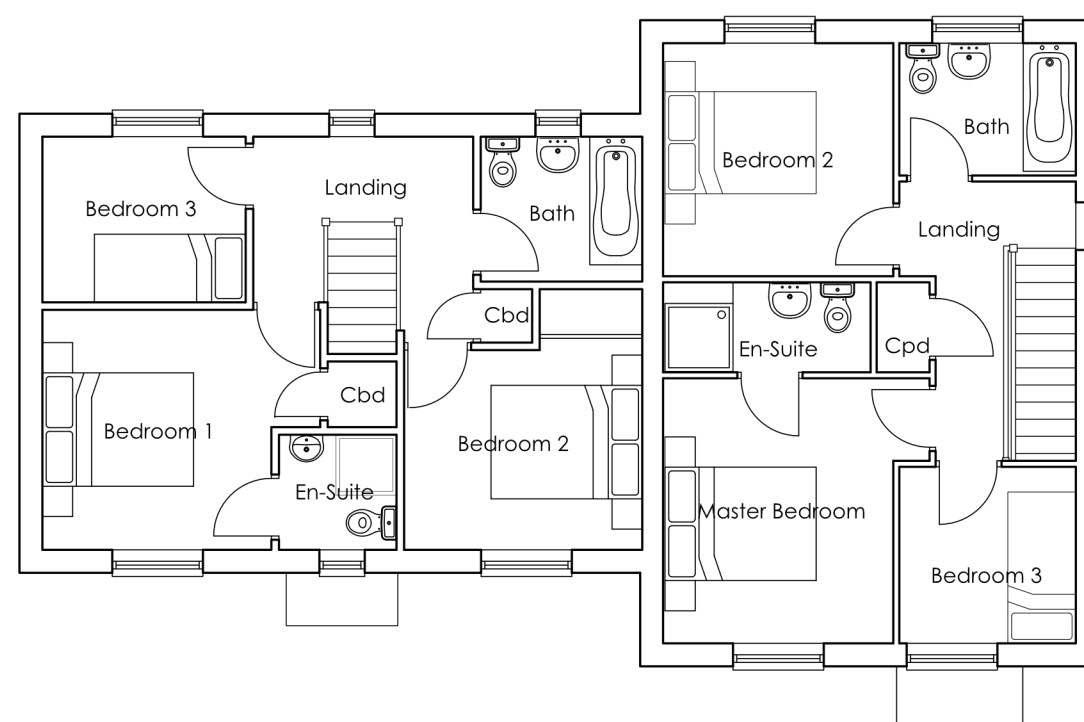

First Floor Plan

All discrepancies are to be brought to the attention of the below office.

The copyright to this drawing is owned by Studio 11 Architecture.

REVISION DATE DRAWN DESCRIPTION



KING'S LYNN INNOVATION CENTRE,
INNOVATION DRIVE, KING'S LYNN,
PE30 5BY

T: 01553 970033
E: design@studio11architecture.co.uk
W: www.studio11architecture.co.uk

CLIENT RTW Construction & Developments Ltd

PROJECT Proposed residential development off
Boston Road, Gosberton

DRAWING Swallow & Heron - Floor Plans &
Elevations

DRAWN EG PROJECT DESIGNER KB PROJECT DIRECTOR KB

DATE 02.11.2021 SCALE 1:100 PAPER SIZE A1

DRAWING NUMBER 525.Swa&Her.01

Working in partnership with Ralph Charman Associates & Eleven Consultants