






Front Elevation

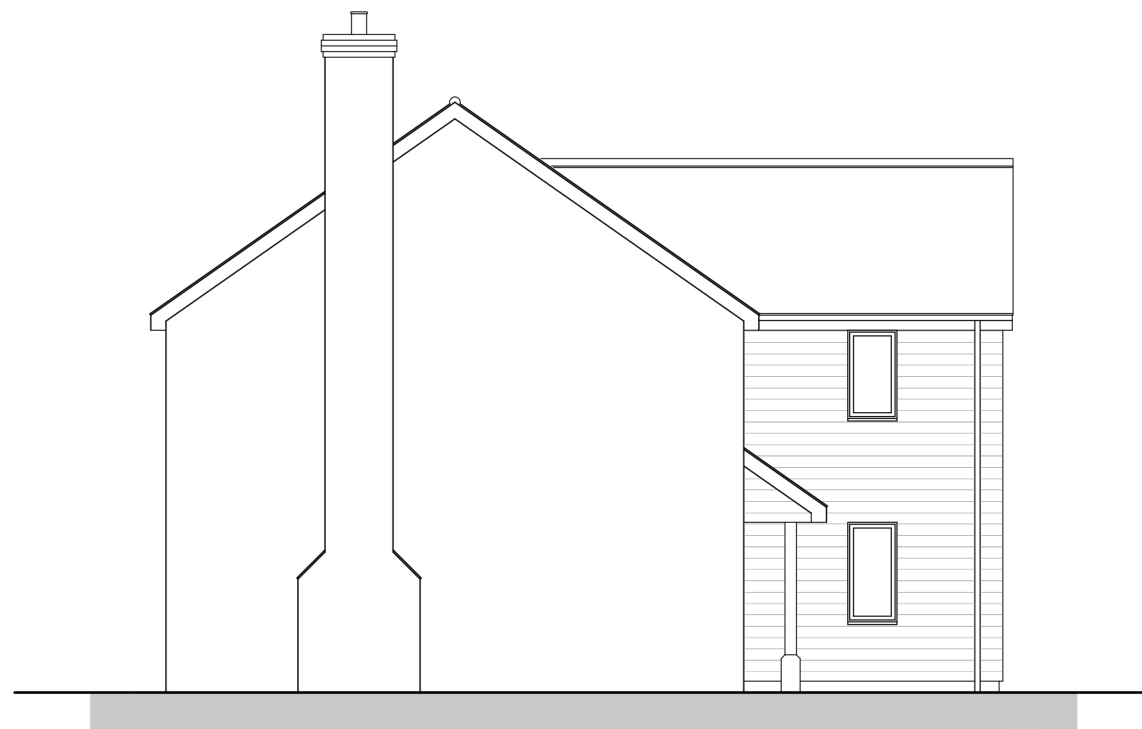


Side Elevation

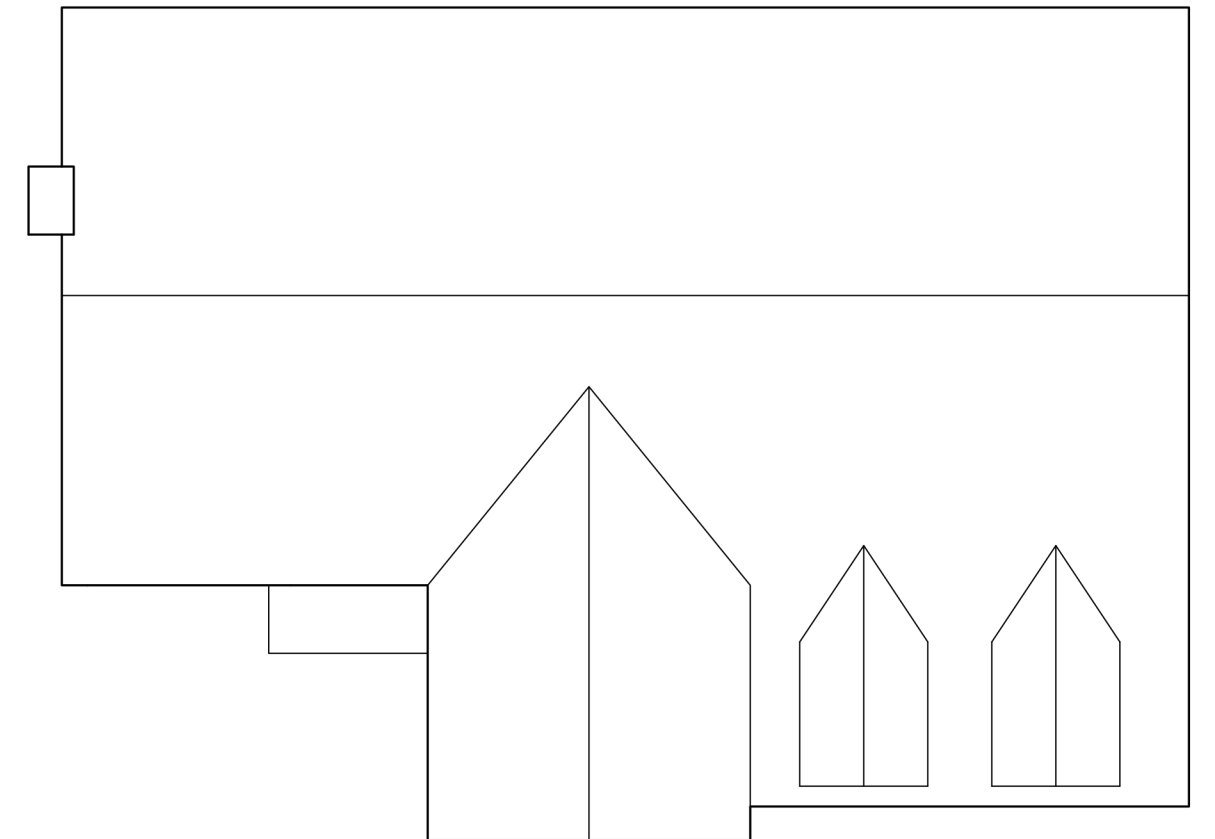


Roof Plan

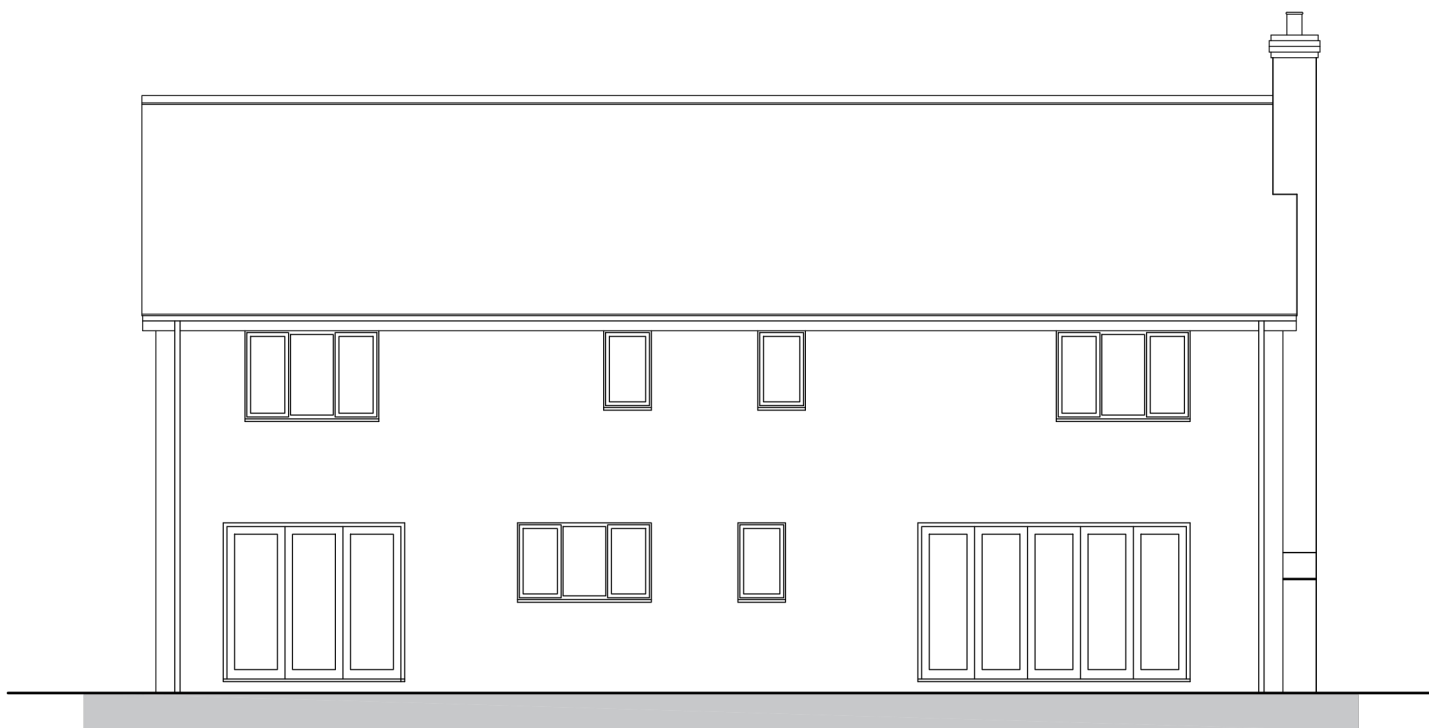


Rear Elevation

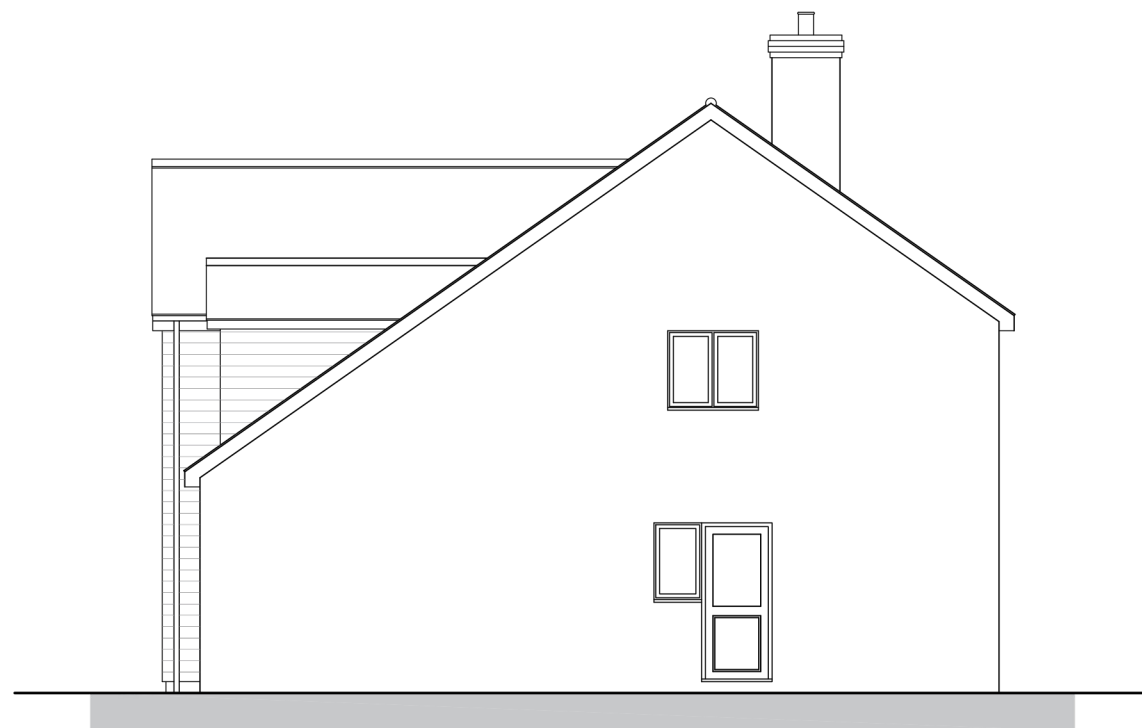

Side Elevation

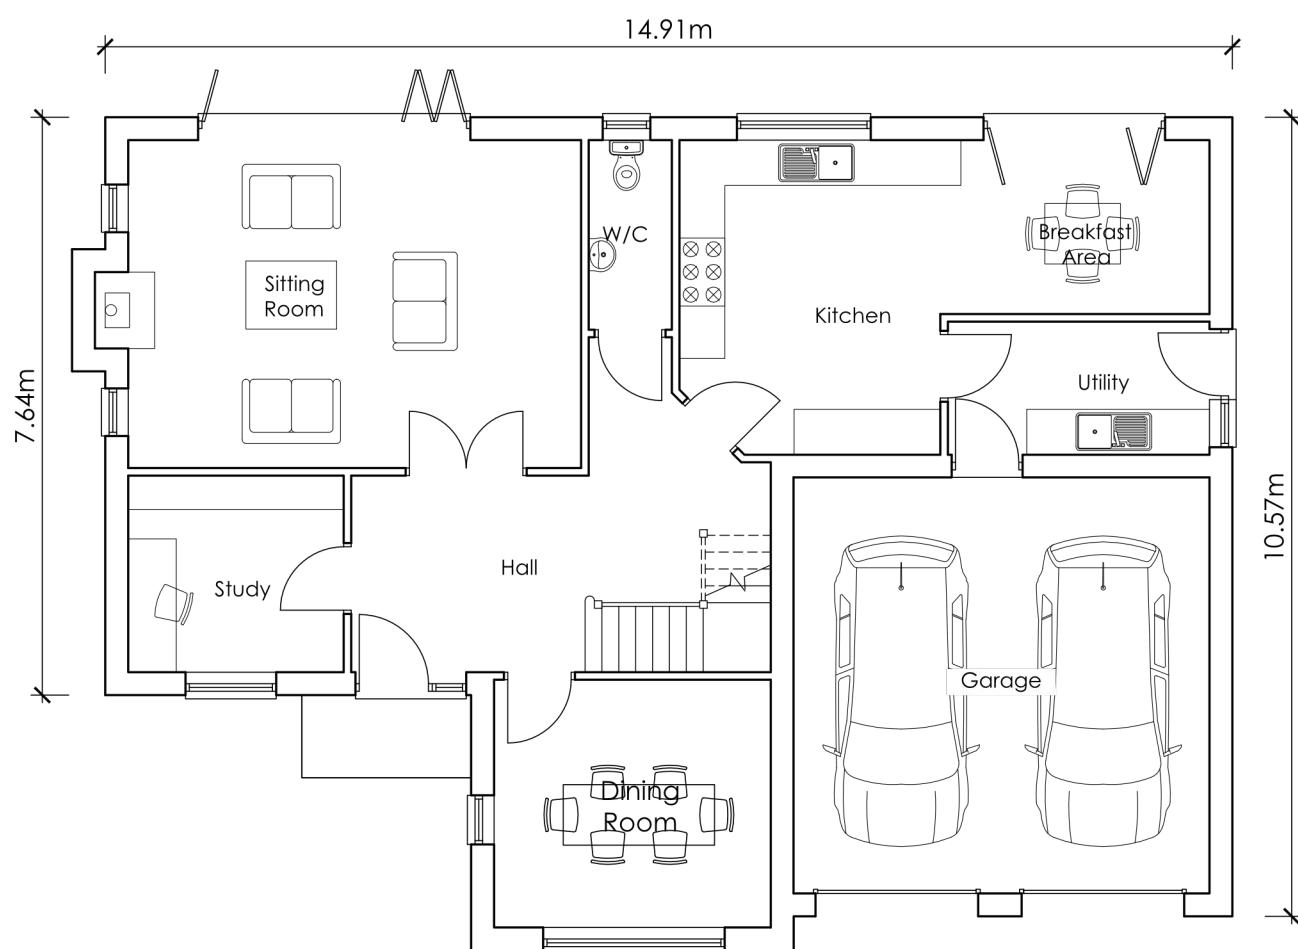


Ground Floor Plan

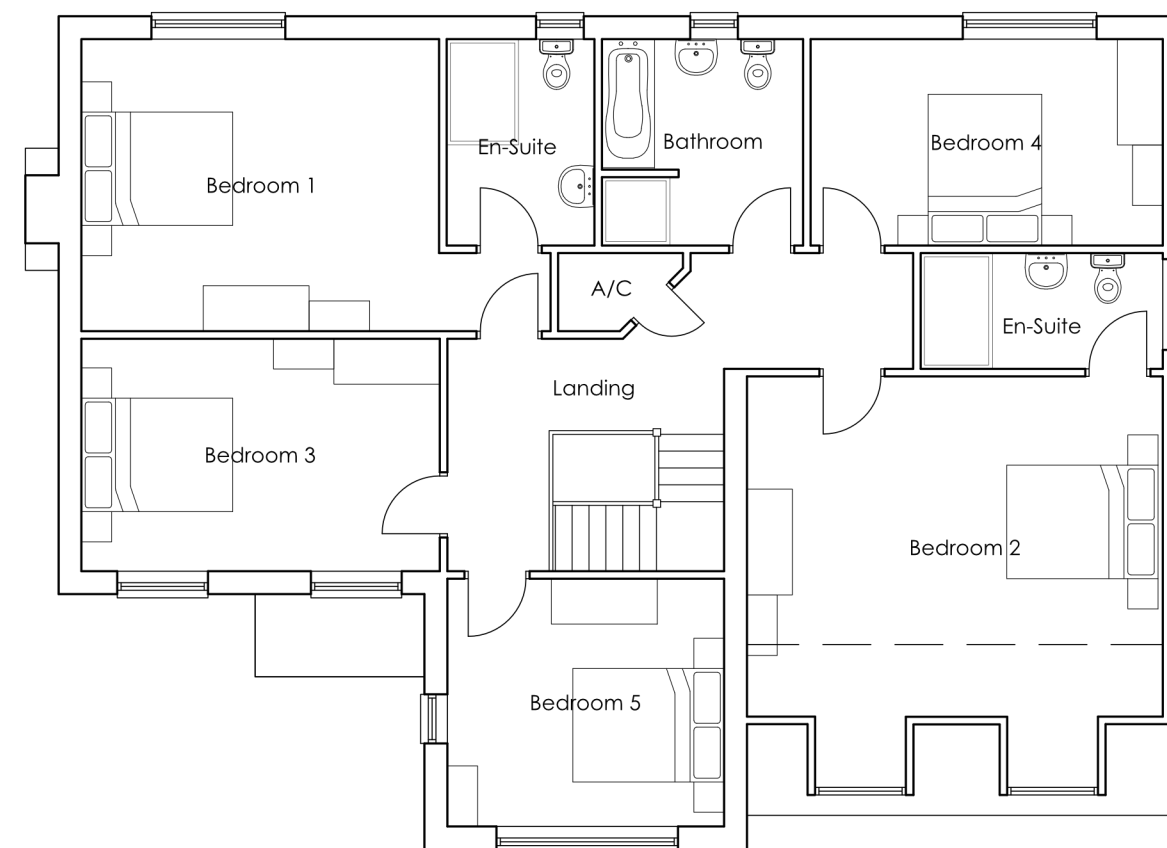

First Floor Plan



A
REVISION
10.02.2022
DATE
OS
DRAWN
Windows added.
DESCRIPTION

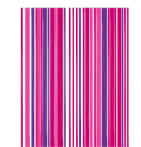

STUDIO11
architecture

KING'S LYNN INNOVATION CENTRE,
INNOVATION DRIVE, KING'S LYNN,
PE30 5BY

T: 01553 970033
E: design@studio11architecture.co.uk
W: www.studio11architecture.co.uk

CLIENT RTW Construction & Developments Ltd

PROJECT Proposed residential development off
Boston Road, Gosberton

DRAWING The Swan - Floor Plans & Elevations

DRAWN	PROJECT DESIGNER	PROJECT DIRECTOR
EG	KB	KB

DATE	SCALE	PAPER SIZE
11.11.2021	1:100	A2

DRAWING NUMBER
525.Swan.P.01

Working in partnership with Ralph Charman Associates & Eleven Consultants