



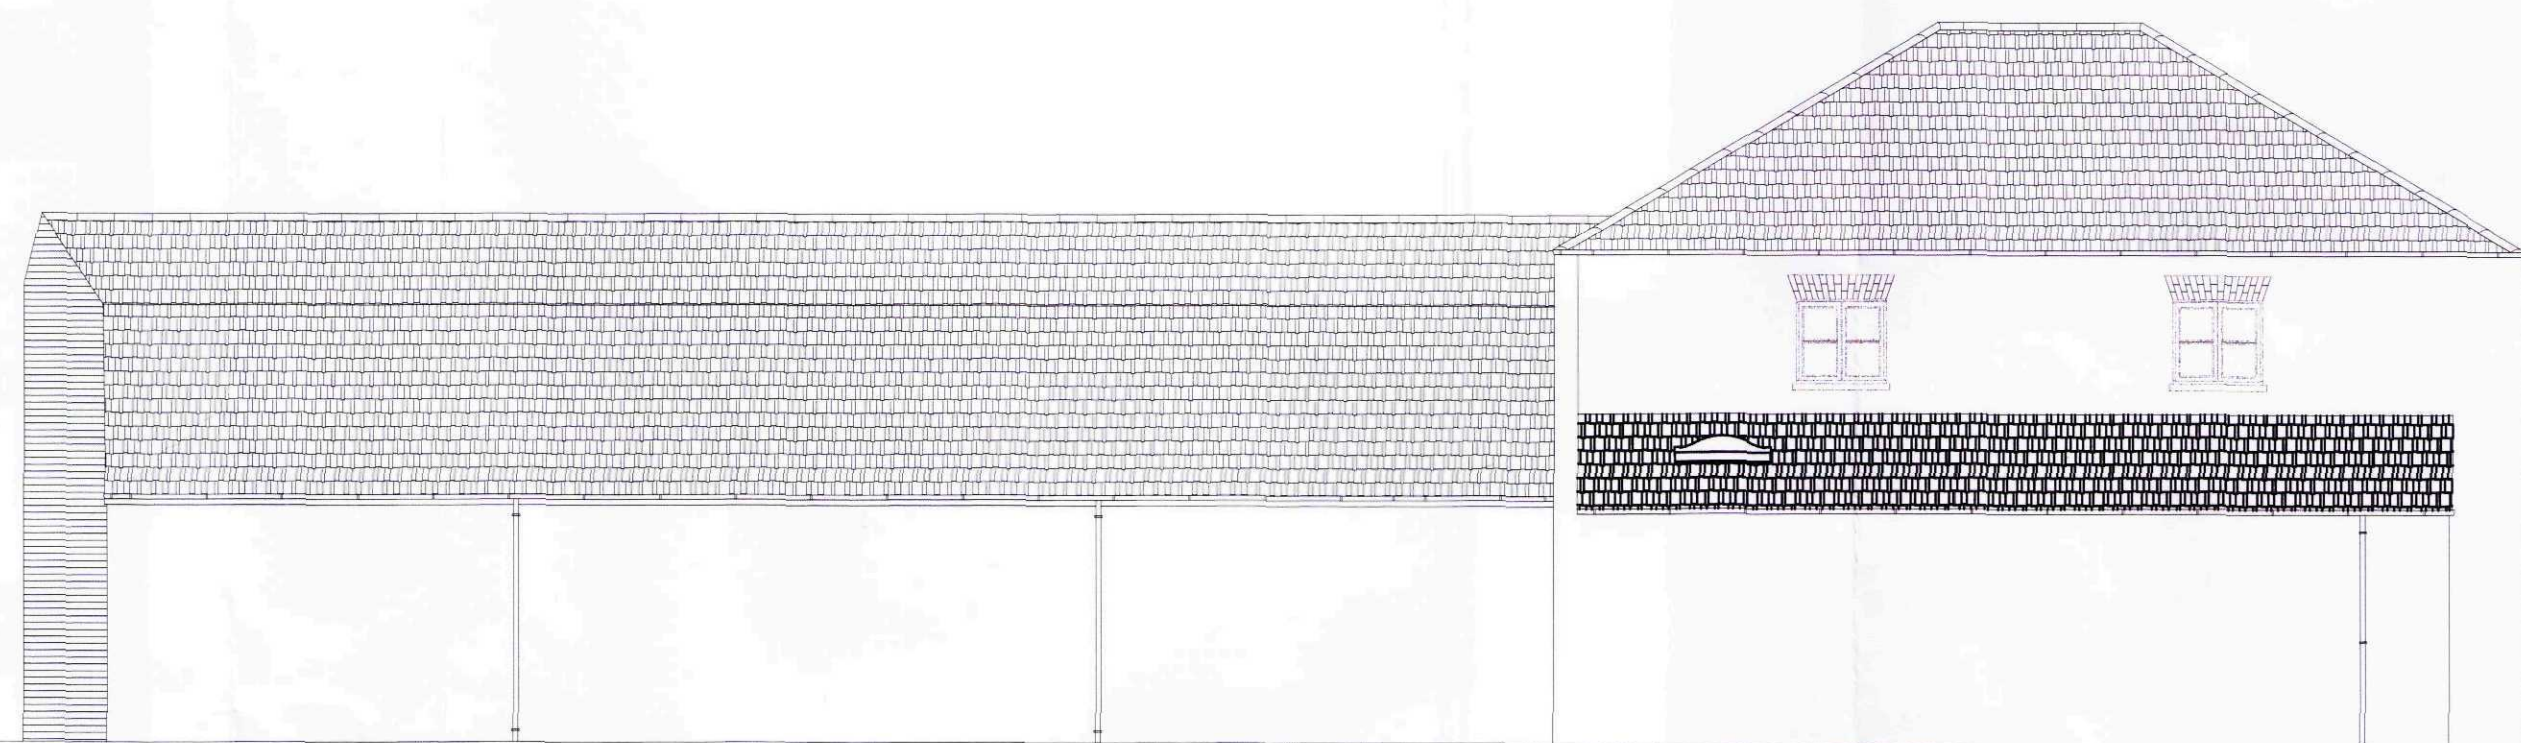


existing side (west) elevation

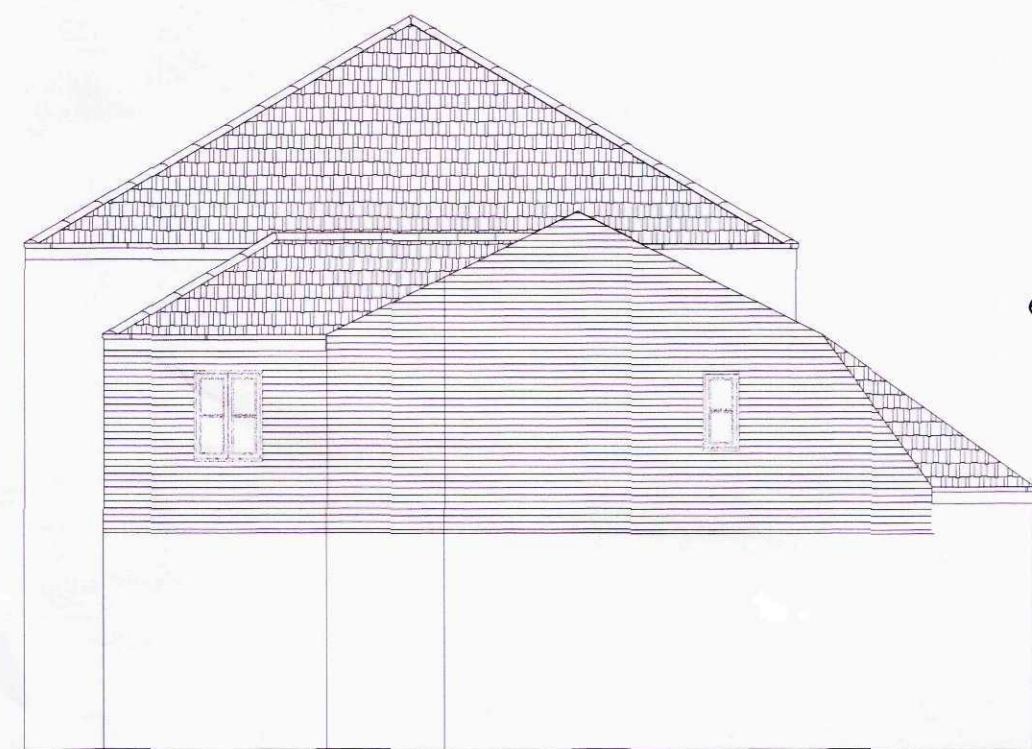


existing side (east) elevation



existing side (south) elevation

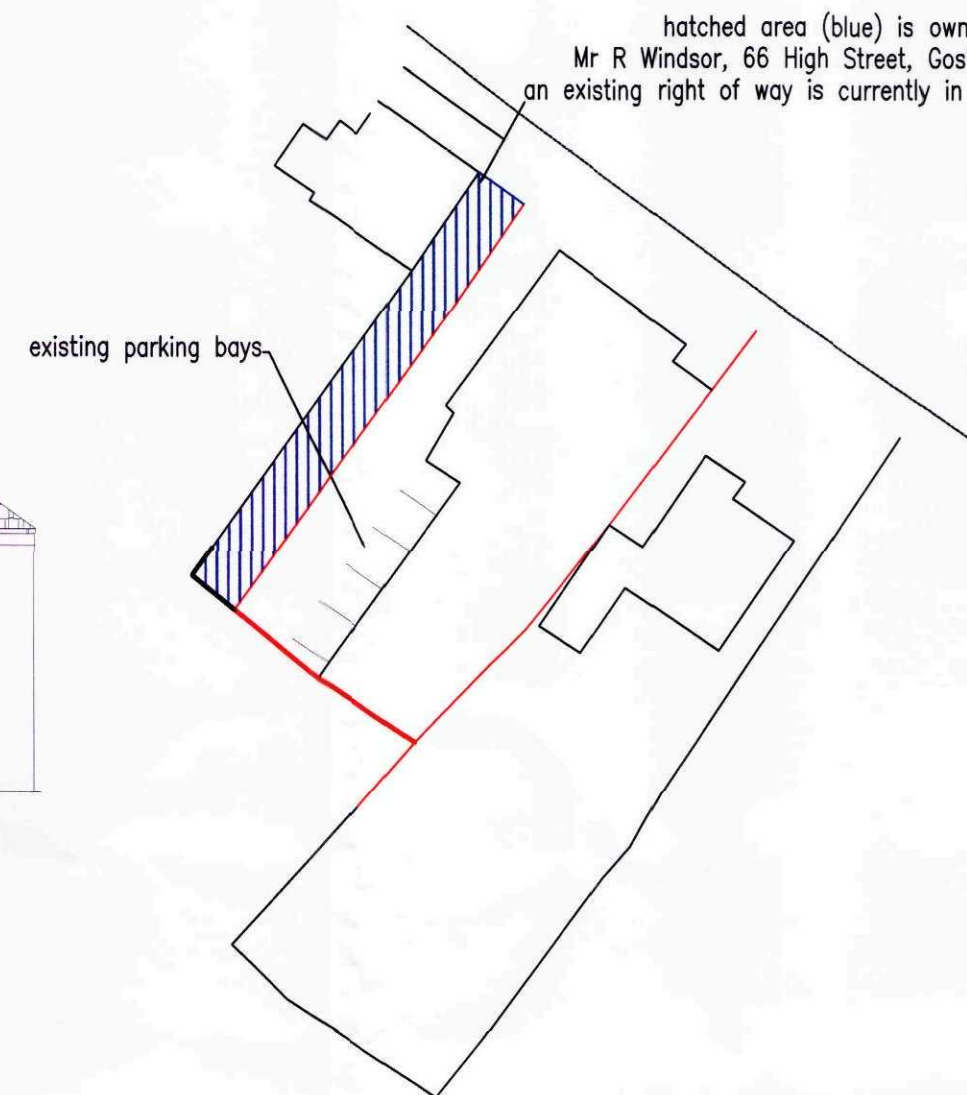


EXISTING BLOCK PLAN 1:500

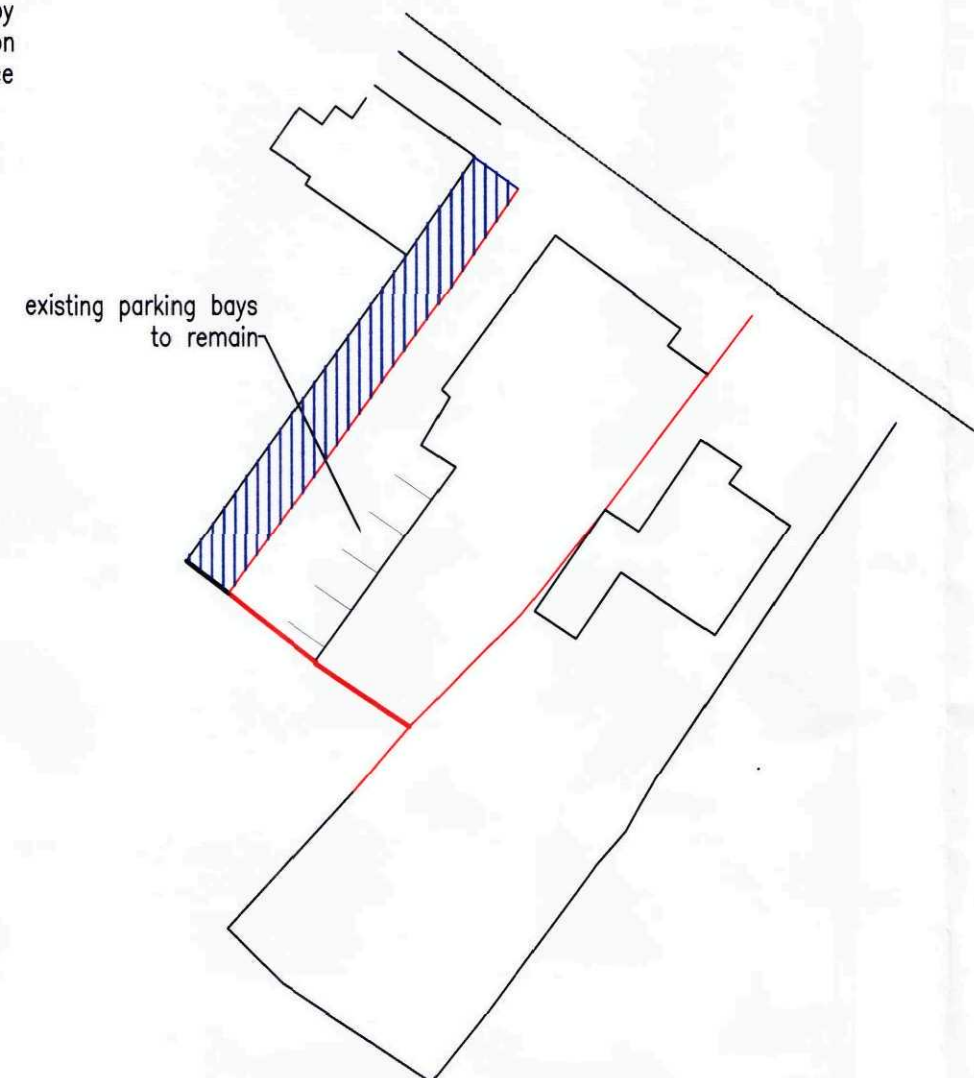


PROPOSED BLOCK PLAN 1:500



SITE PLAN

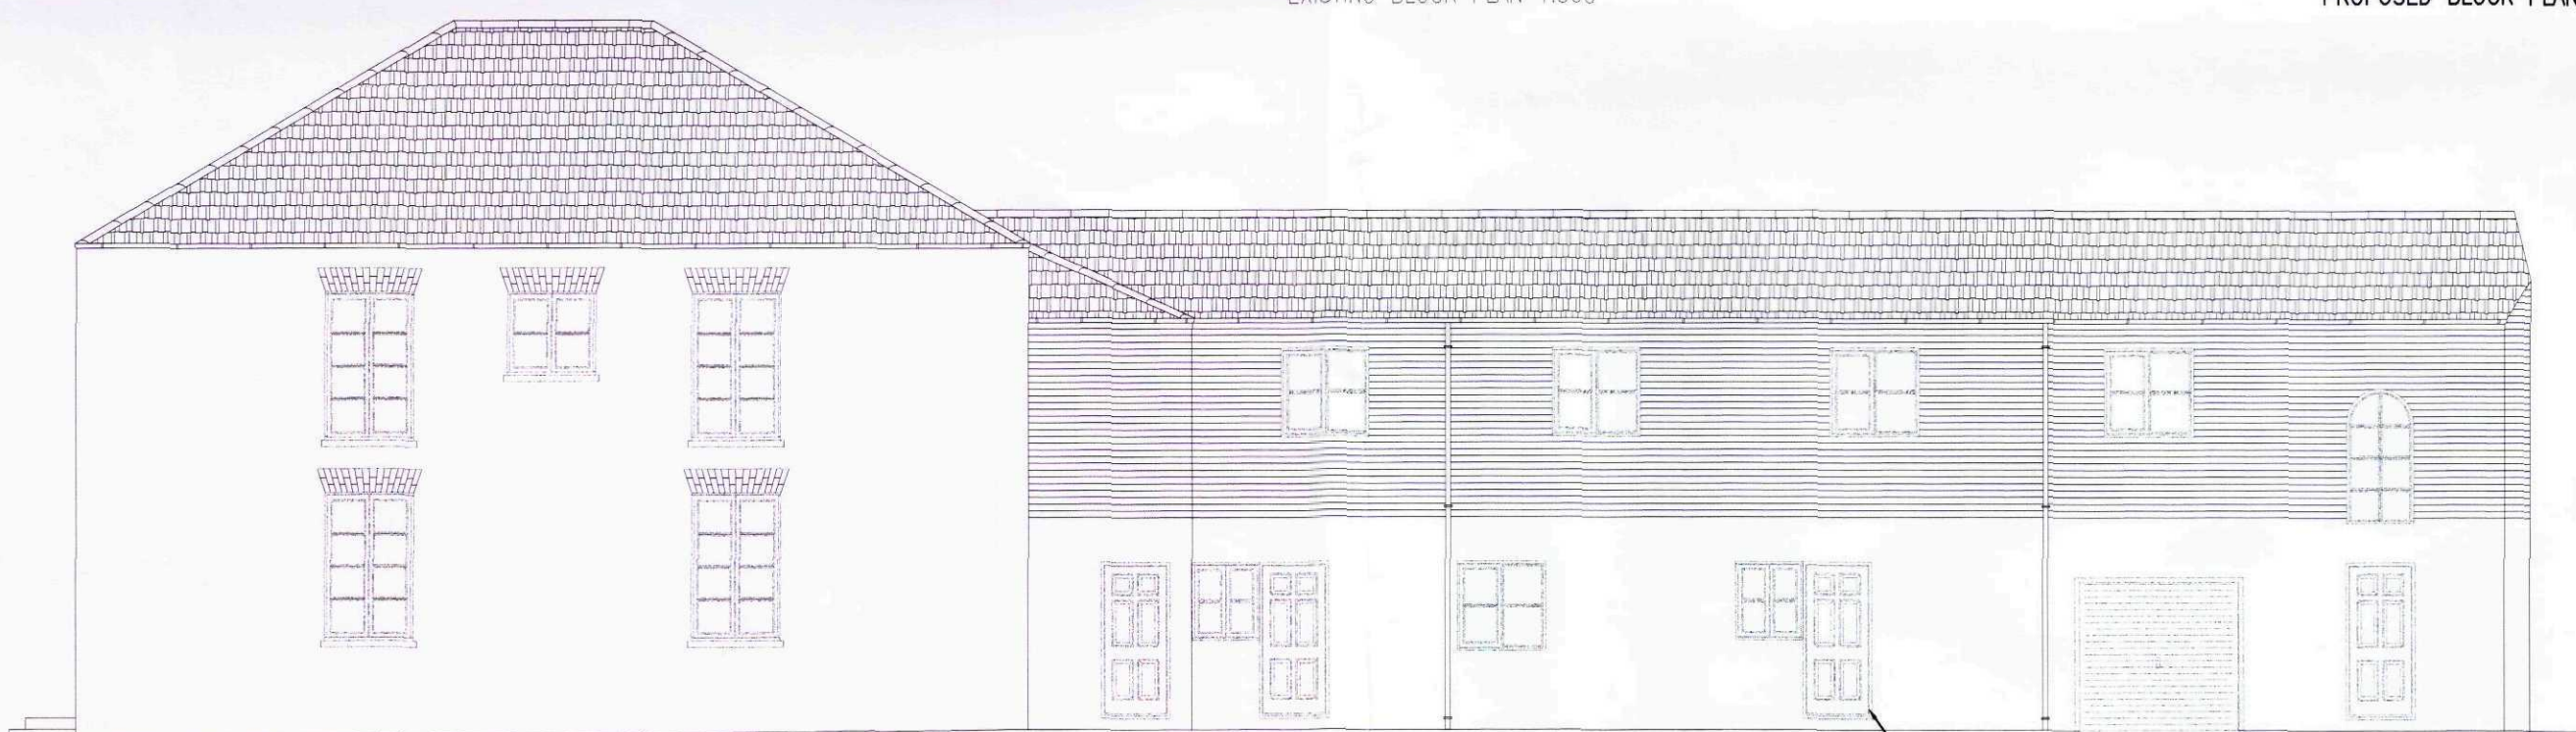

proposed side (west) elevation

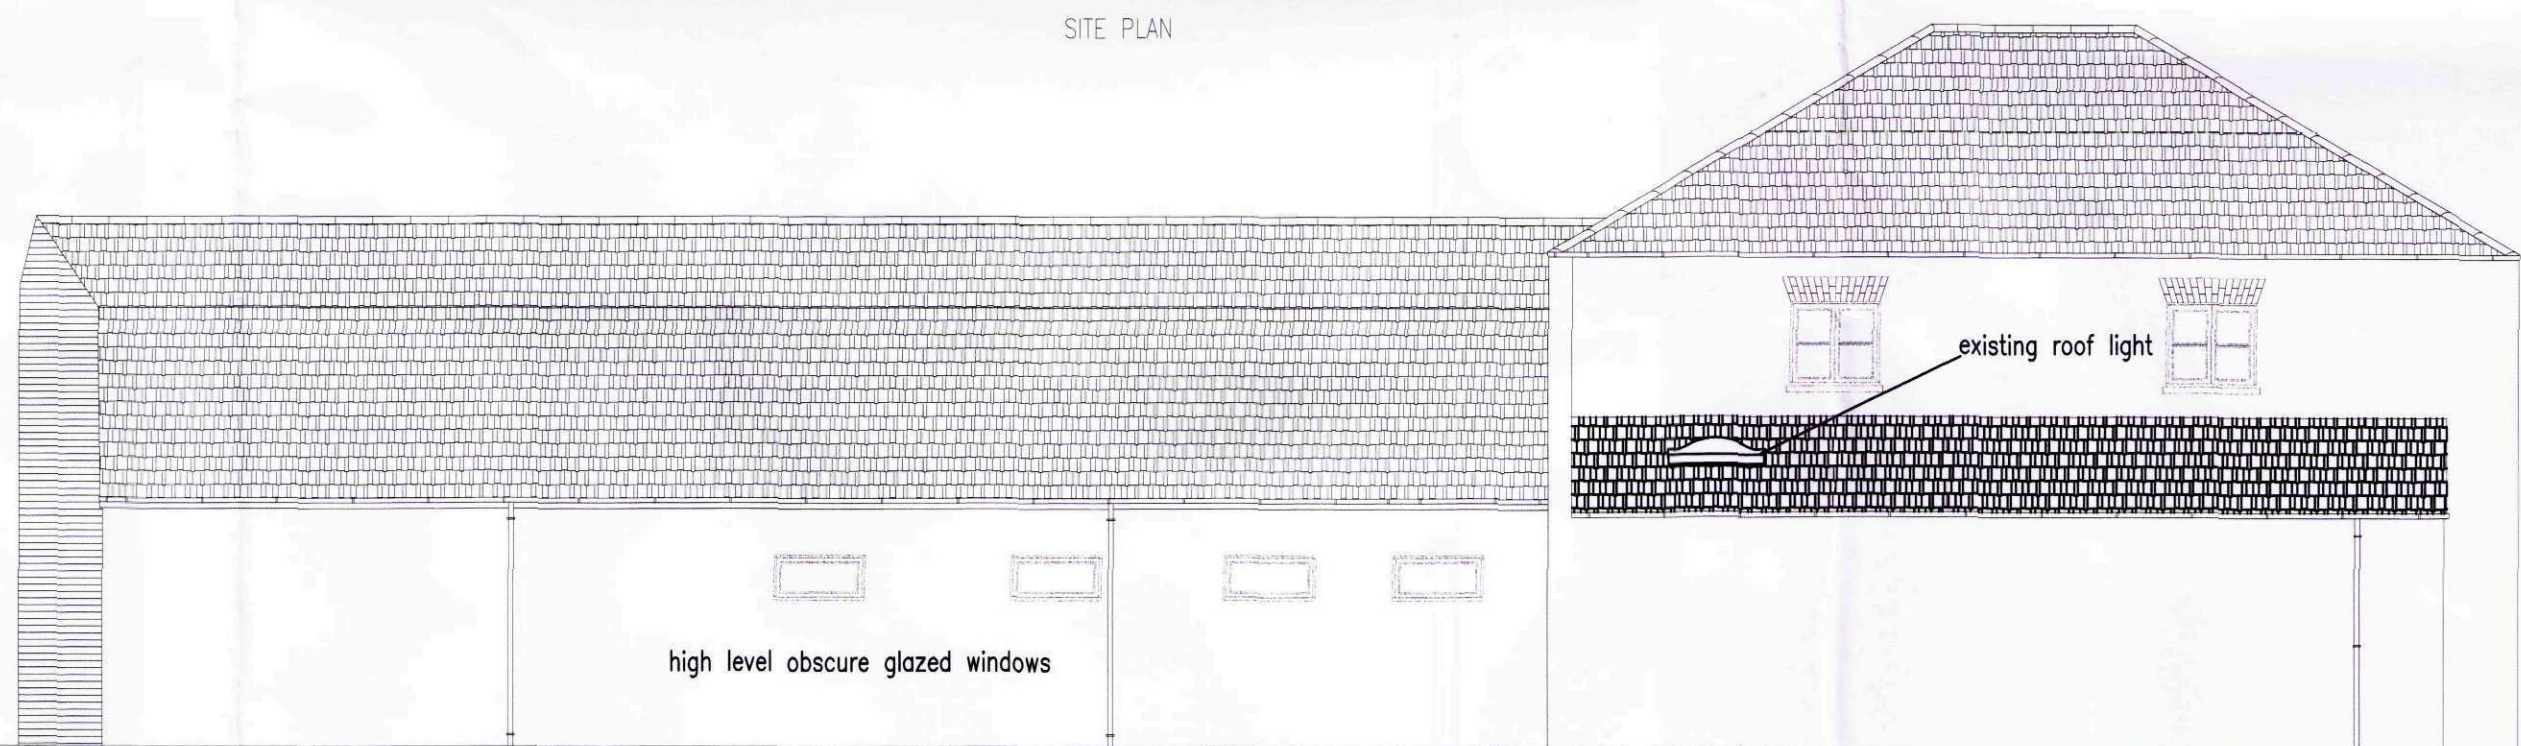

proposed side (east) elevation



proposed side (south) elevation

Ref:B	HIGH LEVEL WINDOWS	FEB 2012
Ref:A	AMENDED BLOCK PLAN	DEC 2011
Ref:	Revision:	Date:

WENMAN BUILDING DESIGN Ltd.
2 Austendyke Road
Weston Hills
Spalding
Lincs. PE12 6BX
Tel/Fax 01775 724171
Mobile 0784 178457
enquiries@wenmanbuildingdesign.co.uk

Project:
CHANGE OF USE FROM
OFFICE TO TWO FLATS TO
THE REAR OF:
64 HIGH STREET
GOSBERTON

Client:
13 FEB 2012
Mr. P. HAMMOND

AMENDED PLAN
Ref. *Ah*

DRAWING:
EXISTING ELEVATIONS
PROPOSED ELEVATIONS
BLOCK PLAN
SITE PLAN

DRAWING N°: WEN/1450/11/02B	DATE: NOV 2011
DRAWN BY: RW	SCALES: 1:100

COPIES OF THESE DRAWINGS MUST NOT BE MADE, TRACED OR ALTERED FOR ANY PURPOSE OTHER THAN THAT FOR WHICH THEY ARE ISSUED WITHOUT WRITTEN PERMISSION OF WENMAN BUILDING DESIGN. THESE DRAWINGS ARE PROVIDED ONLY FOR THE PURPOSES OF INFORMATION AND ARE NOT TO BE USED AS A CONTRACT DOCUMENT. THE PROPOSED WORK WILL NOT BE SUPERSEDED BY ANY OTHER DOCUMENTS OR INFORMATION. THE CLIENT OR THEIR APPOINTED BUILDING/CONSTRUCTION RESPONSIBILITY TO CONTROL WORKMANSHIP/MATERIALS IS NOT WAIVED BY THE ISSUANCE OF THESE DRAWINGS. IT IS THE CLIENT'S RESPONSIBILITY TO ENSURE THAT THE WORK IS COMPLETED IN ACCORDANCE WITH THE REQUIREMENTS OF THE DRAWINGS. ALL WORKS AND MATERIALS TO BE FITTED AND INSTALLED TO THE MANUFACTURER'S INSTRUCTIONS AND COMPLY WITH THE APPLICABLE AND APPROVED DOCUMENTS OF THE BUILDING REGULATIONS AND CURRENT WELSH TECHNICAL REQUIREMENTS CODES OF PRACTICE, WHICH CHANGING OR EXISTING CODES. ALL WORKMANSHIP OR THE DRAWINGS ARE NOT TO BE USED FOR CONSTRUCTION/CONSTRUCTION PURPOSES. ALL WORKMANSHIP FOR SETTING OUT OF THE WORKS IS SHOWN ON THE DRAWINGS TO BE CHECKED BY THE BUILDING/CONSTRUCTION PRIOR TO THE COMMENCEMENT OF WORK AND ANY DISCREPANCIES REPORTED IMMEDIATELY. WHERE APPLICABLE, DIMENSIONS SHOWN ARE OTHER THE OUTSIDE/INSIDE OF WALL OR WORKMANSHIP AND NOT FINISHED PLASTER. IT IS RECOMMENDED THAT A SITE SURVEY IS UNDERTAKEN PRIOR TO COMMENCEMENT OF WORK. THE ACTUAL PROPORTIONS OF BUILDING SERVICES (ELECTRICAL, PLUMBING, GAS, ETC.) ARE NOT SHOWN. THE ACTUAL PROPORTIONS OF BUILDING SERVICES SUPPLIES INSTALLATION RECOMMENDATIONS.

WELSH & SAFETY
This sheet is to ensure that the appointed contractor is aware of the health and safety requirements for building work and work places.