



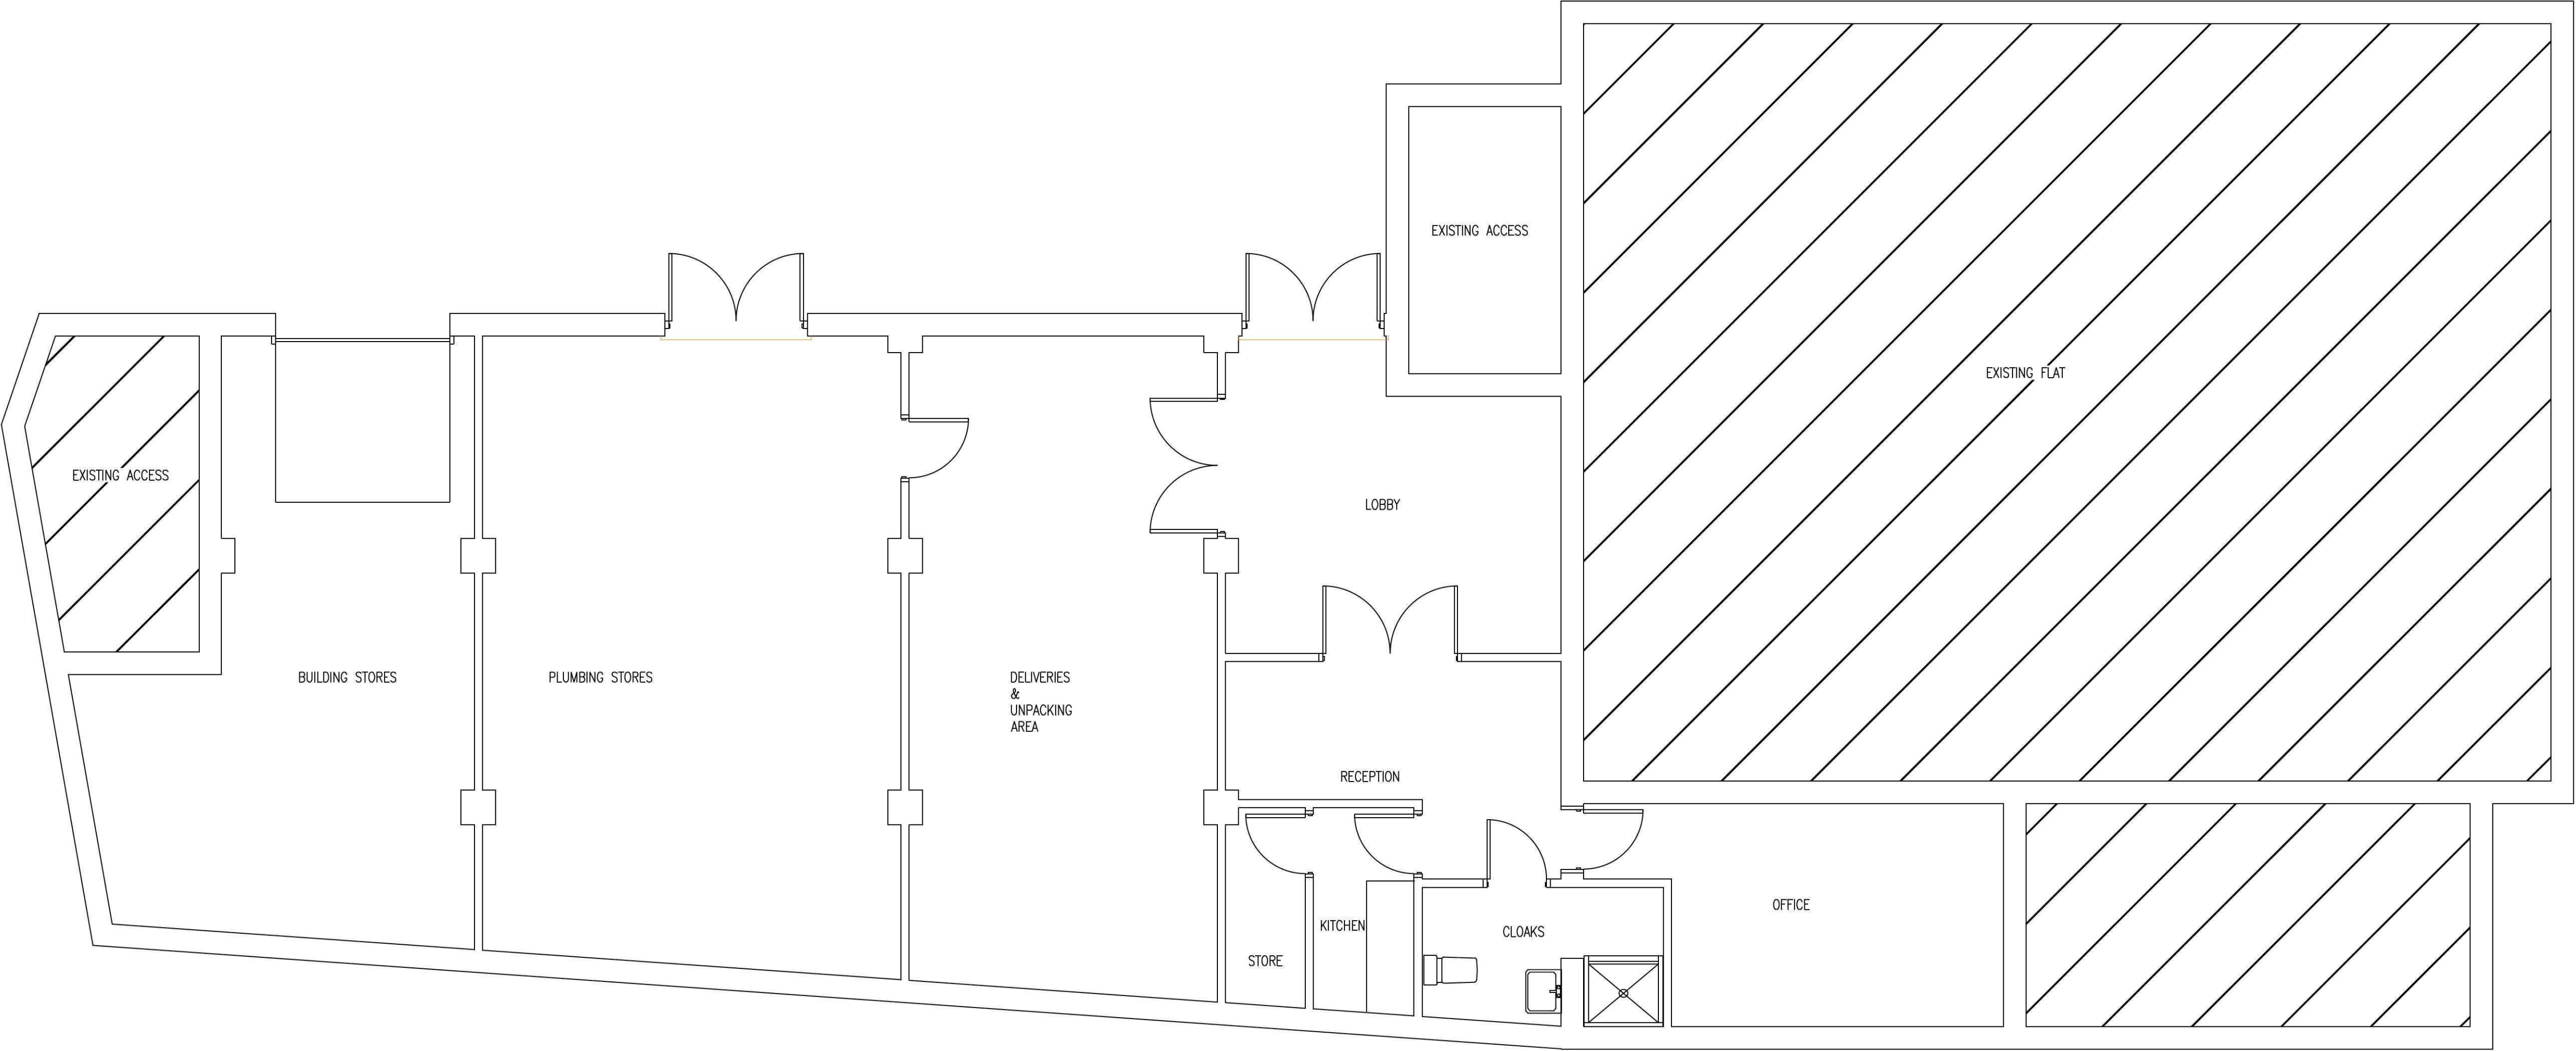


EXISTING FLOOR PLAN

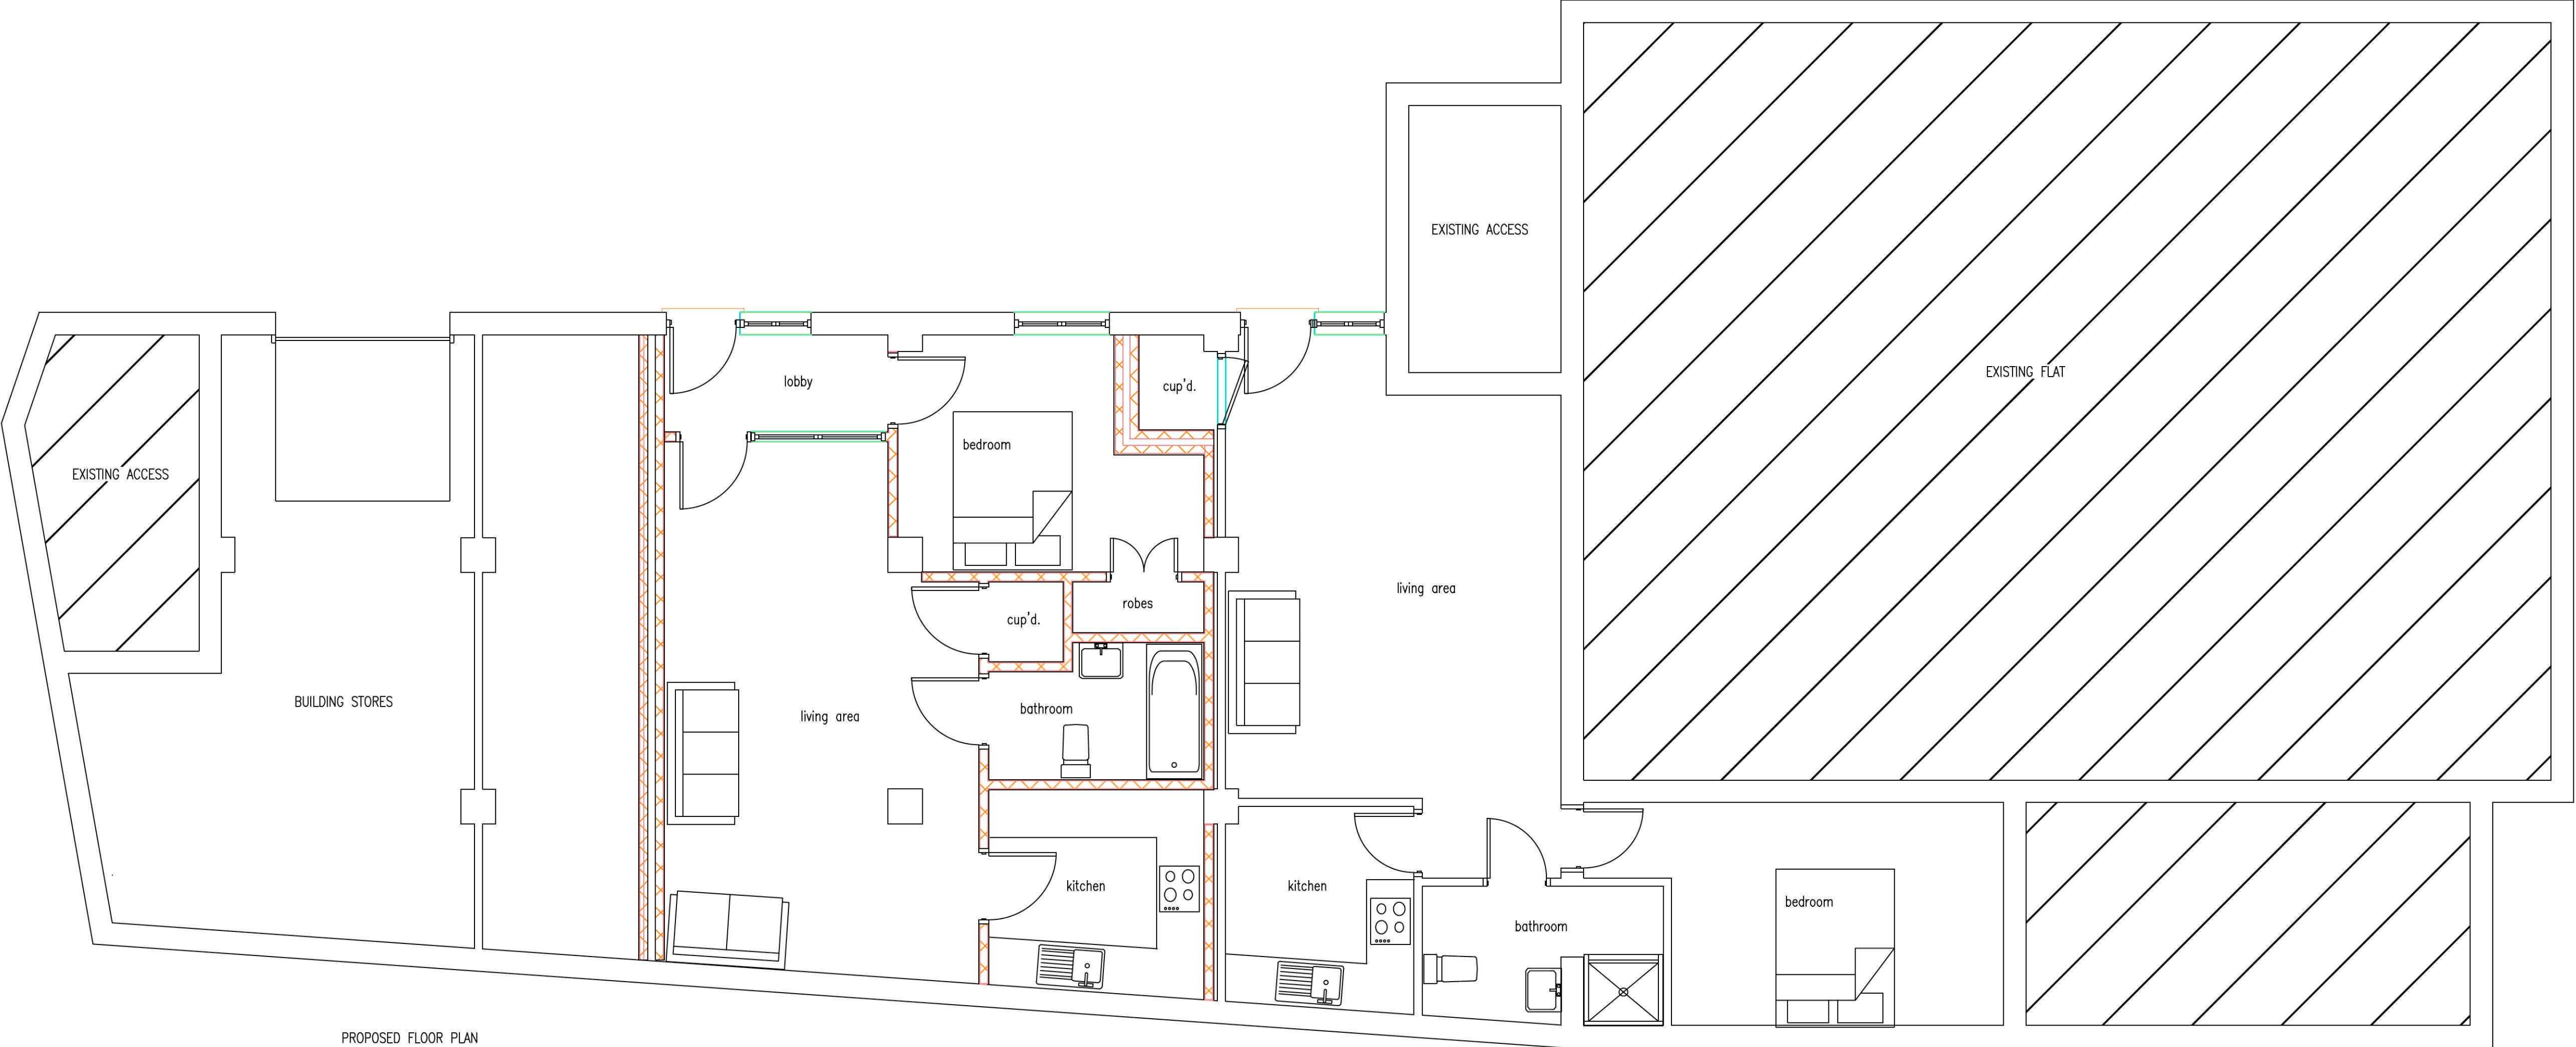

PROPOSED FLOOR PLAN

Ref:	Revision:	Date:
------	-----------	-------

WENMAN BUILDING DESIGN Ltd.
2 Austendyke Road
Weston Hills
Spalding
Lincs. PE12 6BX
Tel/Fax 01775 724171
Mobile 0784 1718457
enquiries@wenmanbuildingdesign.co.uk

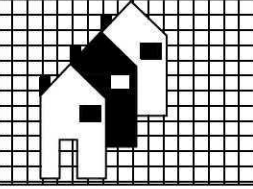

Project:

CHANGE OF USE FROM
OFFICE TO TWO FLATS TO
THE REAR OF;
64 HIGH STREET
GOSBERTON

Client:

Mr. P HAMMOND

DRAWING:

EXISTING FLOOR PLAN
PROPOSED FLOOR PLAN

DRAWING N°:	DATE:
WEN/1450/11/01	NOV 2011
DRAWN BY:	SCALES:
RW	1:50

COPIES OF THESE DRAWINGS MUST NOT BE MADE, REPRODUCED OR ALTERED FOR ANY PURPOSE OTHER THAN THAT FOR WHICH THEY ARE ISSUED WITHOUT THE WRITTEN PERMISSION OF WENMAN BUILDING DESIGN. THESE DRAWINGS ARE PROVIDED ONLY FOR THE PURPOSES OF INFORMATION AND ARE NOT TO BE USED AS A CONTRACT DOCUMENT. ANY REVISIONS TO THESE DRAWINGS MUST BE MADE IN WRITING AND MUST NOT BE USED AS A CONTRACT DOCUMENT.

THESE DRAWINGS ARE THE PROPERTY OF WENMAN BUILDING DESIGN AND ARE NOT TO BE REPRODUCED OR USED IN ANY MANNER WITHOUT THE WRITTEN PERMISSION OF WENMAN BUILDING DESIGN. ANY REVISIONS TO THESE DRAWINGS MUST BE MADE IN WRITING AND MUST NOT BE USED AS A CONTRACT DOCUMENT. 

