



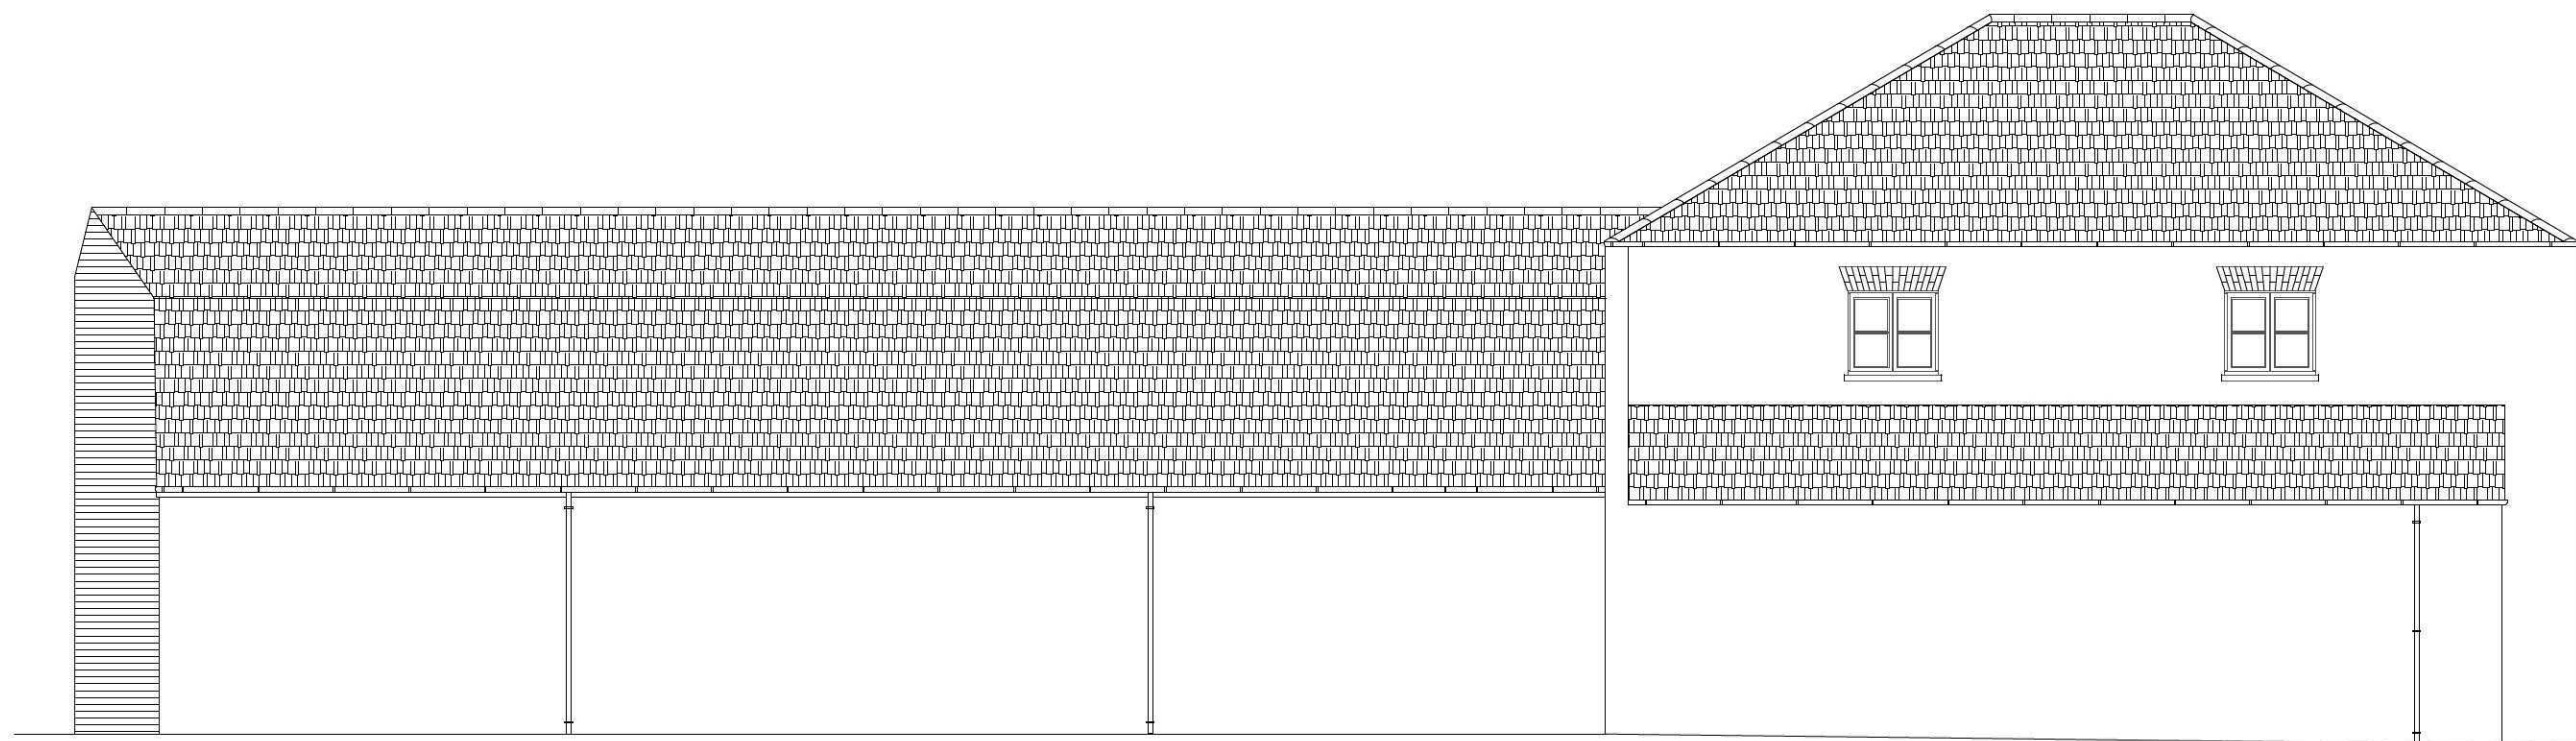


existing side (west) elevation

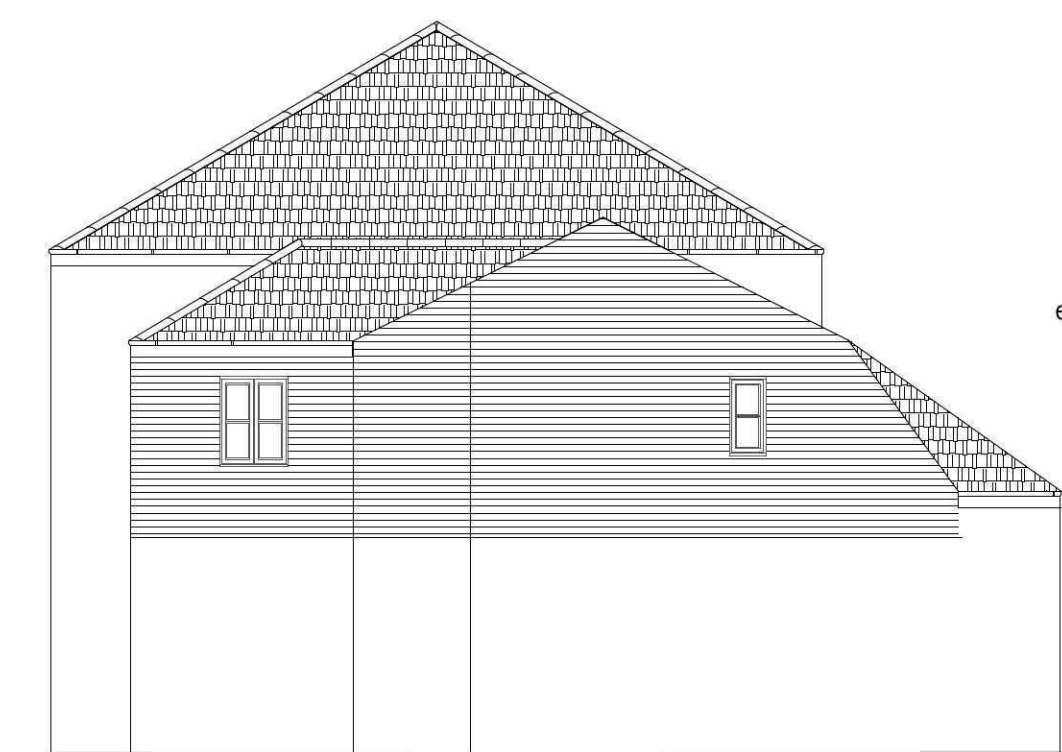


existing side (east) elevation



existing side (south) elevation

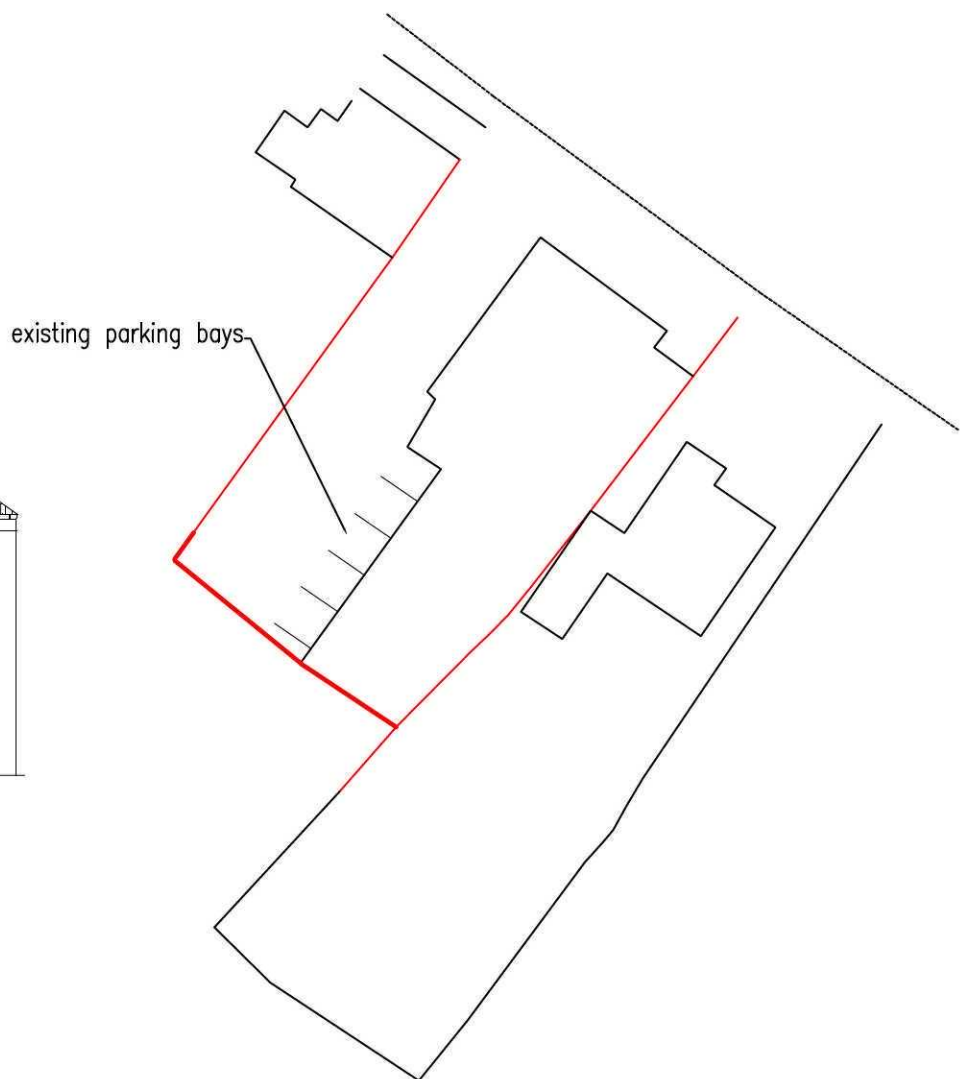

EXISTING BLOCK PLAN 1:500

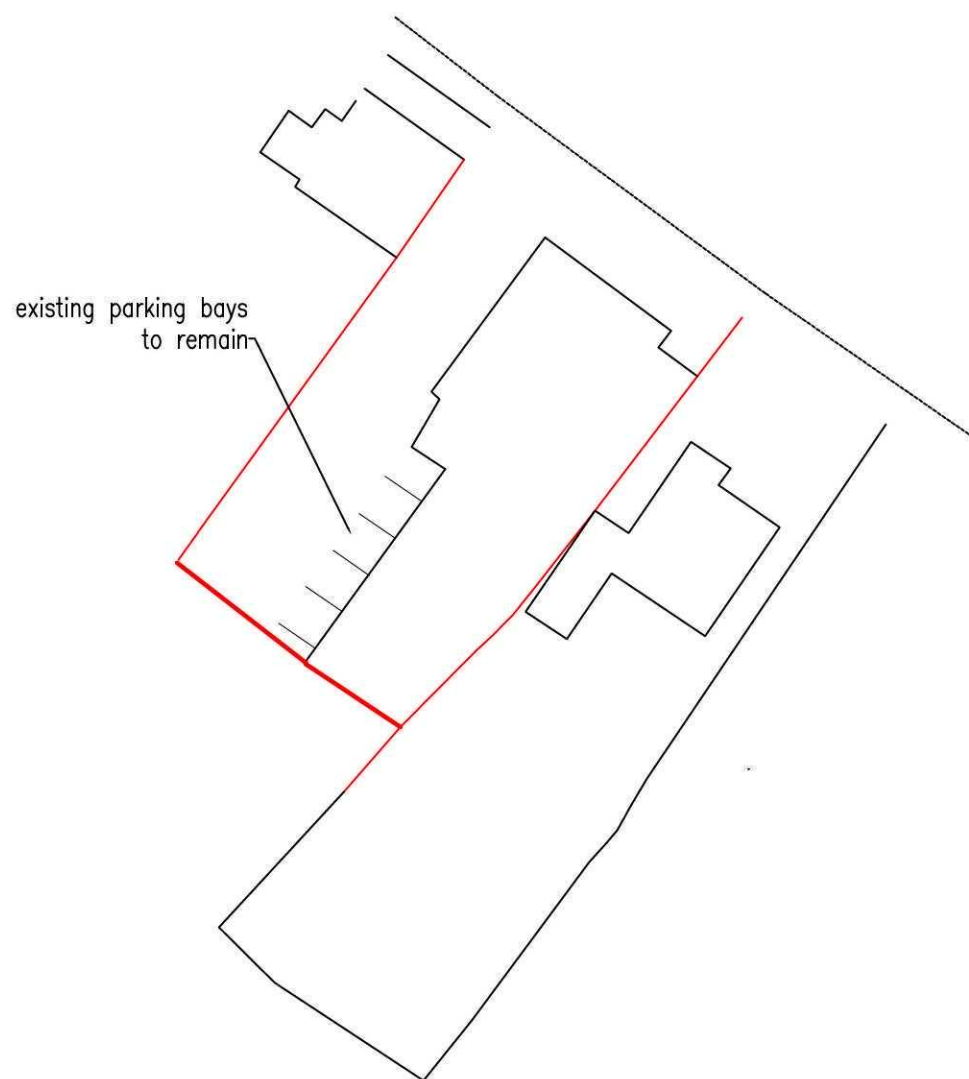


PROPOSED BLOCK PLAN 1:500




SITE PLAN




proposed side (west) elevation

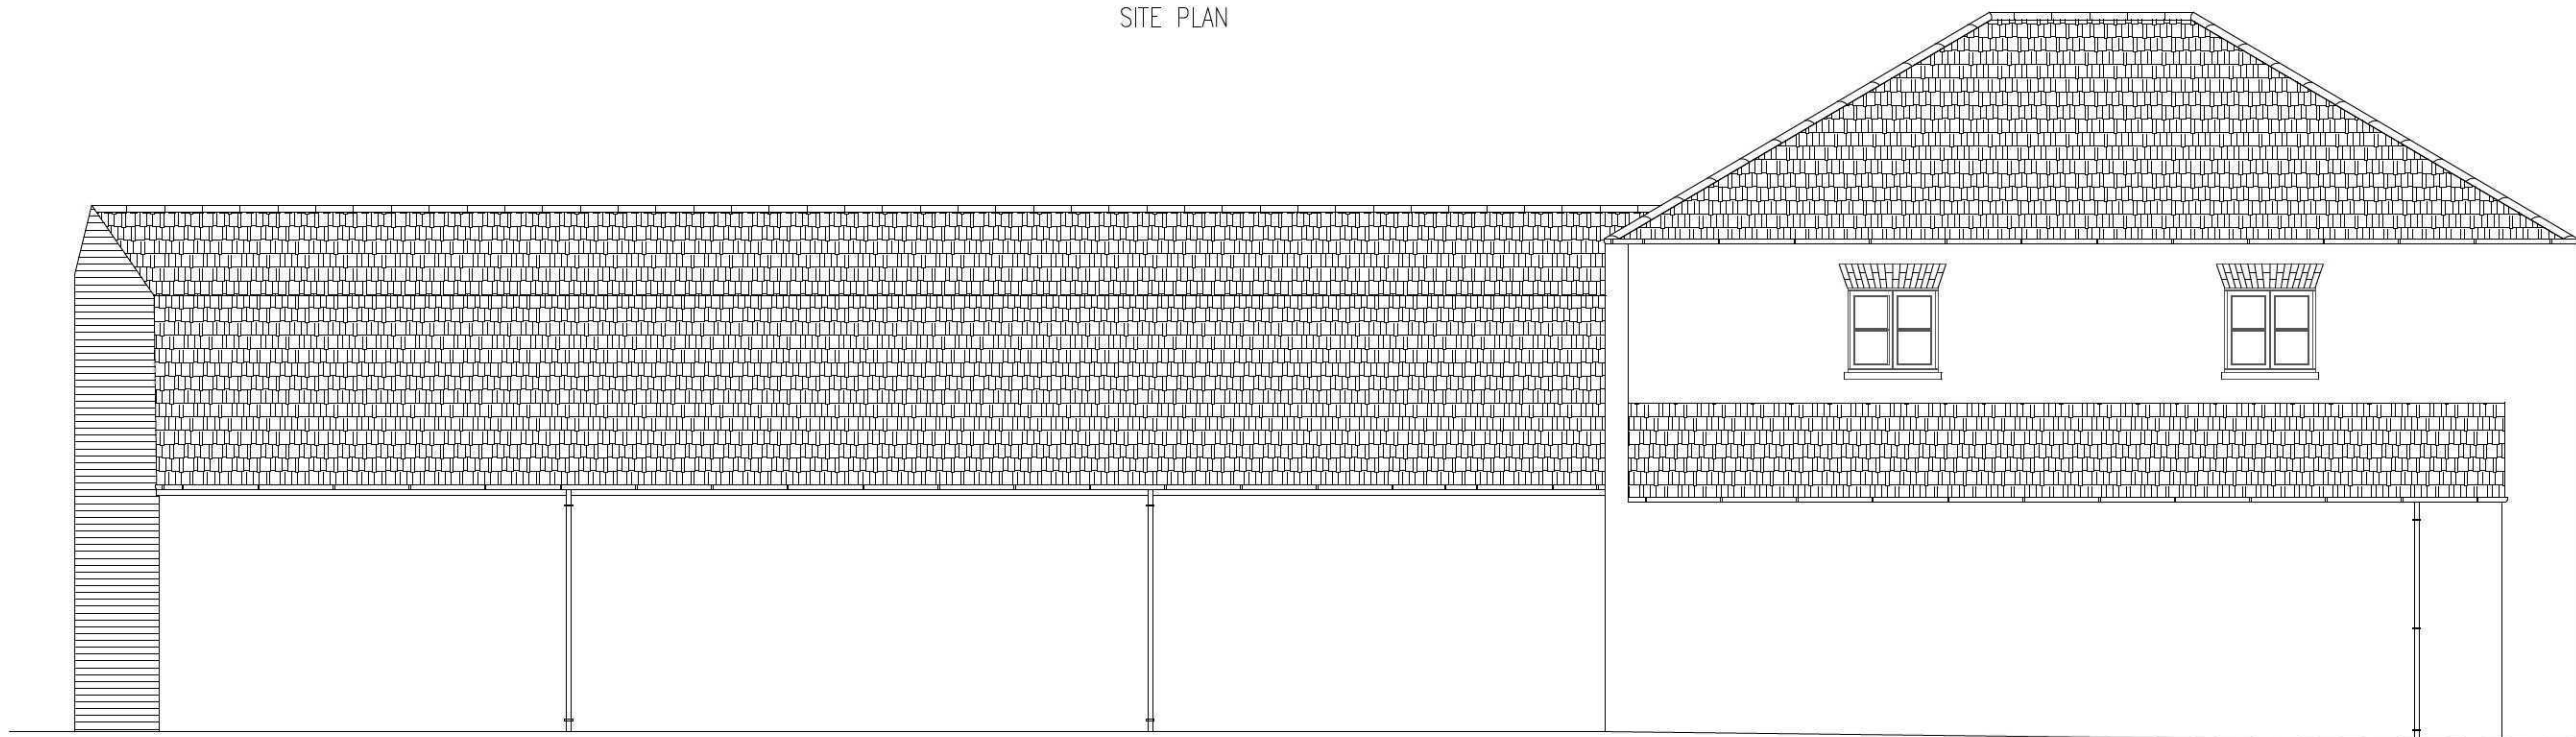

proposed side (east) elevation

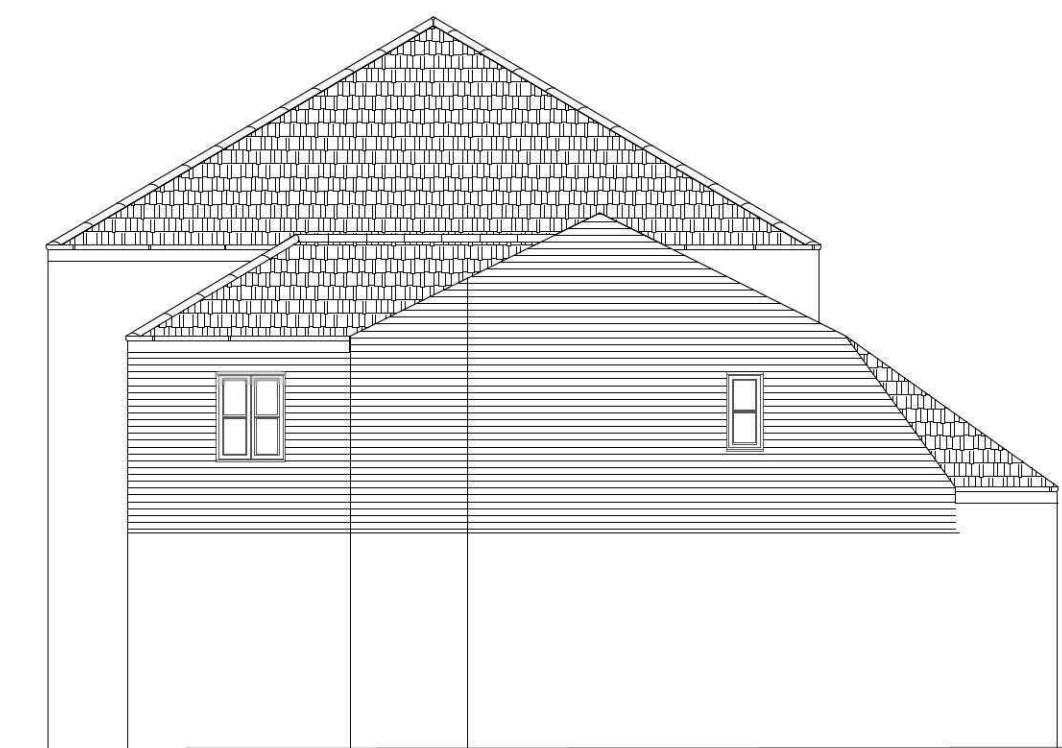

proposed side (south) elevation

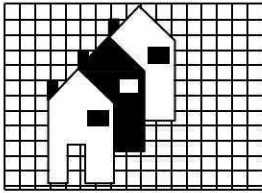Ref:	Revision:	Date:
WENMAN BUILDING DESIGN Ltd. 2 Austendyke Road Weston Hills Spalding Lincs. PE12 6BX Tel/Fax 01775 724171 Mobile 0784 1718457 enquiries@wenmanbuildingdesign.co.uk		
		
Project: CHANGE OF USE FROM OFFICE TO TWO FLATS TO THE REAR OF; 64 HIGH STREET GOSBERTON		
Client: Mr. P HAMMOND		
DRAWING: EXISTING ELEVATIONS PROPOSED ELEVATIONS BLOCK PLAN SITE PLAN		
DRAWING N°: WEN/1450/11/02	DATE: NOV 2011	
DRAWN BY: RW	SCALES: 1:100	
COPIES OF THESE ORIGINALS MUST NOT BE TAKEN, TRACED OR ALTERED FOR ANY PURPOSE OTHER THAN THAT FOR WHICH THEY ARE ISSUED WITHOUT WRITTEN PERMISSION OF WENMAN BUILDING DESIGN. THESE SERVICES ARE PRODUCED ONLY FOR THE PURPOSE OF OBTAINING PLANNING OR BUILDING REGULATION APPROVAL AND DO NOT CONSTITUTE A FULL SPECIFICATION FOR THE PROPOSED WORKS AND MUST NOT BE USED AS A CONTRACT DOCUMENT ALONE. THE PROPOSED WORK WILL NOT BE SUPERSEDED/PROTECTED BY WENMAN BUILDING DESIGN (unless agreed otherwise in writing by the client). THEREFORE, IT IS THE CLIENT'S RESPONSIBILITY TO OBTAIN ALL NECESSARY APPROVALS AND TO OBTAIN ALL NECESSARY APPROVALS. WENMAN BUILDING DESIGN WILL NOT BE RESPONSIBLE FOR ANY DAMAGE TO THE CLIENT'S PROPERTY OR TO ANY OTHER PERSONS OR PROPERTY. ON THE DRAWING, THE TWO NEW WINDOWS ARE NOT INDICATED AS BEING REPLACED BY THE BUILDING CONTRACTOR. THE BUILDING CONTRACTOR IS RESPONSIBLE FOR OBTAINING ALL NECESSARY APPROVALS AND TO OBTAIN ALL NECESSARY APPROVALS. WENMAN BUILDING DESIGN WILL NOT BE RESPONSIBLE FOR ANY DAMAGE TO THE CLIENT'S PROPERTY OR TO ANY OTHER PERSONS OR PROPERTY. TECHNICAL REQUIREMENTS: COPIES OF PRACTICE, BRITISH STANDARDS OR EUROPEAN CODES AND ALL MEASUREMENTS ON THIS DRAWING ARE NOT TO BE USED FOR CONSTRUCTION/DESIGN PURPOSES. ALL MEASUREMENTS FOR SETTING OUT OF THE WORKS ARE SHOWN ON THE DRAWING TO BE CHECKED BY THE BUILDING CONTRACTOR PRIOR TO THE COMMENCEMENT OF WORK AND ANY DISCREPANCIES REPORTED IMMEDIATELY. THESE APPLICABLE DIMENSIONS SHOULD BE CHECKED BY THE CLIENT PRIOR TO THE COMMENCEMENT OF WORK. THE ACTUAL POSITIONING OF EXISTING SERVICES (PIPE, ELECTRIC, CABLES) ARE NOT INDICATED. THE ACTUAL POSITIONING OF SERVICES MUST BE CHECKED BY THE BUILDING CONTRACTOR PRIOR TO COMMENCEMENT OF WORK AND REPORTED TO SUIT THE BUILDING. SOME SERVICES INSTALLATION RECOMMENDATIONS.		
SCALE & SHEET The client is to ensure that the appointed contractor is familiar with and complies with Health & Safety for Building Sites and Work Places.		