




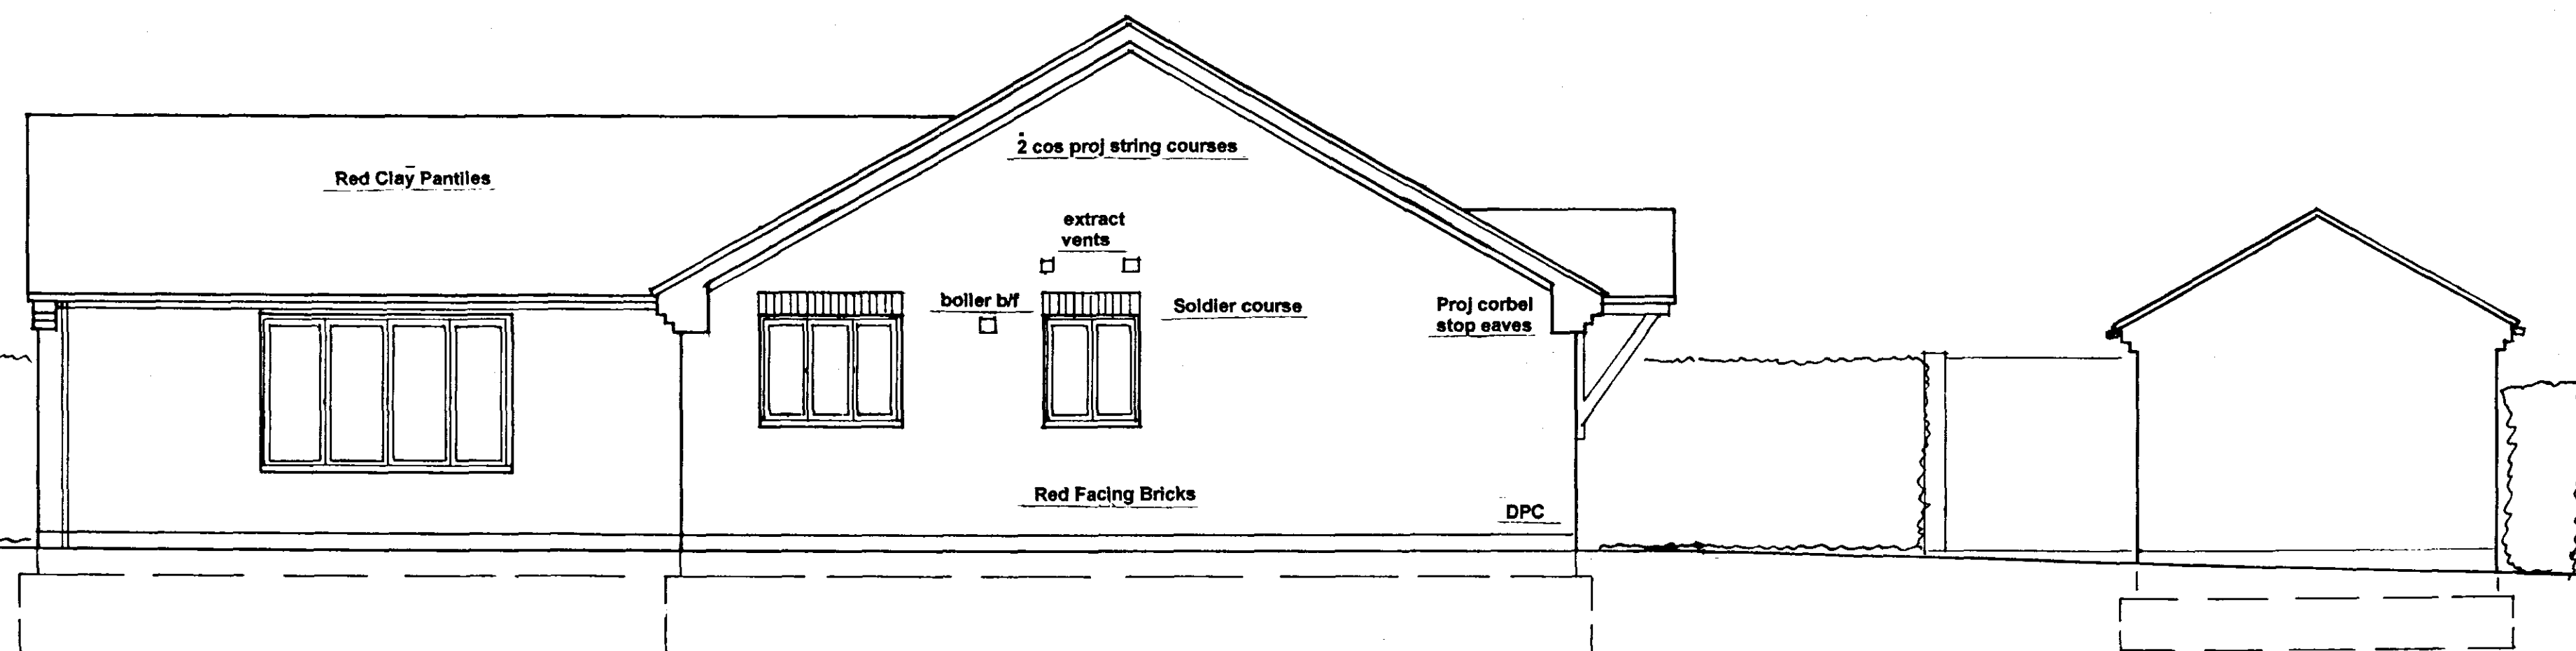


South West Elevation

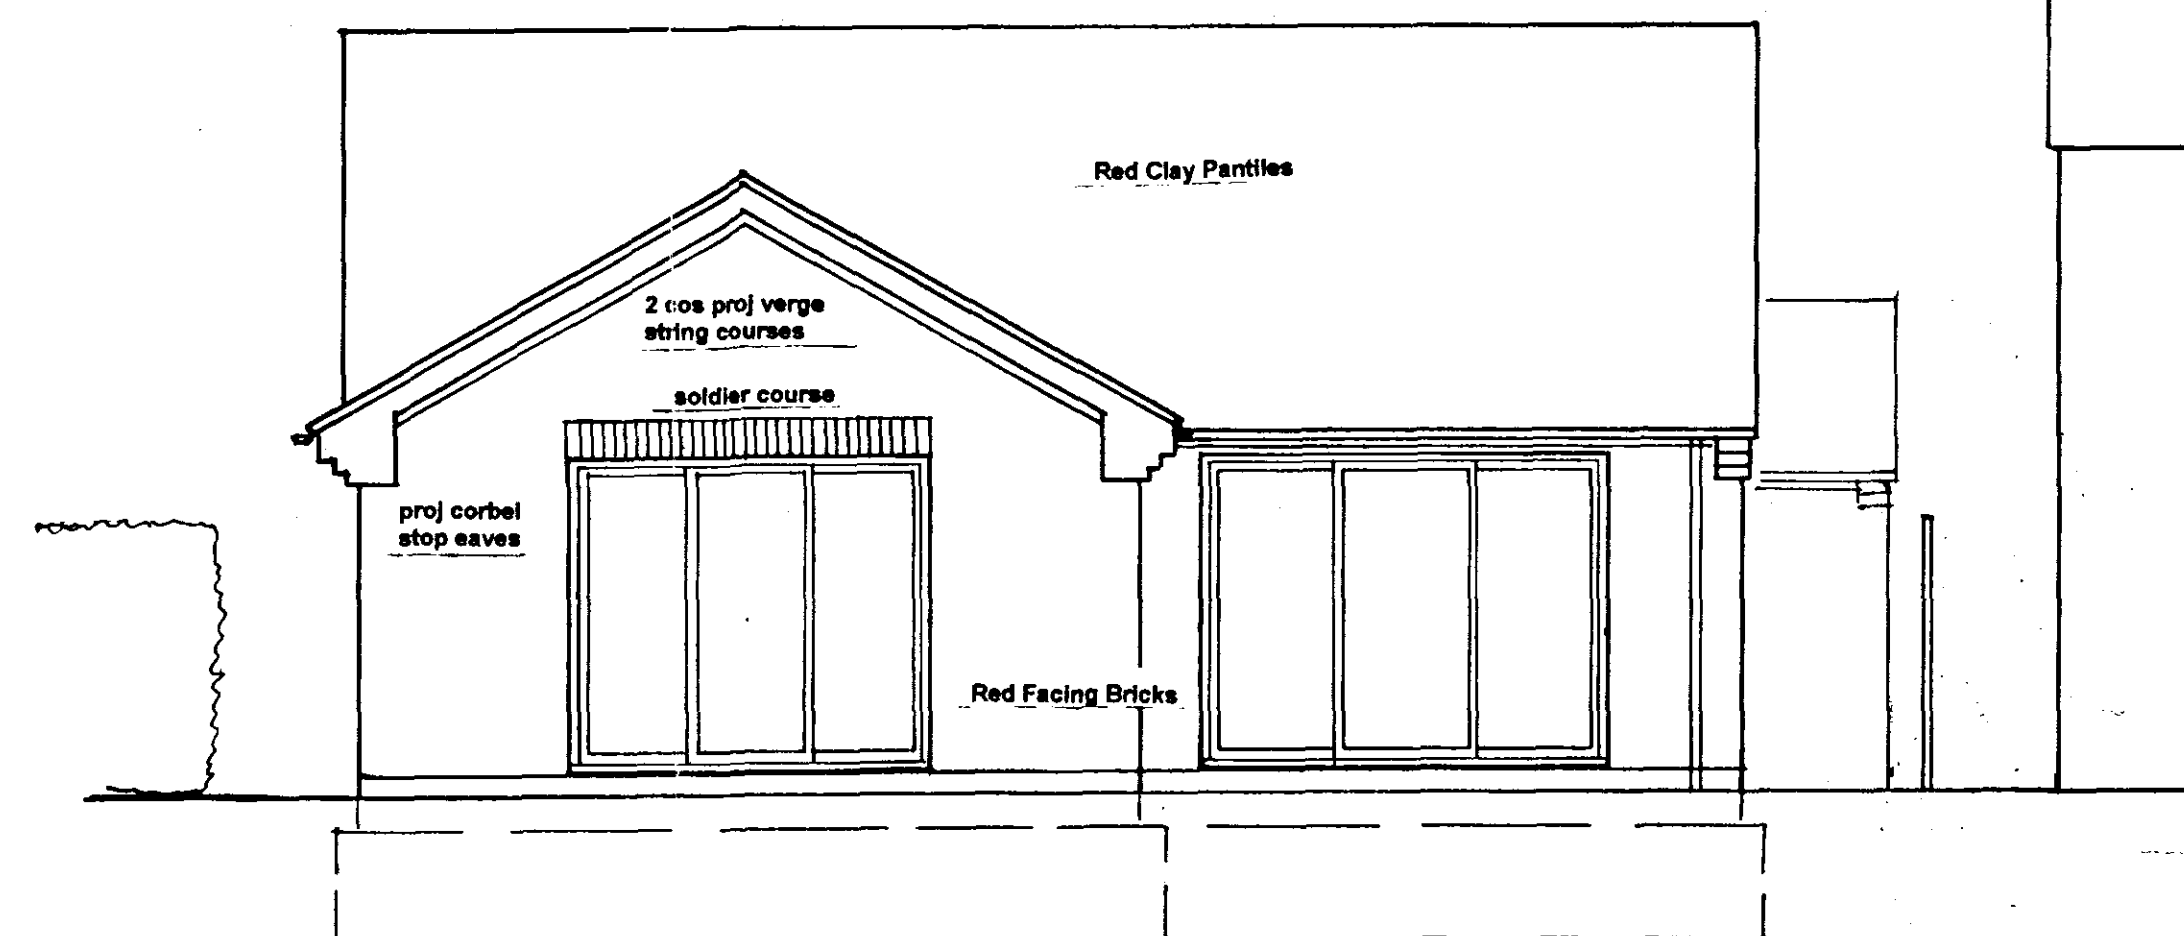


Garden (North West) Elevation

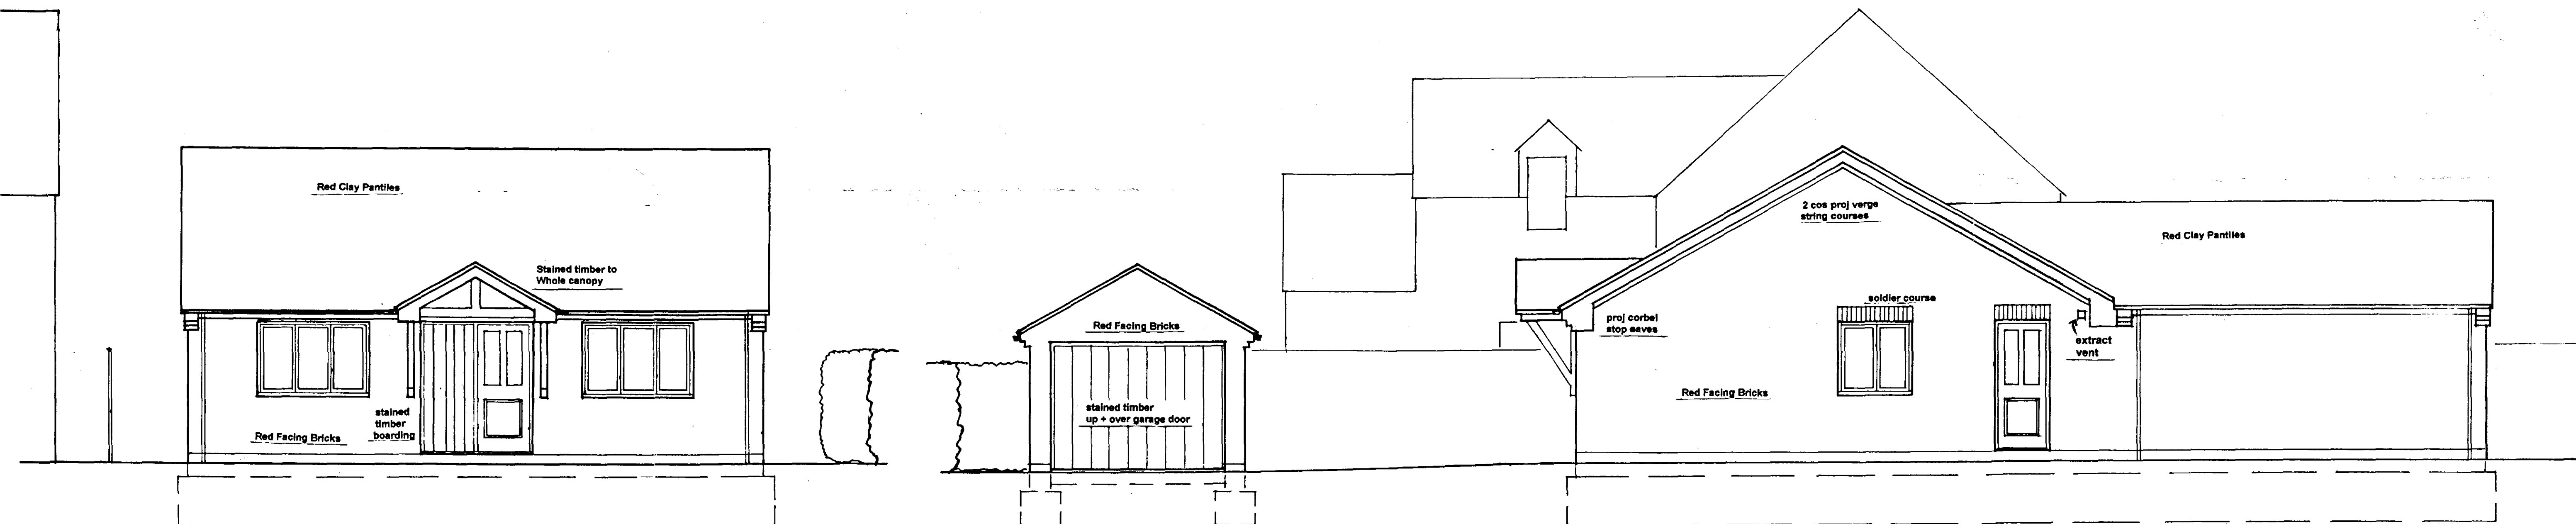


Front (South East) Elevation

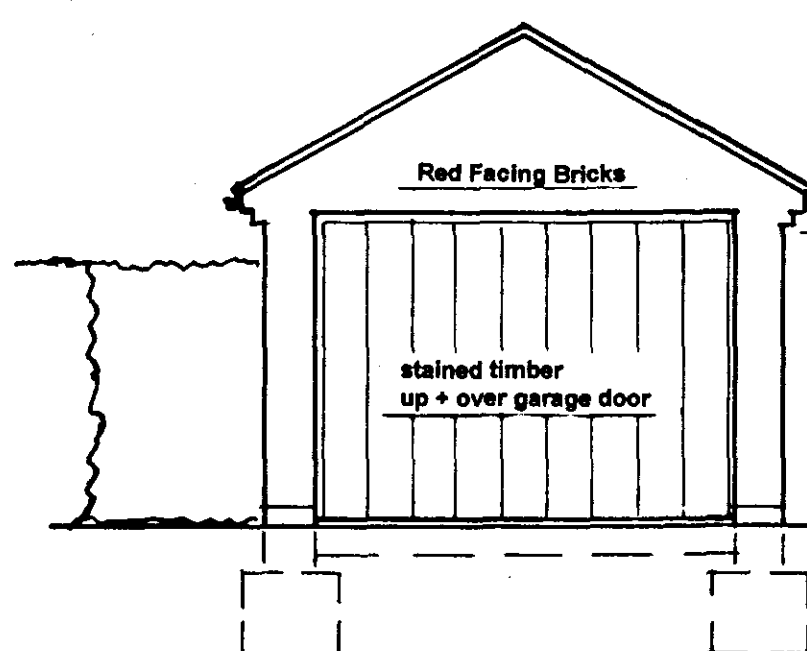


North East Elevation

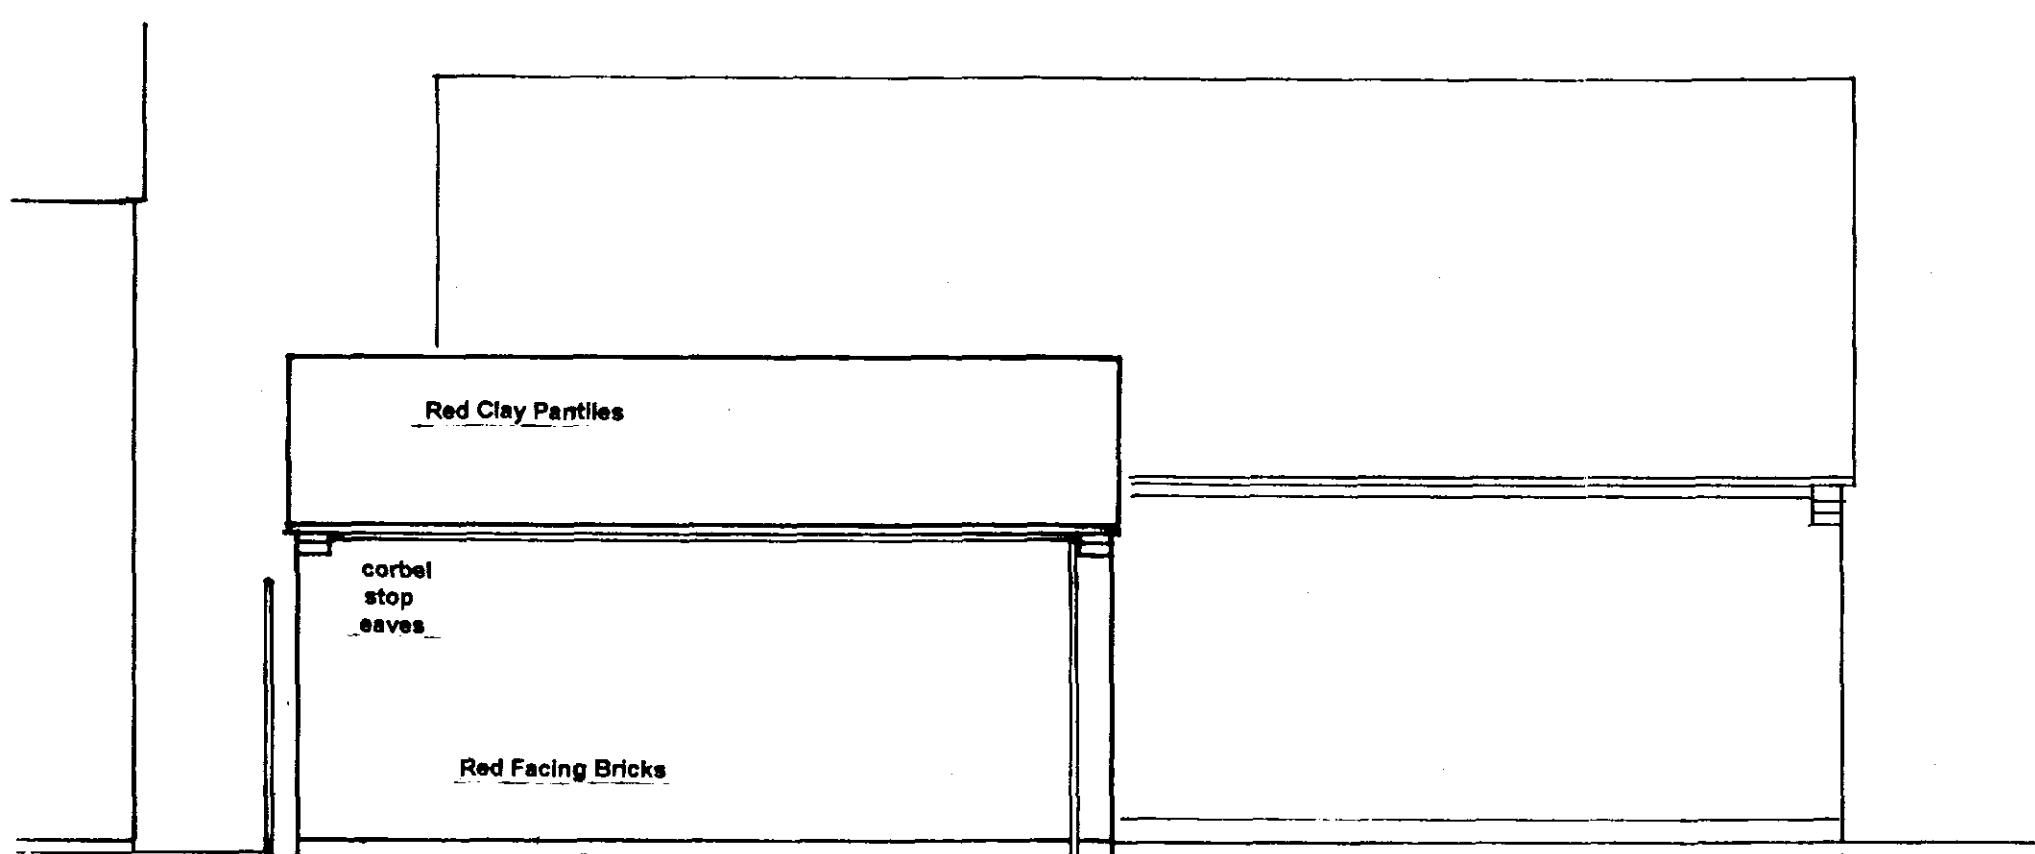

South East Elevation to Boundary

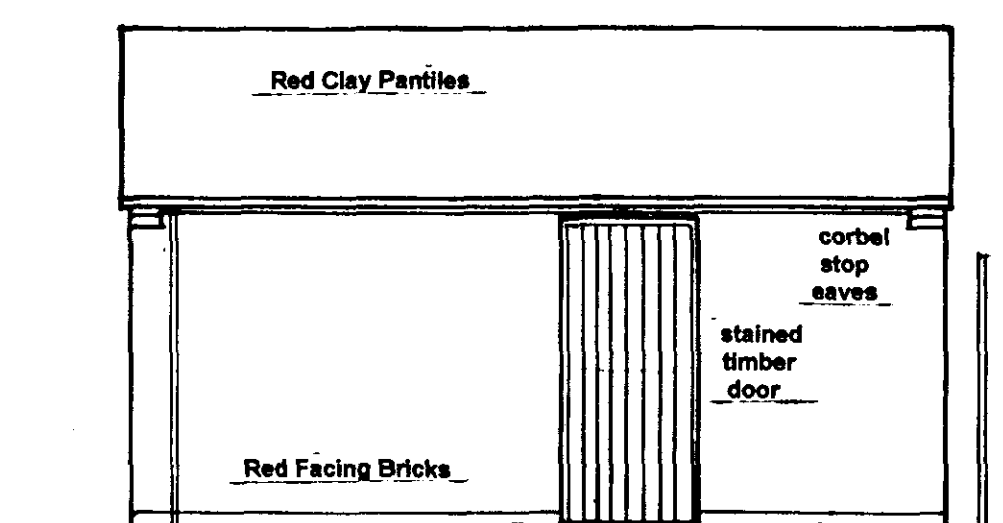

Garage NW Elevation

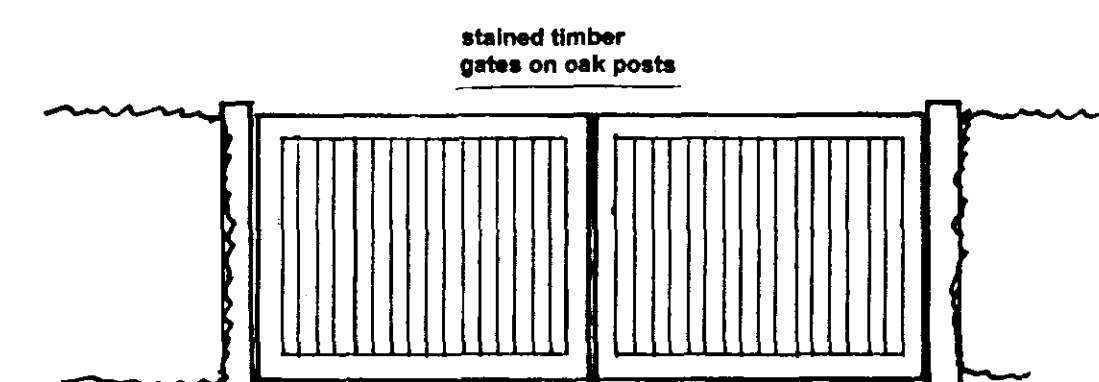

Gates to Poplar Drive

Materials: To match neighbouring properties
 Red facing bricks
 Red clay pantiles
 White uPVC windows and doors
 Black uPVC gutters & RWP's
 Stained timber fascias & soffits including porch canopy with gullows brackets

SHDC
 Planning & Development
 11 AUG 2008
 Ref: 0897108

**DETERMINED
 PLAN**

Proposed Bungalow
 Plot off Poplar Drive, Gosberton, Nr Spalding
 to the Rear of Acacia House, 45 High Street
 For Mrs C Vickers

Elevations
 Scale: 1 : 50

Drg. 335/10

A.A.Parr. M.A., Dip. Arch., RIBA, Chartered Architect
 9, Tilton Drive, Oadby, Leics. LE2 5WW - 0116 2712625 - tony_a_parr@hotmail.com