




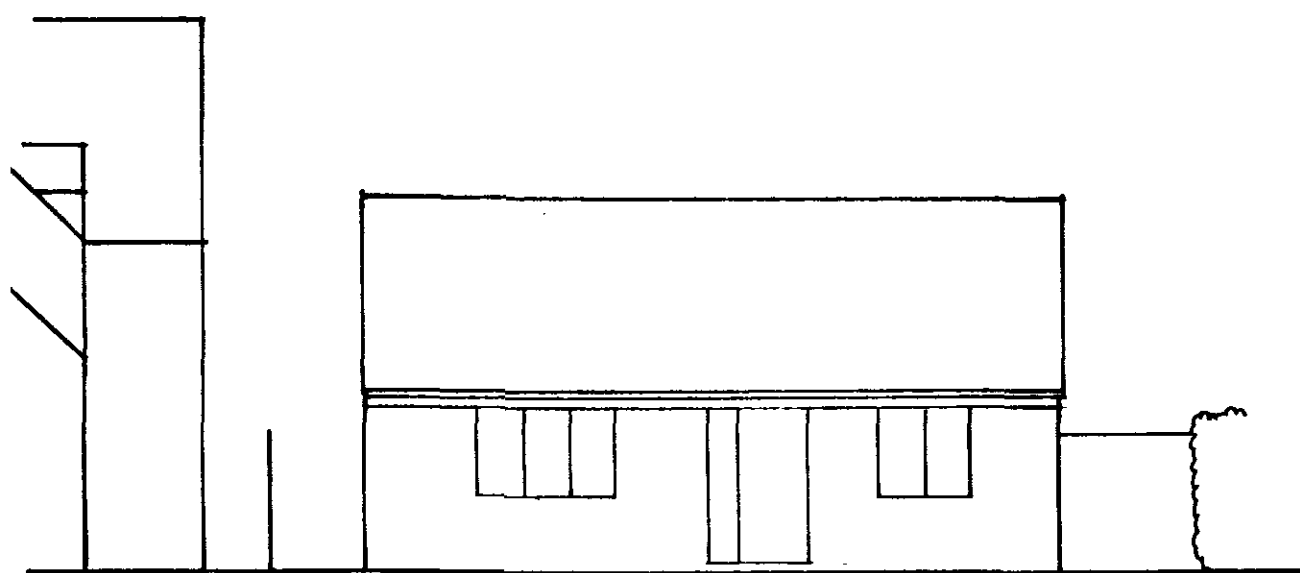


Front (South East) Elevation

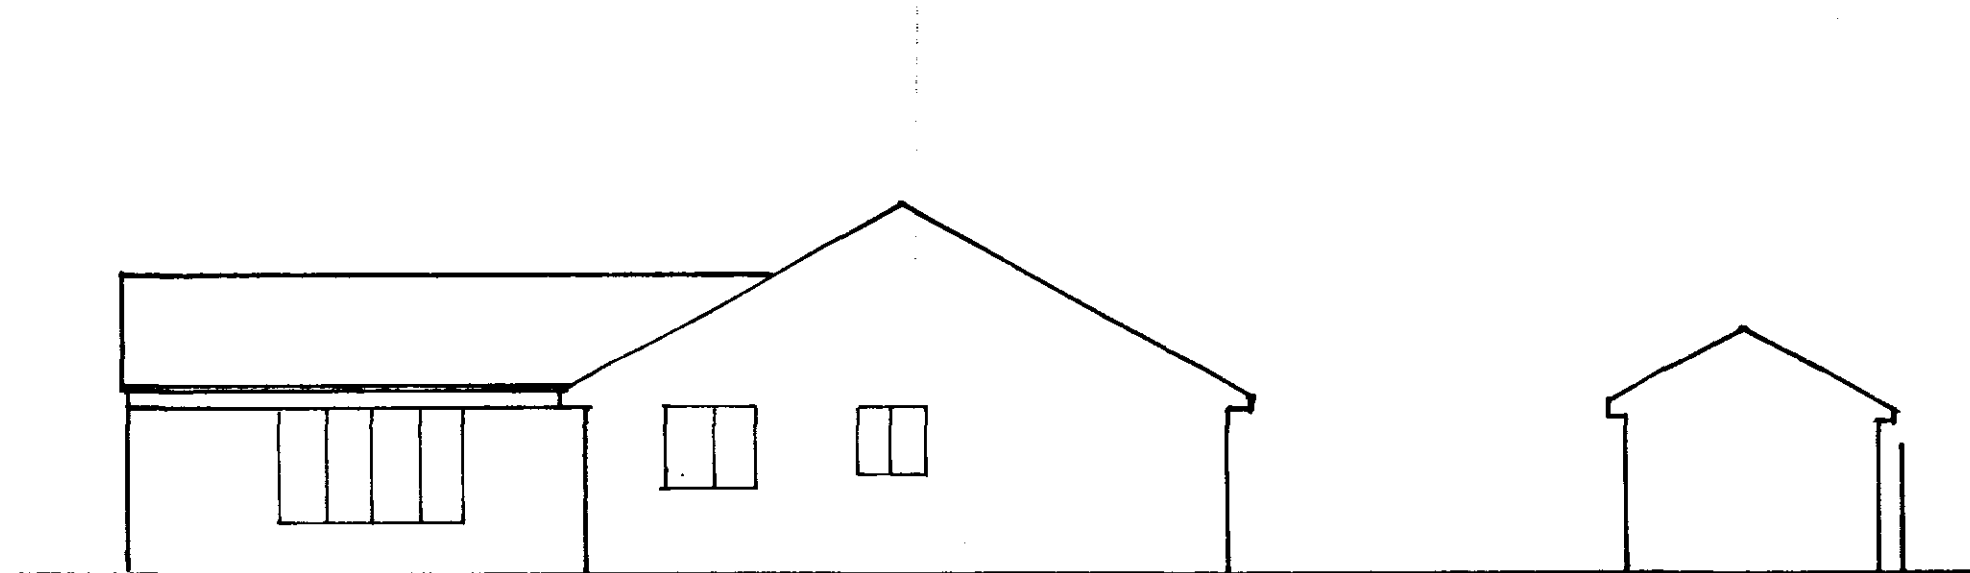


South West Elevation

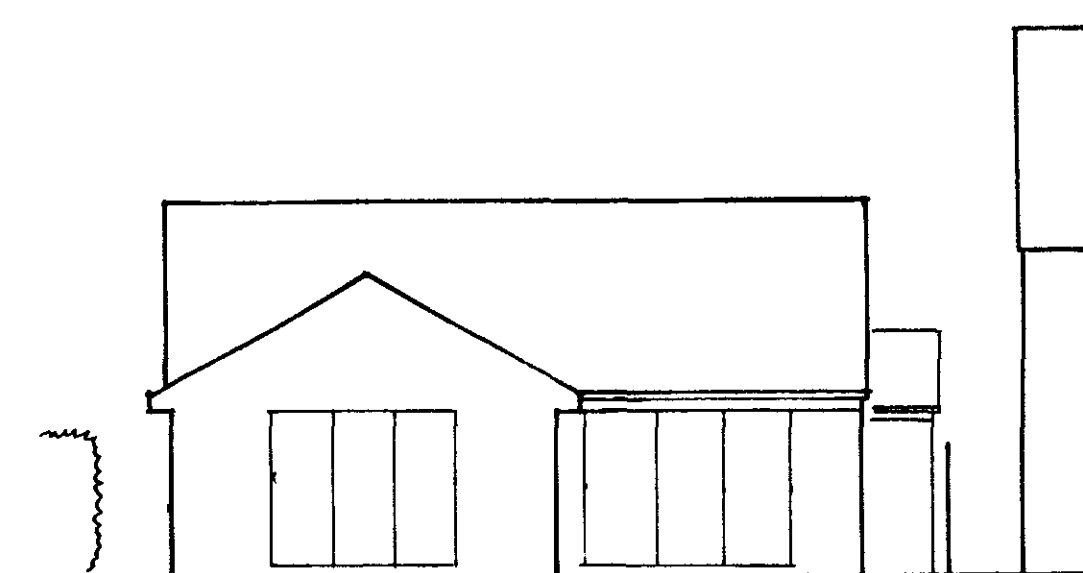


Garden (North West) Elevation

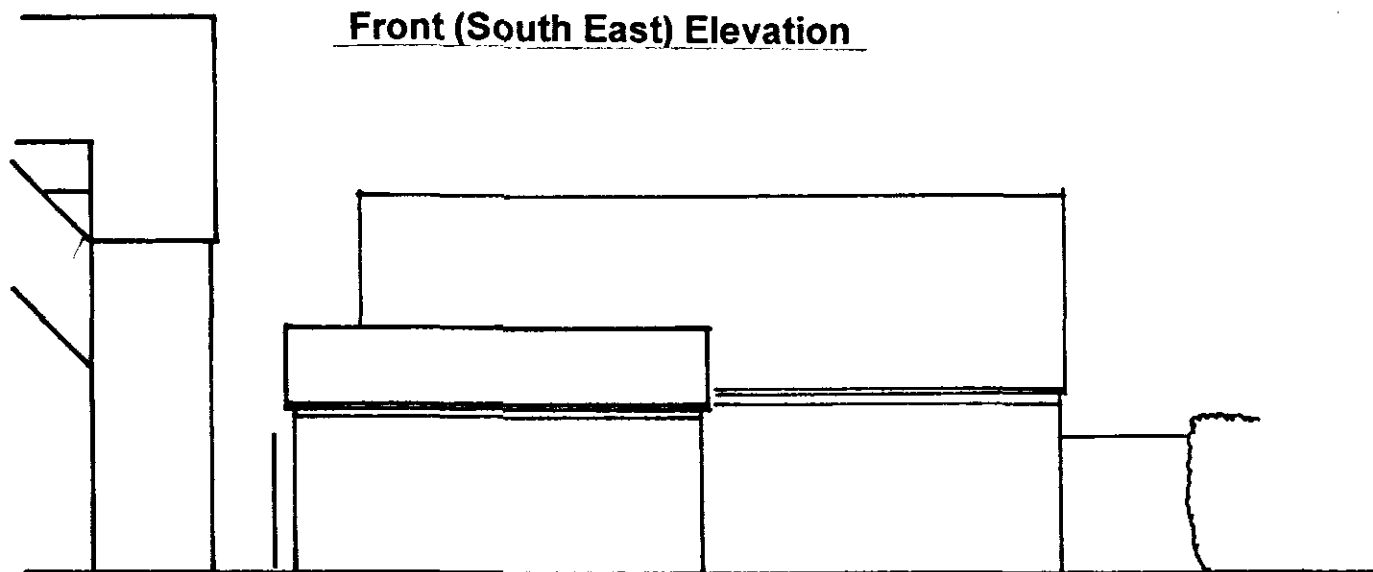

South East Elevation to Boundary

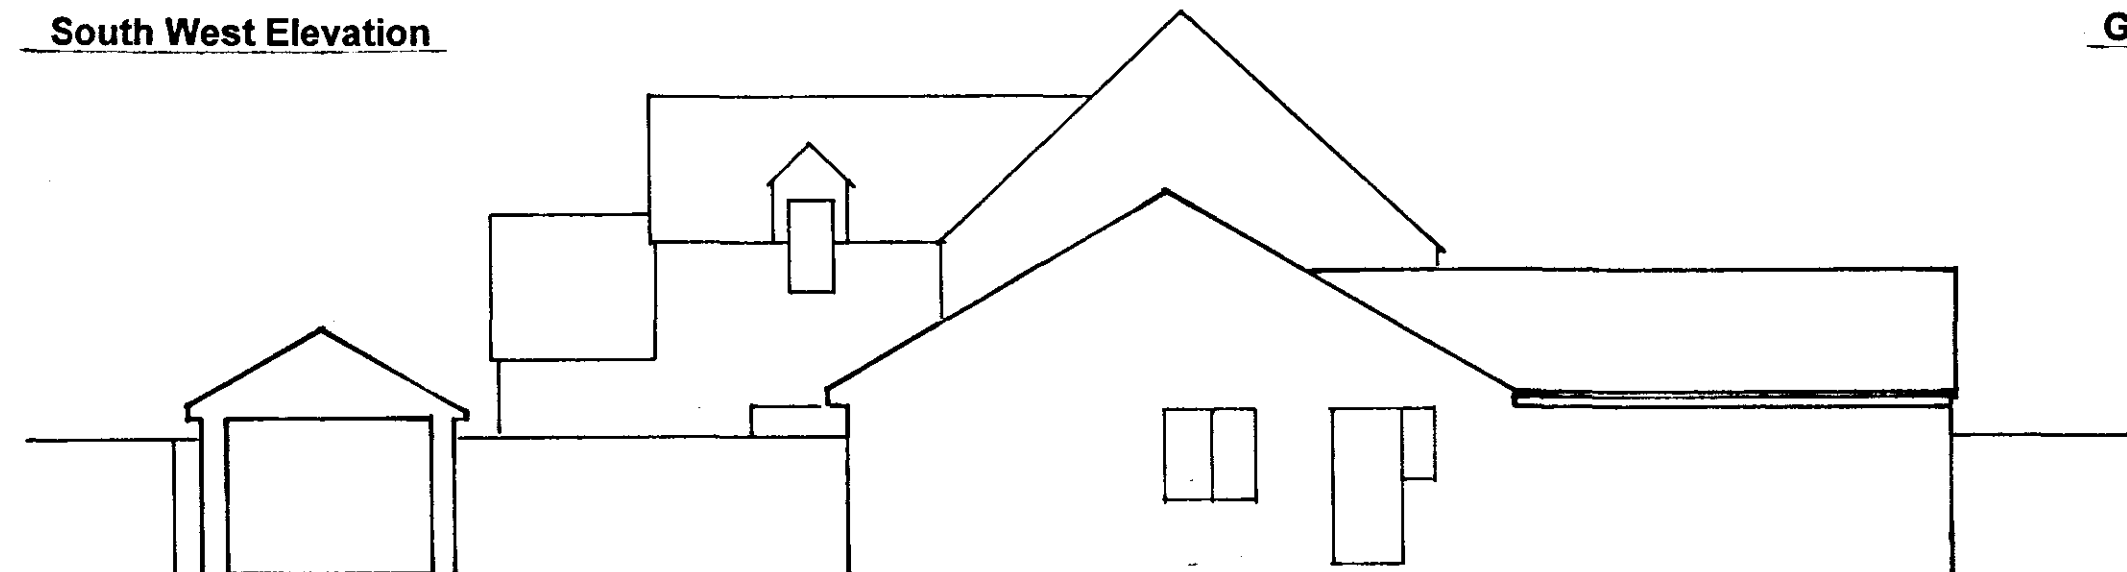

North East Elevation

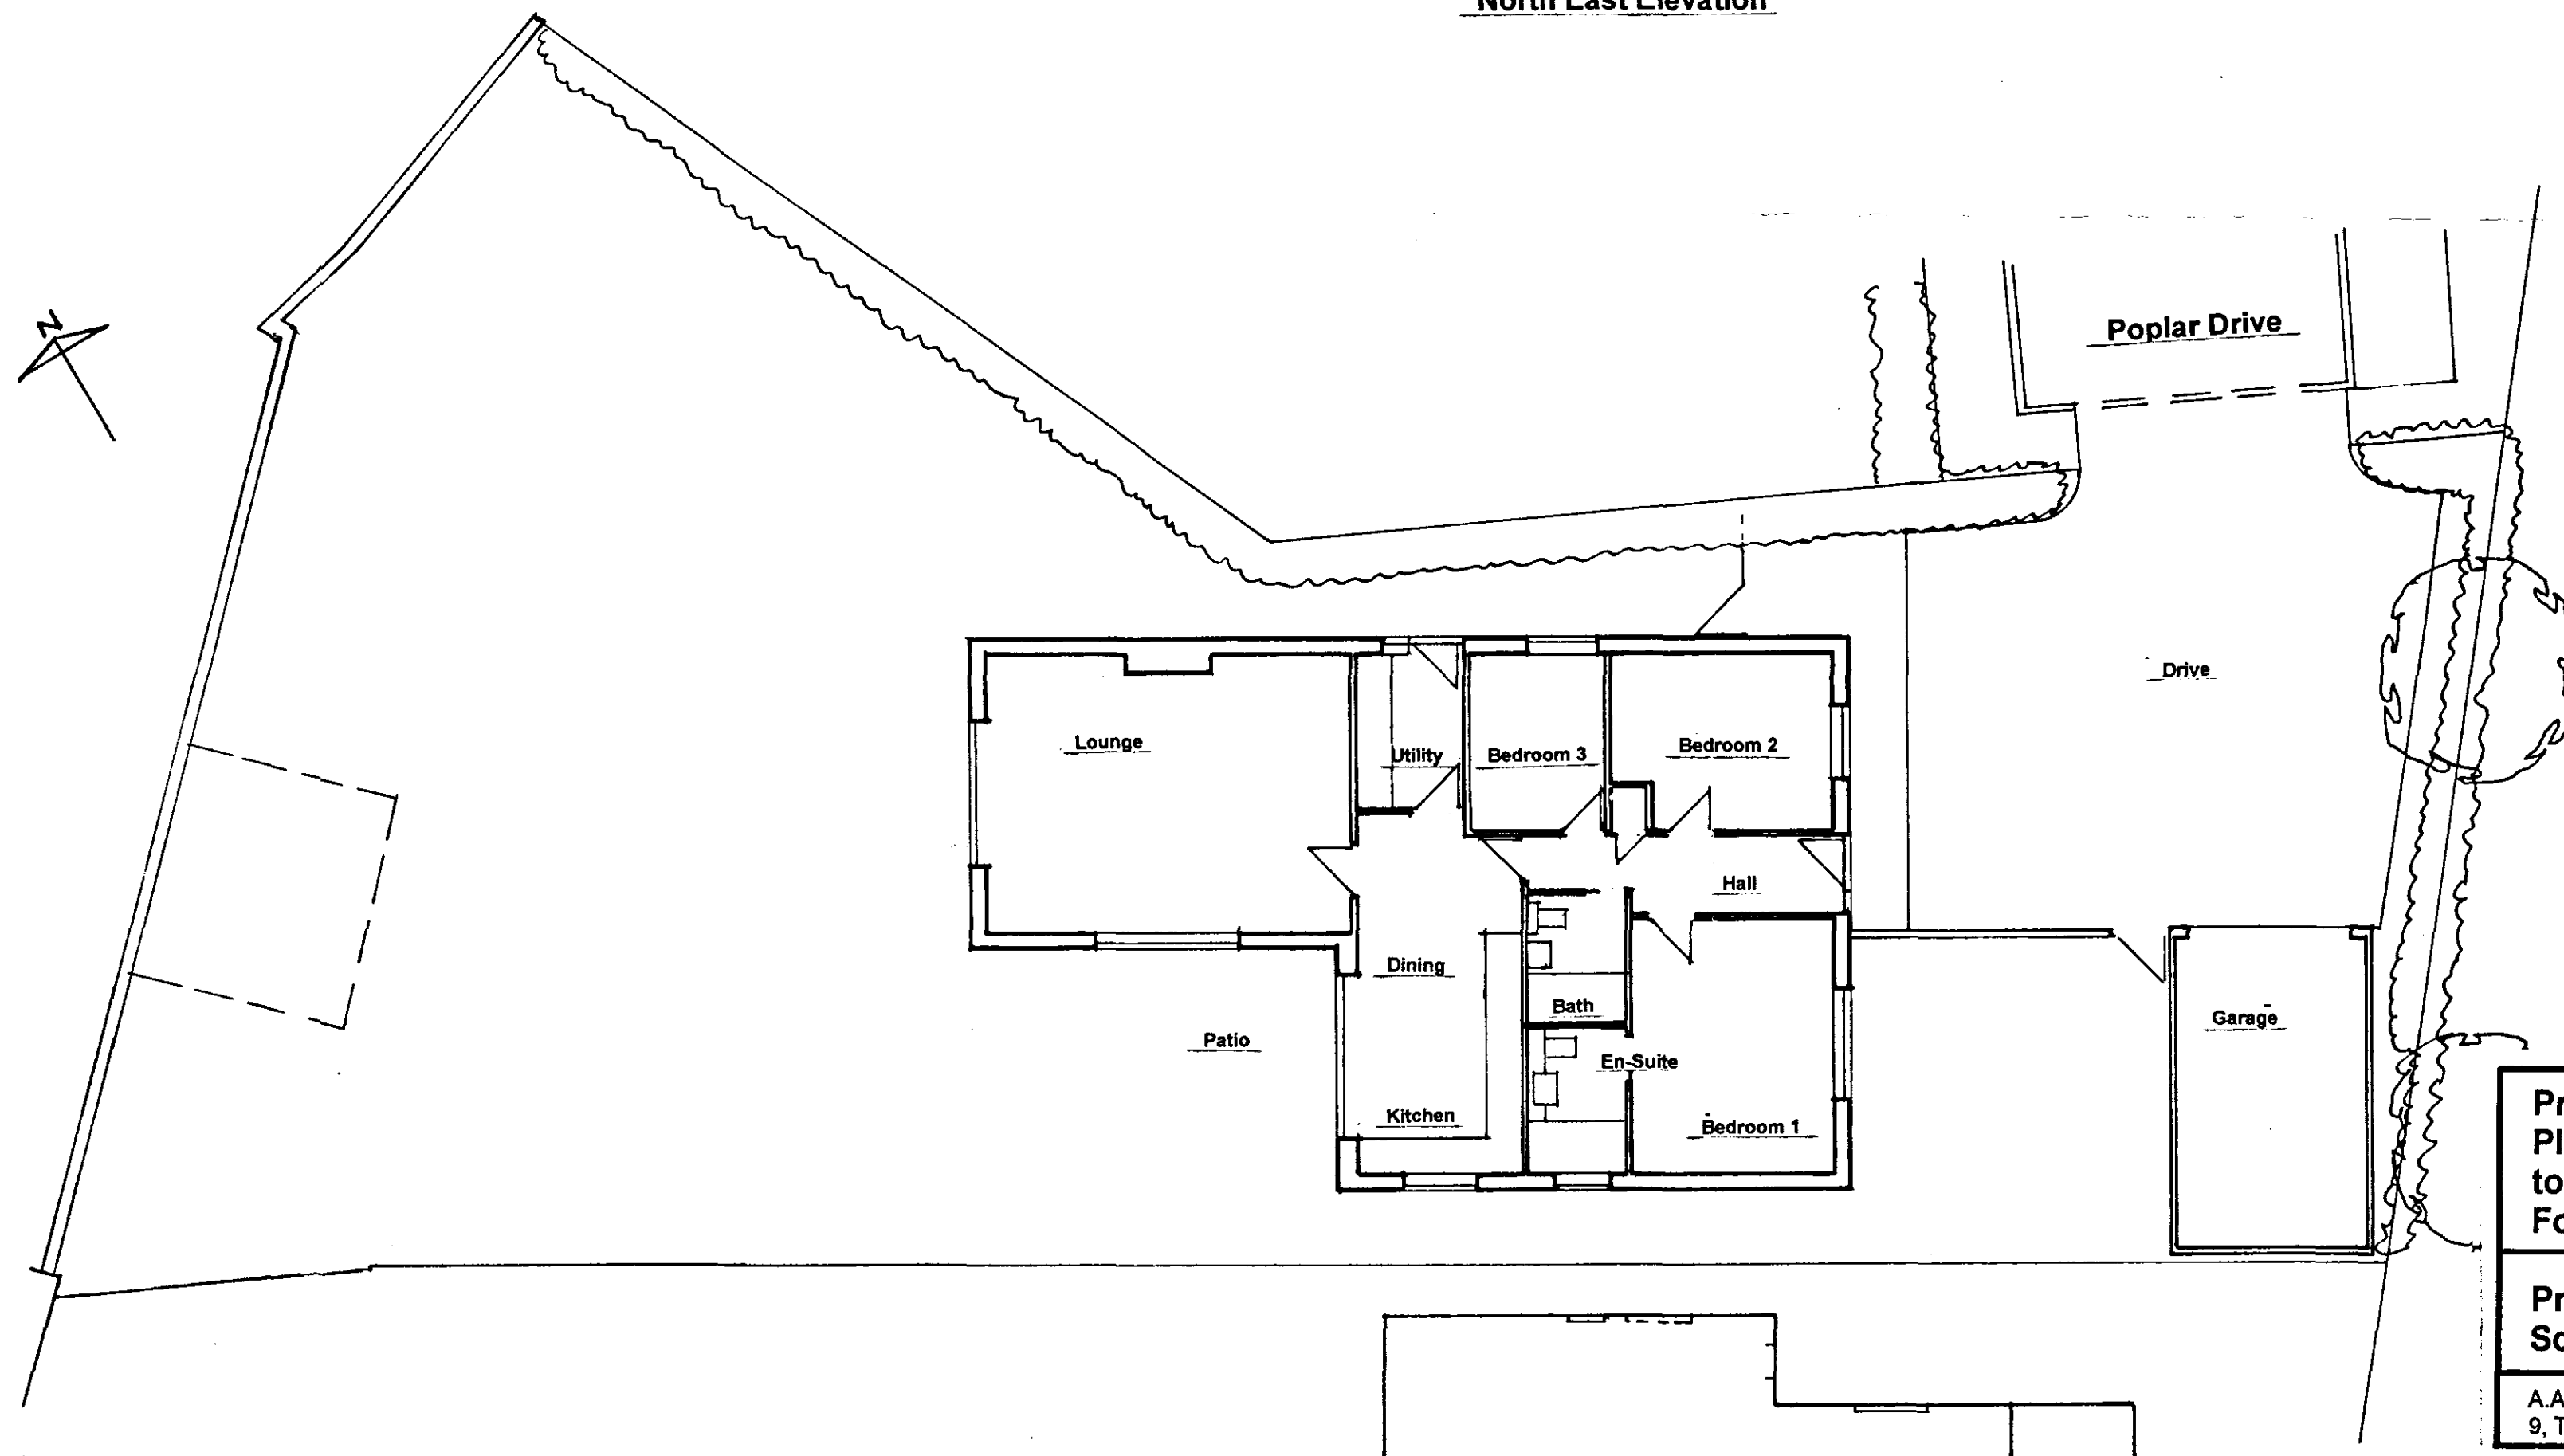

Proposed Bungalow
Plot off Poplar Drive, Gosberton, Nr Spalding
to the Rear of Acacia House, 45 High Street.
For Mrs C Vickers

Proposed Plan & Elevations
Scale : 1 : 100

Drg. 335/8

A.A.Parr. M.A., Dip. Arch., RIBA, Chartered Architect
 9, Tilton Drive, Oadby, Leics. LE2 5WW - 0116 2712625.-tony_a_parr@hotmail.com