



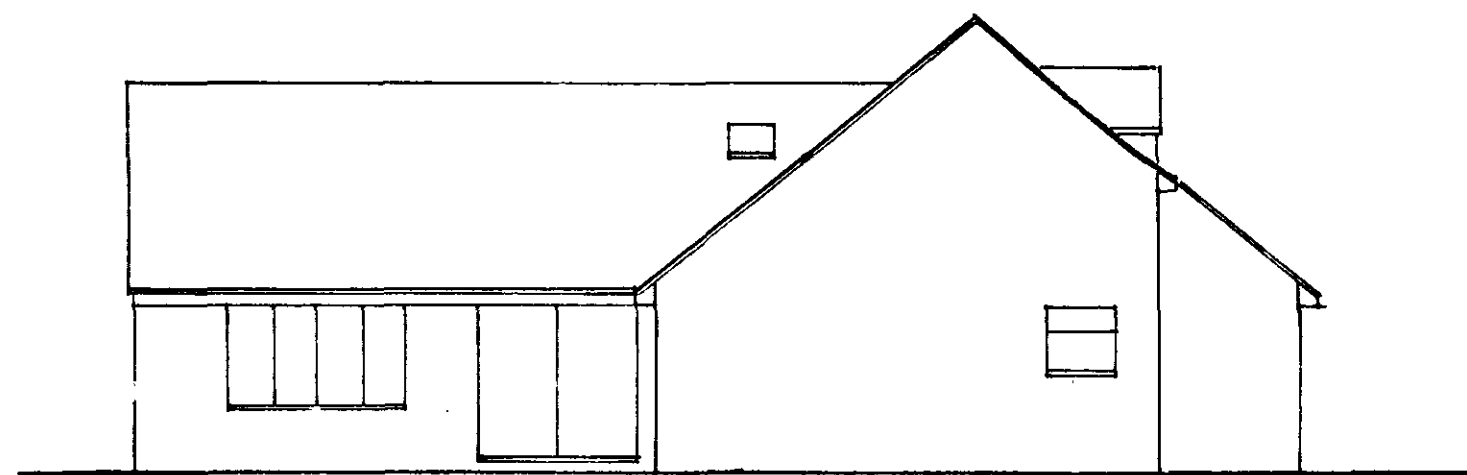


Front (South East) Elevation

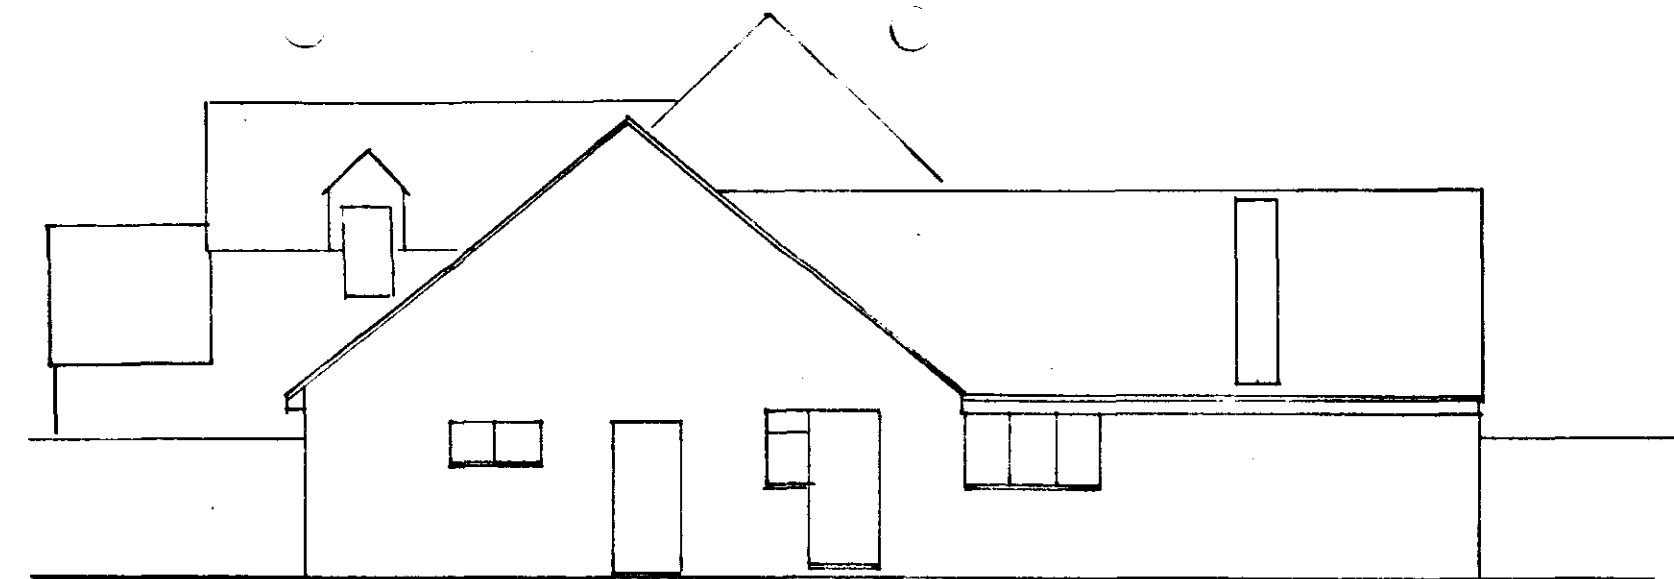


South West Elevation




North East Elevation

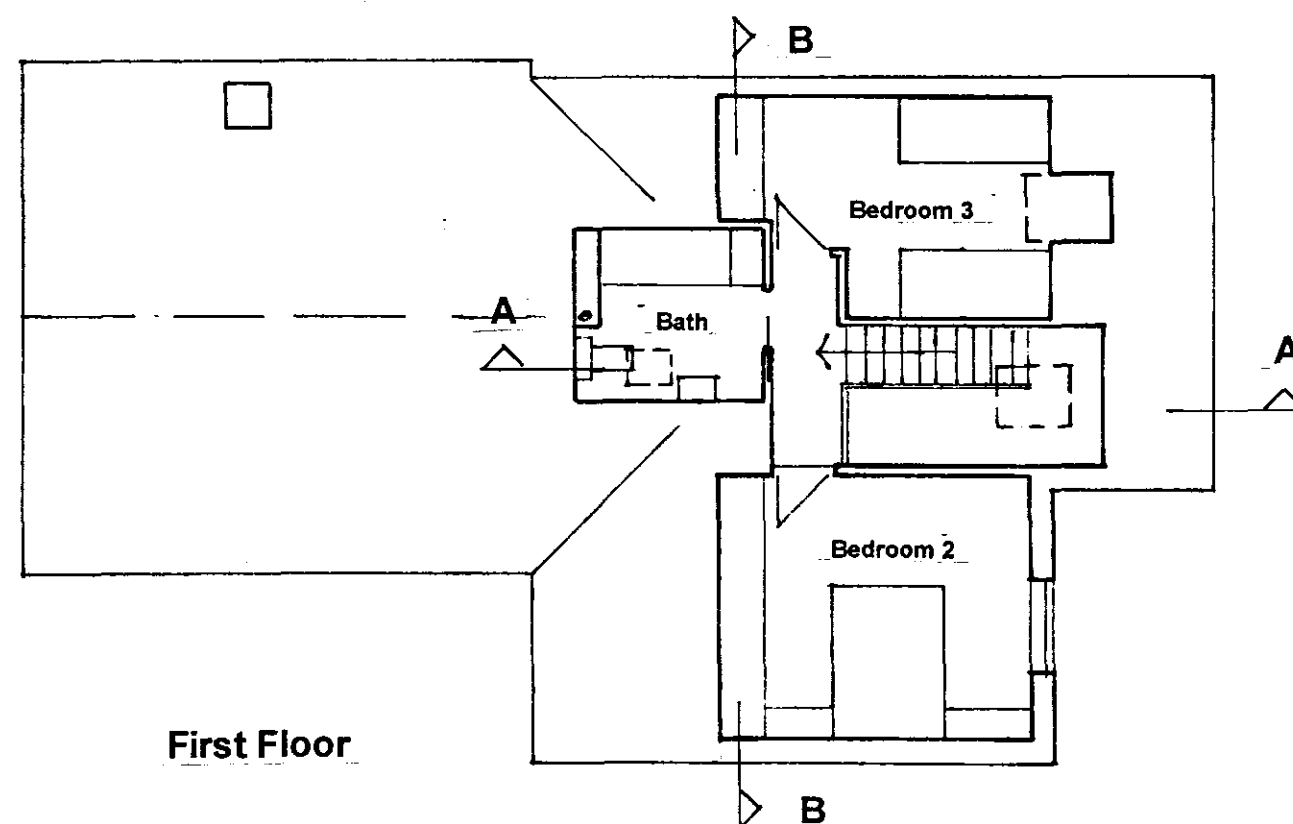


First Floor

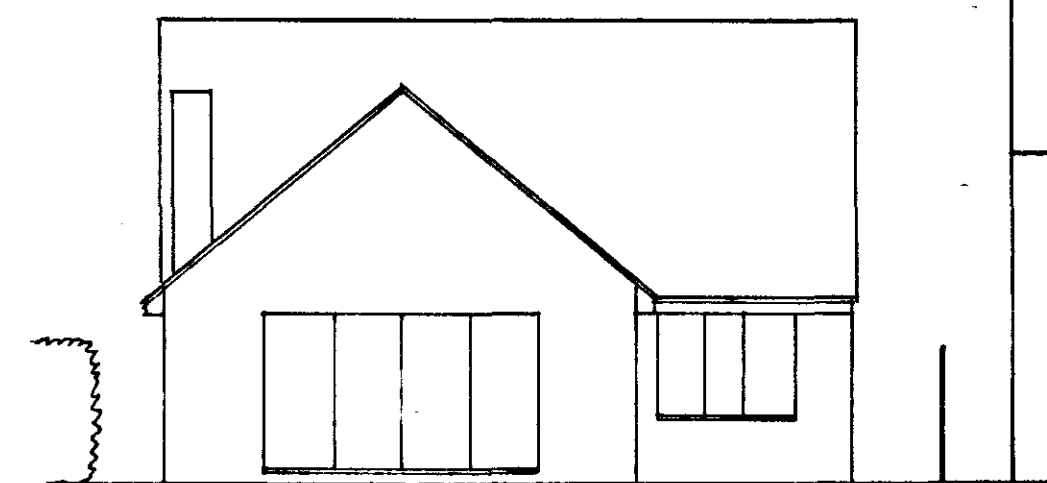


Garden (North West) Elevation

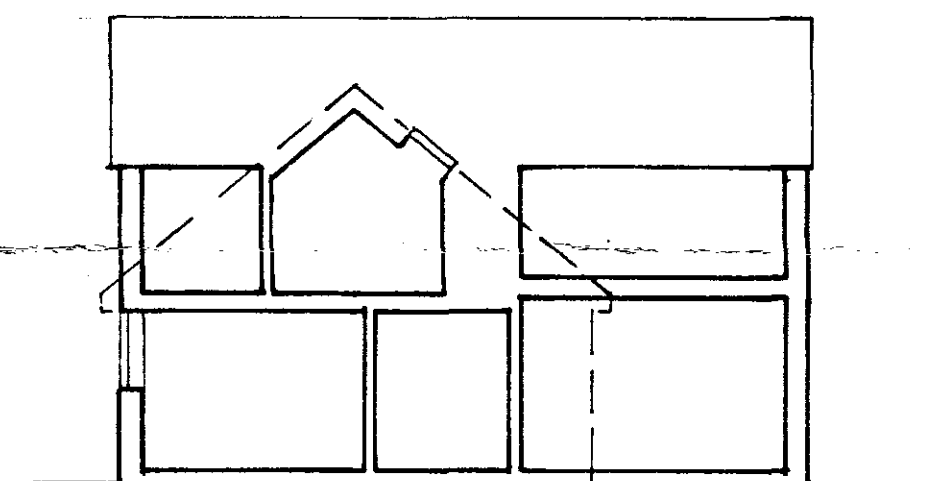

Section B - B

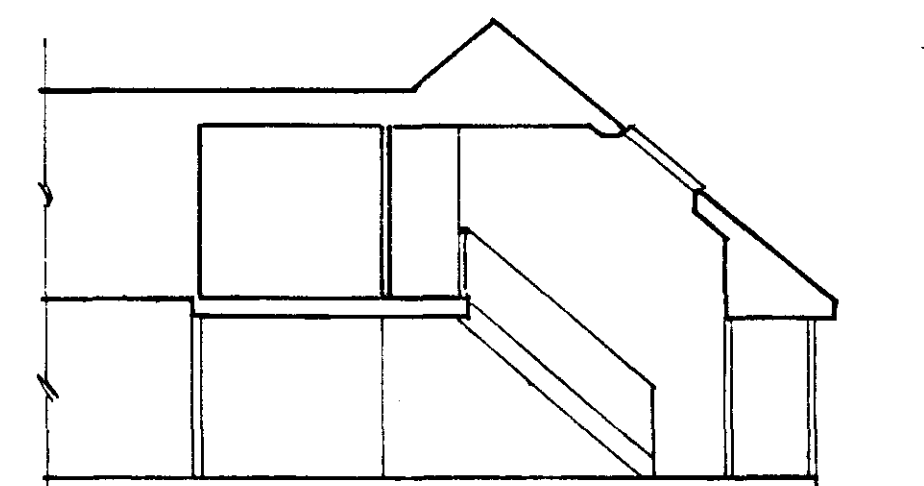

Section A - A

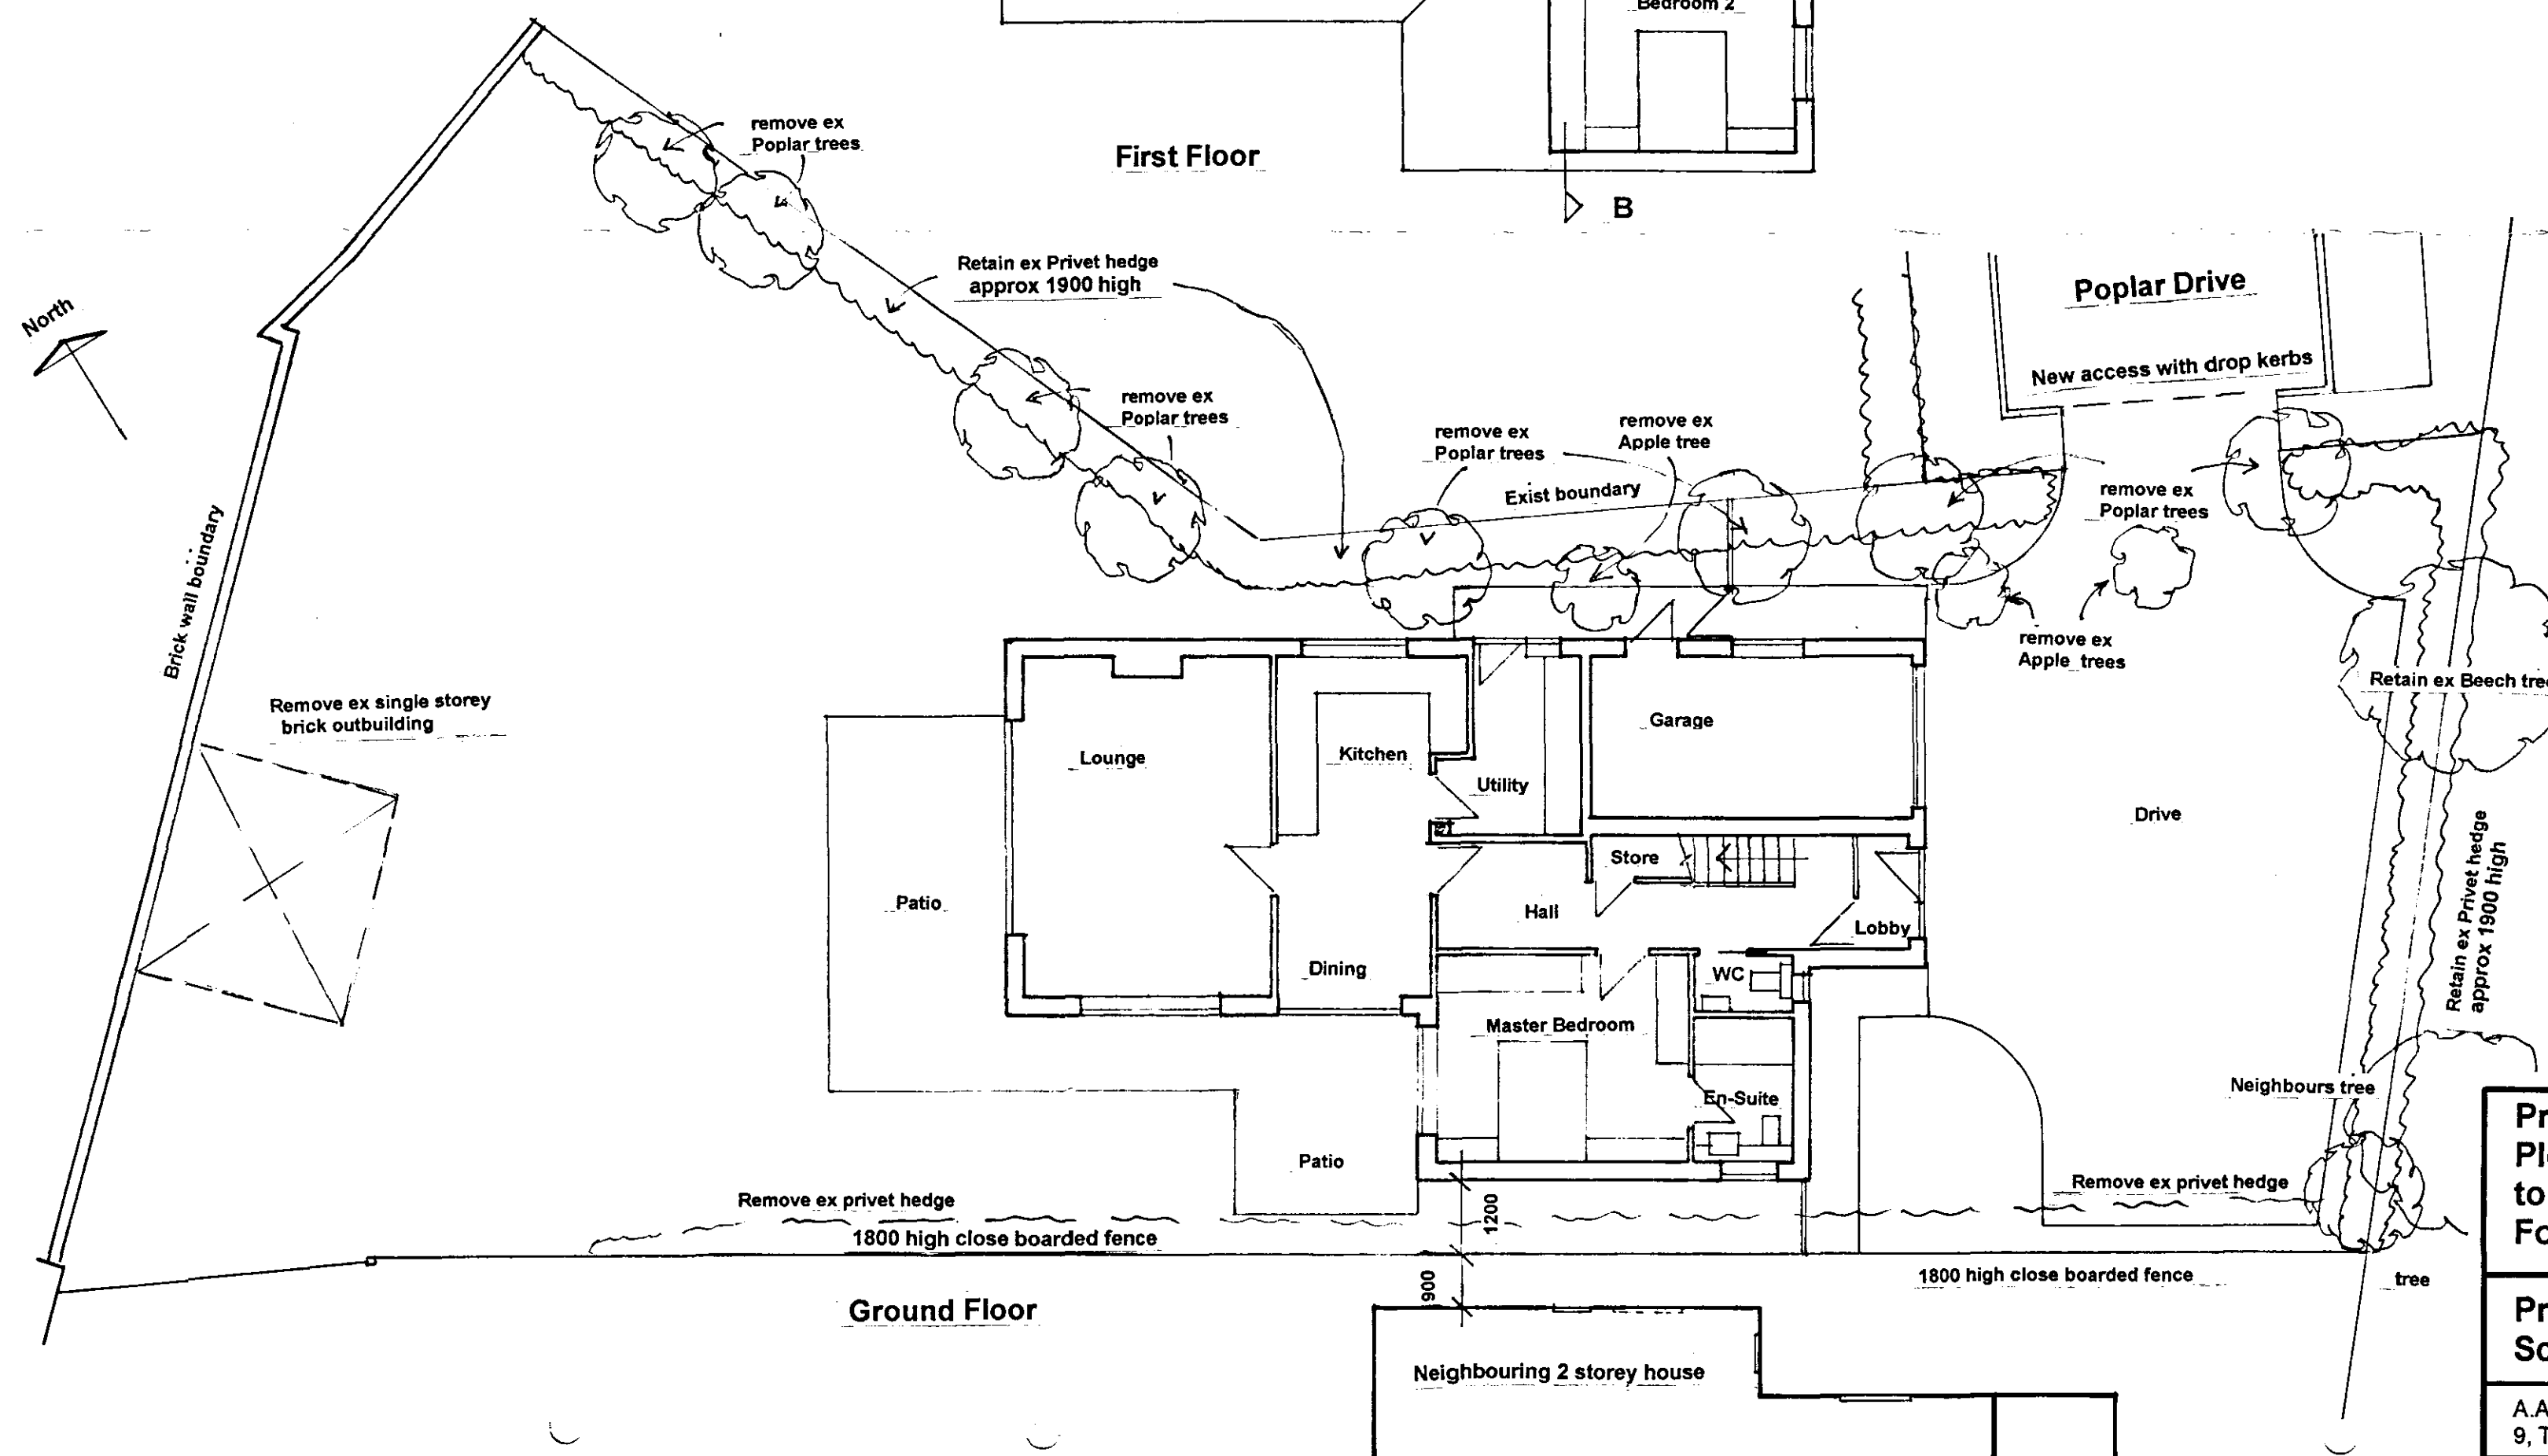

Ground Floor

Proposed Chalet Bungalow
Plot off Poplar Drive, Gosberton, Nr Spalding
to the Rear of Acacia House, 45 High Street.
For Mrs C Vickers

Proposed Plans Sections & Elevations
Scale : 1 : 100

Drg. 335/5

A.A.Parr. M.A., Dip. Arch., RIBA, Chartered Architect
 9, Tilton Drive, Oadby, Leics. E2 5WW - 0116 2712625.-tony_a_parr@hotmail.com