


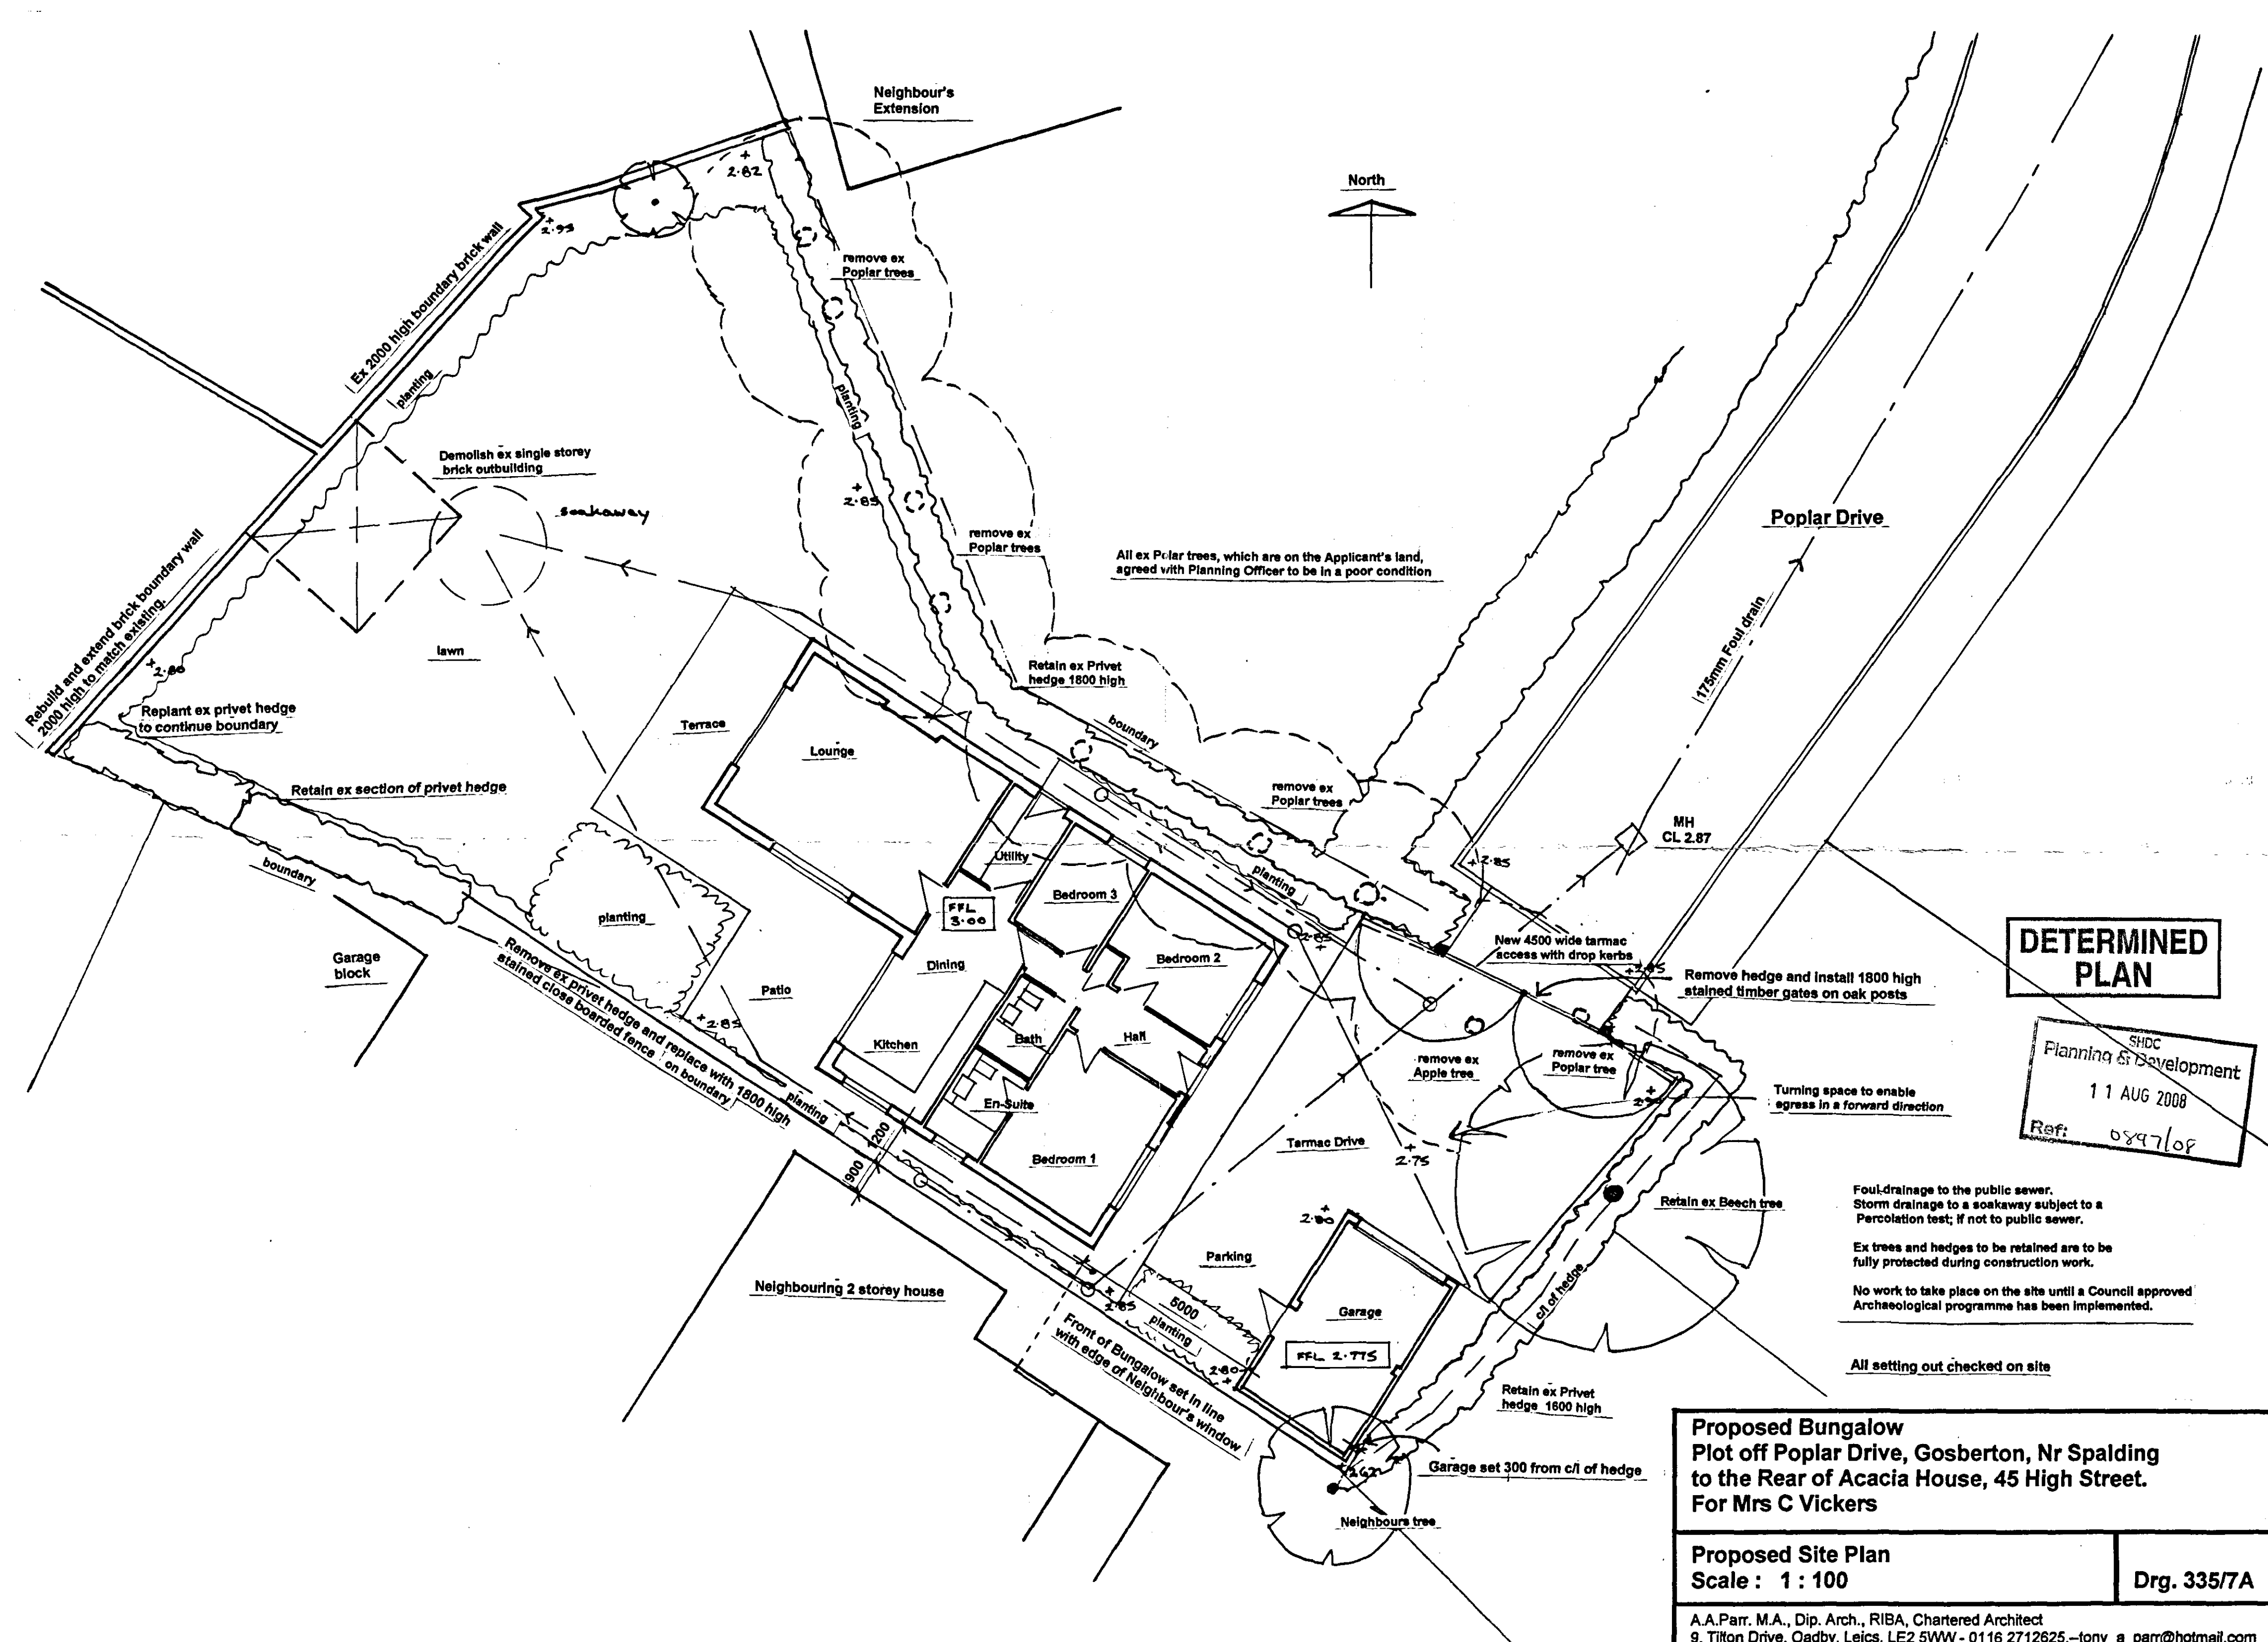

**DETERMINED
PLAN**

SHDC
Planning & Development
11 AUG 2008
Ref: 0897/08

Foul drainage to the public sewer.
Storm drainage to a soakaway subject to a
Percolation test; if not to public sewer.

Ex trees and hedges to be retained are to be
fully protected during construction work.

No work to take place on the site until a Council approved
Archaeological programme has been implemented.

All setting out checked on site

Proposed Bungalow
Plot off Poplar Drive, Gosberton, Nr Spalding
to the Rear of Acacia House, 45 High Street.
For Mrs C Vickers

Proposed Site Plan Scale: 1:100	Drg. 335/7A
---	--------------------

A.A.Parr. M.A., Dip. Arch., RIBA, Chartered Architect
9, Tilton Drive, Oadby, Leics. LE2 5WW - 0116 2712625 - tony a.parr@hotmail.com