



EAST ELEVATION

EXISTING BUILDING PHASE ONE EXTENSION PHASE TWO EXTENSION

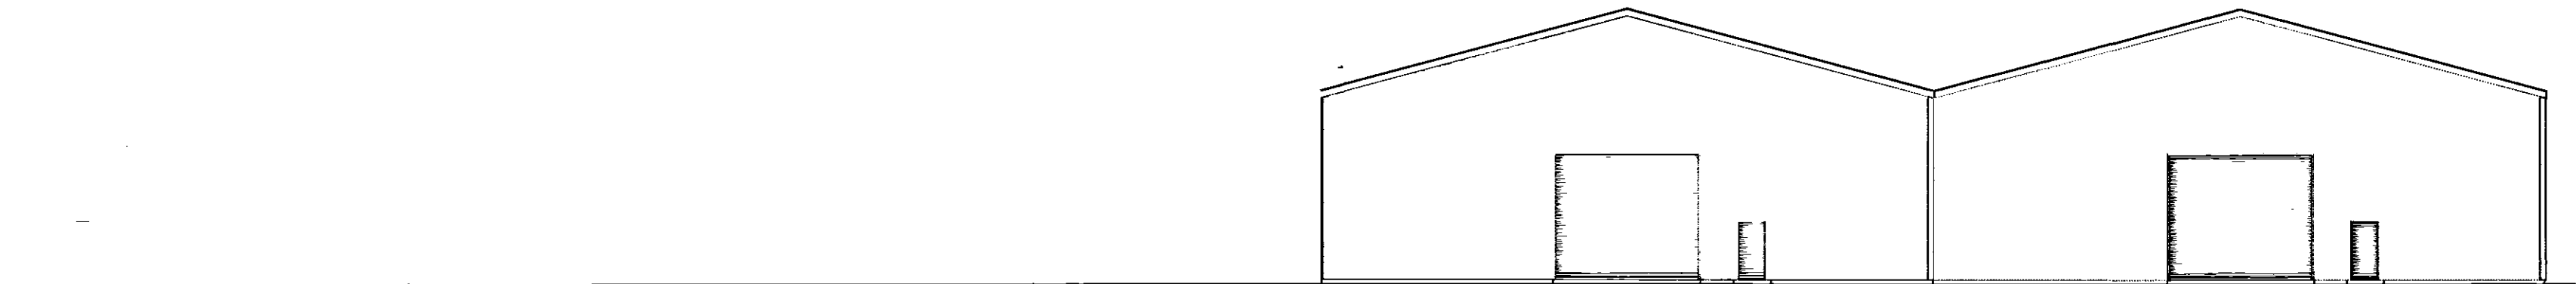


WEST ELEVATION

Phase 2 Extension Phase 1 Extn Existing Bldg

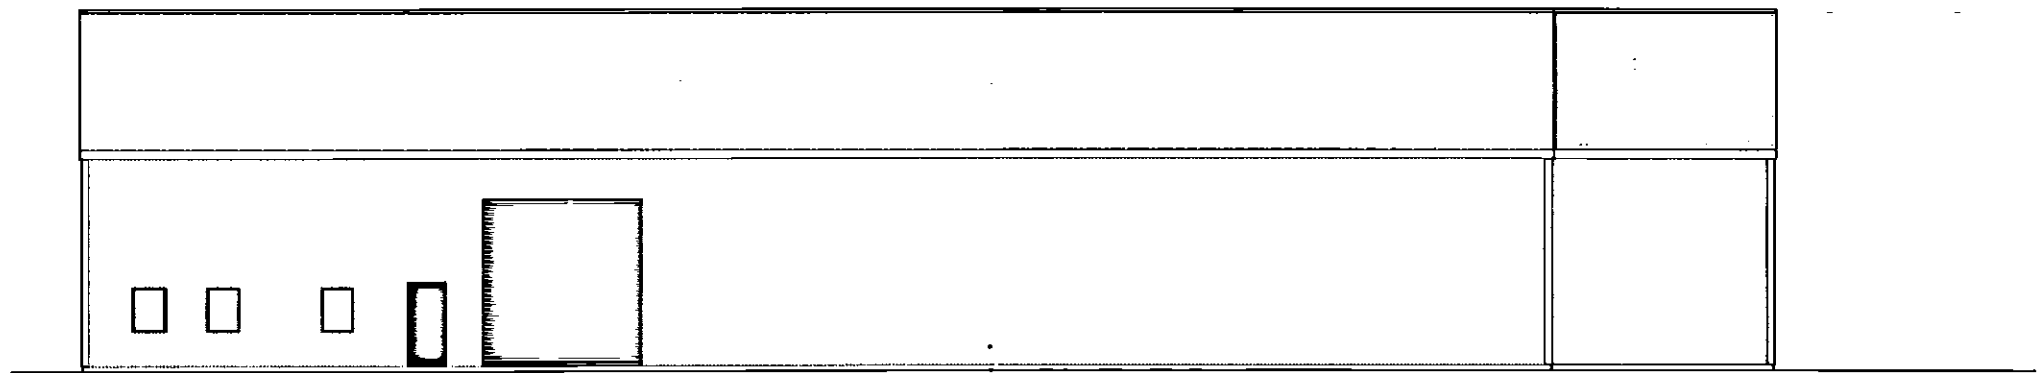


SOUTH ELEVATION

Existing Building Phase 1 Extn Phase 2 Extn

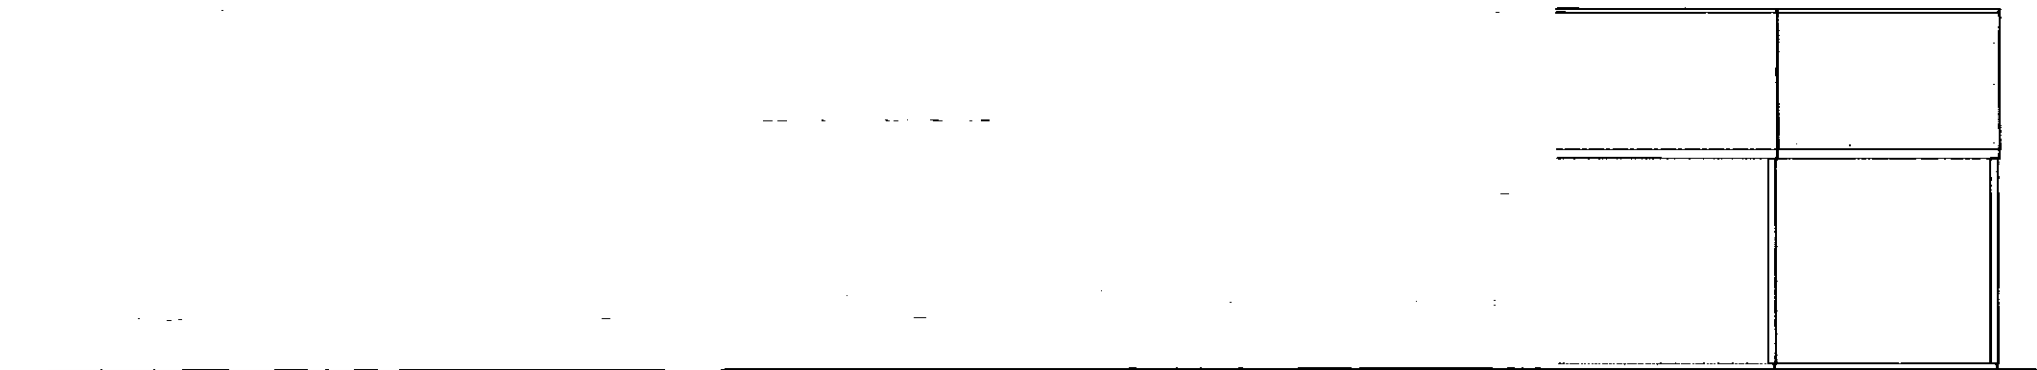

NORTH ELEVATION

Notes:
External cladding to be profiled steel sheeting with polyester powder coat finish (light grey).
Windows to be polyester powder coated aluminium thermally broken frames with sealed double glazed units.
All doors, windows, flashings and the like to be finished dark grey.

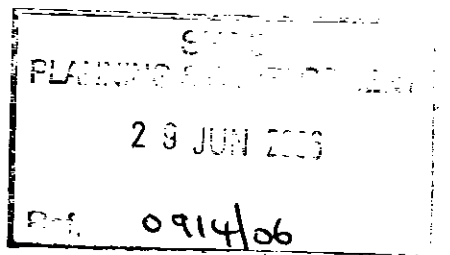

**ROCHFORD
PROJECT SERVICES**

HEDGE END FAIRVIEW LANE
CROWBOROUGH EAST SUSSEX
TN6 1BT

T : 07775 663888 ~ F : 01892 665902
E : rochford.ps@btinternet.com

Project	EXTENSION TO BUILDING 2 BELCHMIRE LANE, GOSBERTON		
Client	SANDHURST GROUP Ltd.		
Dwg Title	PROPOSED ELEVATIONS		
Dwg Nr.	3603 / A2 / 102	Rev.	~
Drawn	GWB	Date	March 2006
		Scale	1:200