


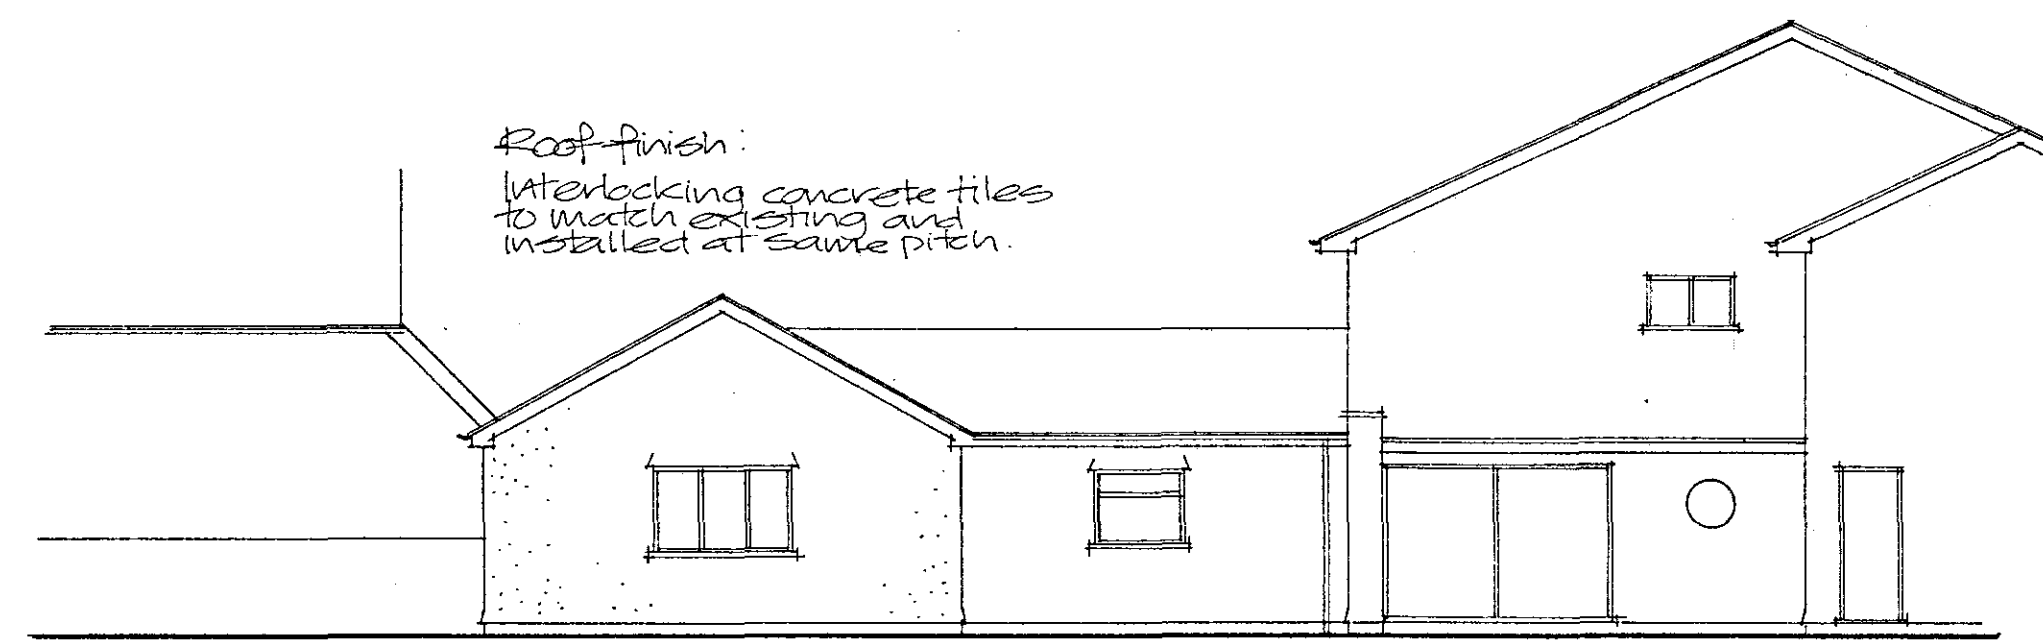


Roof finish:
Interlocking concrete tiles
to match existing and
installed at same pitch.

WEST ELEVATION


External wall finish:

Sand/cement render finished
to match existing and in same
colour as existing.


Windows/external doors:
to be white UPVC frames as
existing.

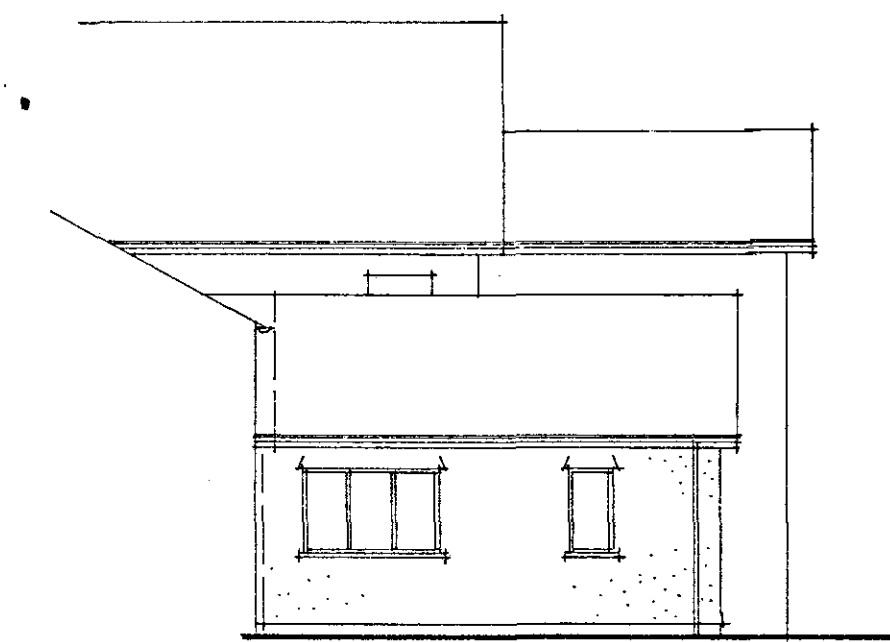


NORTH ELEVATION

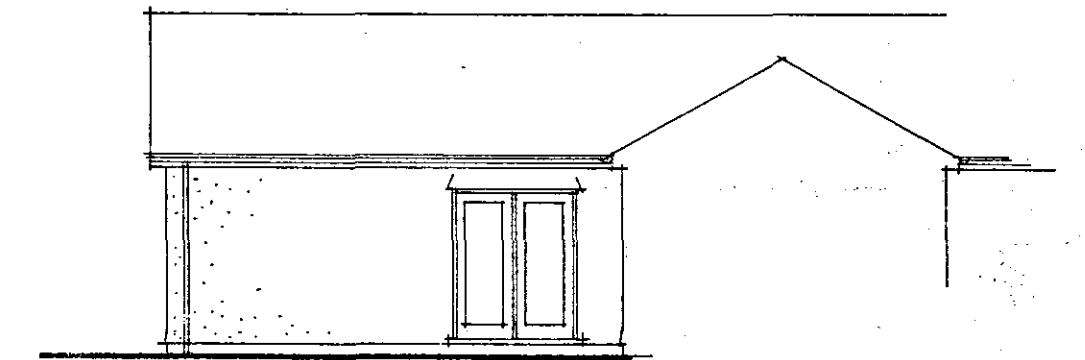



SOUTH ELEVATION

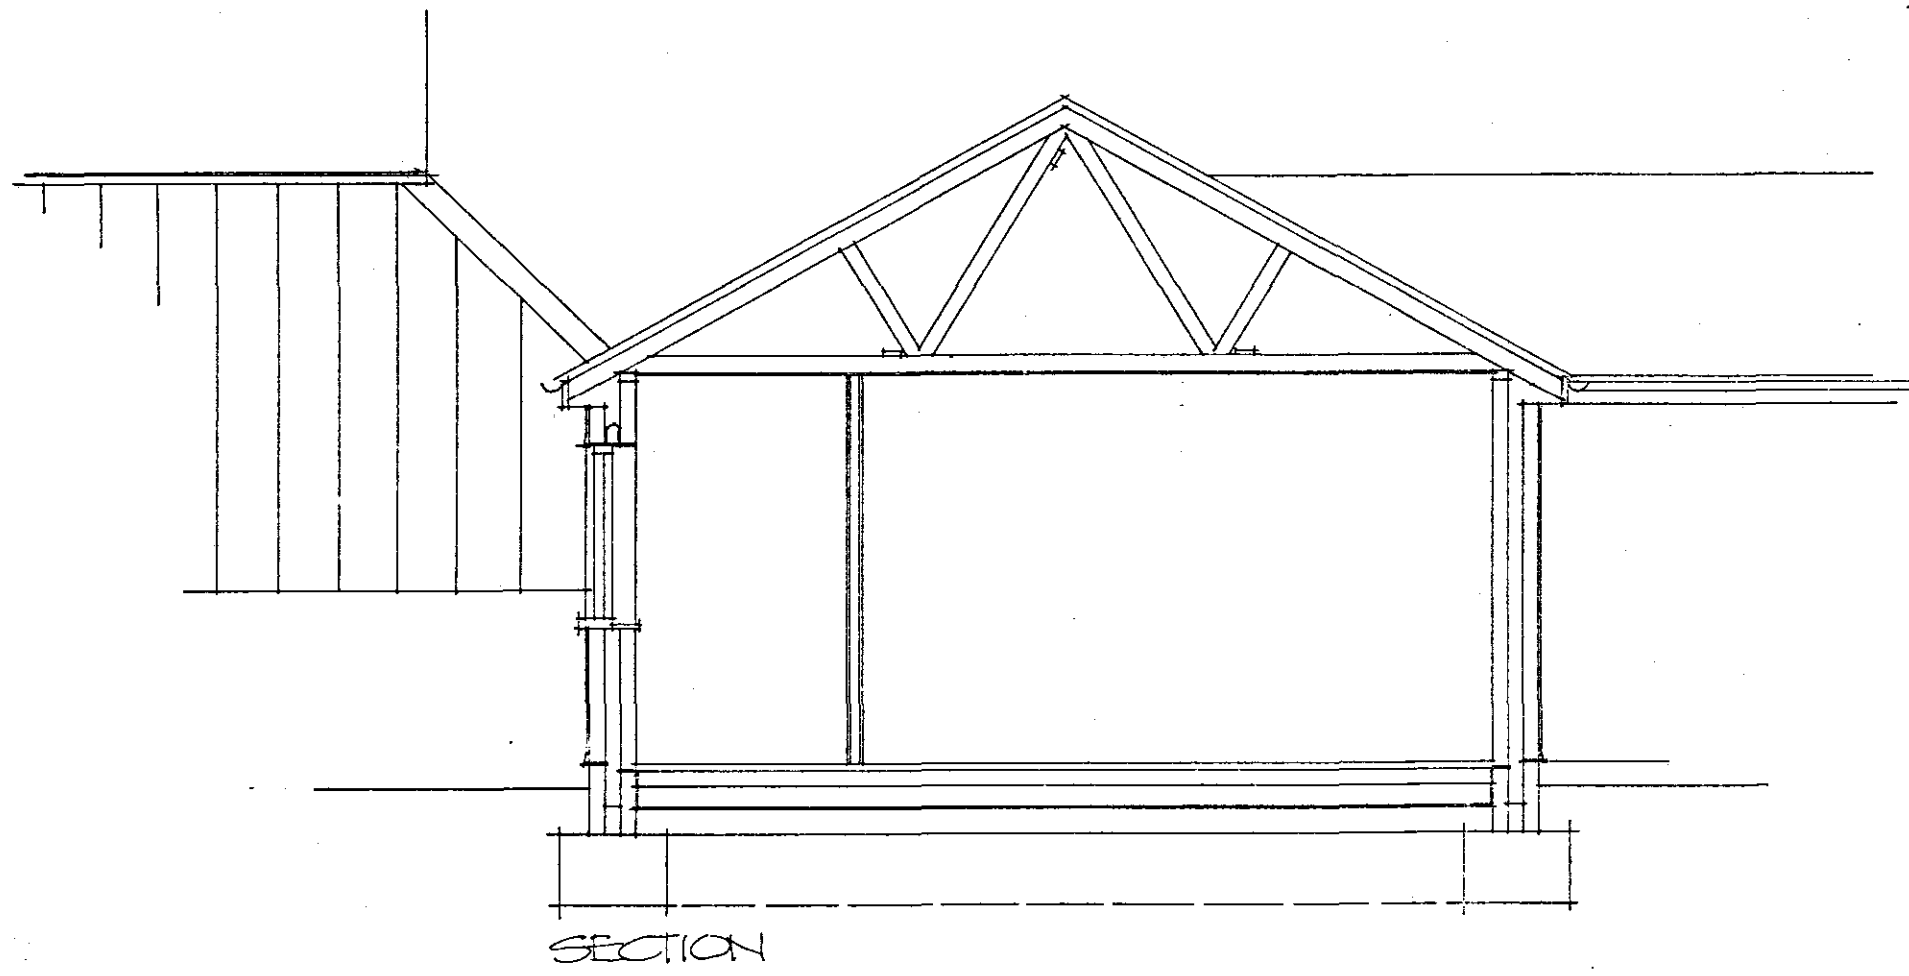

SECTION

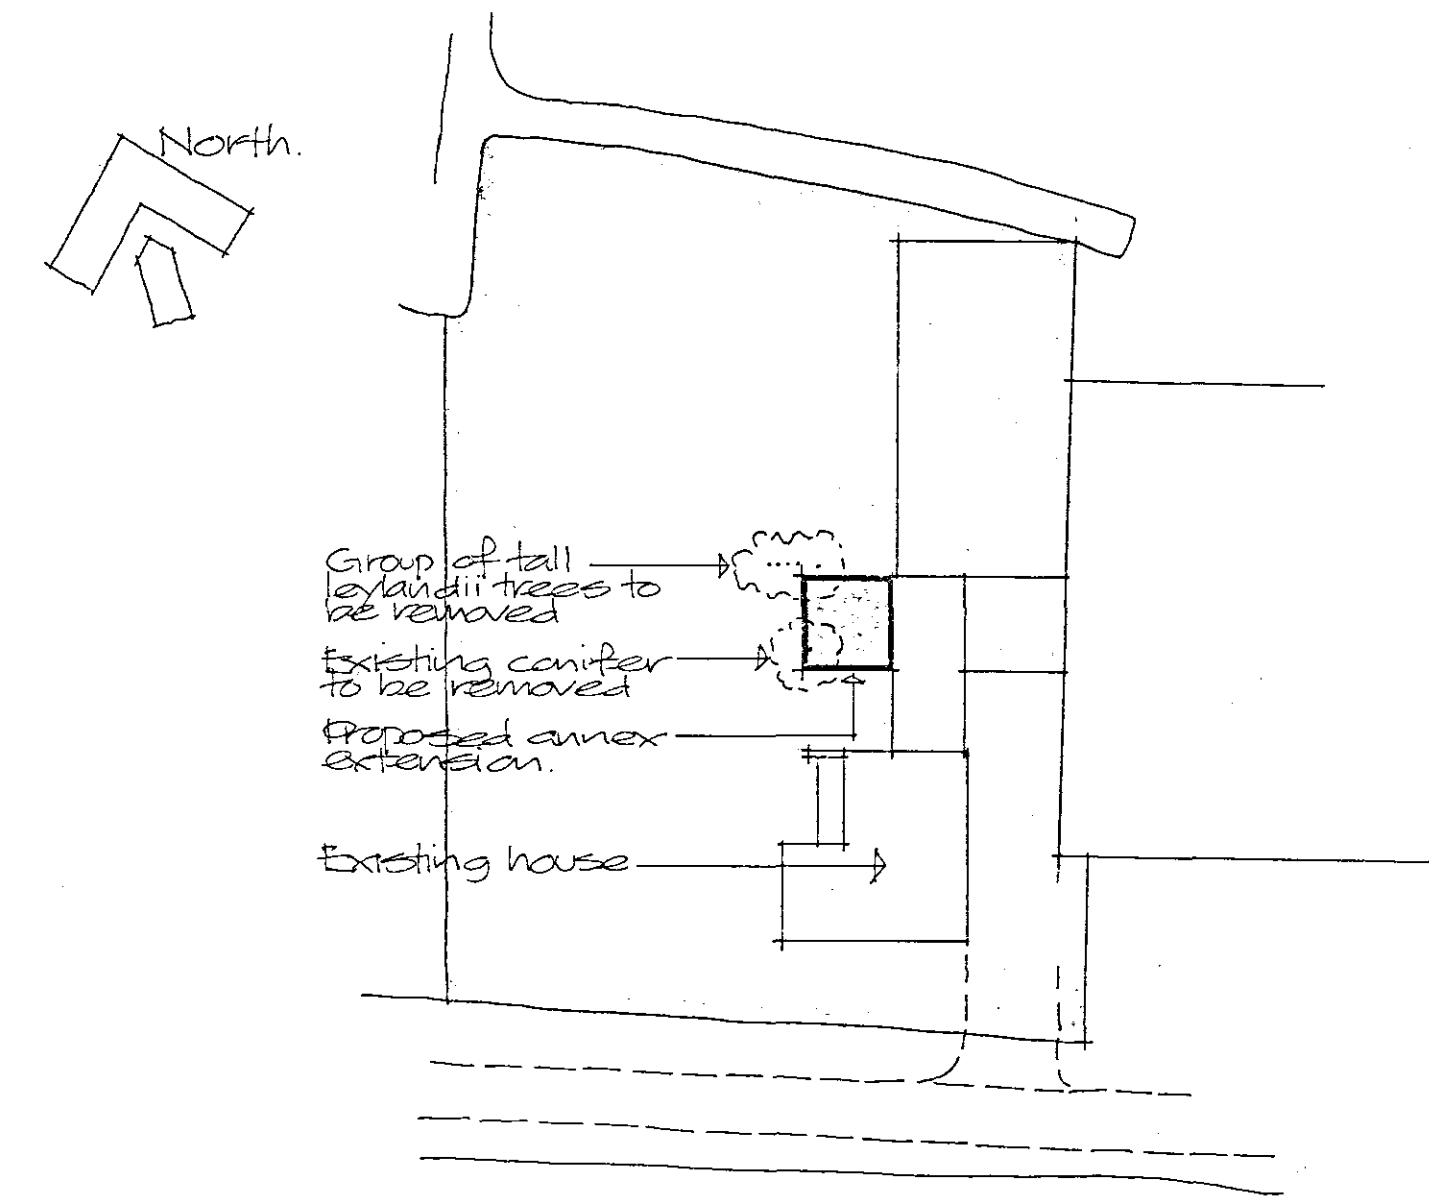

BLOCK PLAN Scale 1:500

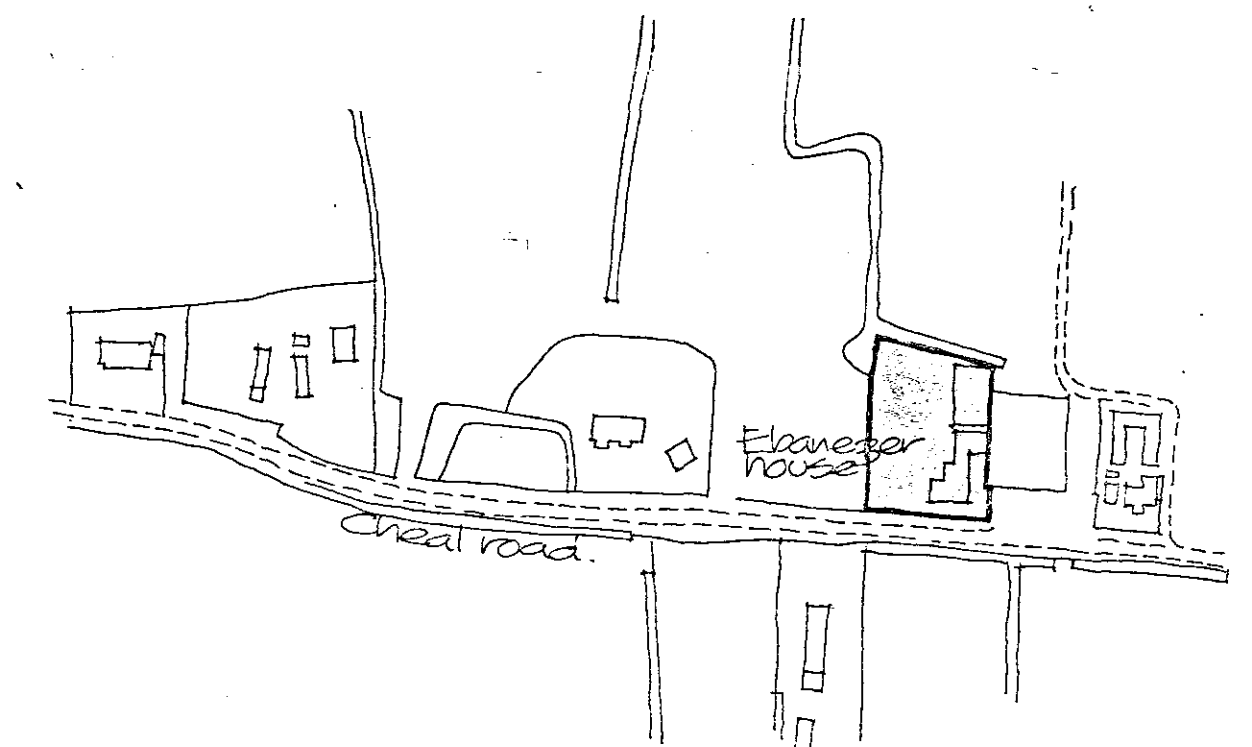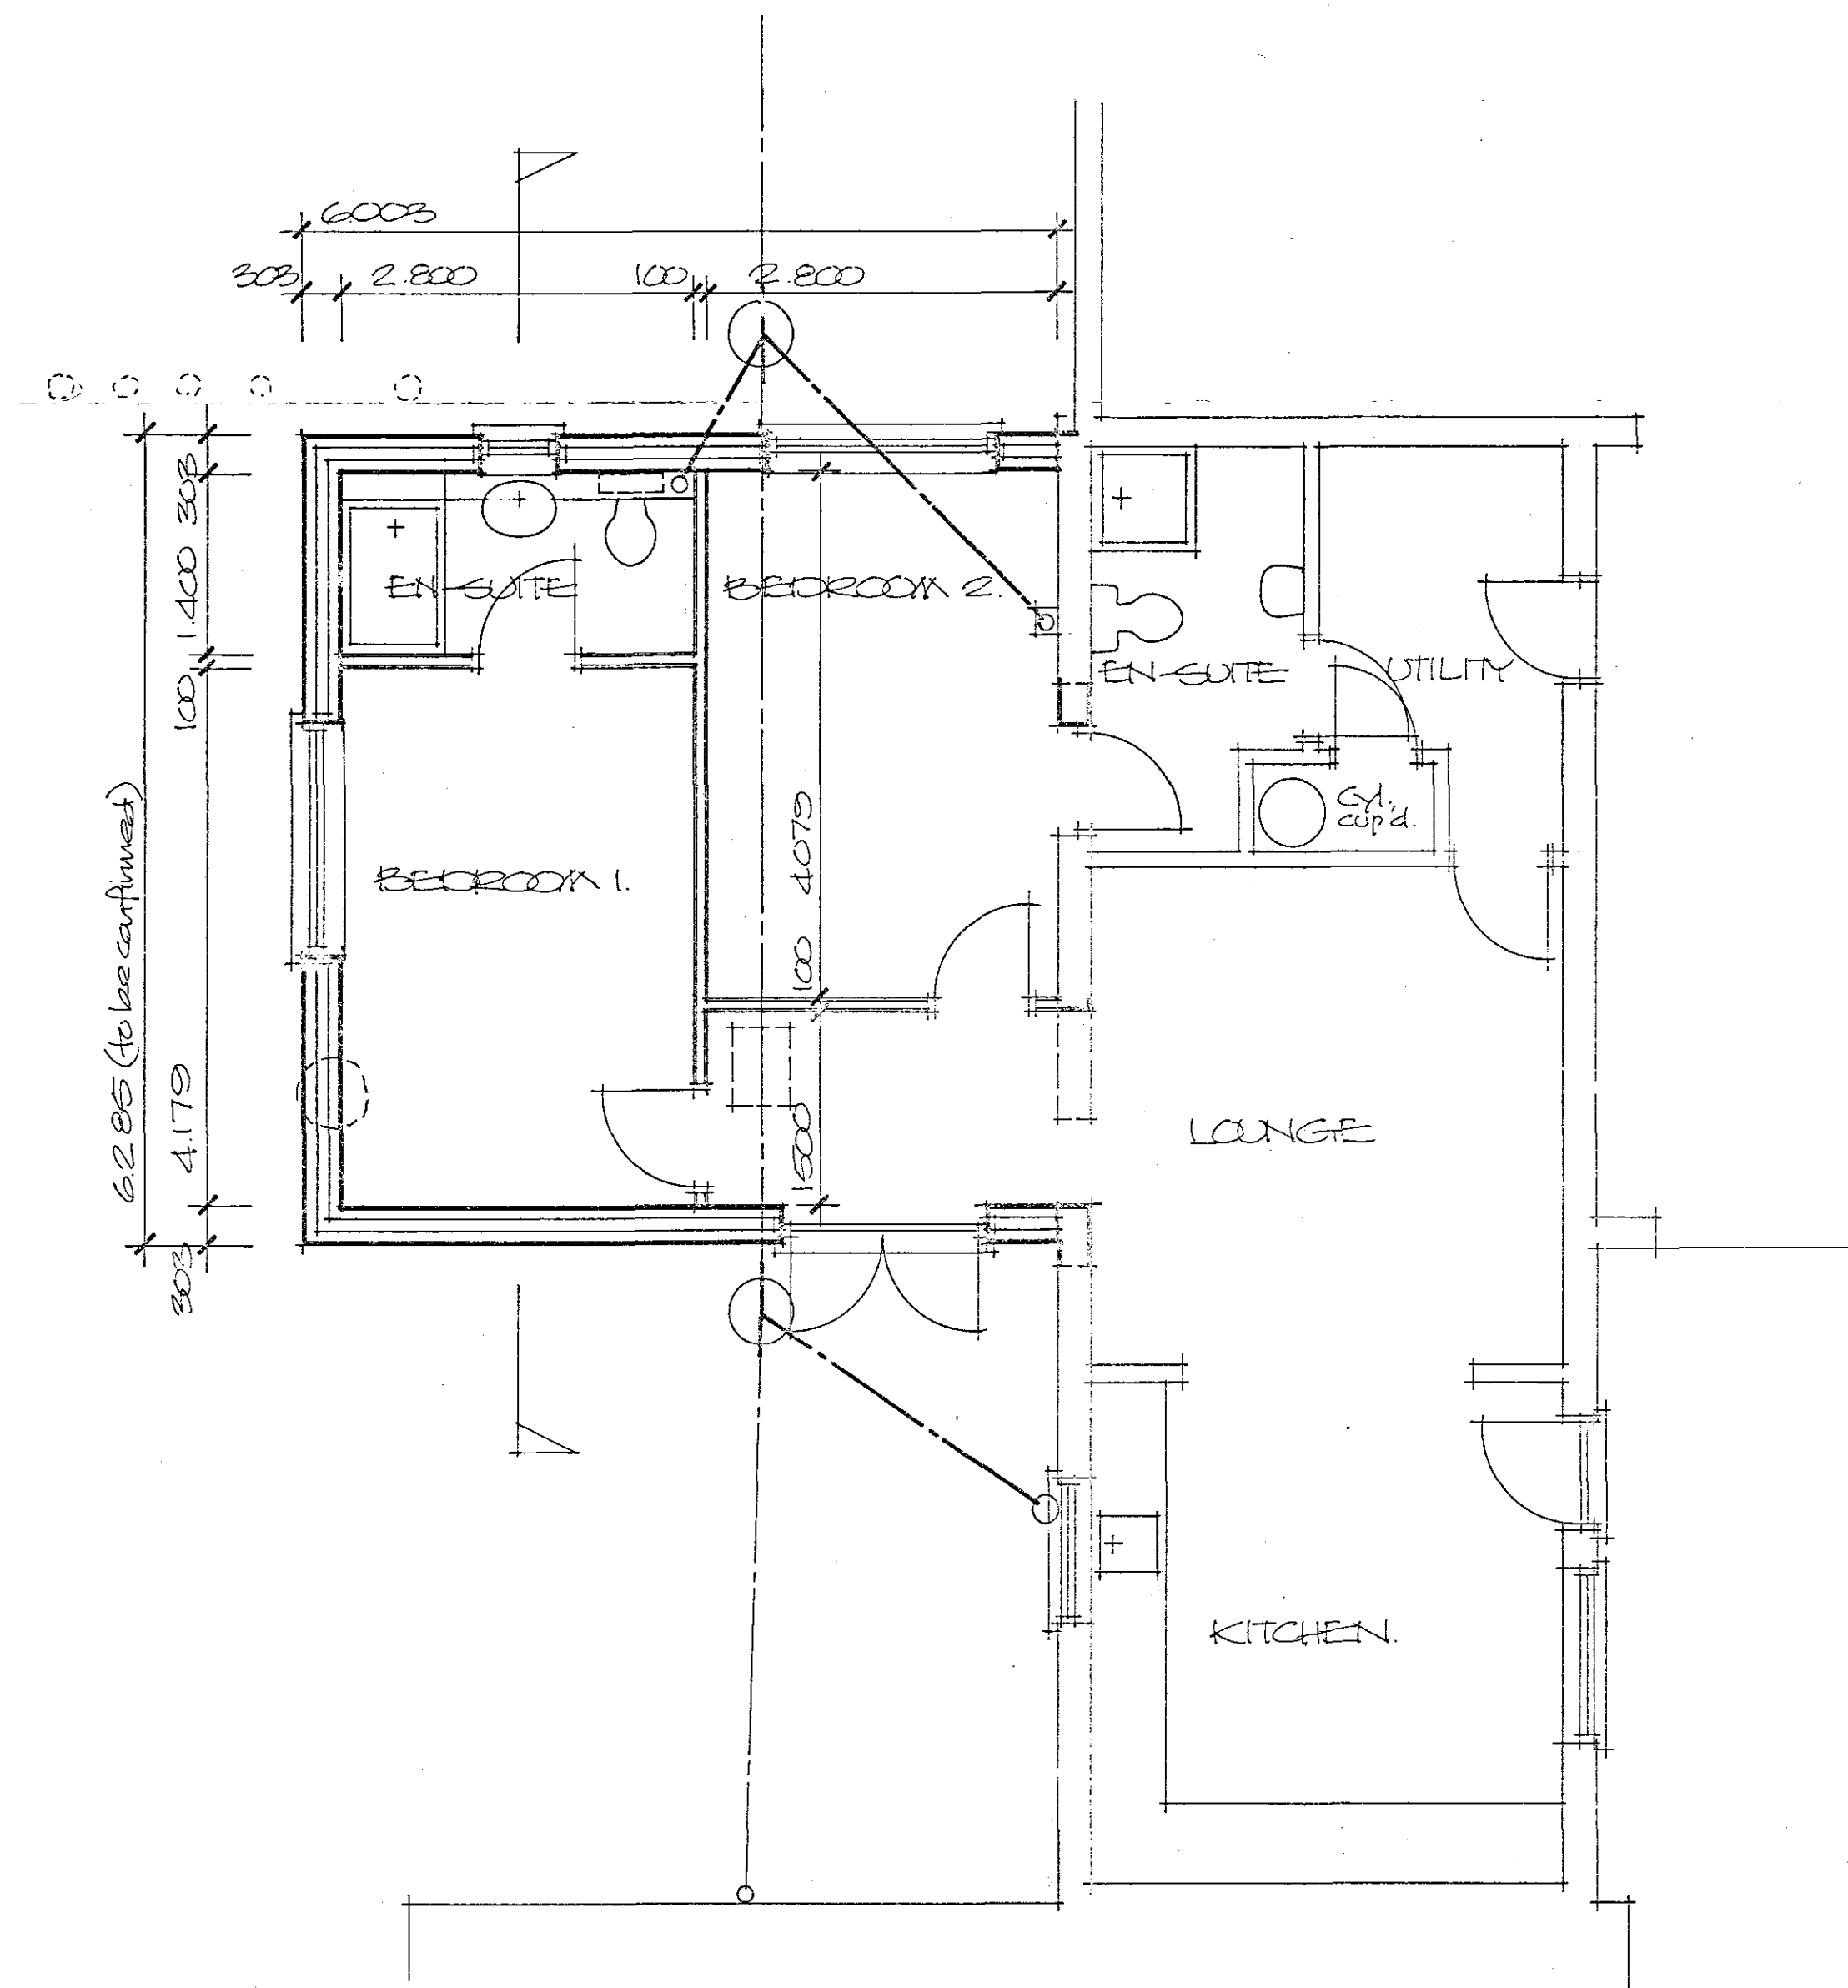

LOCATION PLAN Scale 1:2500

Planning & Development
- 9 JUL 2007
Ref: 092107

DETERMINED
PLAN

Project PROPOSED ANNEX EXTENSION TO EXISTING HOUSE EDANEZER HOUSE, CHEAL ROAD, GOSBERTON CHEAL, GOSBERTON, SPALDING.	ALAN HORNSBY ARCHITECTURAL SERVICES LTD "Little Acre" Peak Hill, Cowbit, Spalding, Lincs. PE12 6AW Tel. Holbeach (01406) 380591
Client MR & MRS A DANER	Scale 1:50&1:100 Drg no. 06/54/03 Date July 2007