

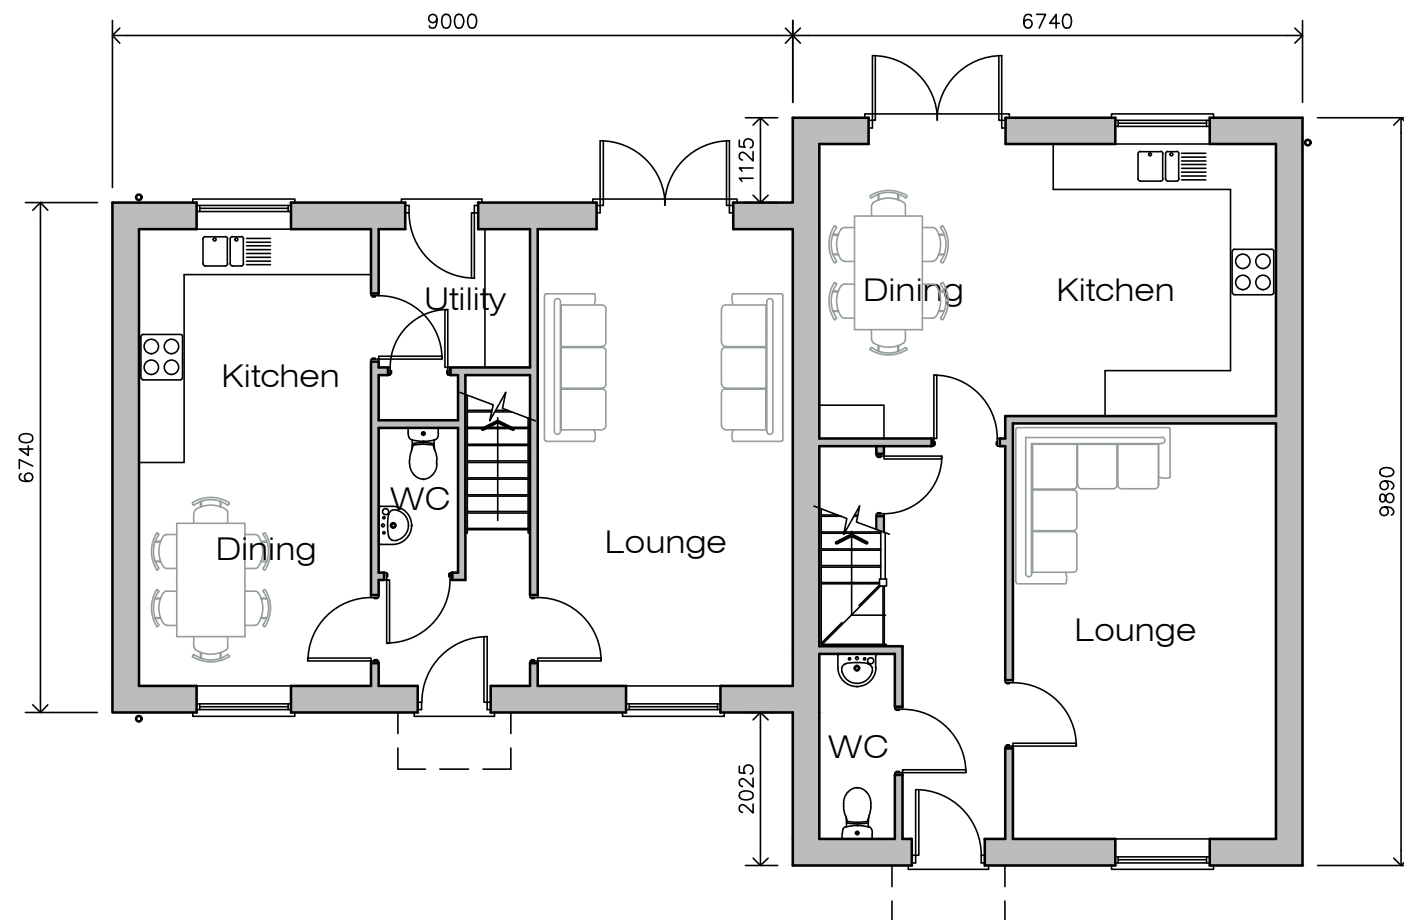


1. This drawing remains the property of Paul Lunn Architectural and is issued solely for the project and client named.
2. No reproduction, distribution, or use is permitted without prior written consent.
3. All dimensions to be verified on site before commencement of works.

 

Plot 1 - Ground Floor
3b5p GIA=104.5m2

Plot 2 - Ground Floor
3b5p GIA=111.0m2

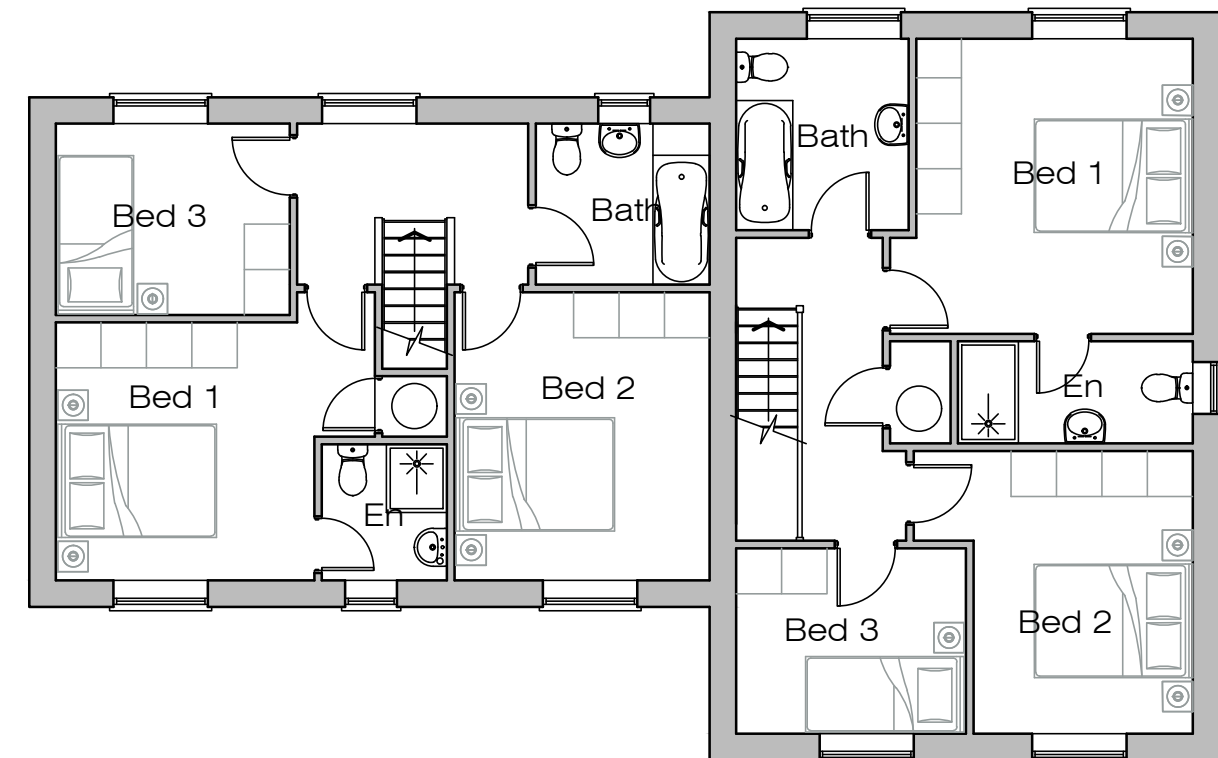

Plot 1 - First Floor

Plot 2 - First Floor

MATERIALS

WALLS - AUDLEY ANTIQUE RED FACING BRICK BY TRADITIONAL BRICK AND STONE.

ROOF - OLD ENGLISH DARK RED DUO MODERN CONCRETE INTERLOCKING ROOF TILES BY MARLEY

WINDOWS - WHITE uPVC CASEMENT WINDOWS

EXTERNAL DOORS - LIGHT STONE GREY COMPOSITE DOORS.

RAINWATER GOODS - BLACK uPVC GUTTERS AND DOWNPIPE



PAUL
LUNN

Architectural

Tel : 07703 163 402 Email : design@paullunn.co.uk

Client
G & L Developments Limited

Project
**Land off Bakers Yard
Gosberton
Spalding PE11 4EQ**

Rev.	Description	Date
Status PLANNING ISSUE		
Drawing Title PROPOSED FLOOR PLANS		
Scale @ A3 1:100	Date 16-09-2026	Drawn by PVL
Project # 1179	Drawing # 11	Revision P01