



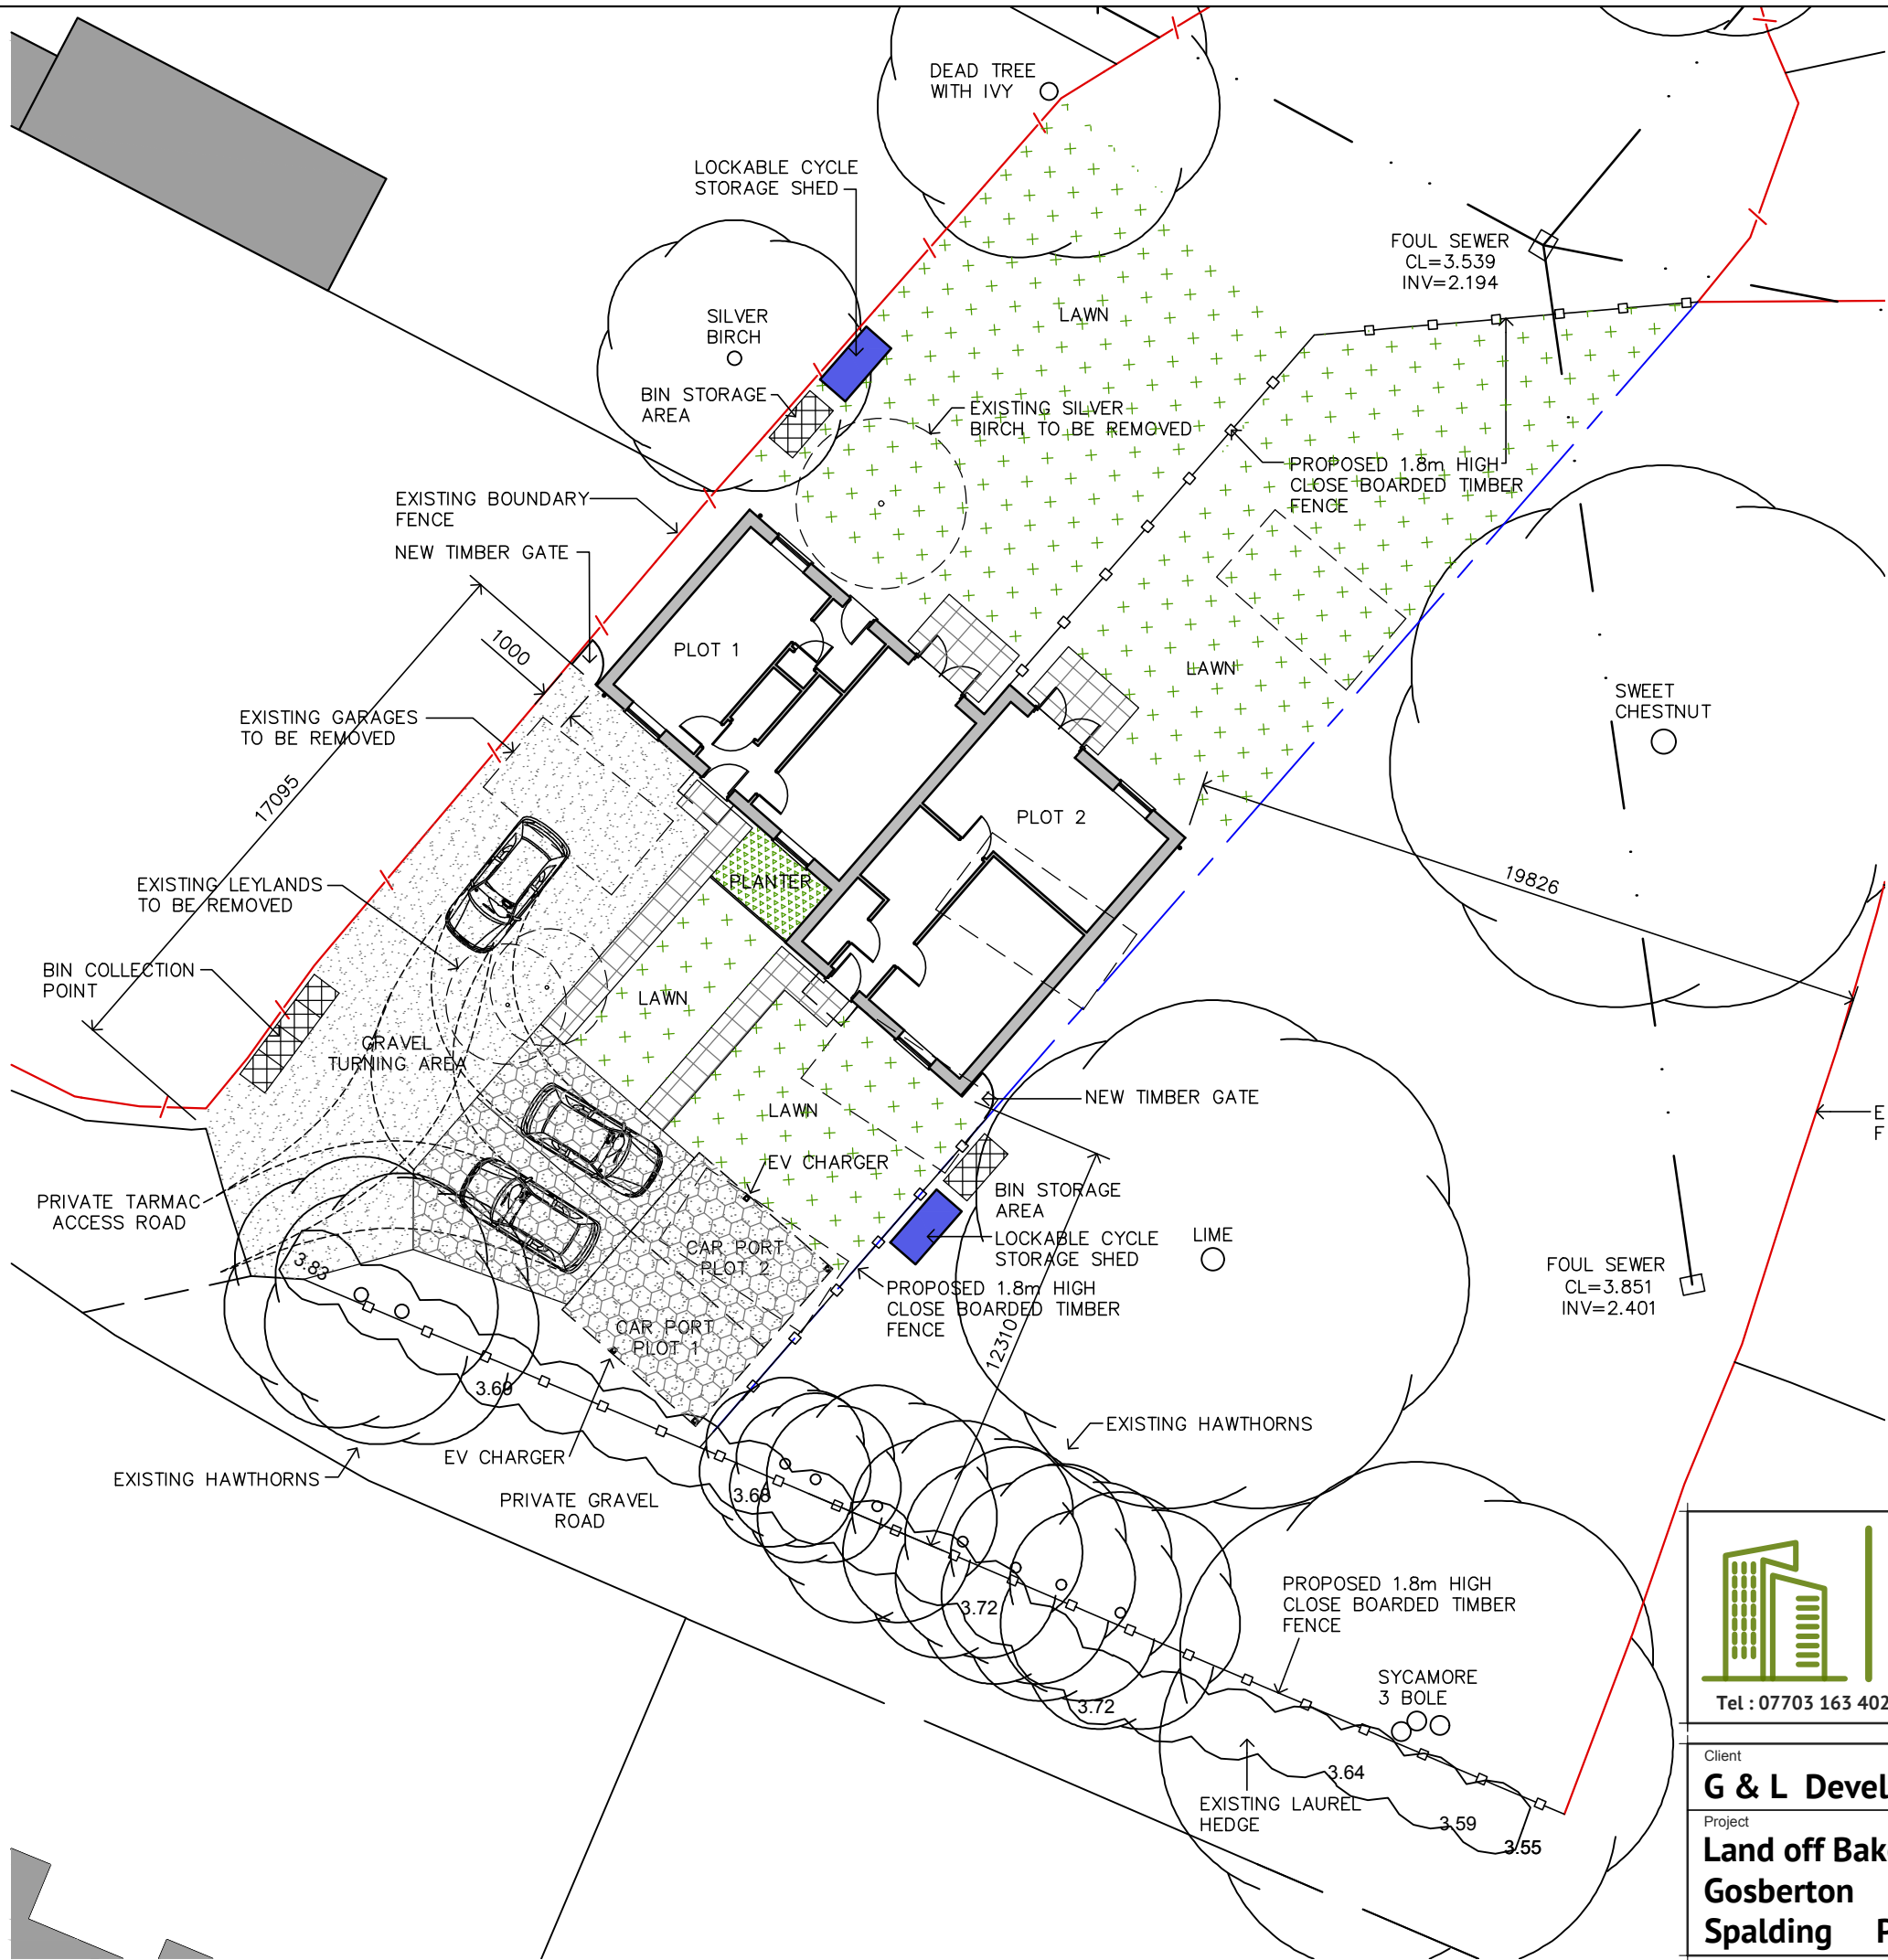

1. This drawing remains the property of Paul Lunn Architectural and is issued solely for the project and client named.
2. No reproduction, distribution, or use is permitted without prior written consent.
3. All dimensions to be verified on site before commencement of works.

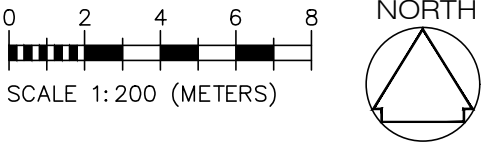

LEGEND

- CONCRETE PAVING SLABS
- GRAVEL
- GRAVEL LAID IN GRAVEL GRIDS TO ME PART 'M' ACCESSIBILITY GUIDANCE
- LAWN
- PLANTER



PAUL LUNN Architectural
Tel : 07703 163 402 Email : design@paullunn.co.uk

Rev.	Description	Date
Status PLANNING ISSUE		
Drawing Title PROPOSED SITE PLAN		
Scale @ A3 1:200	Date 18-09-2026	Drawn by PVL
Project # 1179	Drawing # 14	Revision P03

Client
G & L Developments Limited

Project
**Land off Bakers Yard
Gosberton
Spalding PE11 4EQ**