



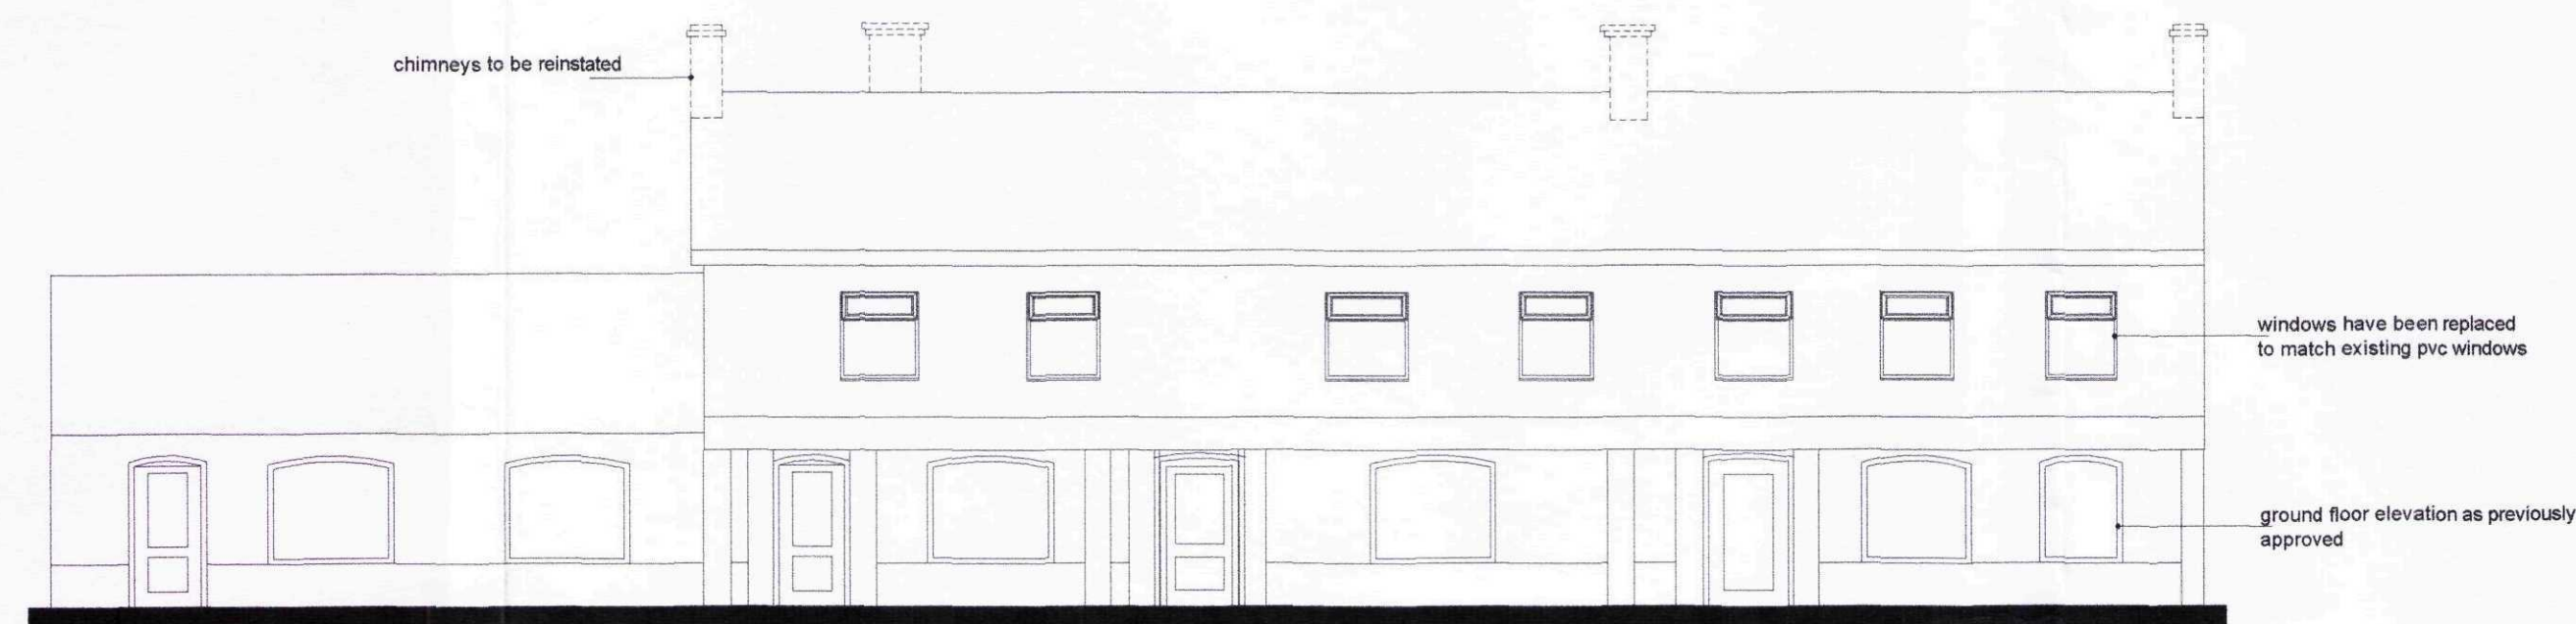

FRONT ELEVATION (north)

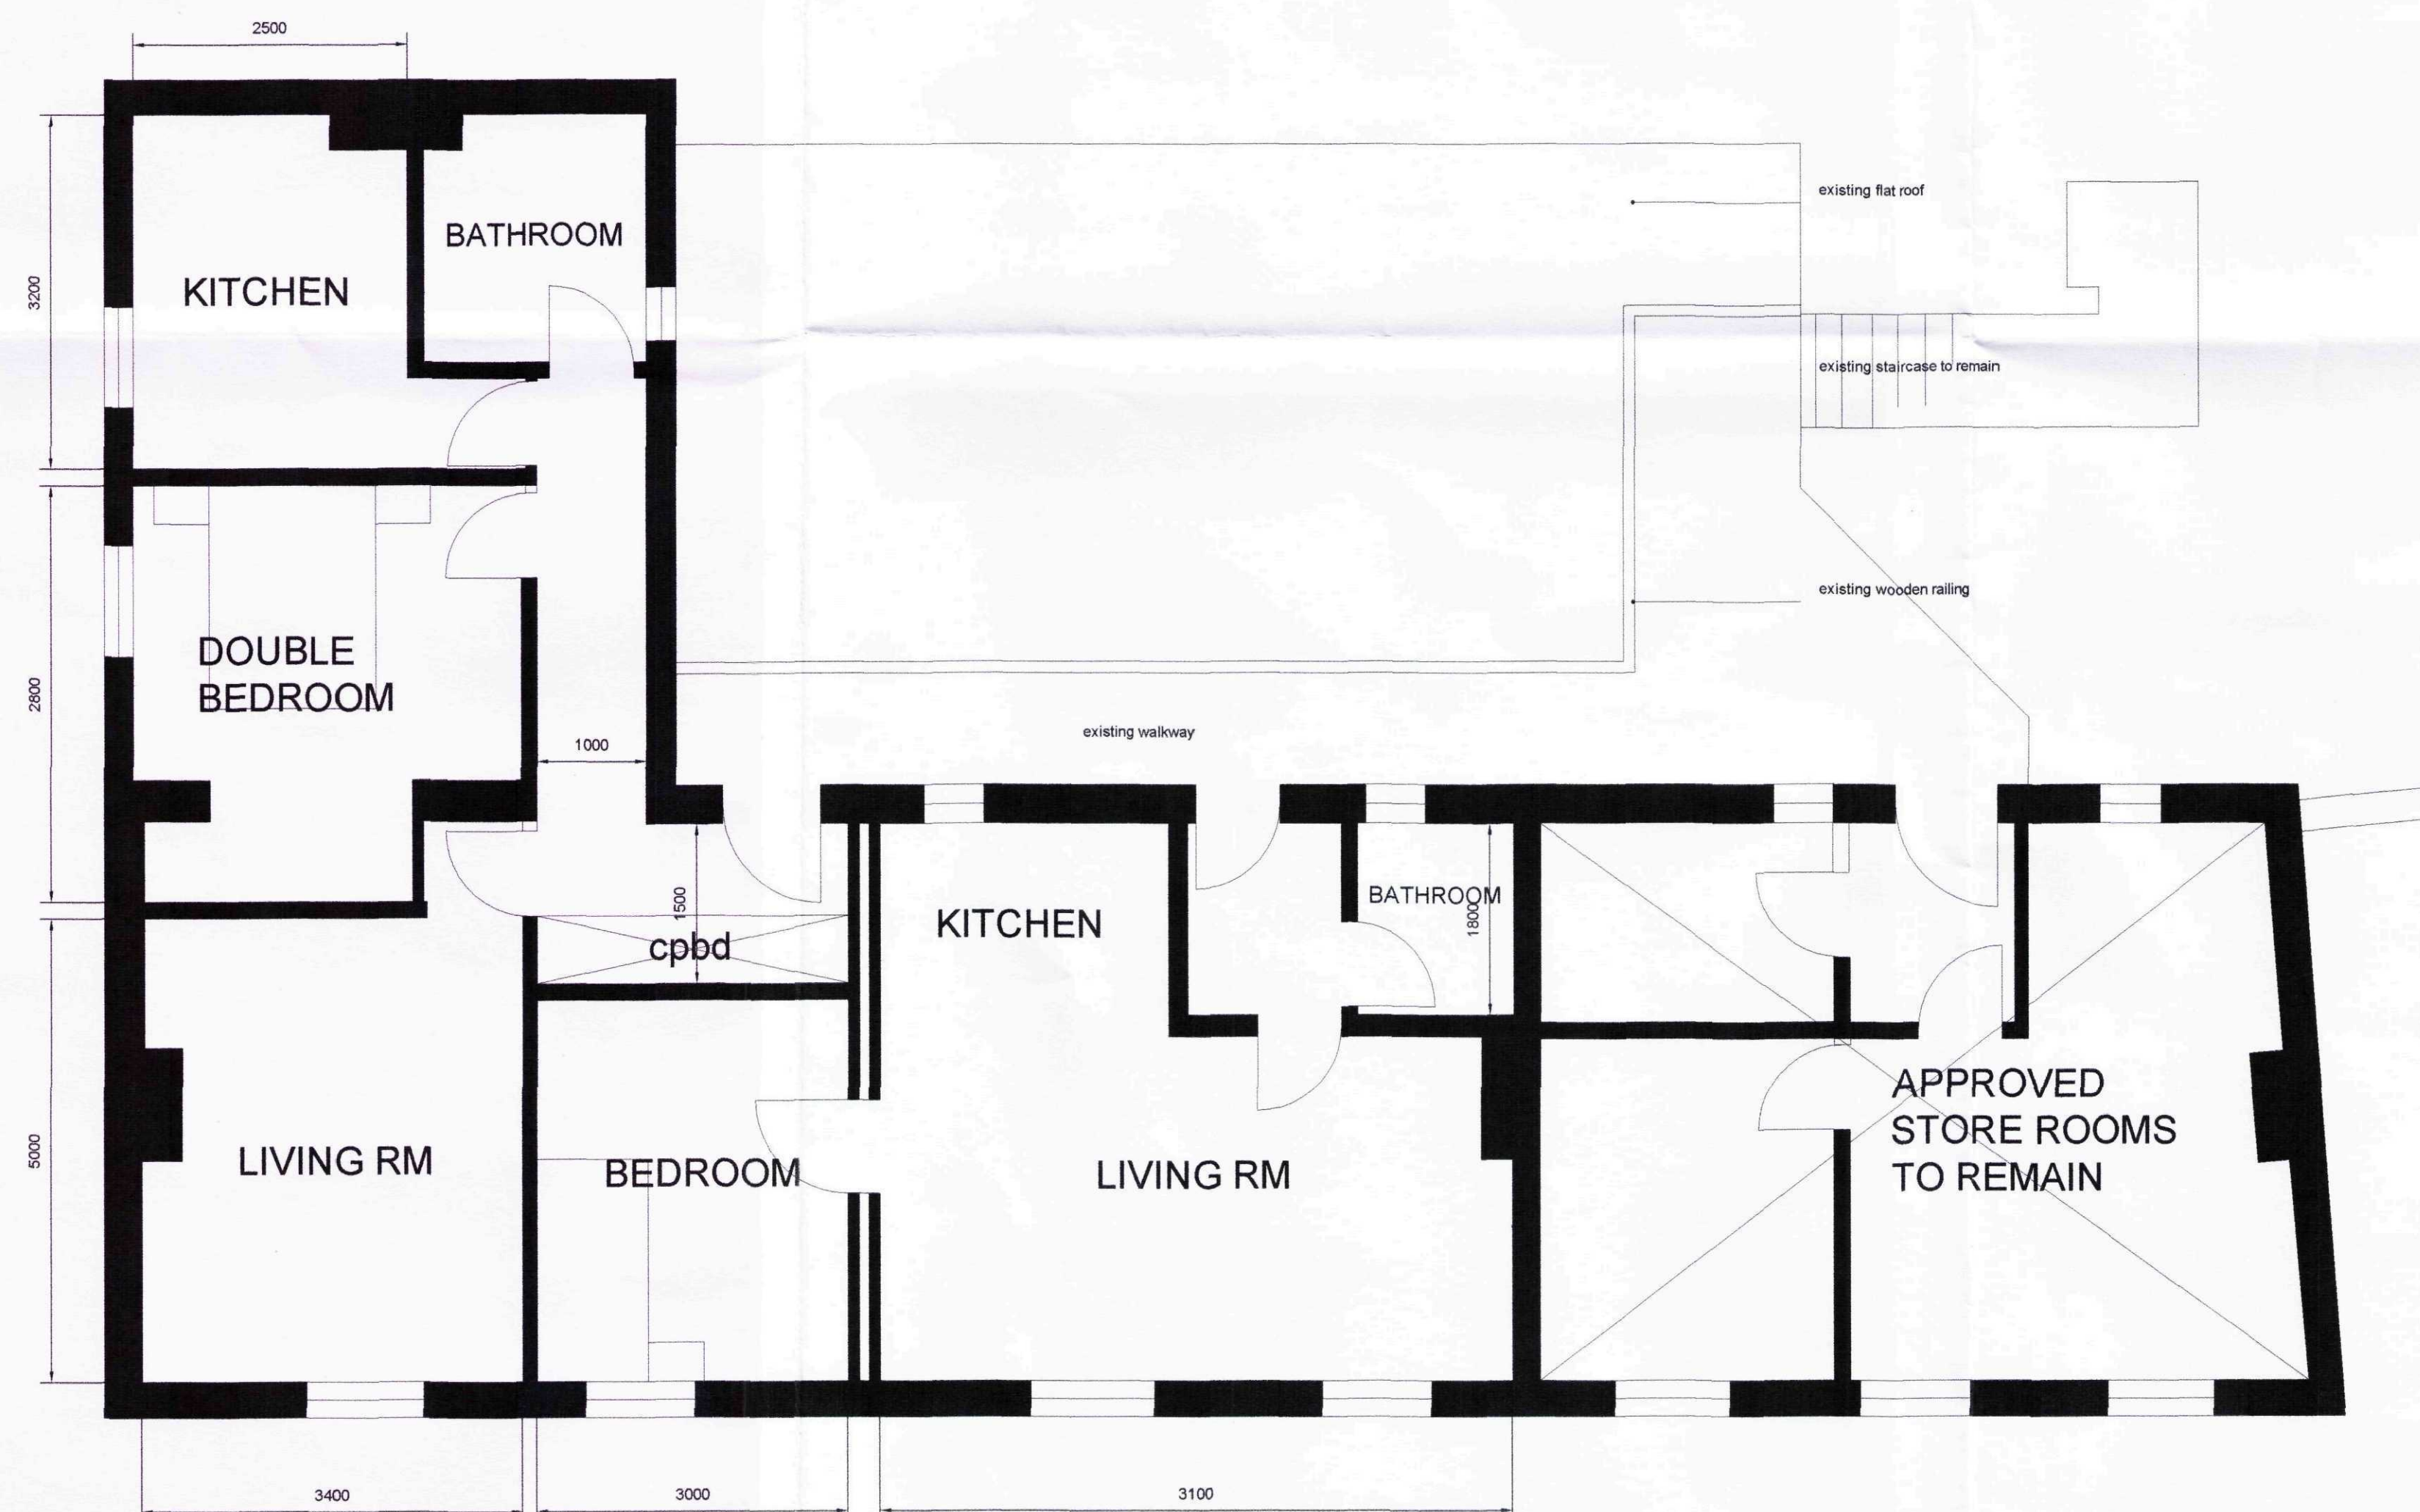

FIRST FLOOR PLAN

(ground floor accommodation as approved to remain unaltered)

Note: All dimension taken from existing drawings.



SITE PLAN 1:200



LOCATION PLAN 1:1250

Revision	A	Date	Drawn	Description
Client	Mr Hussain			
Project	Proposed Conversion of First Floor Storerooms to Apartments at 1 Spalding Road, Gosberton, Lincolnshire			
Drawing	Planning Application Drawing			
Scale	1:50, 1:100, 1:250, 1:1250	Drawn	AWM	Date 3/11/2011
Trevor A Clay RIBA Ltd, 14 Old Fendike Road, Weston Hills, Spalding, Lincs. PE126DD				Drawing No. 11/289/PA/001
01406 380027 07778 597975 trevor@tacarchitects.co.uk				www.tacarchitects.co.uk

