


Contractor to check all Dimensions on site prior to ordering materials / commencing work.Do Not Scale from this Drawing - If in doubt then please ask



2 Front Elevation
1 : 100

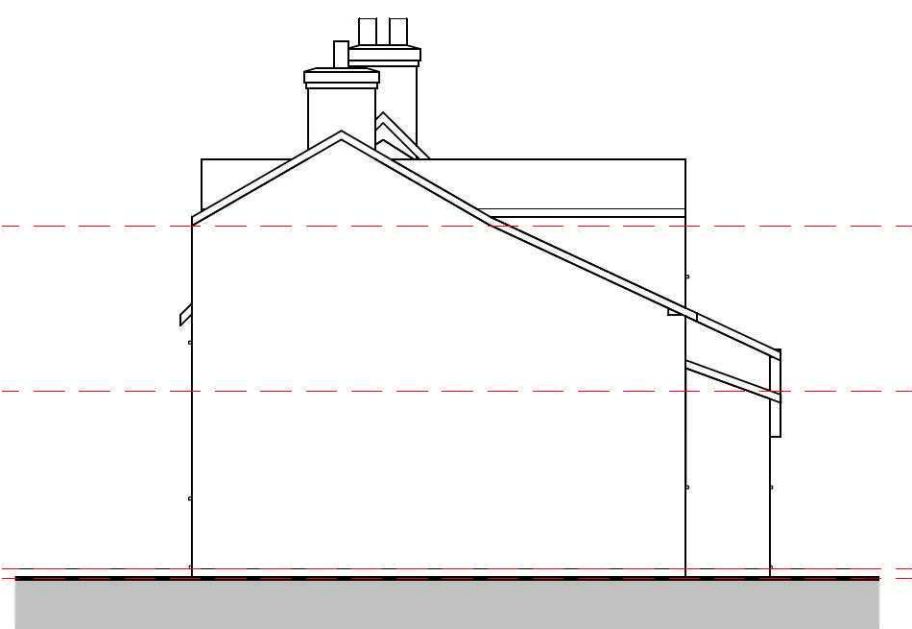

3 Right Side Elevation
1 : 100




4 Rear Elevation
1 : 100



5 Left Side Elevation
1 : 100

2063-02
4
Rear Elevation

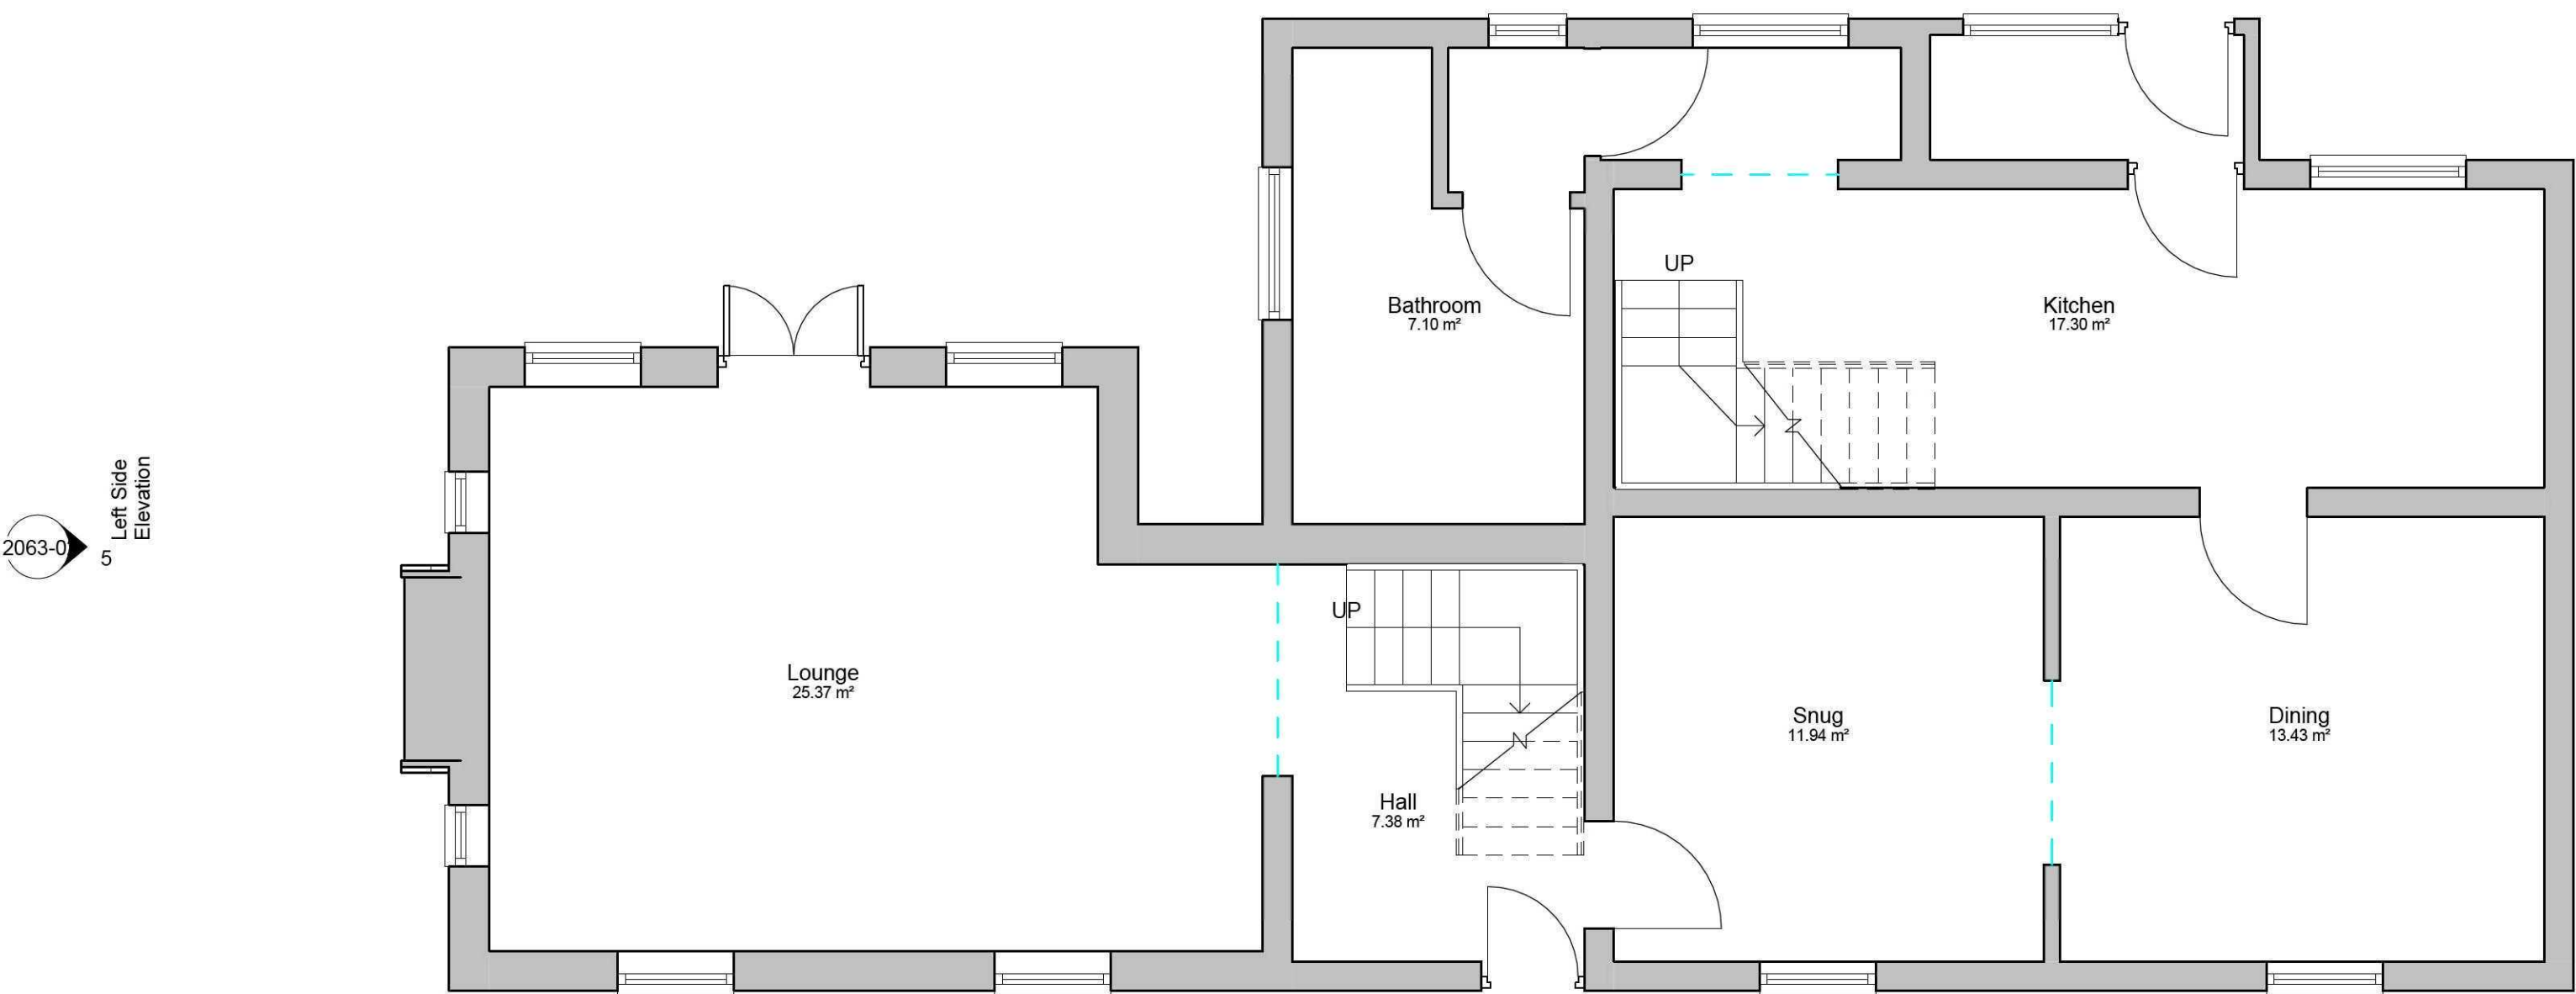

2063-0
5
Left Side Elevation

2063-02
3
Right Side Elevation

2063-02
2
Front Elevation

1 Ground Floor
1 : 50

Planning Issue Only

GENERAL CONDITIONS
Contractors are responsible for checking all dimensions on site when work commences and before ordering any materials.Any discrepancies should be brought to the attention of the Client for remedial action before commencing further.
All materials not specified to be of a standard suitable for the work proposed and be fit for purpose.All work to be in accordance with good building practise and all necessary BS codes for Workmanship on Building Sites.

Revisions
Client: Mr S Gooderson
Site: Single Storey Side Extension at Kernow Cottage, Gosberon Clough
Drg Title: Existing Plans

remway Design Ltd
"Treetops", The Raceground, Spalding
P E 1 1 3 A P
Tel : 01775 768 921
e-mail: jason@remwaydesign.co.uk

Drawing Number	Revision:
a1	2063-02