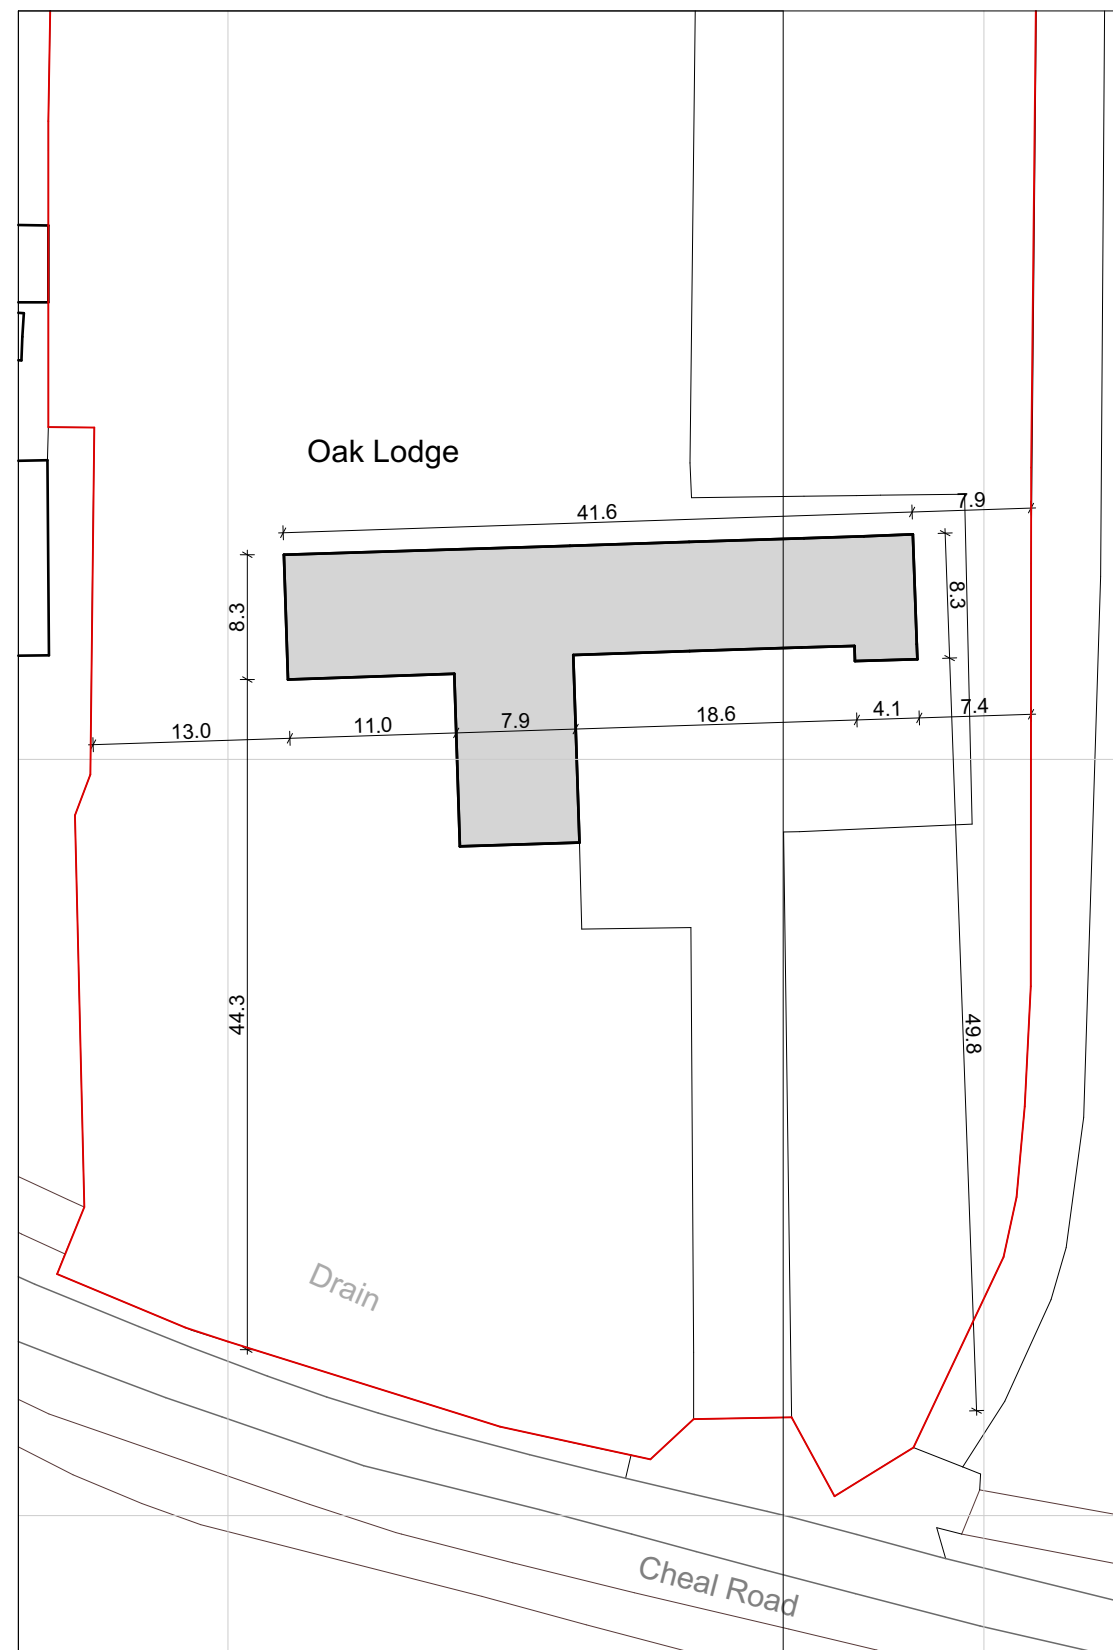
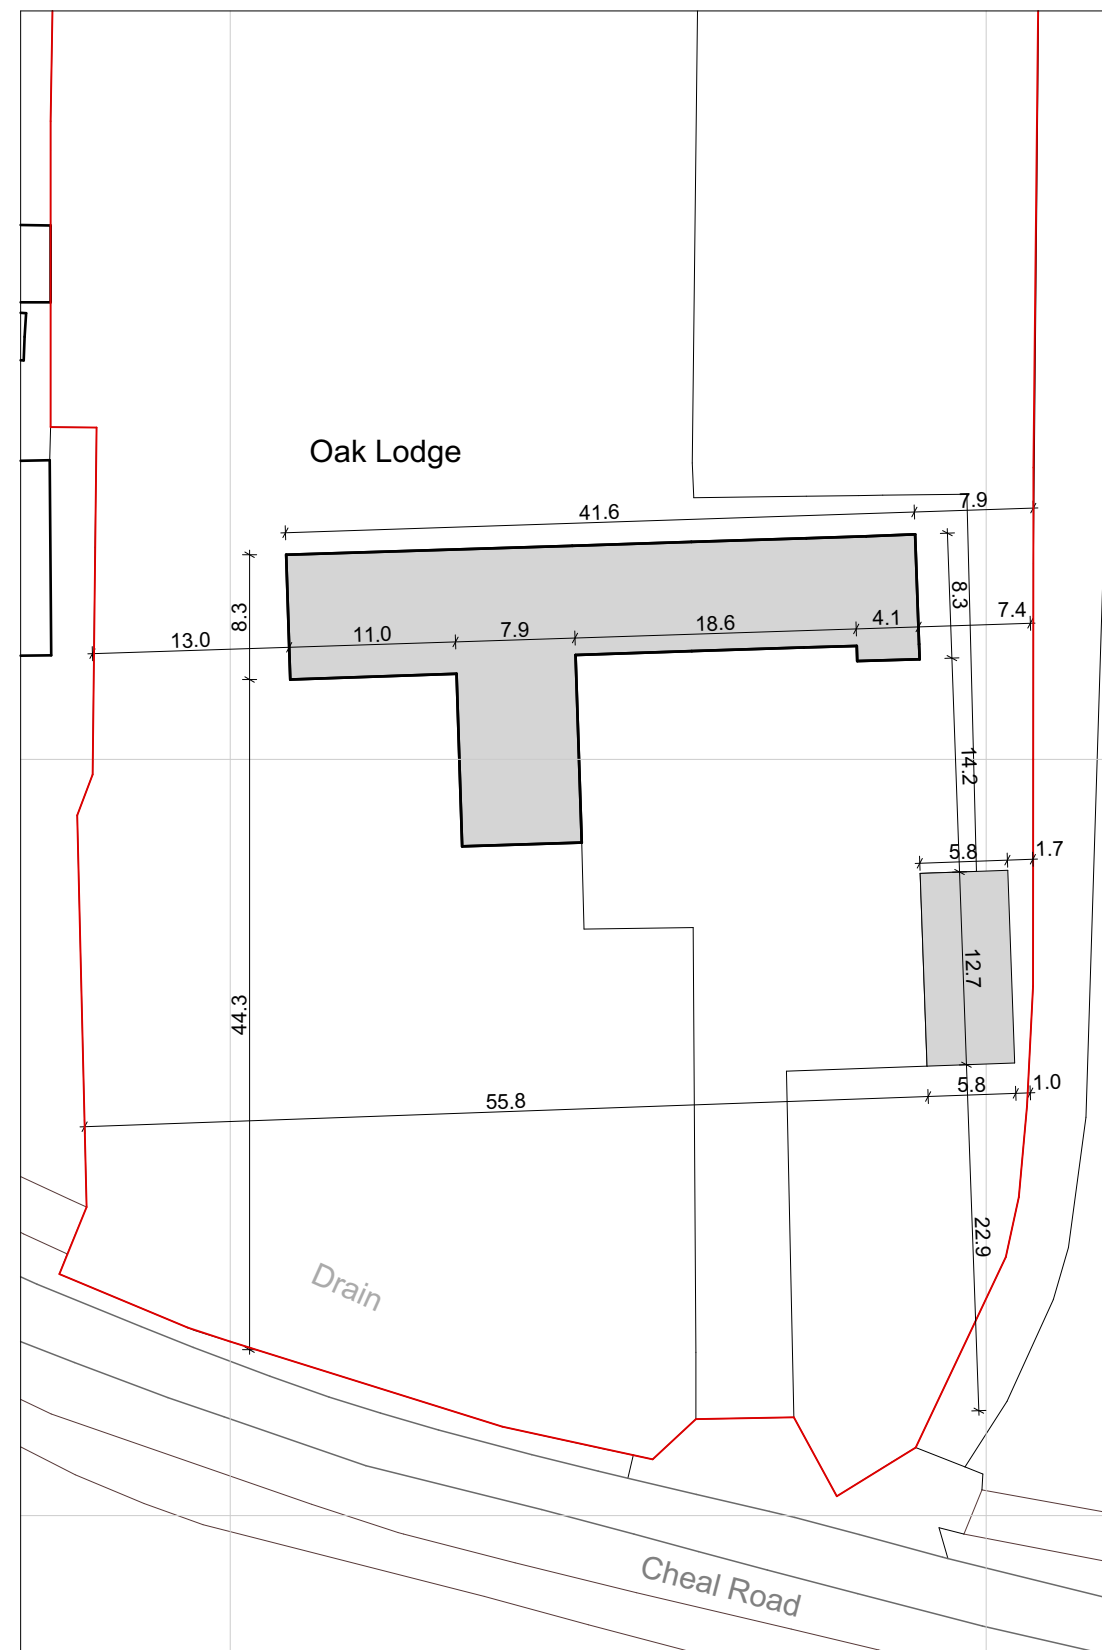


ARCHITECTURE

255 London Road, Hadleigh, Essex, SS7 2BN

Info@A9Architecture.co.uk

Tel: 01702558888

Project: Oak Lodge,
Cheal Road,
Gosberton, Spalding,
PE11 4JQ

Drawing Title:

Site plan

Client:

Drawn: IK	Checked: DP	Date: 31/10/2024	Scale: 1:500	Paper Size A3
Job no. 1933		Dwg. no. 02	Revision: A	☒ Preliminary ☐ Design ☐ Tender ☐ Contract ☐ Working