




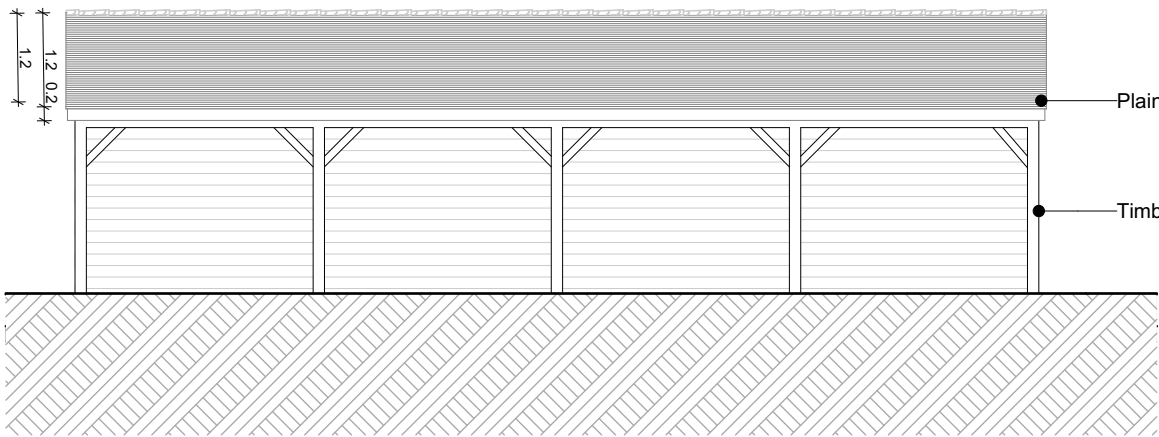


Front Elevation

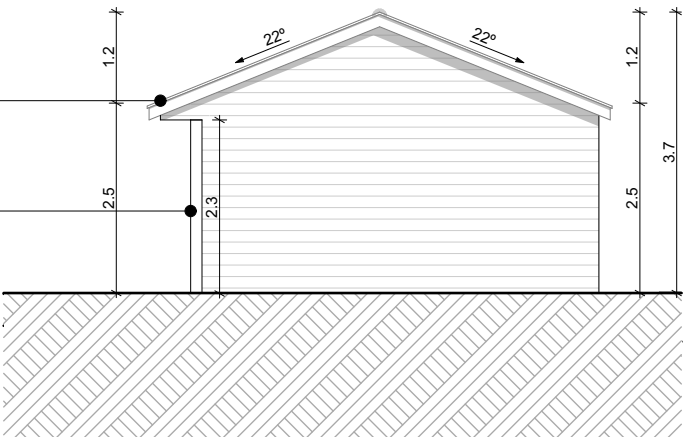

Flank Elevation

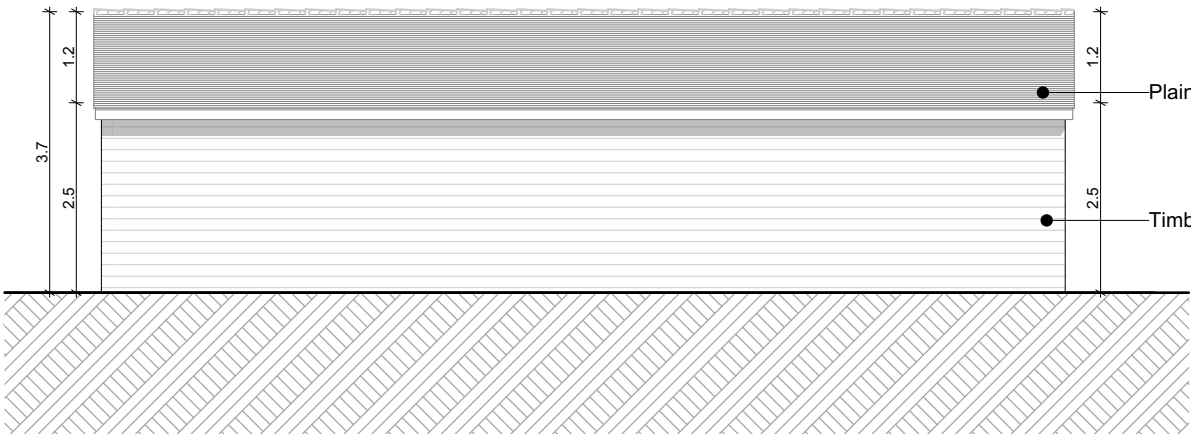


Rear Elevation

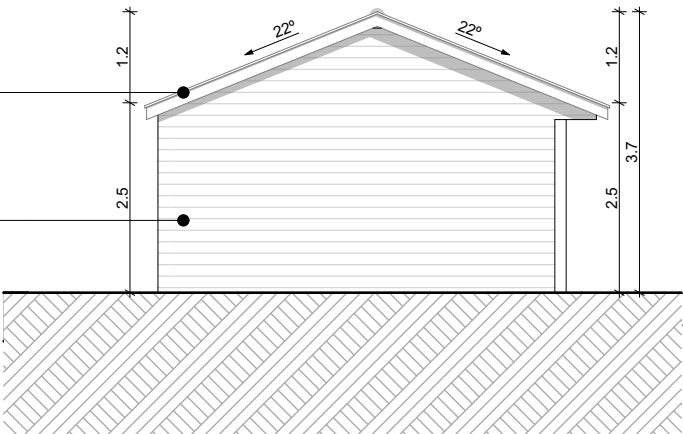

Flank Elevation

PROPOSED ELEVATIONS

M 1:100 0 10m

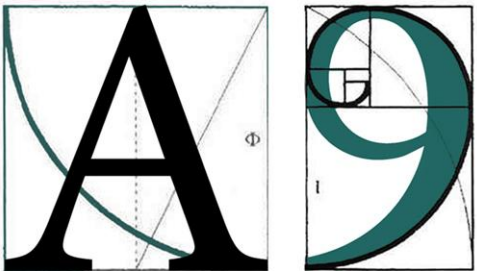

ARCHITECTURE

255 London Road, Hadleigh, Essex , SS7 2BN
Info@A9Architecture.co.uk
Tel: 01702558888

Project: Oak Lodge,
Cheal Road,
Gosberton, Spalding,
PE11 4JQ

Drawing Title: Proposed Elevations

Client:

Drawn: IK	Checked: DP	Date: 31/10/2024	Scale: 1:100	Paper Size A3
Job no. 1933	Dwg. no. 05	Revision: A	☒ Preliminary ☐ Design ☐ Tender ☐ Contract ☐ Working	