






COPYRIGHT
Origin Design Studio has prepared and issued this document to the named client and associated professionals related to this project. Origin Design Studio retains ownership. We do not give permission for reproduction and editing without consultation and our approval.

GENERAL NOTES
This drawing is to be read in conjunction with all relevant Engineers, Architect's and specialists' drawings. Do not scale from this or any other Origin Design Studio drawing. All dimensions to be checked on site prior to construction or fabrication. Changes to specification are to contractors risk. All changes should be brought to the attention of the client/Building Control for approval. Please report any errors immediately.

origin

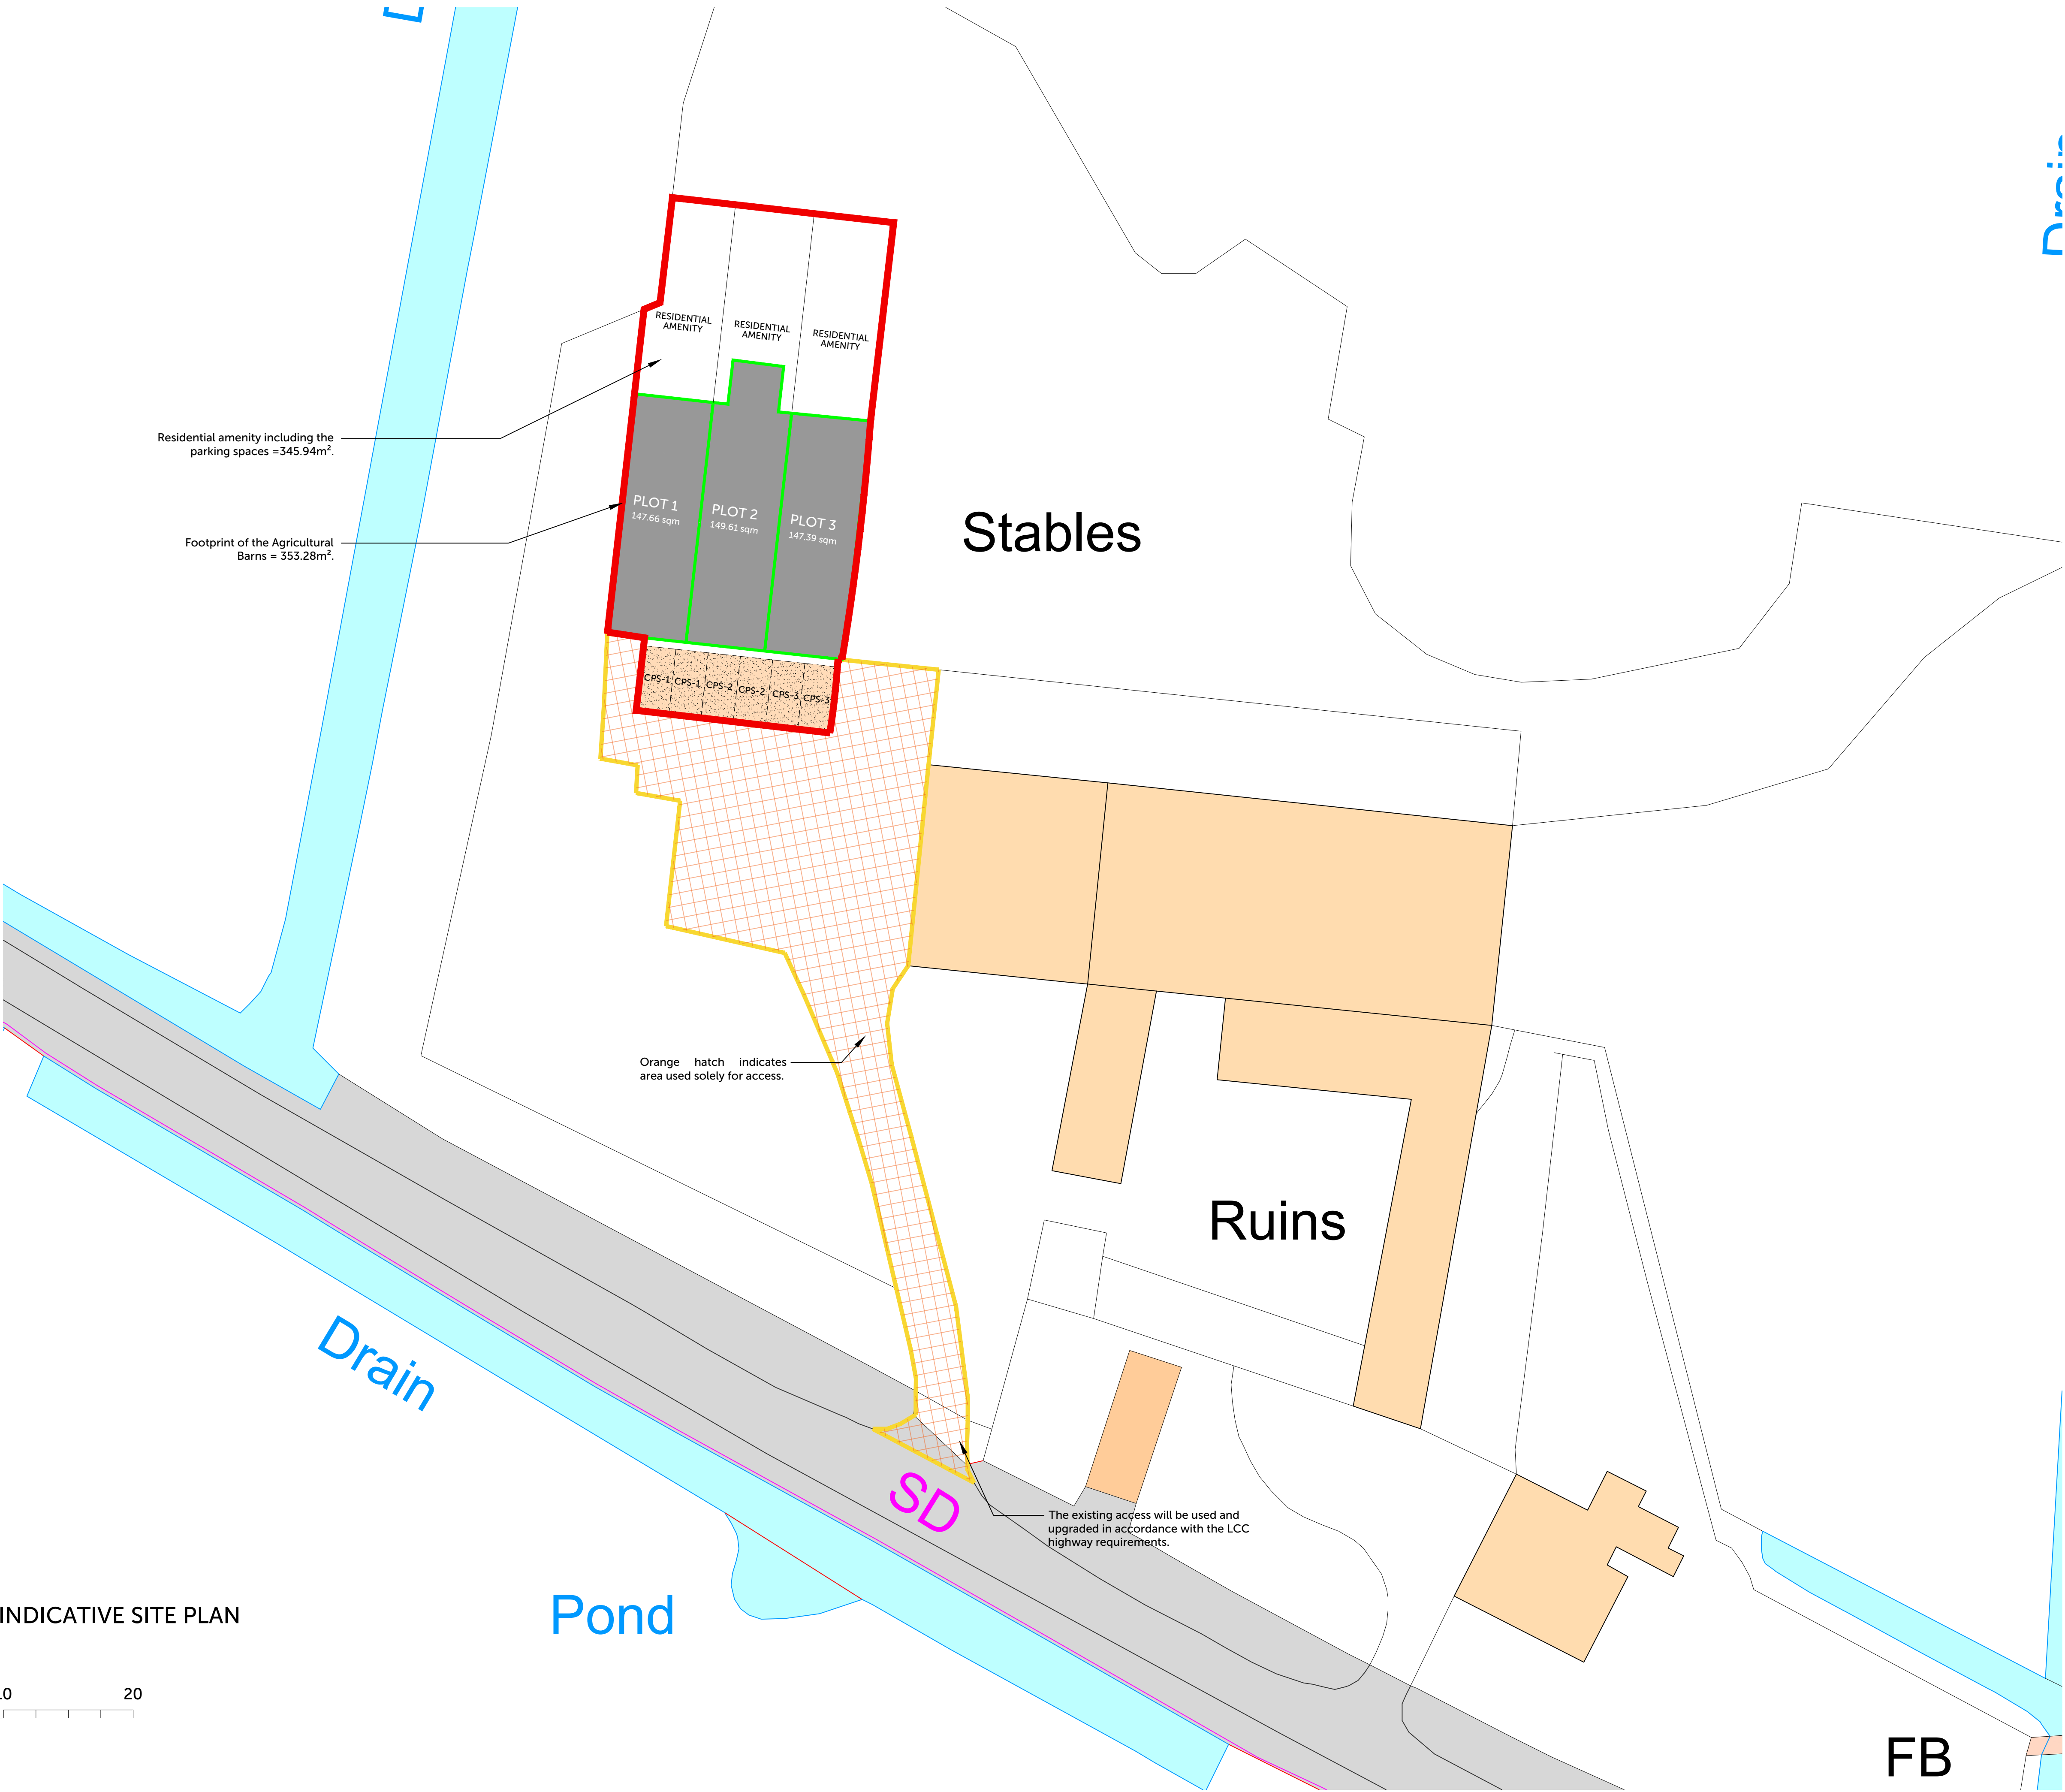

PROPOSED INDICATIVE SITE PLAN
1 : 250

  

P01	Issued for Planning	01/10/2025	RWDC
			BA
Rev.	Description	Date	Checked Rev. by

Client
Mr. L C Dobney

Project Title
Conversion of Agricultural Building to Residential Dwellings

Site Details
Cheal Road, Surfleet
Spalding
PE11 4BA

Title
Proposed Indicative Site Plan

Drawing Number
J2216-PL-02

Print Size
A1



Origin Design Studio Ltd
Brunel House,
Deepdale Enterprise Park, Nettleham
Lincoln LN2 2LL

T. 01522 405100
E. info@origindesignstudio.co.uk
www.origindesignstudio.co.uk

RIBA
Chartered Practice