




Contractor to check all Dimensions on site prior to ordering materials / commencing work.Do Not Scale from this Drawing - If in doubt then please ask

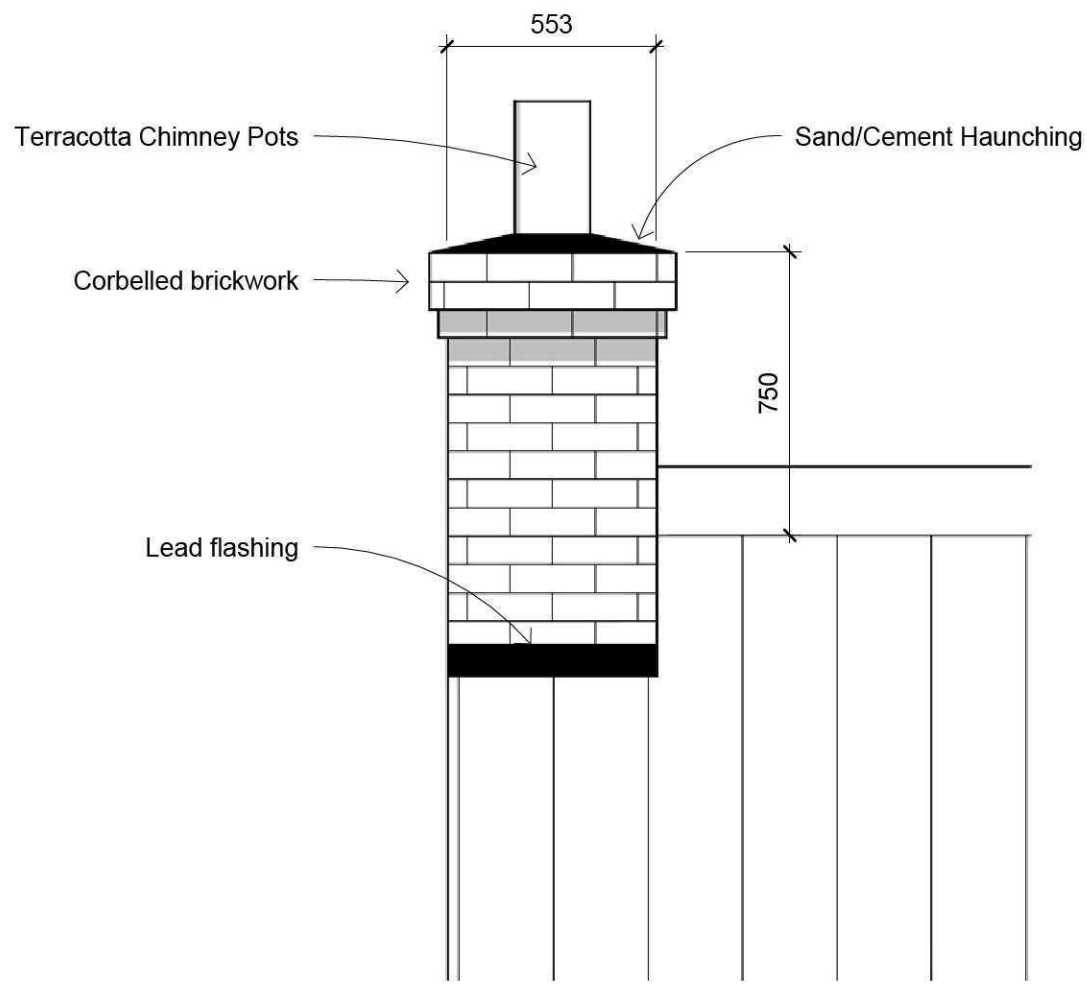

5 Front Chimney
1 : 20

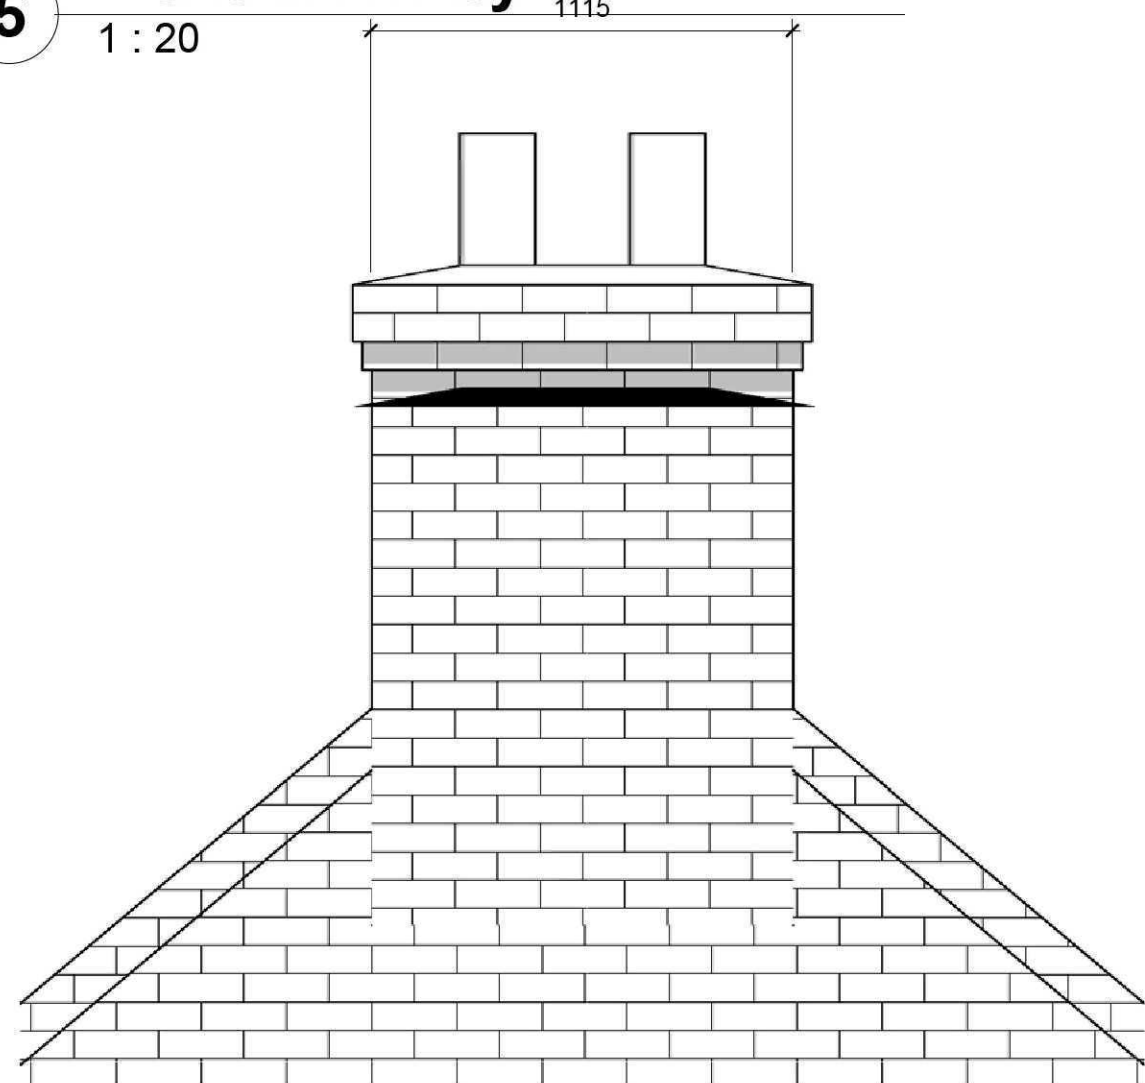

6 Side Chimney
1 : 20

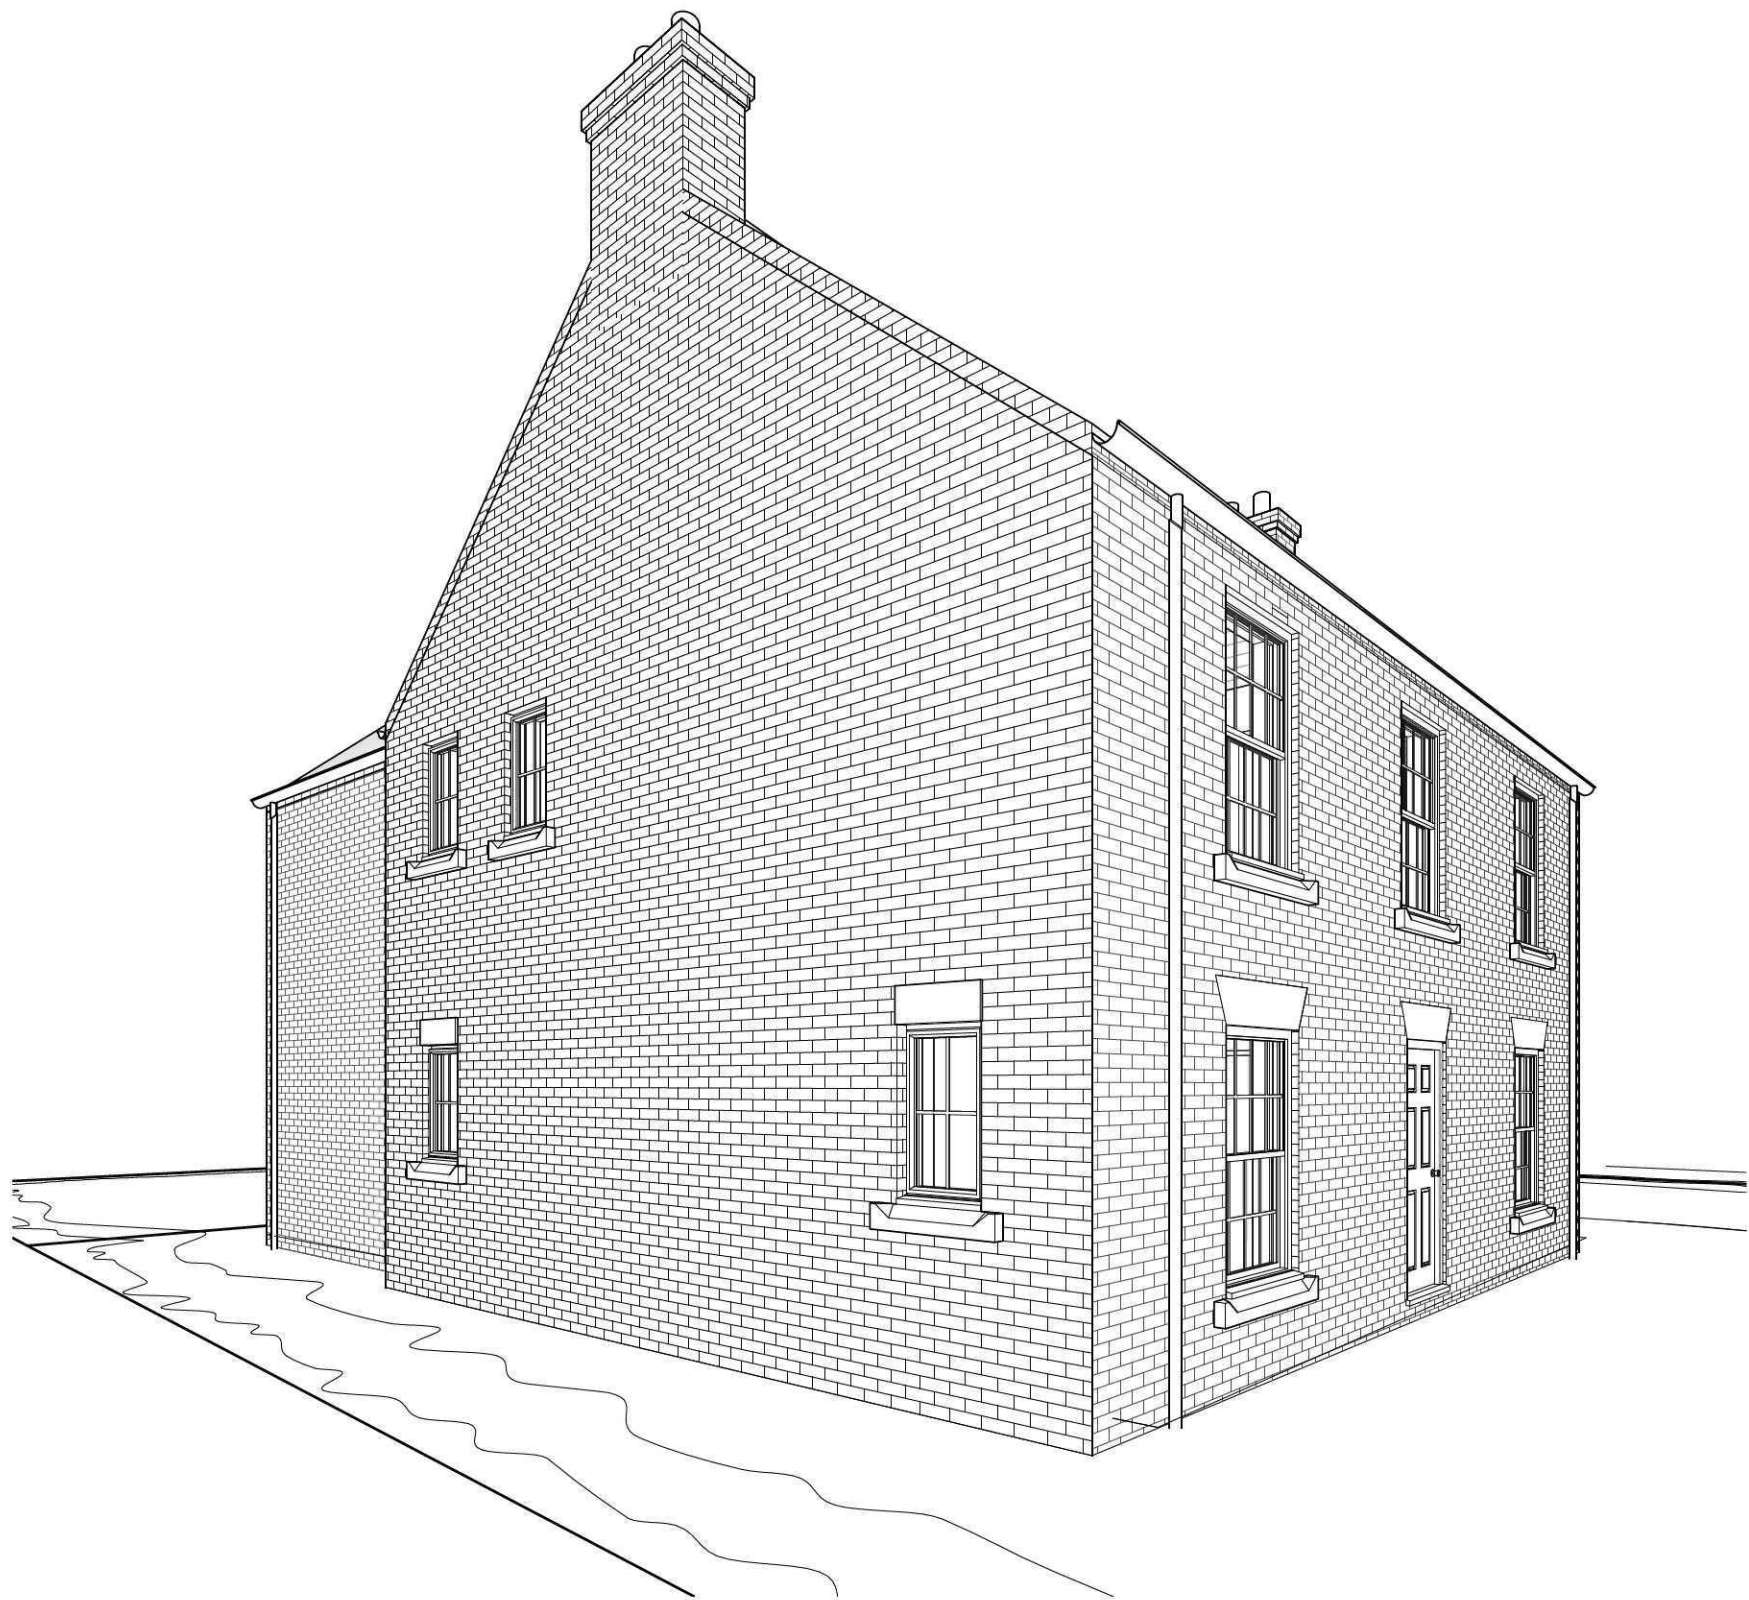

1 3D View 1



2 3D View 2



4 3D View 4



7 Rear Elevation
1 : 100



8 Side Elevation
1 : 100



3 3D View 3

GENERAL CONDITIONS
Contractors are responsible for checking all dimensions on site when work commences and before ordering any materials. Any discrepancies should be brought to the attention of the Client for remedial action before commencing further.
All materials not specified to be of a standard suitable for the work proposed and be fit for purpose. All work to be in accordance with good building practise and all necessary BS codes for Workmanship on Building Sites.

"E" - 22.03.11 - Chimneys amended to suit SHDC
"D" - 22.03.11 - Chimneys amended to suit SHDC
"C" - 02.12.10 - Condition details added
"B" - 21.09.10 - Amended to suit SHDC
"A" - 04.08.10 - Amended to suit Client
Revisions

Client: Mrs A Corder

Site: Replacement Dwelling at Boston road, Gosberton

Drq Title: Isometric Views



2nd Floor - 5B Sheepmarket
Spalding
PE11 1BH
Tel : 01775 768 921
e-mail: enquiries@remwaydesign.co.uk

Drq Size	Drawing Number	Revision:
a1	1916 - 04	E