


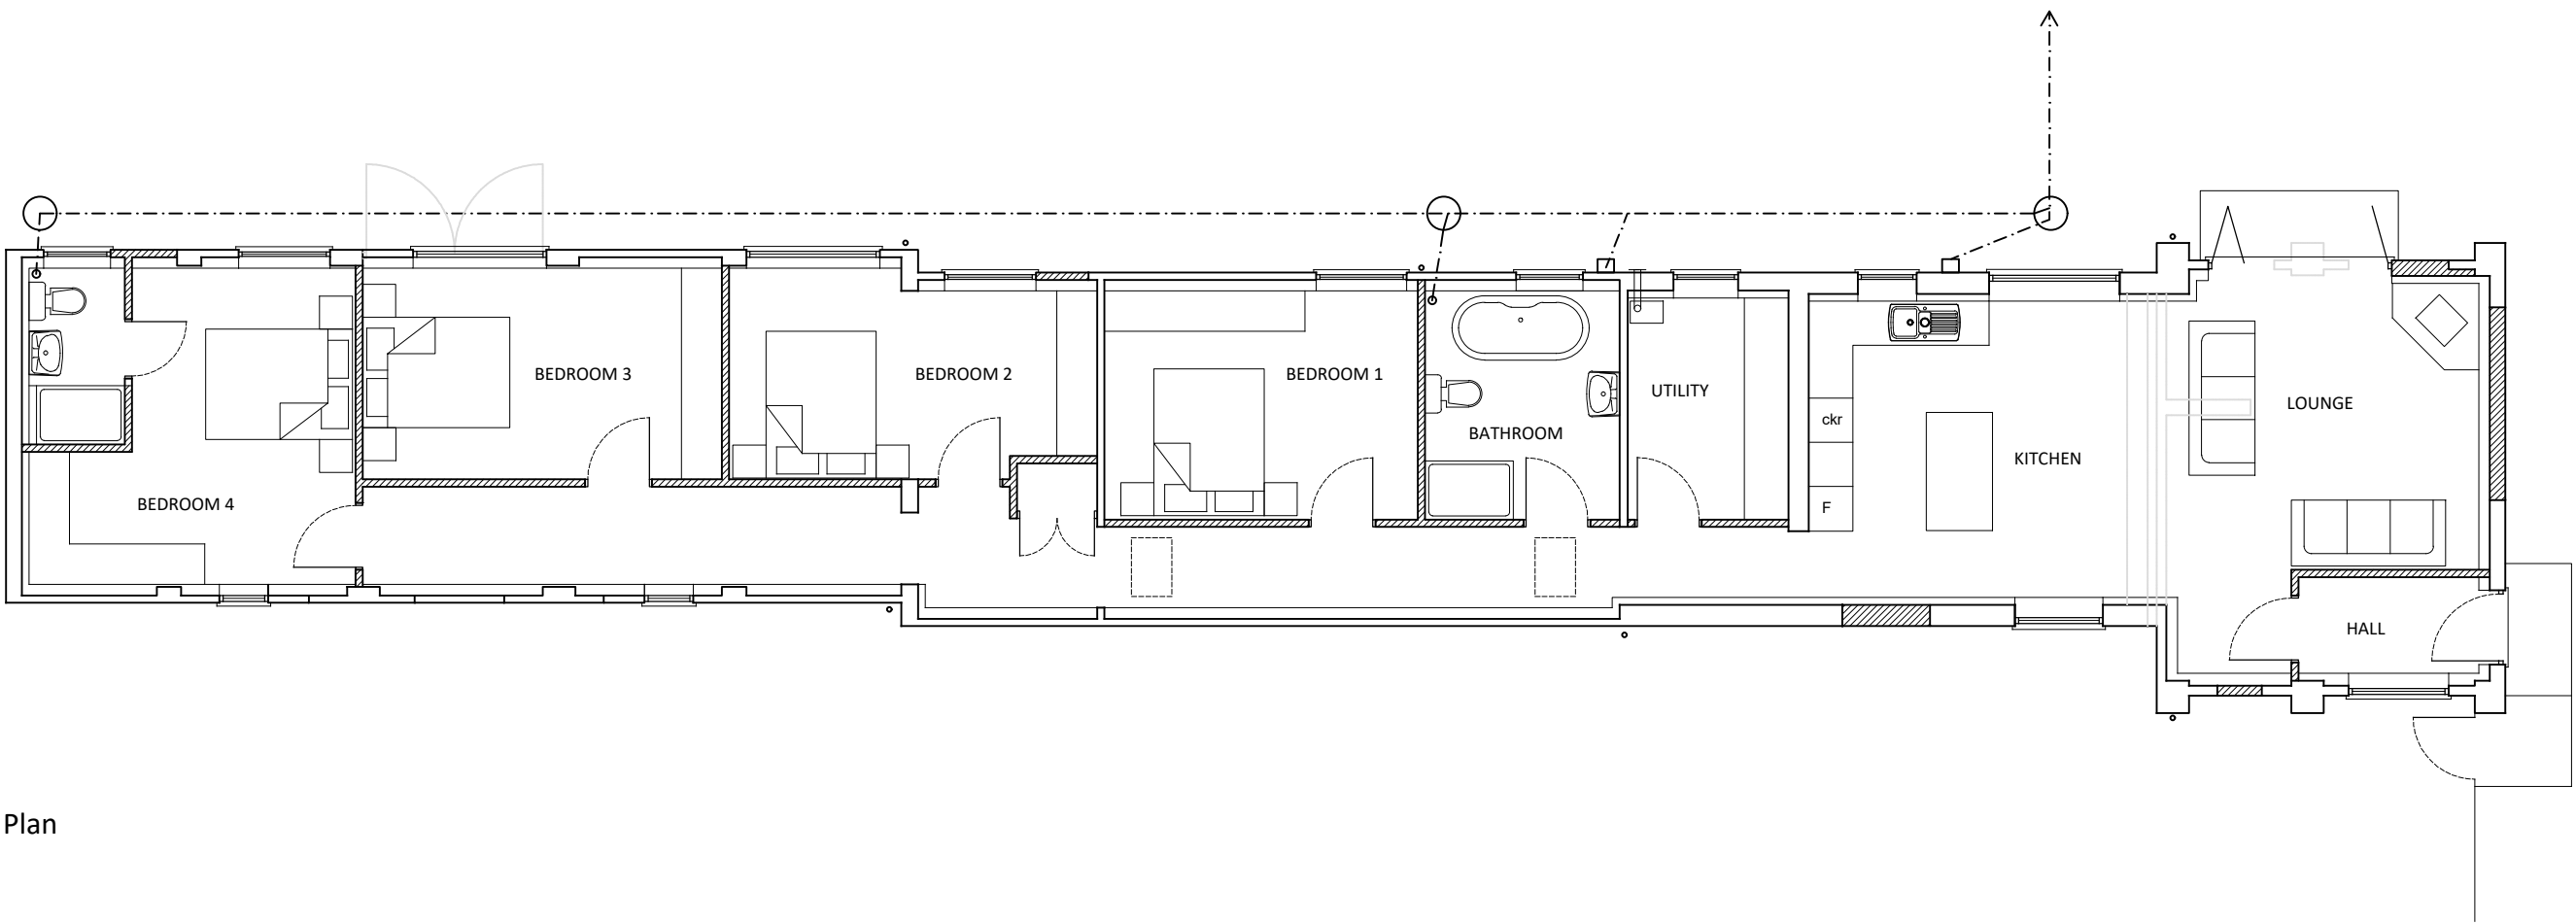


Floor Plan




East Elevation

North Elevation

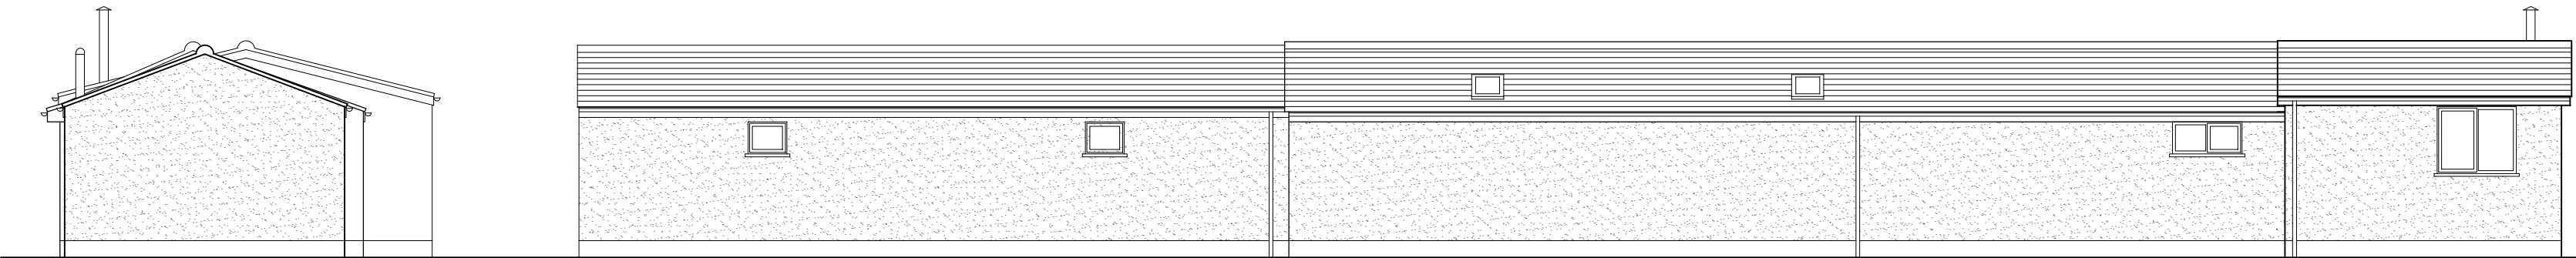

West Elevation

South Elevation

 

Notes

Copyright
© Robert Doughty Consultancy Limited.
All rights described in the Copyright, Designs and Patents Act 1988 have been asserted.

CDM 2015
This drawing is for illustrative purposes and/or obtaining the relevant planning permission only. It should not be used for construction and accordingly, risk identification under the Construction (Design & Management) Regulations 2015 has not been undertaken.

Rev	Description	Date
rdc Robert Doughty Consultancy 32 High Street, Helpringham Sleaford, Lincolnshire, NG34 0RA Tel: 01529 421646 Email: admin@rdc-landplan.co.uk Web: www.rdc-landplan.co.uk		
Client Dobney Developments Ltd		
Project Siltside Gosberton Risegate		
Drawing Former agricultural building floor plan & elevations approved under consent H08-0647-15		
Scale @ A2 1: 100		Date 18/09/19
Drawn By WW		Checked By LMS
Job Number 1333-2	Status PL	Purpose of Issue Planning
Drawing No. 1333-2_PL_GA02		Rev -