


DO NOT SCALE
NOTES

GENERAL NOTES:

- 1) This drawing is to be read in conjunction with all relevant engineering and architectural drawings and specifications.
- 2) Dimensions from this drawing are not to be scaled, either manually or electronically.
- 3) Any discrepancies in dimensions should be referred to the Architect for conformation in writing.

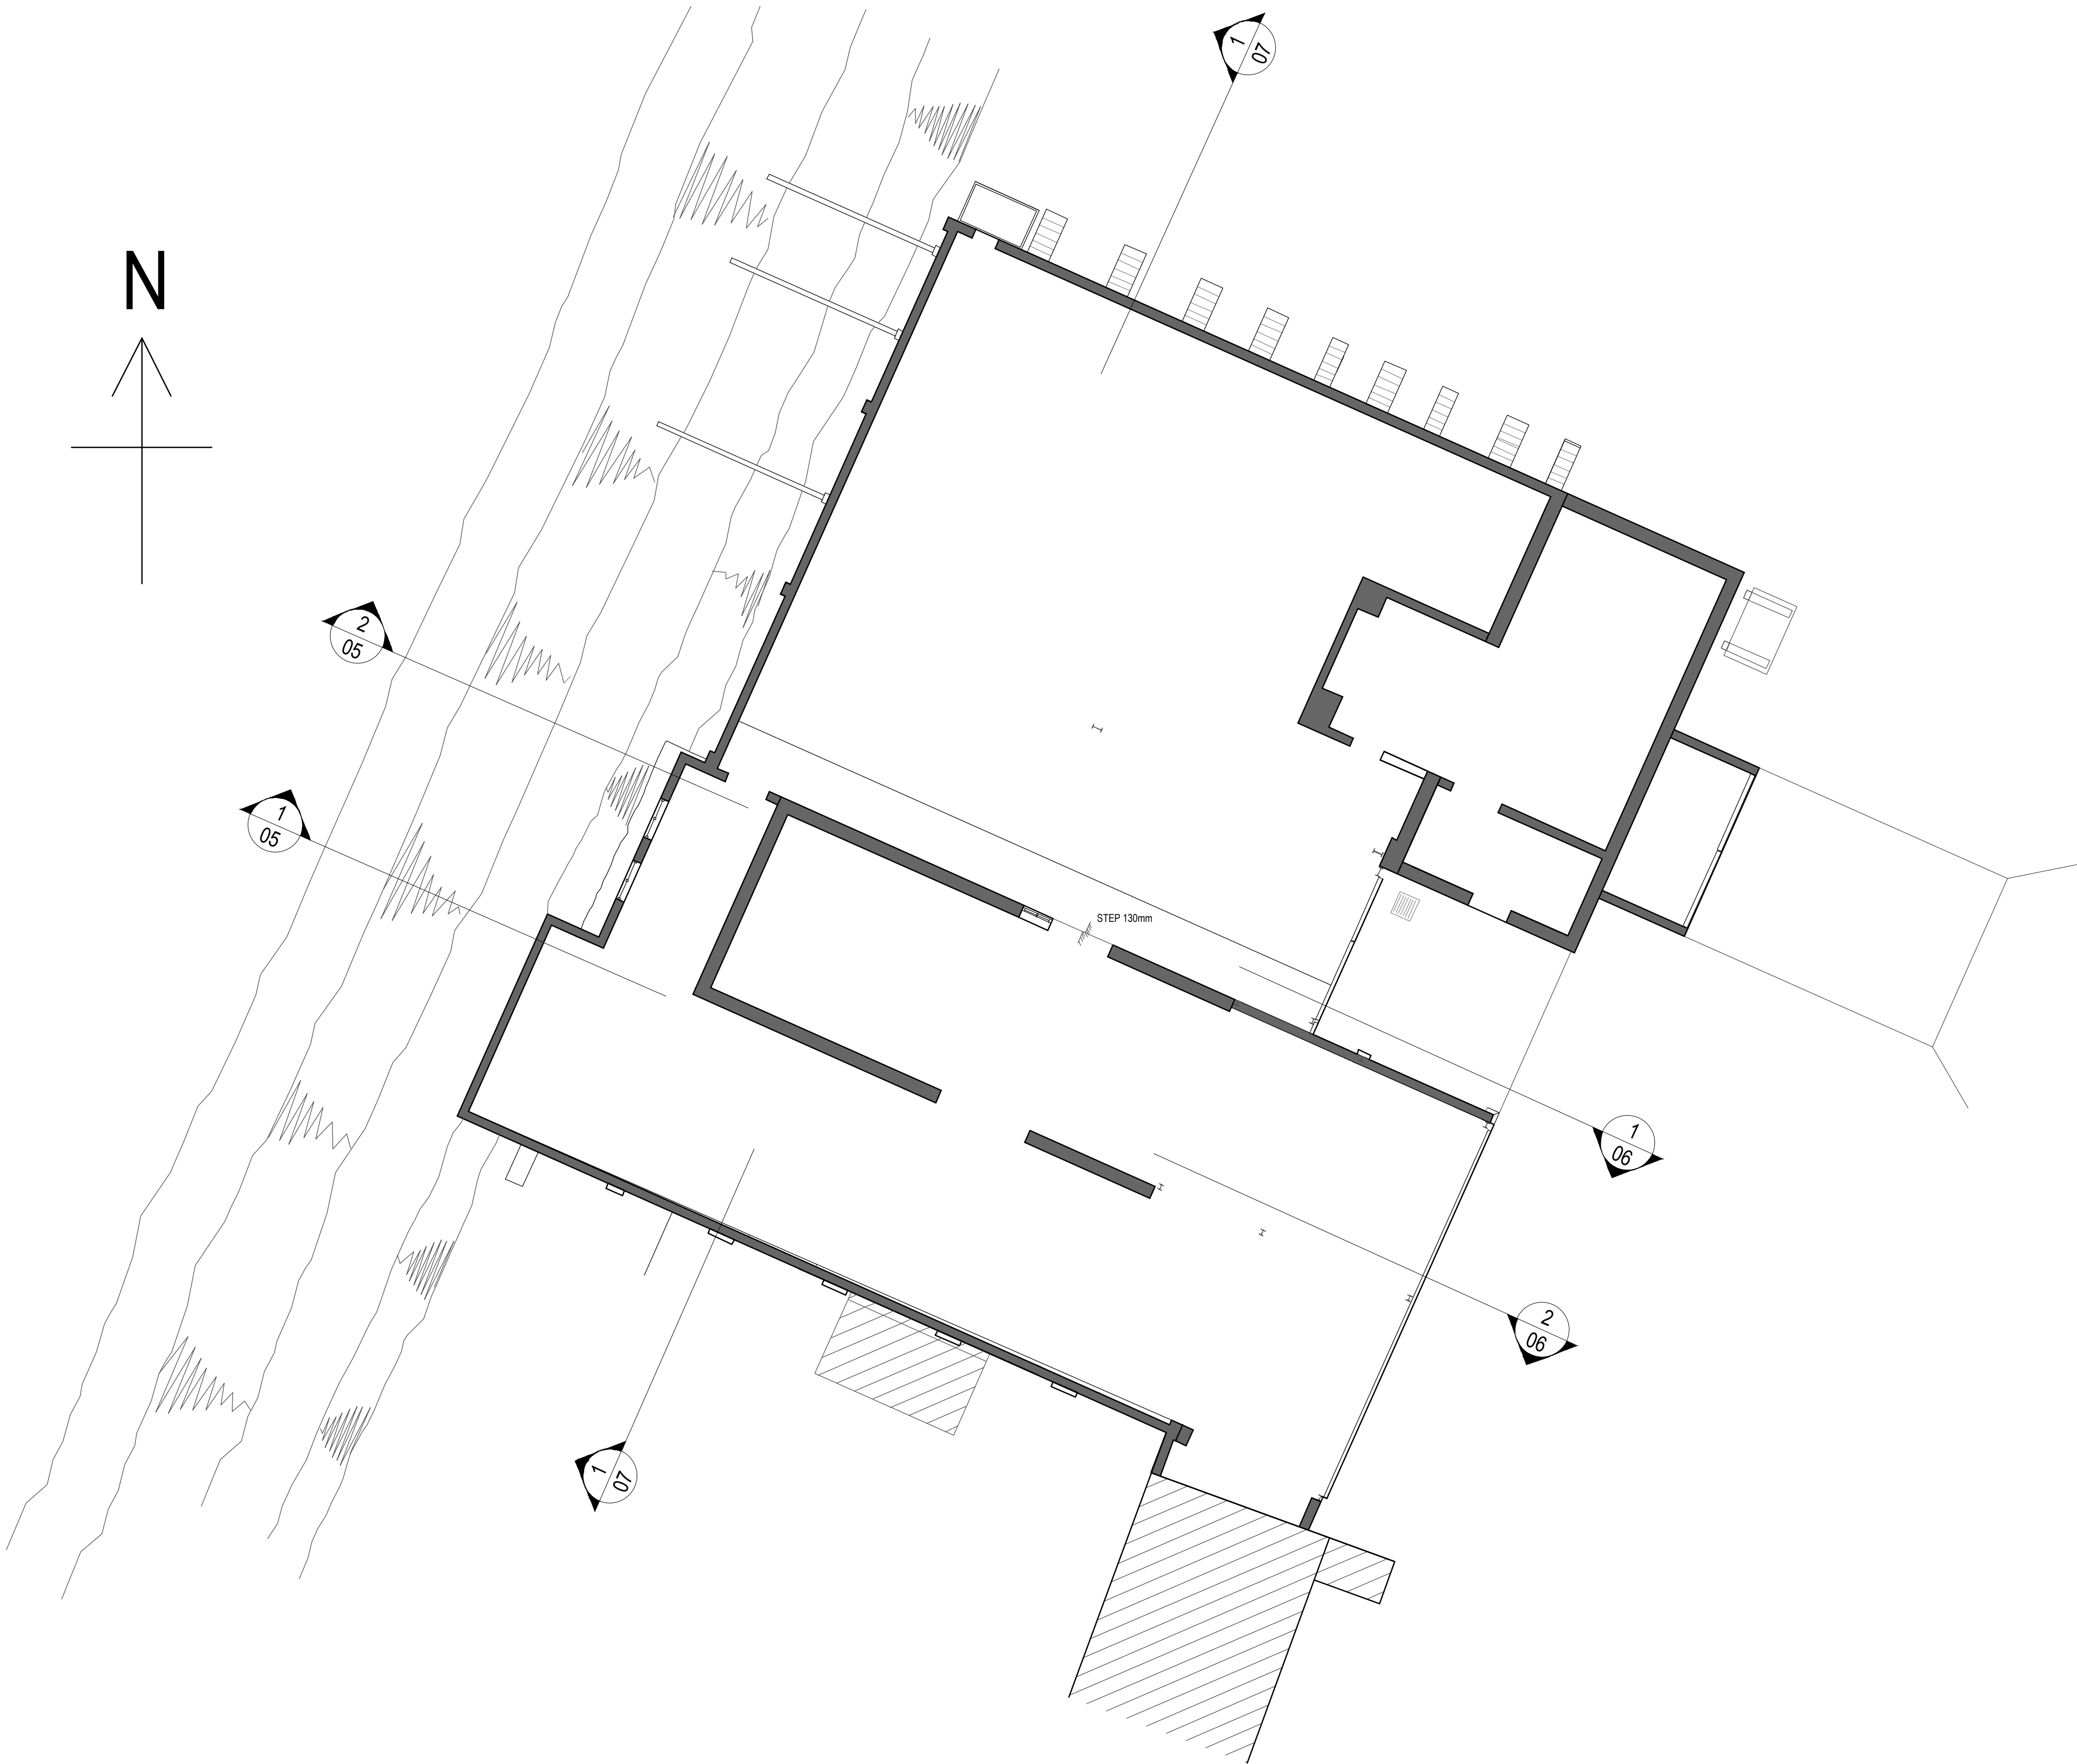

1
01

GROUND FLOOR G.A.PLAN

1:50

FOR PLANNING ONLY

NOT FOR CONSTRUCTION

REV.	DATE	DESCRIPTION	CHKD BY

White s.c. Ltd.

White Structural Consulting Ltd.
Consulting Engineers

1 Park View, Thurlby, Bourne,

Lincolnshire PE10 0EU

Tel: 01778 392666 Mob: 07834540786

Email: kwhite@whitescld.com



DRAWING TITLE:

PANTON FARM BARNs

DRAWING TITLE:


EXISTING PLANS
GROUND FLOOR G.A. PLAN

SCALE: A1 1:50	DATE: MARCH 2016	DRAWN BY: K.P.W	CHECKED BY: -
JOB No: 577/01	DRAWING No: 577/01/01	REVISION No:	

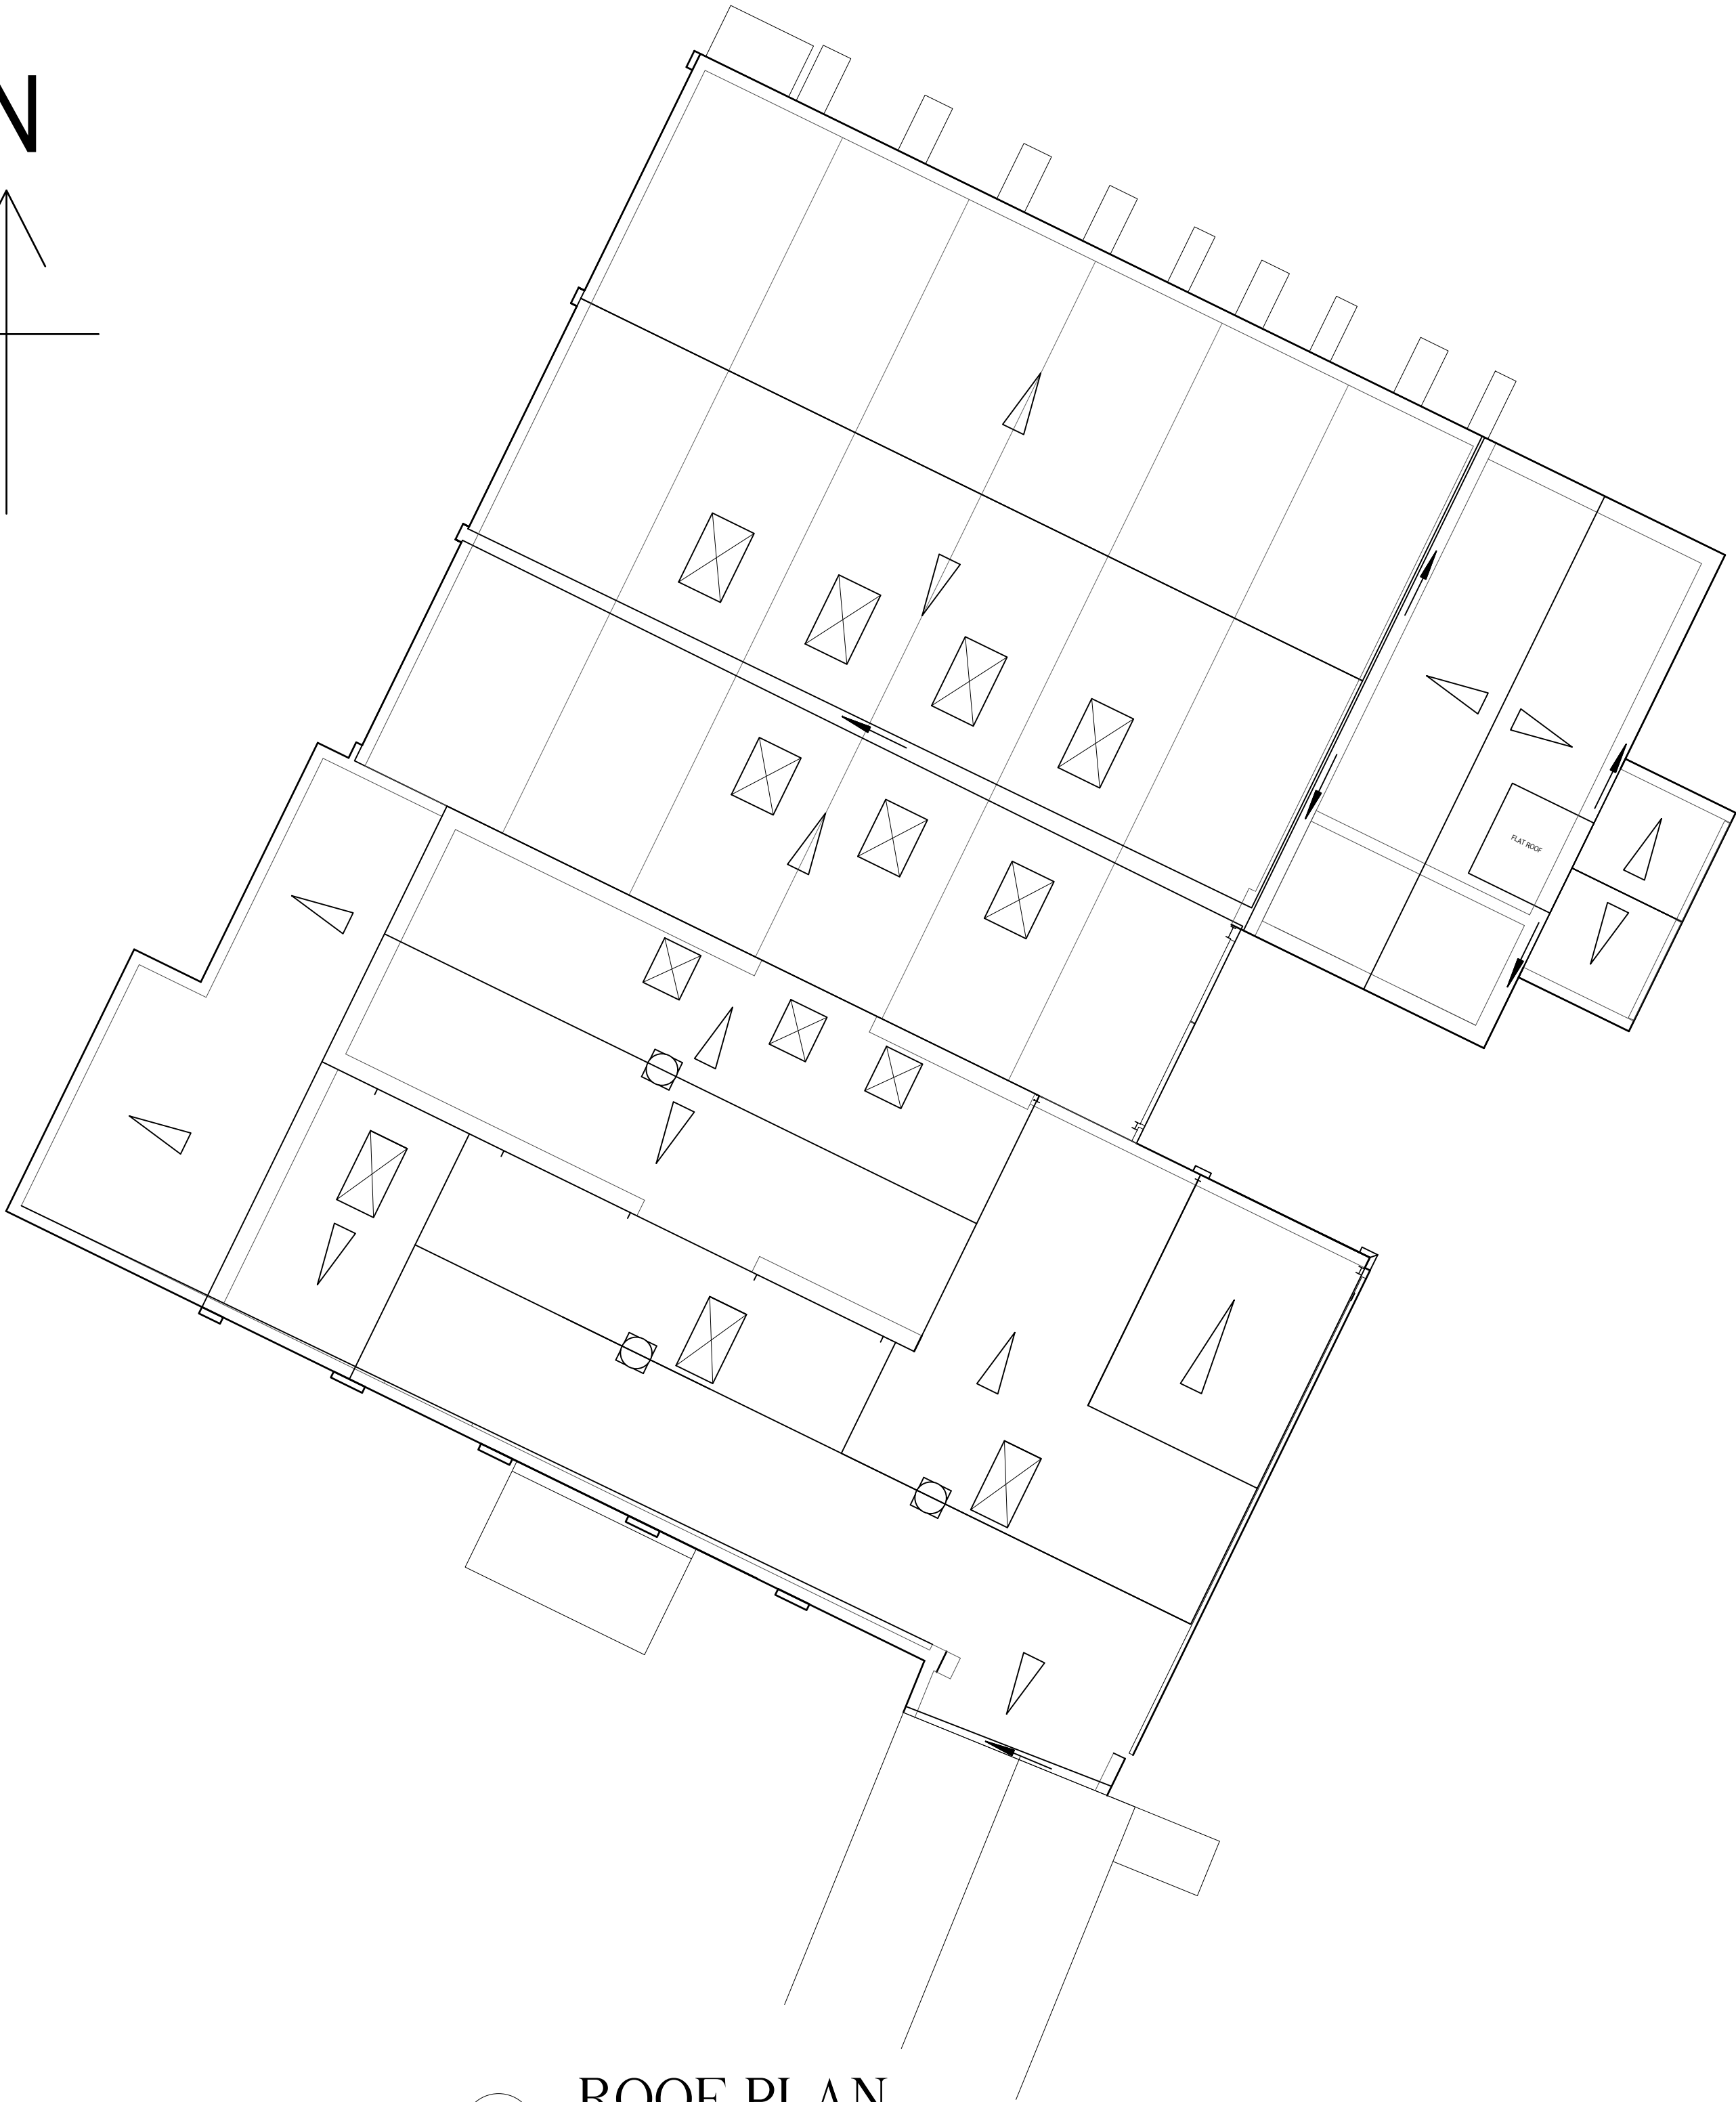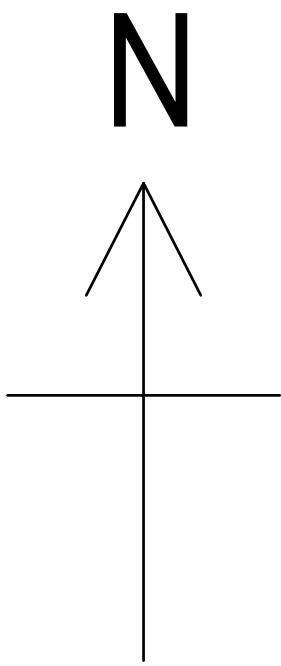

1
02 ROOF PLAN
1:50

KEY

 

Roof Lights.



Direct of slope of roof from high to low

DO NOT SCALE
NOTES

GENERAL NOTES:

- 1) This drawing is to be read in conjunction with all relevant engineering and architectural drawings and specifications.
- 2) Dimensions from this drawing are not to be scaled, either manually or electronically.
- 3) Any discrepancies in dimensions should be referred to the Architect for conformation in writing.

FOR PLANNING ONLY

NOT FOR CONSTRUCTION

	-	-	-
REV.	DATE	DESCRIPTION	CHKD BY

White s.c. Ltd.
White Structural Consulting Ltd.
Consulting Engineers

1 Park View, Thurlby, Bourne,
Lincolnshire PE10 0EU
Tel: 01778 392666 Mob: 07834540786
Email: kwhite@whitescld.com

DRAWING TITLE:
PANTON FARM BARNs


DRAWING TITLE:
**EXISTING PLANS
ROOF PLAN**

SCALE: A1 1:50	DATE: MARCH 2016	DRAWN BY: K.P.W	CHECKED BY: -
JOB No: 577/01	DRAWING No: 577/01/02	REVISION No:	

DO NOT SCALE
NOTES

GENERAL NOTES:

- 1) This drawing is to be read in conjunction with all relevant engineering and architectural drawings and specifications.
- 2) Dimensions from this drawing are not to be scaled, either manually or electronically.
- 3) Any discrepancies in dimensions should be referred to the Architect for conformation in writing.

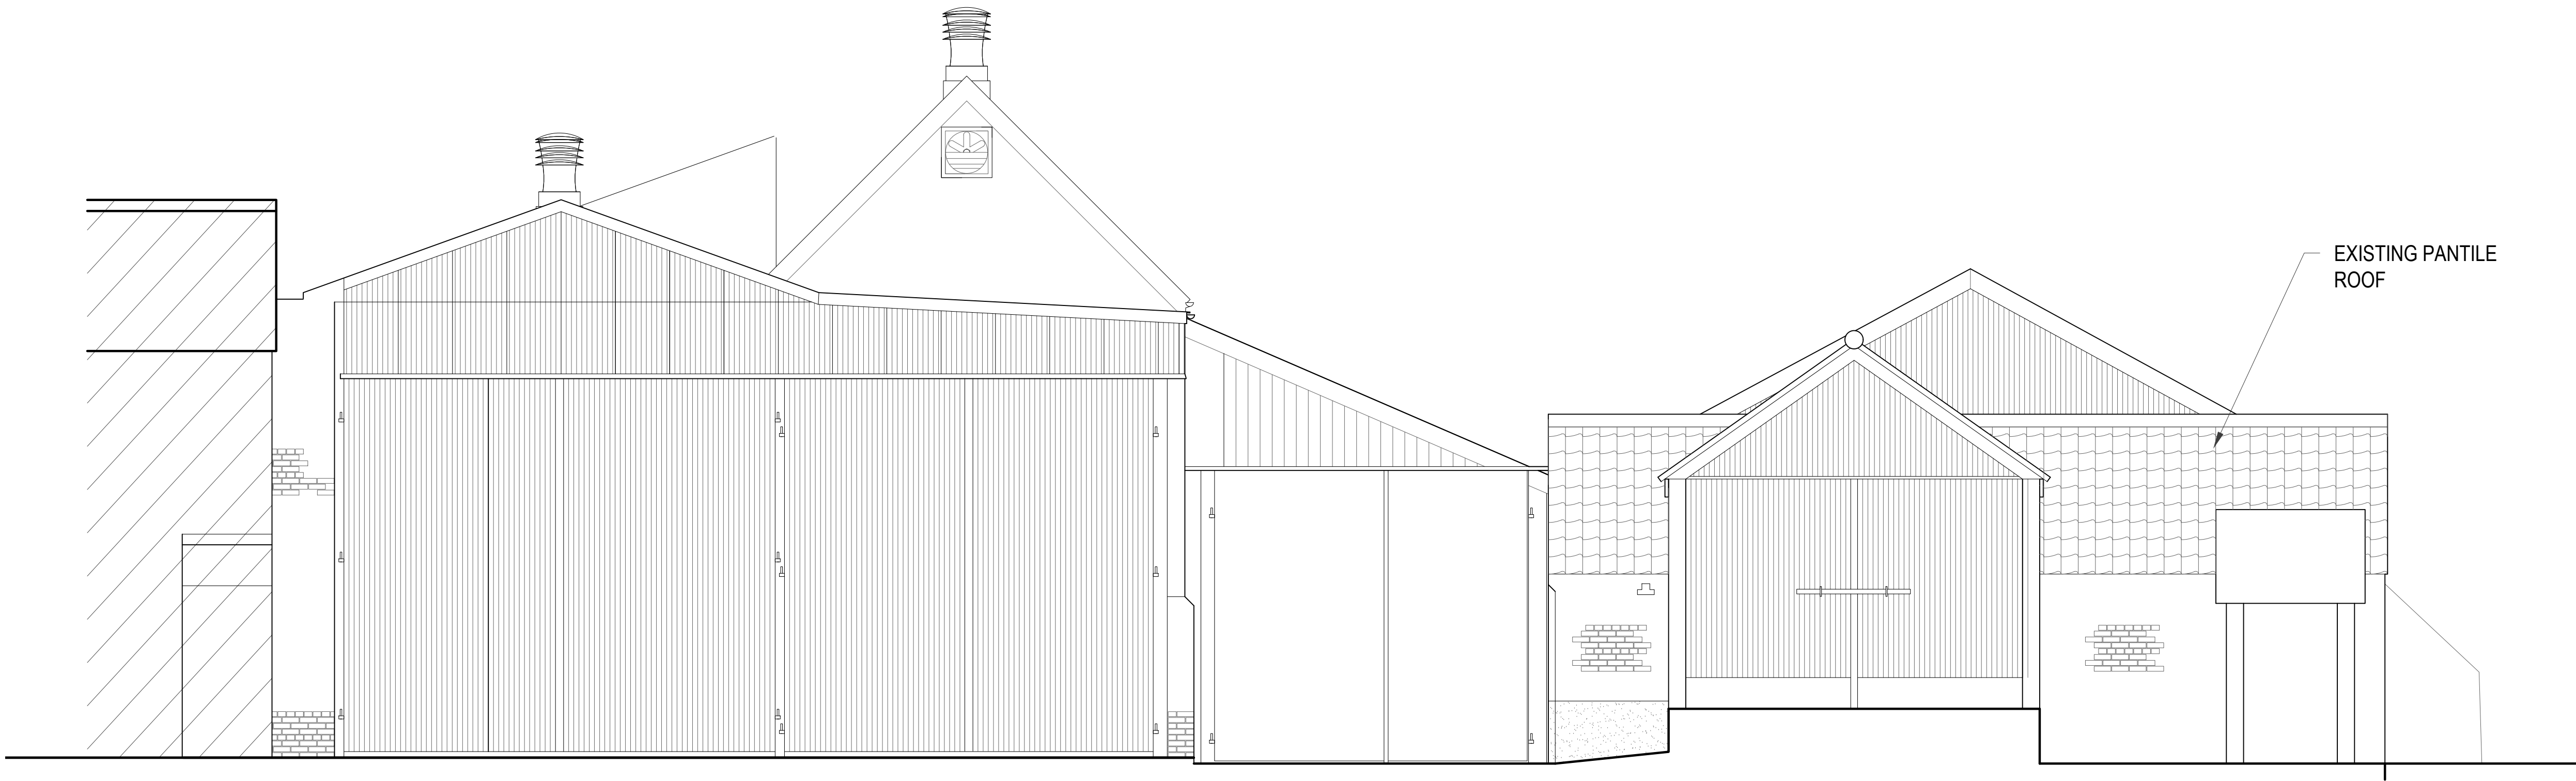

1
03 South East Elevation
1:50



1
03 North East Elevation
1:50

FOR PLANNING ONLY

NOT FOR CONSTRUCTION

REV.	DATE	DESCRIPTION	CHKD BY
White s.c. ltd White Structural Consulting Ltd. Consulting Engineers 1 Park View, Thurlby, Bourne, Lincolnshire PE10 OEU Tel: 01778 392666 Mob: 07834540786 Email: kwhite@whitescld.com			
DRAWING TITLE: PANTON FARM BARNs			
DRAWING TITLE: EXISTING SOUTH/EAST AND NORTH/EAST ELEVATIONS			
SCALE: A1 1:50	DATE: MARCH 2016	DRAWN BY: K.P.W	CHECKED BY: -
JOB No: 577/01	DRAWING No: 577/01/03	REVISION No:	

DO NOT SCALE
NOTES

GENERAL NOTES:

- 1) This drawing is to be read in conjunction with all relevant engineering and architectural drawings and specifications.
- 2) Dimensions from this drawing are not to be scaled, either manually or electronically.
- 3) Any discrepancies in dimensions should be referred to the Architect for conformation in writing.



1
04 North West Elevation
1:50



2
04 South West Elevation
1:50

FOR PLANNING ONLY

NOT FOR CONSTRUCTION

REV.	DATE	DESCRIPTION	CHKD BY
White s.c. ltd. White Structural Consulting Ltd. Consulting Engineers 1 Park View, Thurlby, Bourne, Lincolnshire PE10 0EU Tel: 01778 392666 Mob: 07834540786 Email: kwhite@whitescld.com			
DRAWING TITLE: PANTON FARM BARNs			
DRAWING TITLE: EXISTING NORTH/WEST AND SOUTH/WEST ELEVATIONS			
SCALE: A1 1:50	DATE: MARCH 2016	DRAWN BY: K.P.W	CHECKED BY: -
JOB No: 577/01	DRAWING No: 577/01/03	REVISION No:	


DO NOT SCALE
NOTES

GENERAL NOTES:

- 1) This drawing is to be read in conjunction with all relevant engineering and architectural drawings and specifications.
- 2) Dimensions from this drawing are not to be scaled, either manually or electronically.
- 3) Any discrepancies in dimensions should be referred to the Architect for conformation in writing.



1
05 Historic Barn - South West Elevation
1:50

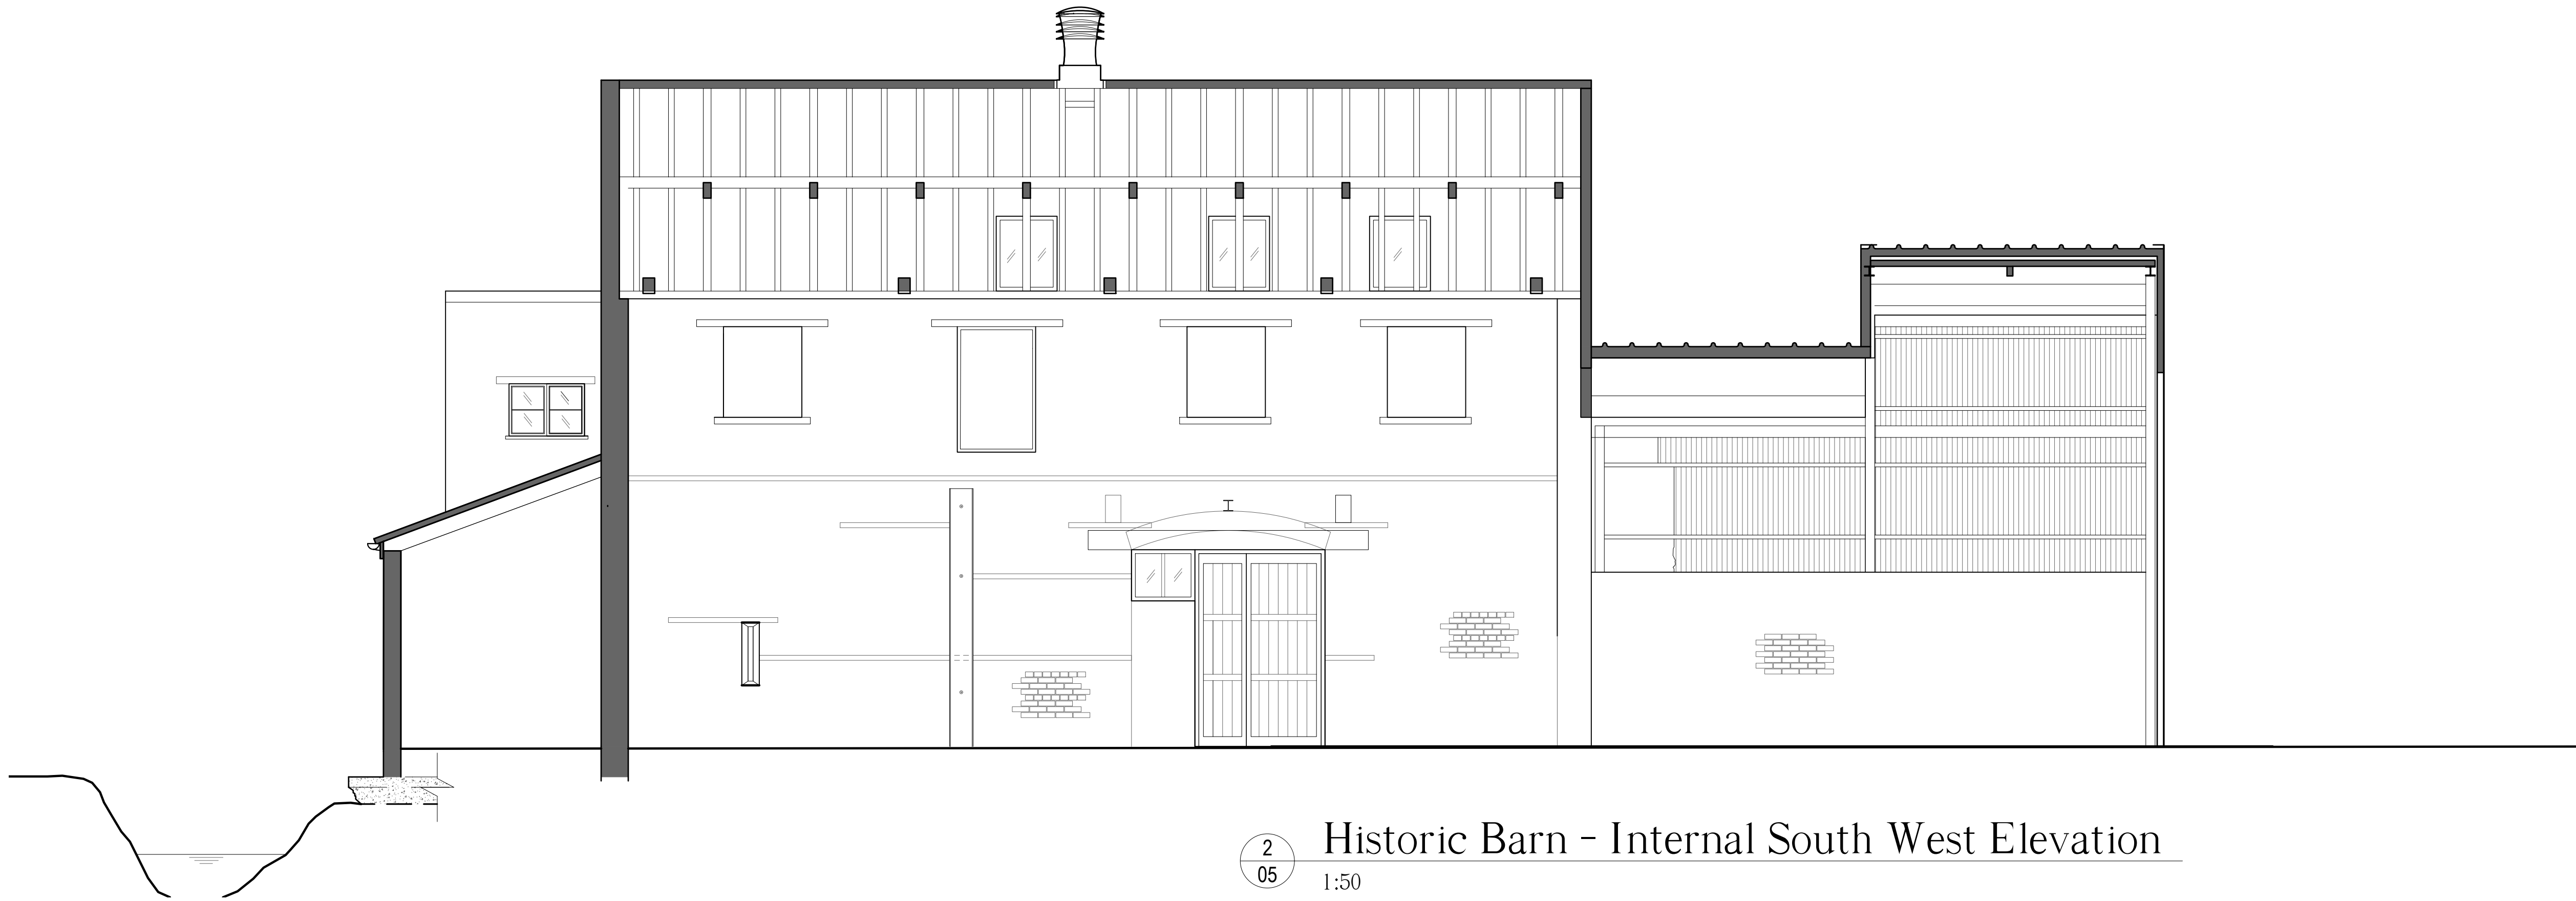

2
05 Historic Barn - Internal South West Elevation
1:50

FOR PLANNING ONLY


NOT FOR CONSTRUCTION

REV.	DATE	DESCRIPTION	CHKD BY
White s.c. ltd. White Structural Consulting Ltd. Consulting Engineers 1 Park View, Thurlby, Bourne, Lincolnshire PE10 0EU Tel: 01778 392666 Mob: 07834540786 Email: kwhite@whitescld.com			
DRAWING TITLE: PANTON FARM BARN			
DRAWING TITLE: EXISTING HISTORIC BARN SOUTH WEST ELEVATIONS			
SCALE: A1 1:50	DATE: MARCH 2016	DRAWN BY: K.P.W	CHECKED BY: -
JOB No: 577/01	DRAWING No: 577/01/05	REVISION No:	

DO NOT SCALE
NOTES

GENERAL NOTES:

- 1) This drawing is to be read in conjunction with all relevant engineering and architectural drawings and specifications.
- 2) Dimensions from this drawing are not to be scaled, either manually or electronically.
- 3) Any discrepancies in dimensions should be referred to the Architect for conformation in writing.

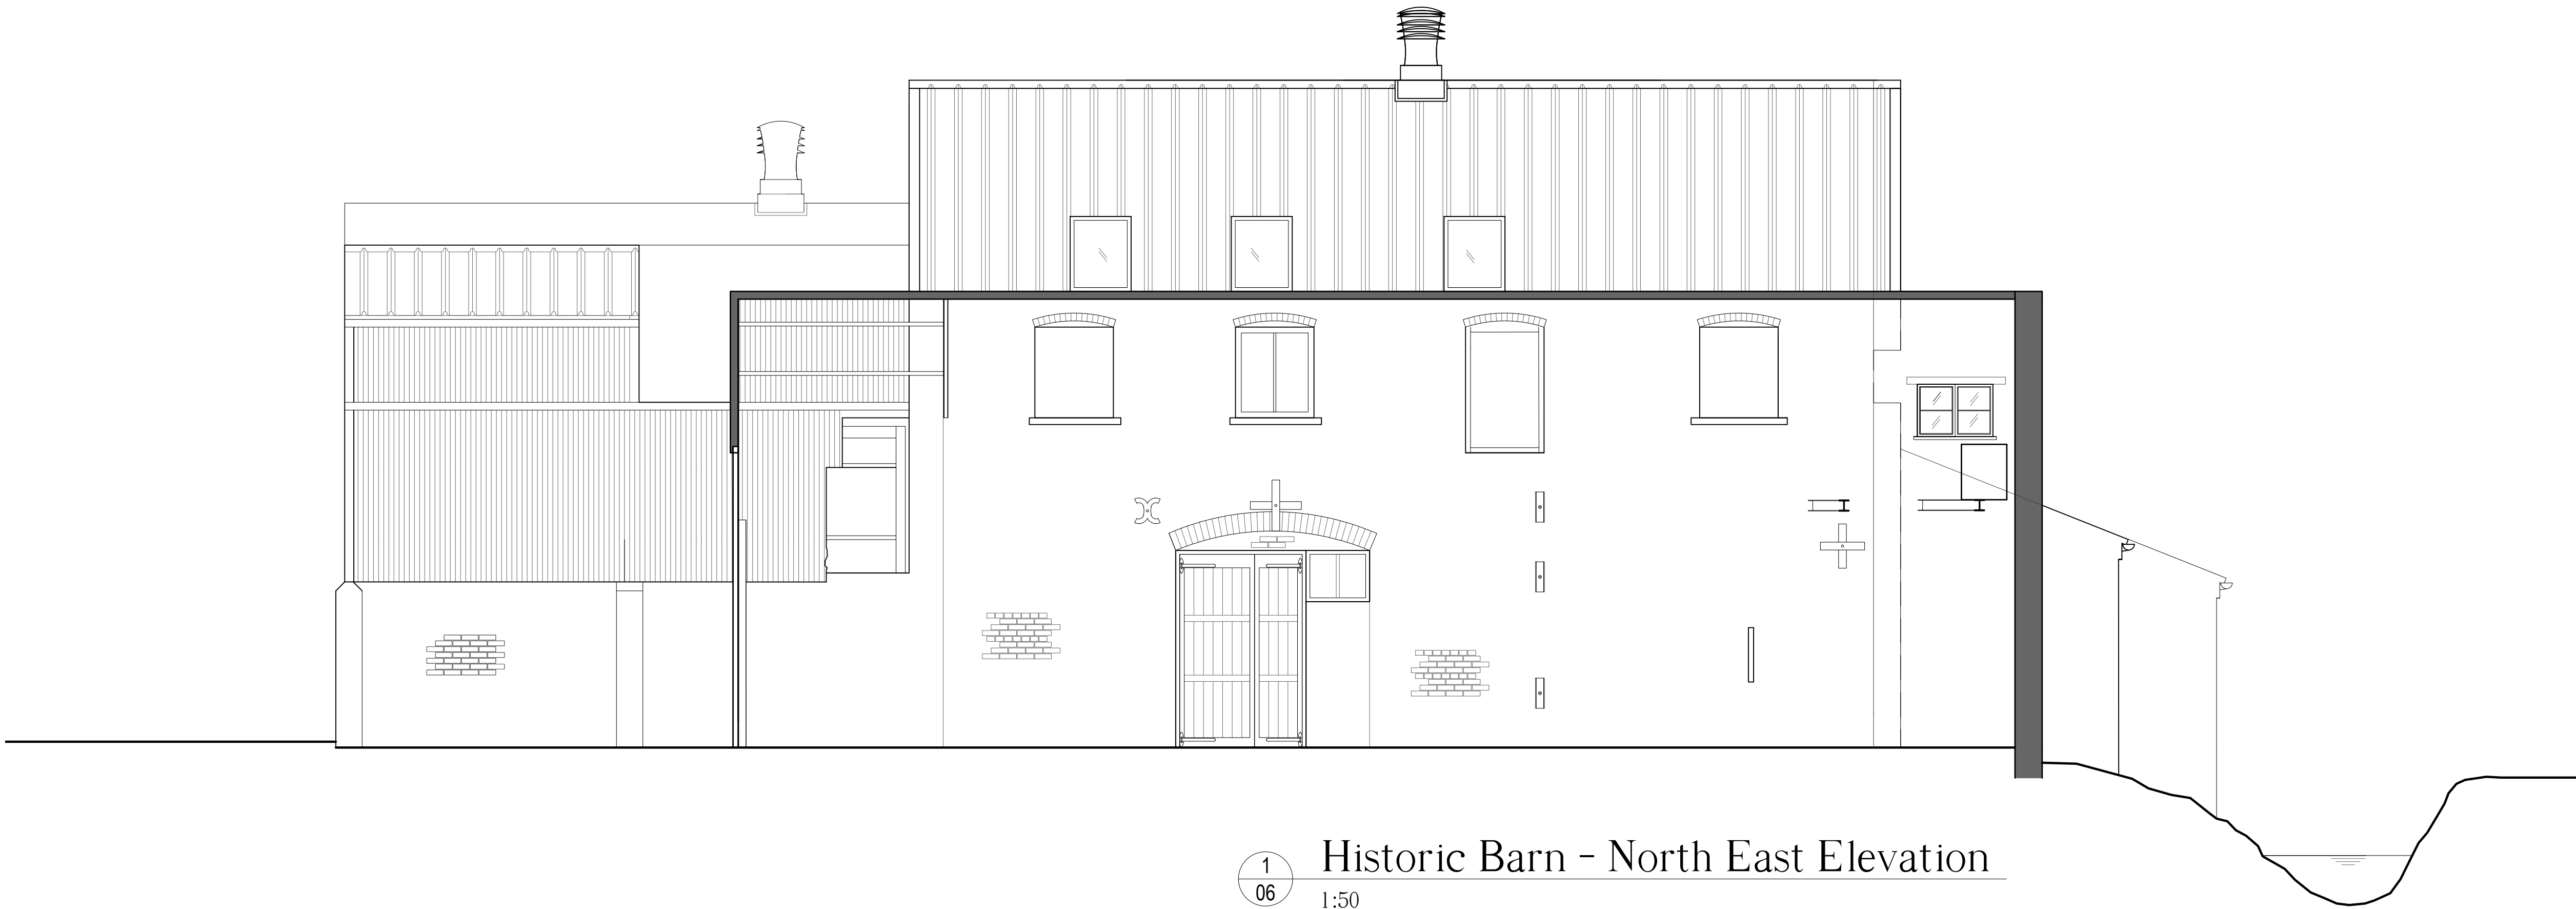

FOR PLANNING ONLY


NOT FOR CONSTRUCTION

REV.	DATE	DESCRIPTION	CHKD BY
White s.c. Ltd.			
White Structural Consulting Ltd. Consulting Engineers			
1 Park View, Thurlby, Bourne, Lincolnshire PE10 0EU Tel: 01778 392666 Mob: 07834540786 Email: kwhite@whitescld.com			
DRAWING TITLE:			
PANTON FARM BARN			
DRAWING TITLE:			
EXISTING HISTORIC BARN NORTH EAST ELEVATIONS			
SCALE: A1 1:50	DATE: MARCH 2016	DRAWN BY: K.P.W	CHECKED BY: -
JOB No: 577/01	DRAWING No: 577/01/06	REVISION No:	

DO NOT SCALE
NOTES

GENERAL NOTES:

- 1) This drawing is to be read in conjunction with all relevant engineering and architectural drawings and specifications.
- 2) Dimensions from this drawing are not to be scaled, either manually or electronically.
- 3) Any discrepancies in dimensions should be referred to the Architect for conformation in writing.

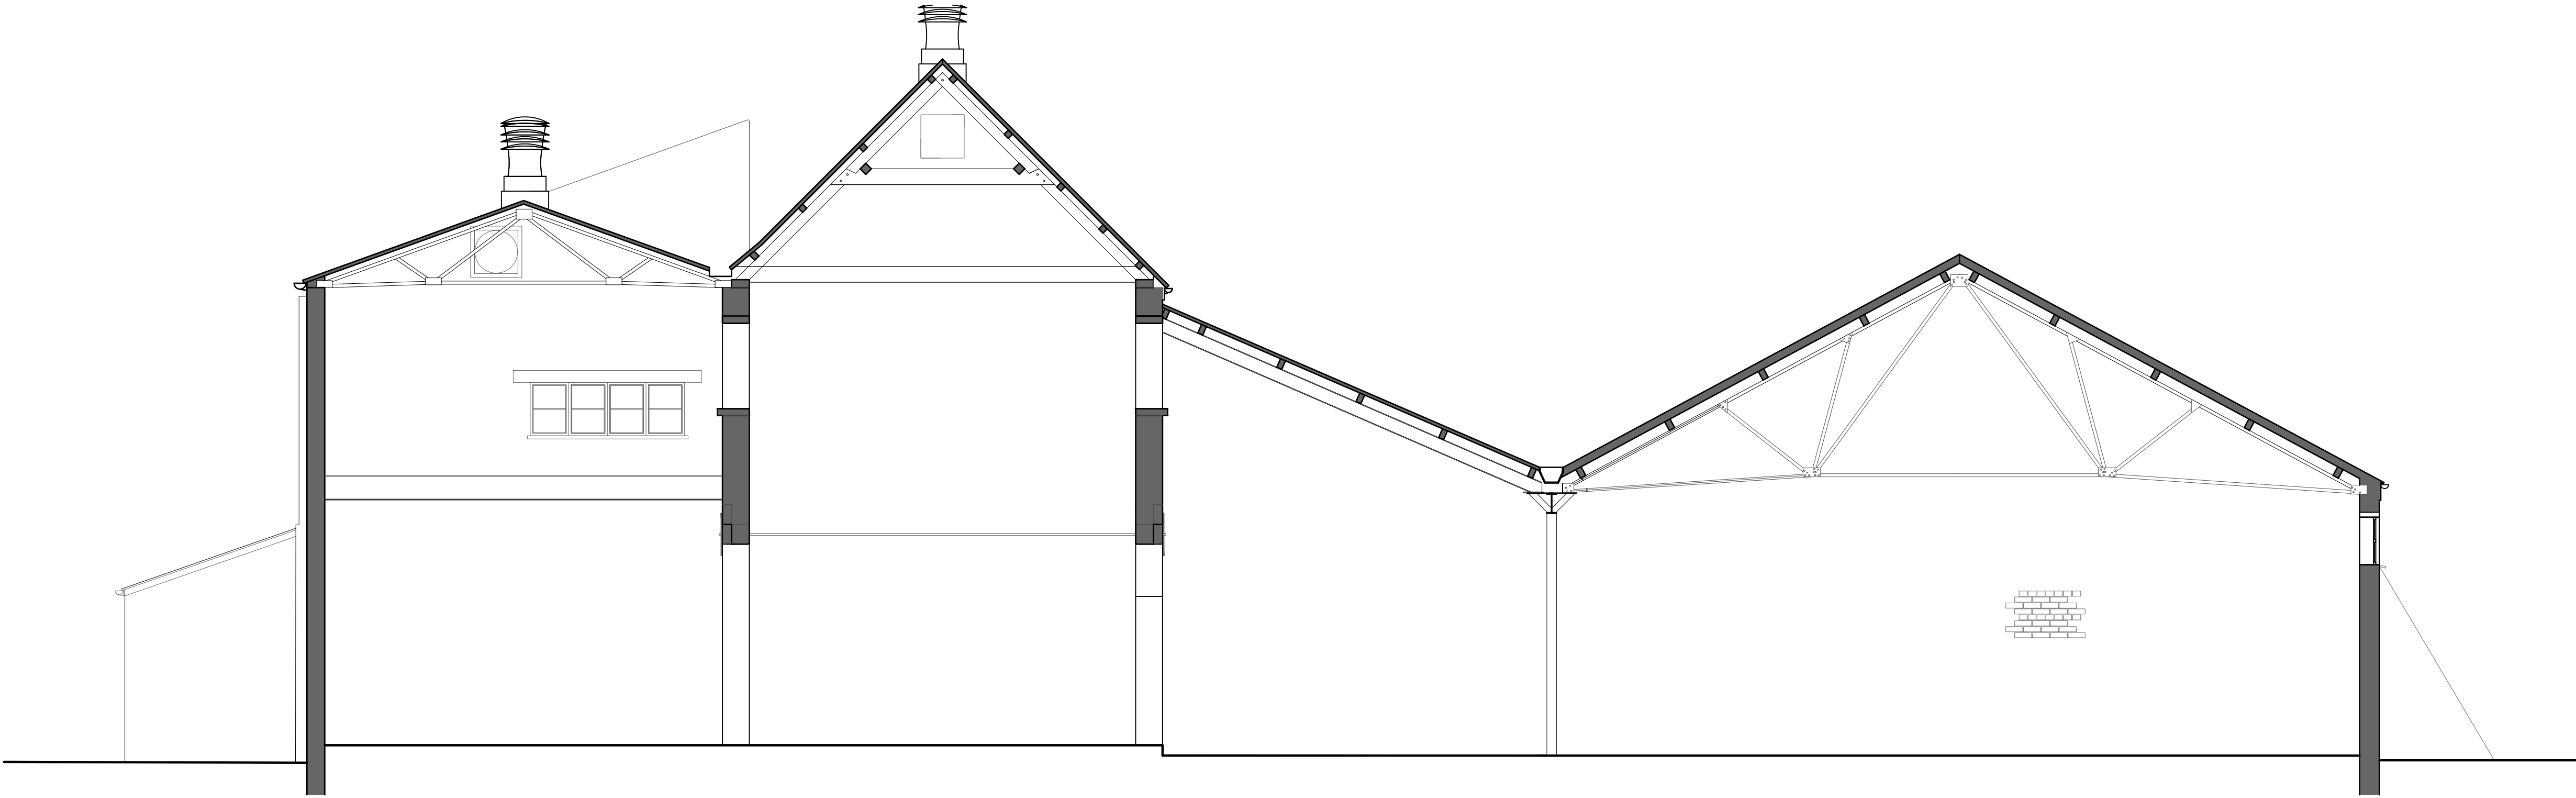

1
07 SECTION
1:50

FOR PLANNING ONLY

NOT FOR CONSTRUCTION

	-	-	-
REV.	DATE	DESCRIPTION	CHKD BY
White s.c. ltd. White Structural Consulting Ltd. Consulting Engineers 1 Park View, Thurlby, Bourne, Lincolnshire PE10 0EU Tel: 01778 392666 Mob: 07834540786 Email: kwhite@whitescld.com			
DRAWING TITLE: PANTON FARM BARNs			
DRAWING TITLE: EXISTING SECTION			
SCALE: A1 1:50	DATE: MARCH 2016	DRAWN BY: K.P.W	CHECKED BY: -
JOB No: 577/01	DRAWING No: 577/01/07		REVISION No: