


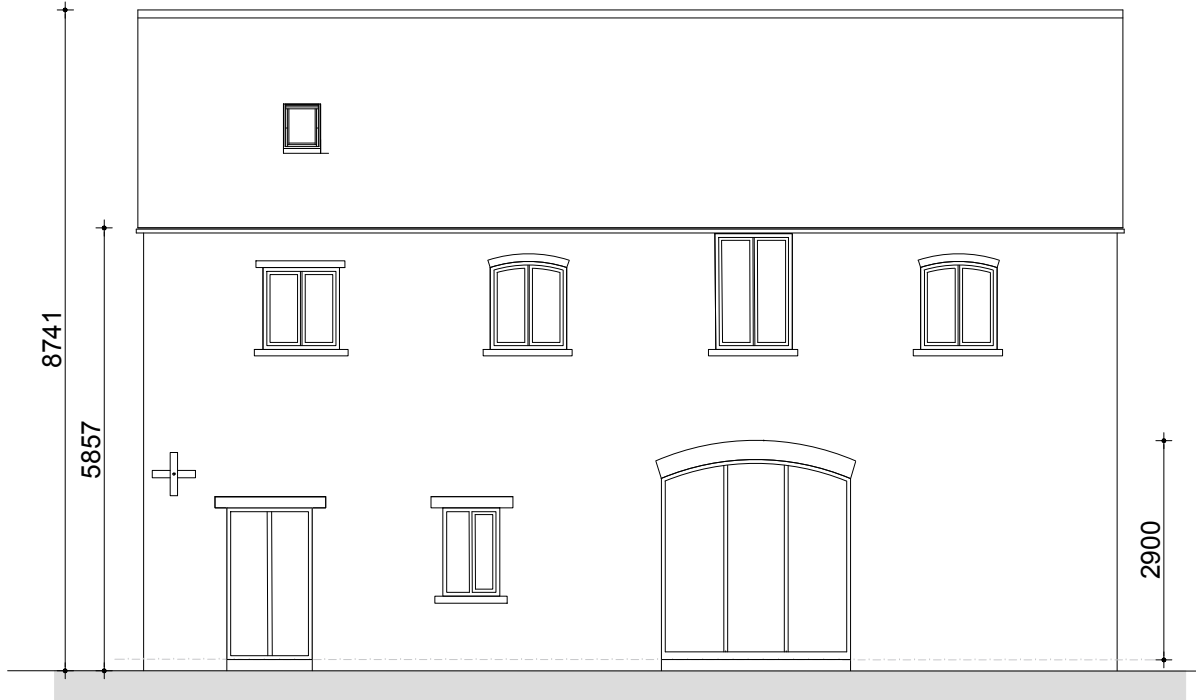


NORTH ELEVATION




SOUTH ELEVATION



EAST ELEVATION

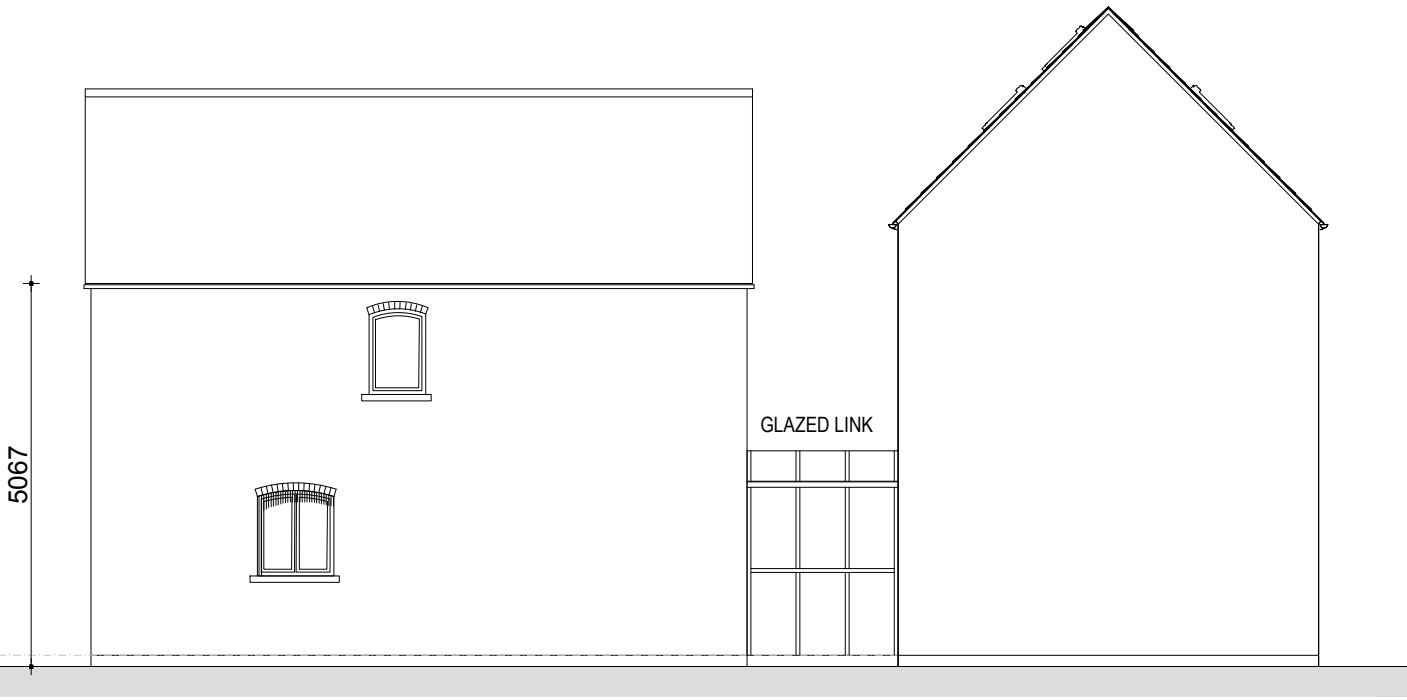

WEST ELEVATION

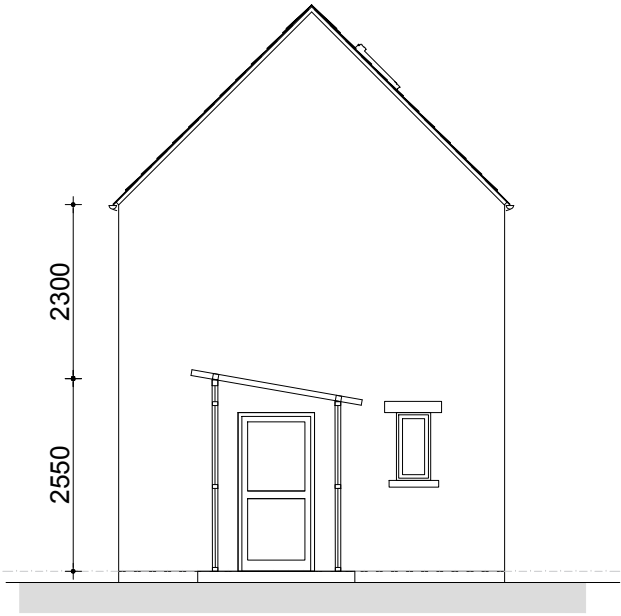

SECTION A-A



SECTION B-B


EXISTING LISTED BARN REFURBISHMENT:

Roof: new slates on insulation on extg. exposed purlins and rafters

Walls: brickwork repointed; dry lined with insulated boarding.

Ground Floor: dig out existing, relay new ground bearing slab with insulation.
(Subject to flood risk assessment)

New first floor joists, boarding and ceiling.

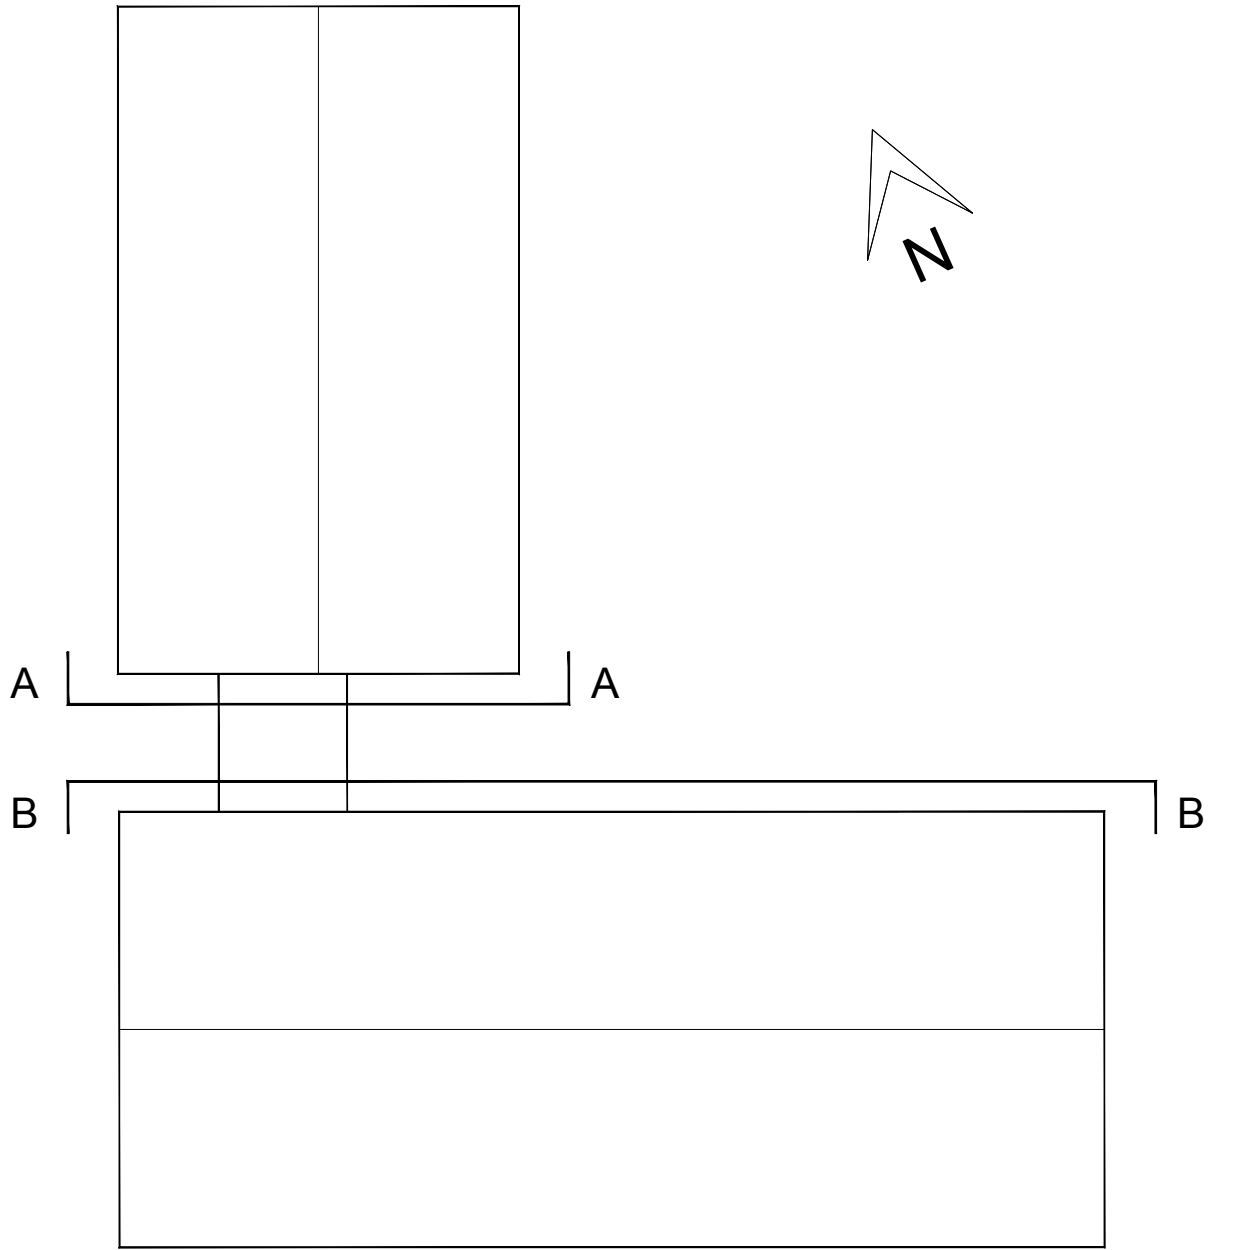

CDM NOTE:

The design has been undertaken as far as possible to avoid risks to health and safety or to reduce and control the effects of any unavoidable risks.

Any relevant information identifying risks which are not able to be eliminated will be included within the project Health and Safety file.

THIS DRAWING IS FOR THE
PURPOSE OF OBTAINING
PLANNING PERMISSION ONLY



Rev.	By	Notes	Date
------	----	-------	------

rdc
Robert Doughty
Consultancy

32 High Street, Helpingham
Sleaford, Lincolnshire NG34 0RA
Tel: 01529 421646
Fax: 01529 421358
Email: admin@rdc-landplan.co.uk
Web: www.rdc-landplan.co.uk

Client:
Stafford and Andrew Proctor

Project:
Proposed Barn Conversion, Panton House Barns, Hedgefield Hum

Drawing title:
Elevations

Drawing No.	Rev.	Drawn
1182-1-SK02	-	RaC

Scale	Date	Checked
1:100 @ A2	02/07/2016	-

All measurements should be checked against on site conditions and any discrepancies should be brought to the attention of the Robert Doughty Consultancy.