



CHOPDYKE DROVE

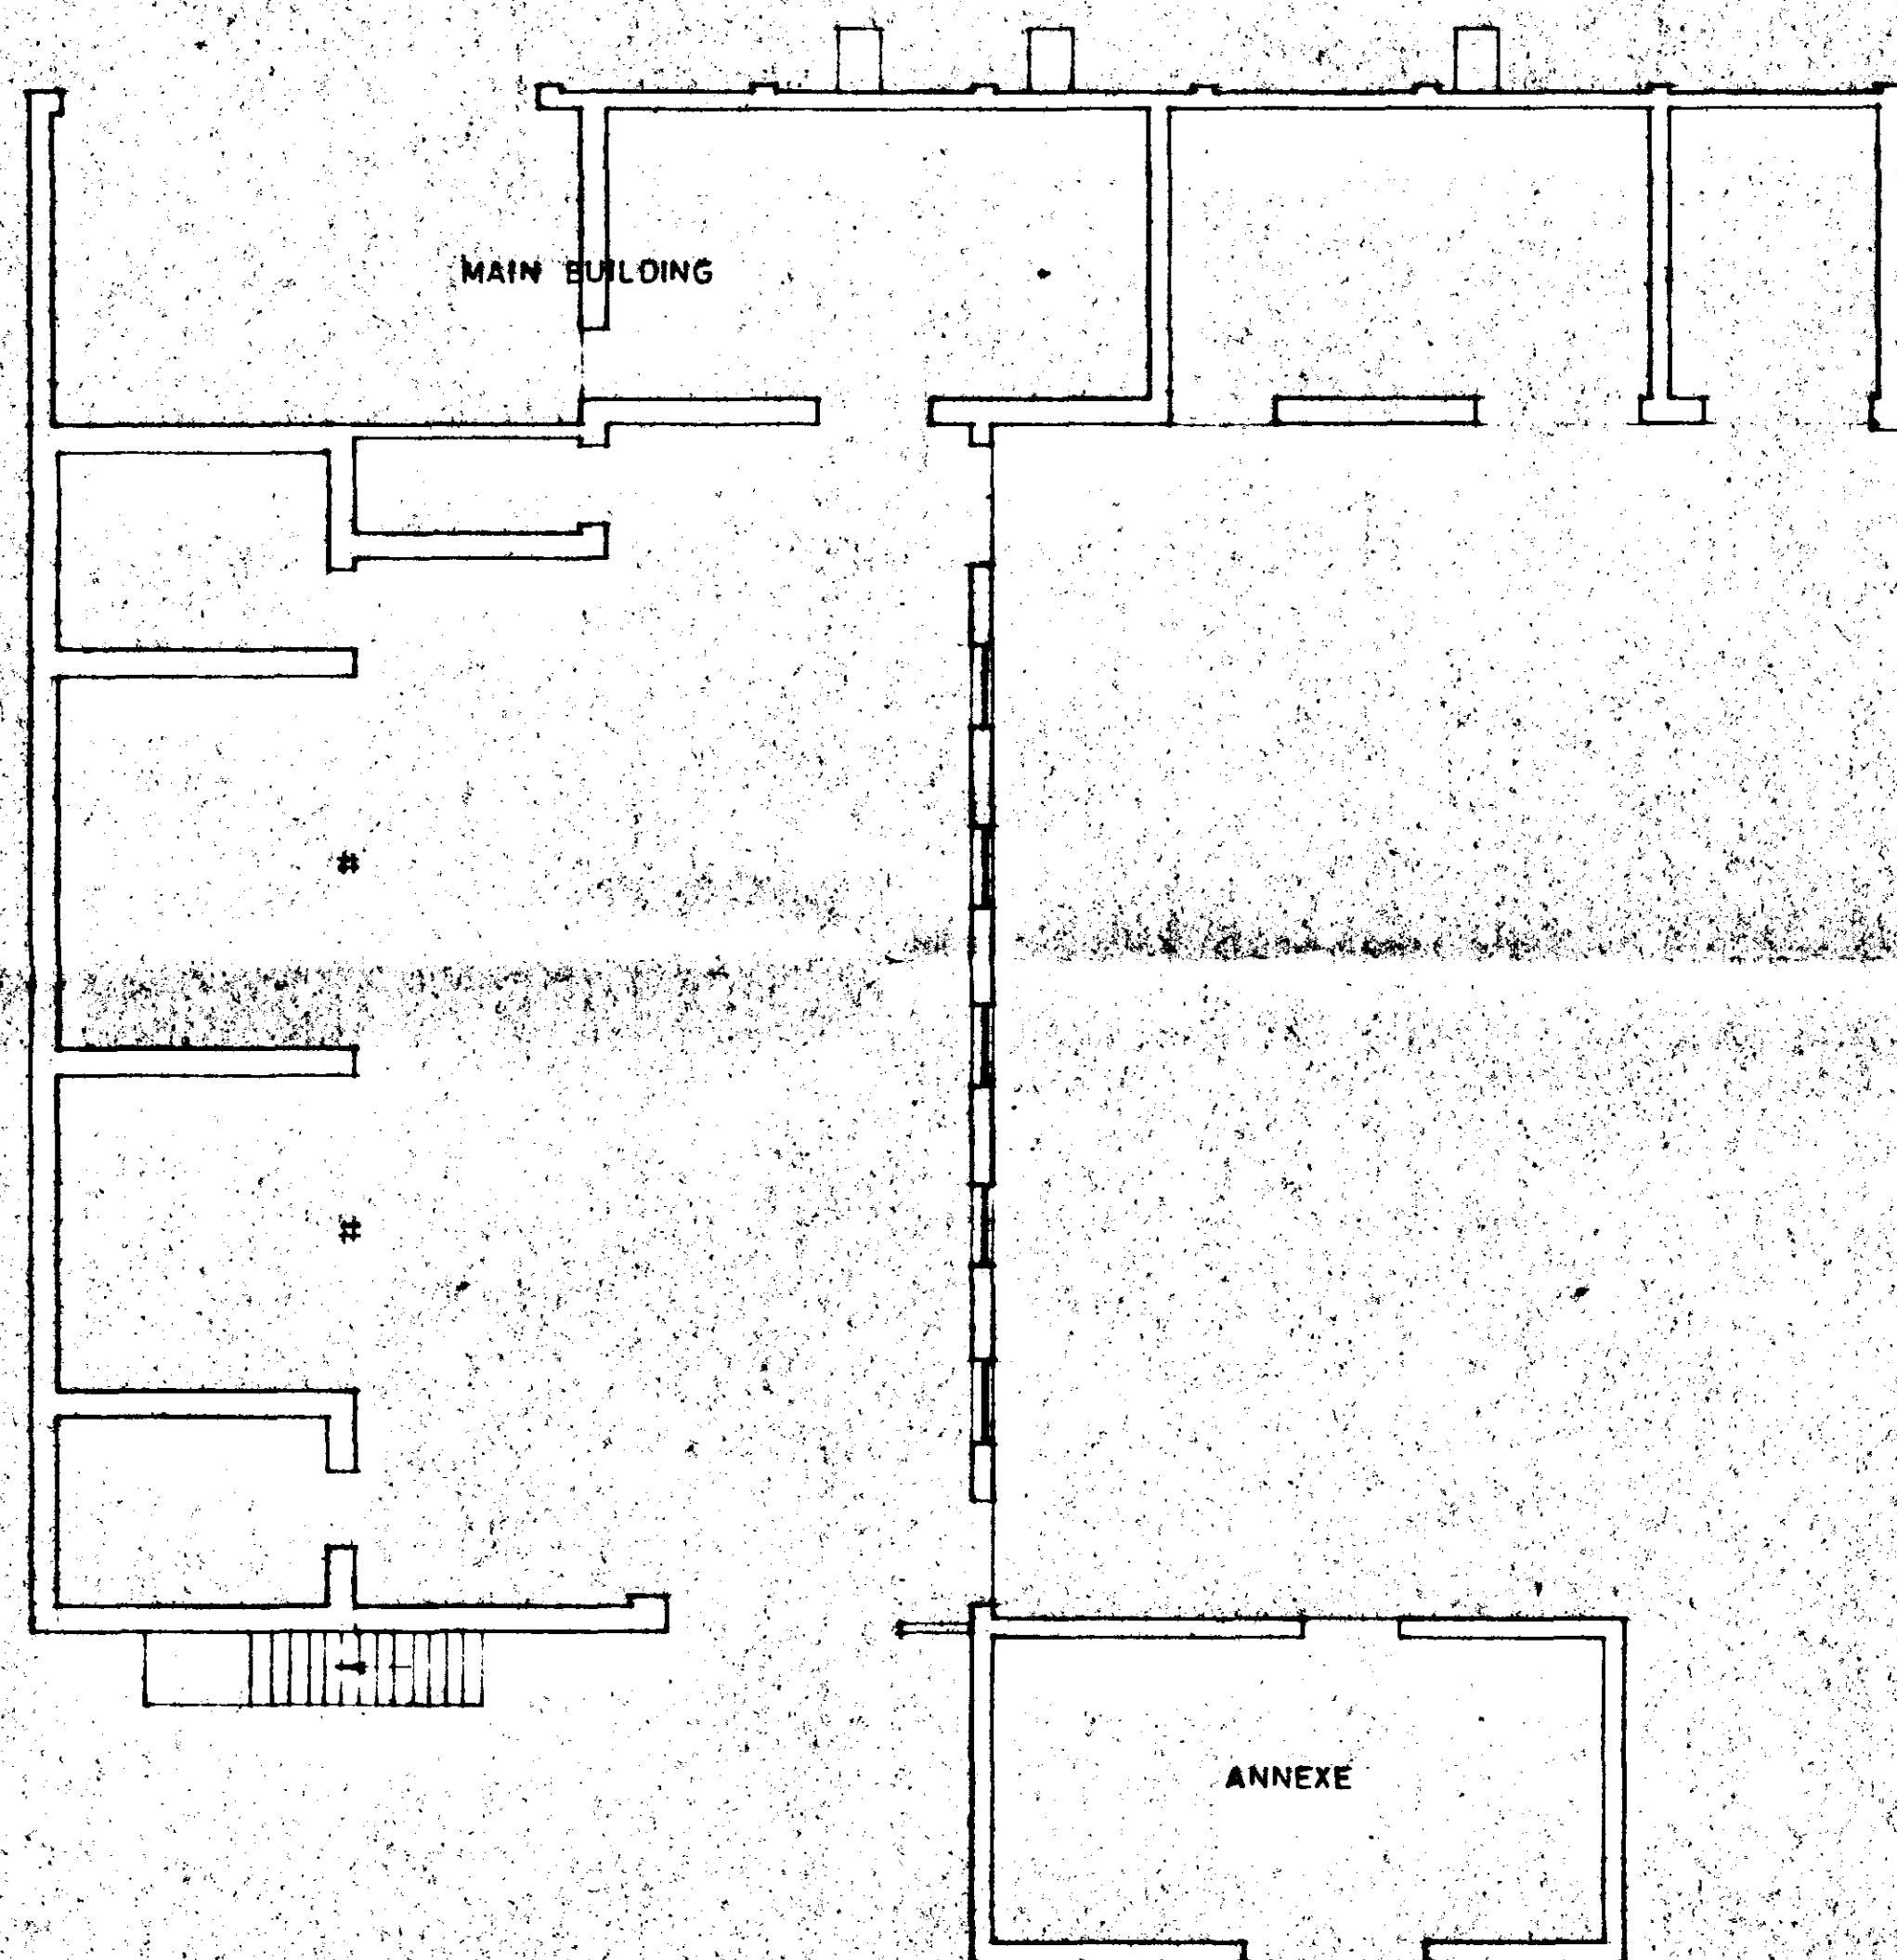

GROUND FLOOR PLAN

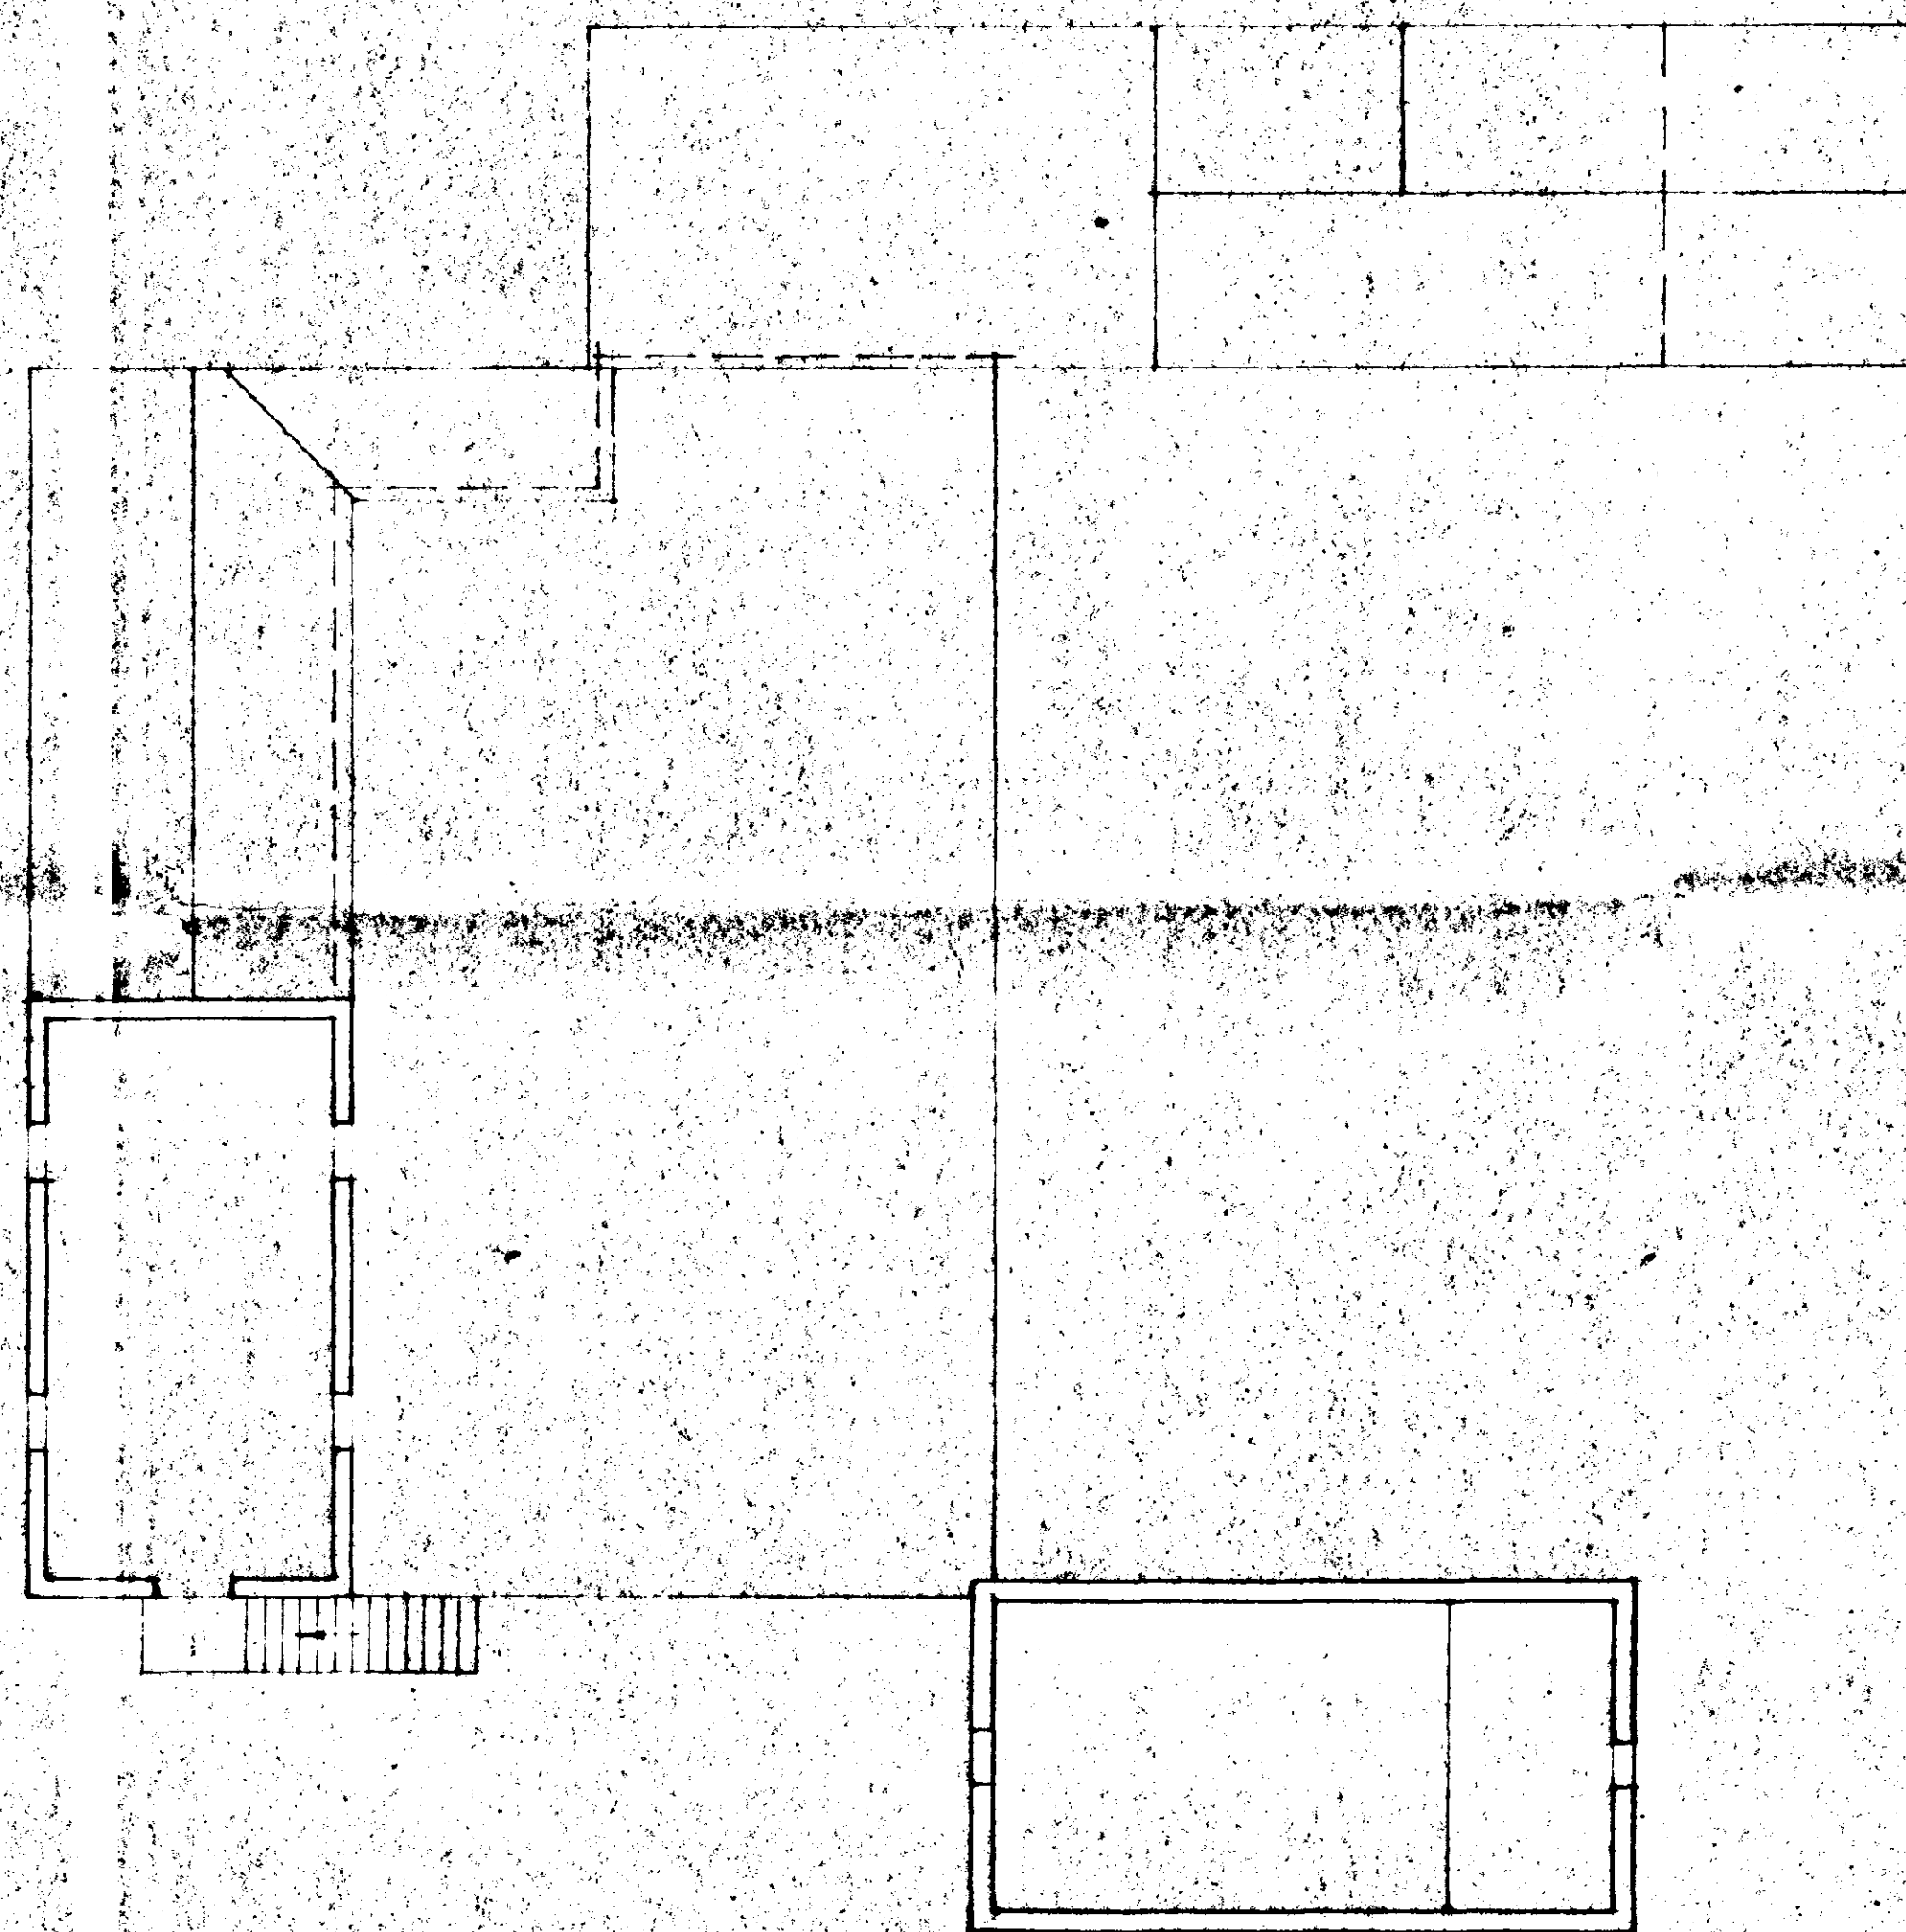

FIRST FLOOR PLAN

EXISTING

DETERMINED
PLAN

04 OCT 1993
Ref: 0972/95

G. R. MERCHANT
LENG AMCE, FIWO,
ARCHITECTURAL, STRUCTURAL
& LAND DRAINAGE CONSULTANT
TEL: HOLBEACH (0408) 280000, 490800

PROJECT:
CONVERSION OF FARM BUILDINGS
CHOPDYKE DROVE
GOSBERTON CLOUGH

CLIENT:
R. JOLLY.


SCALE:
1/100

DATE:
OCT 1993


G. R. MERCHANT

DRAWING No.:
R.J.1


REVISIONS:

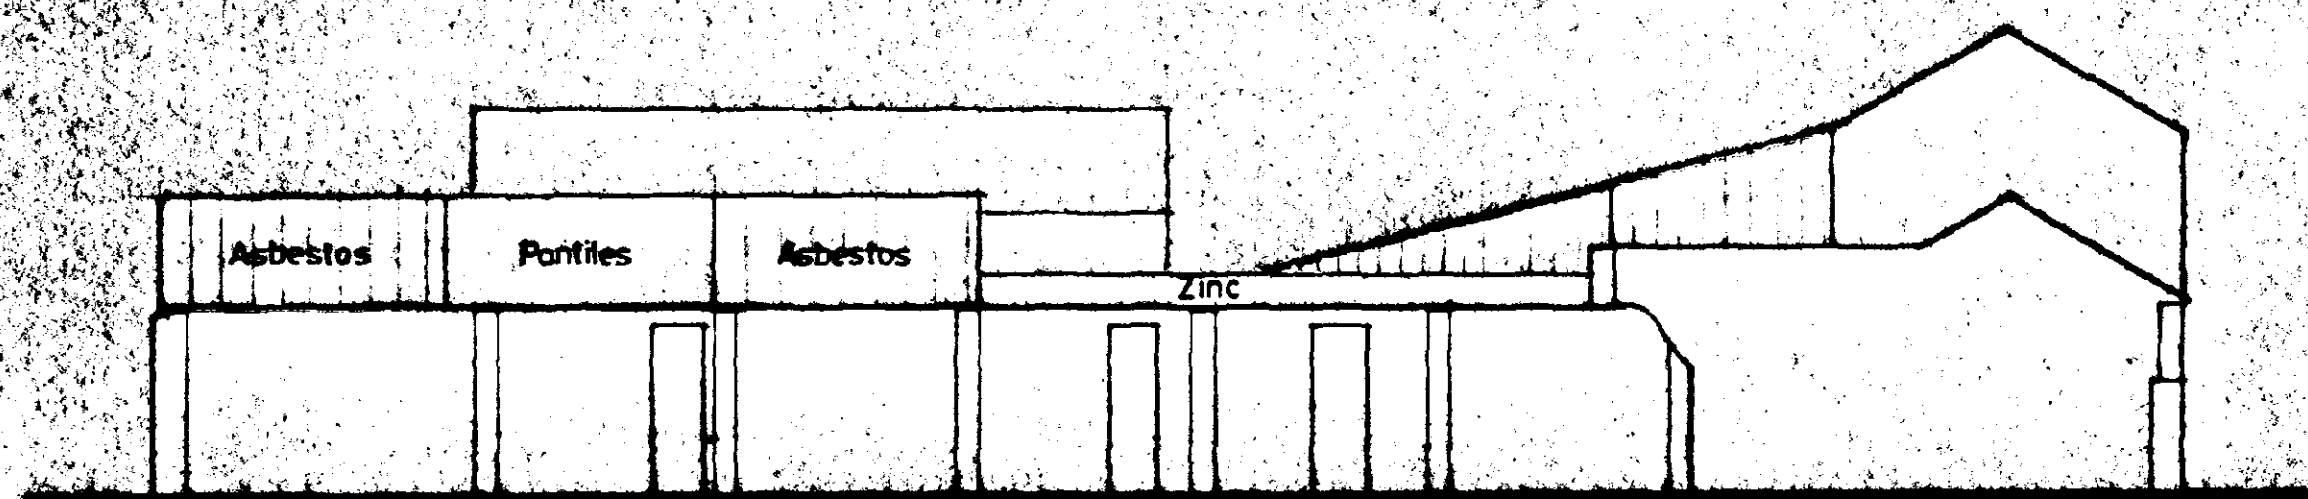


FRONT - CHOPDYKE DROVE

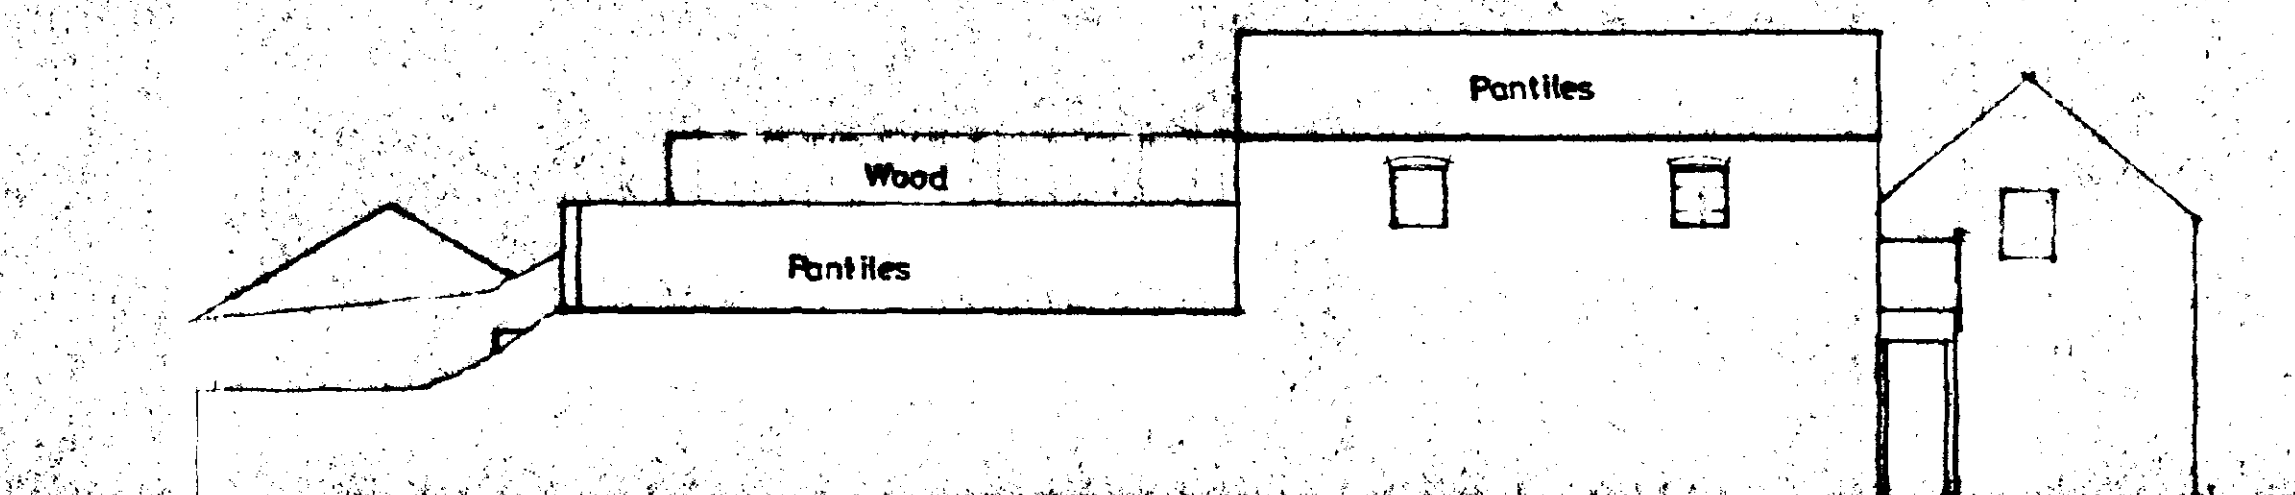


SIDE

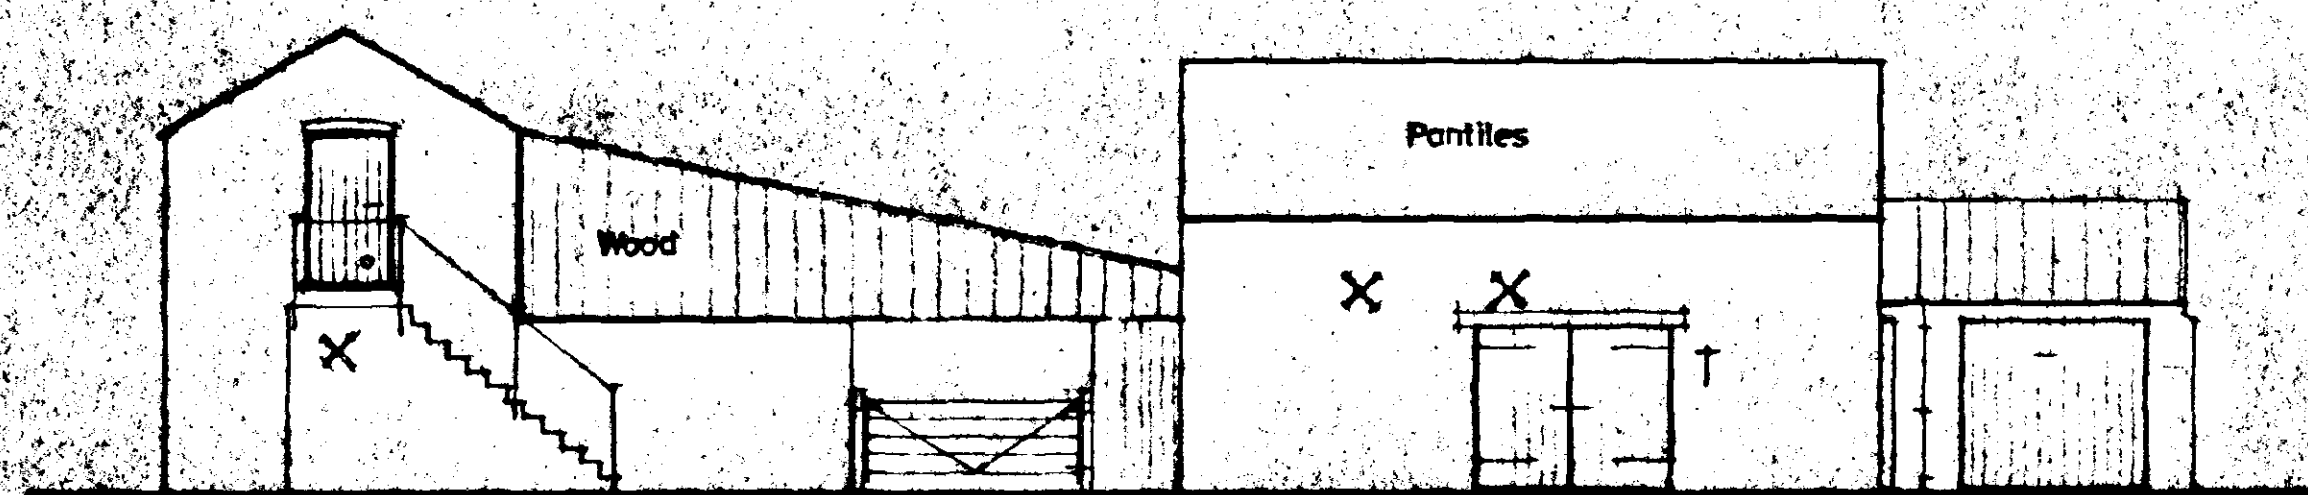

REAR

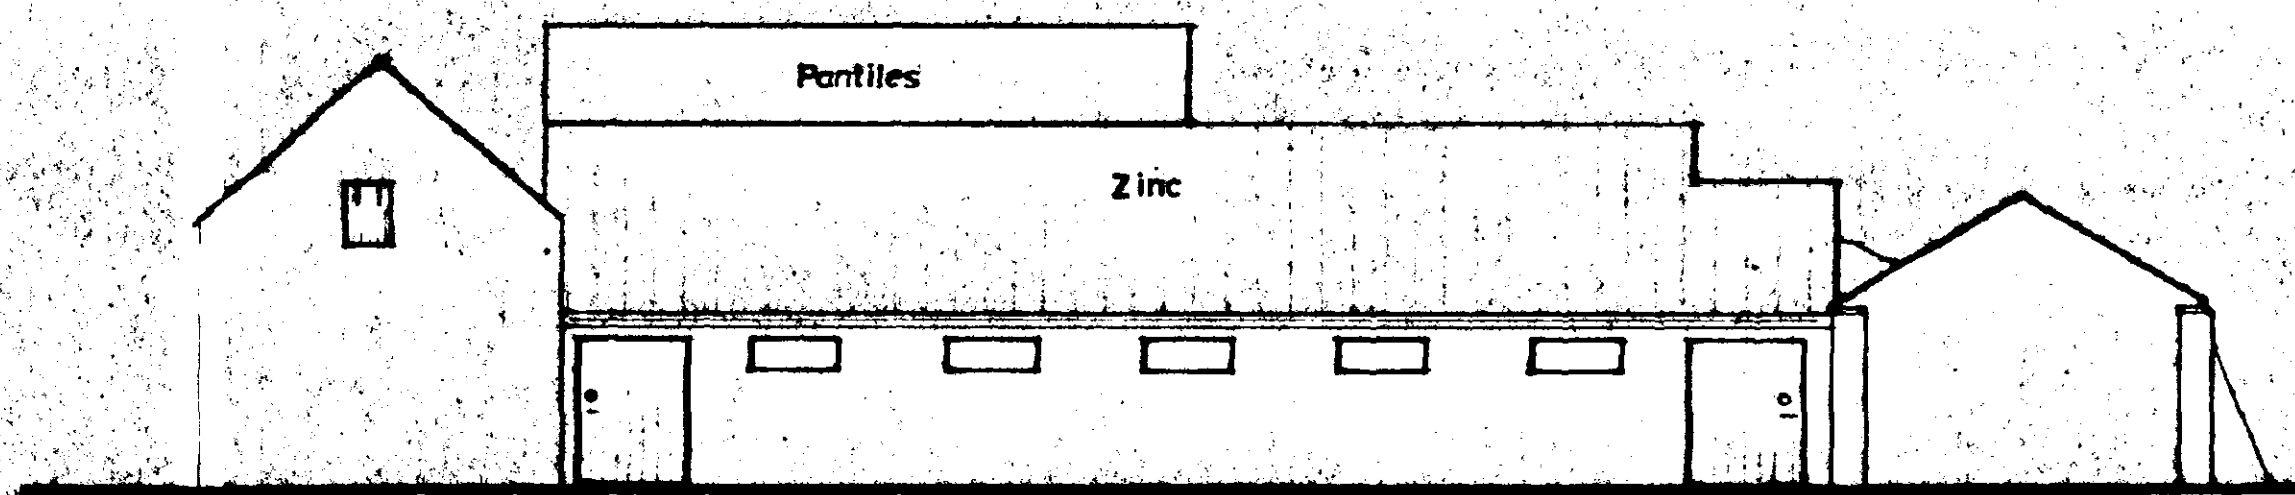

SIDE

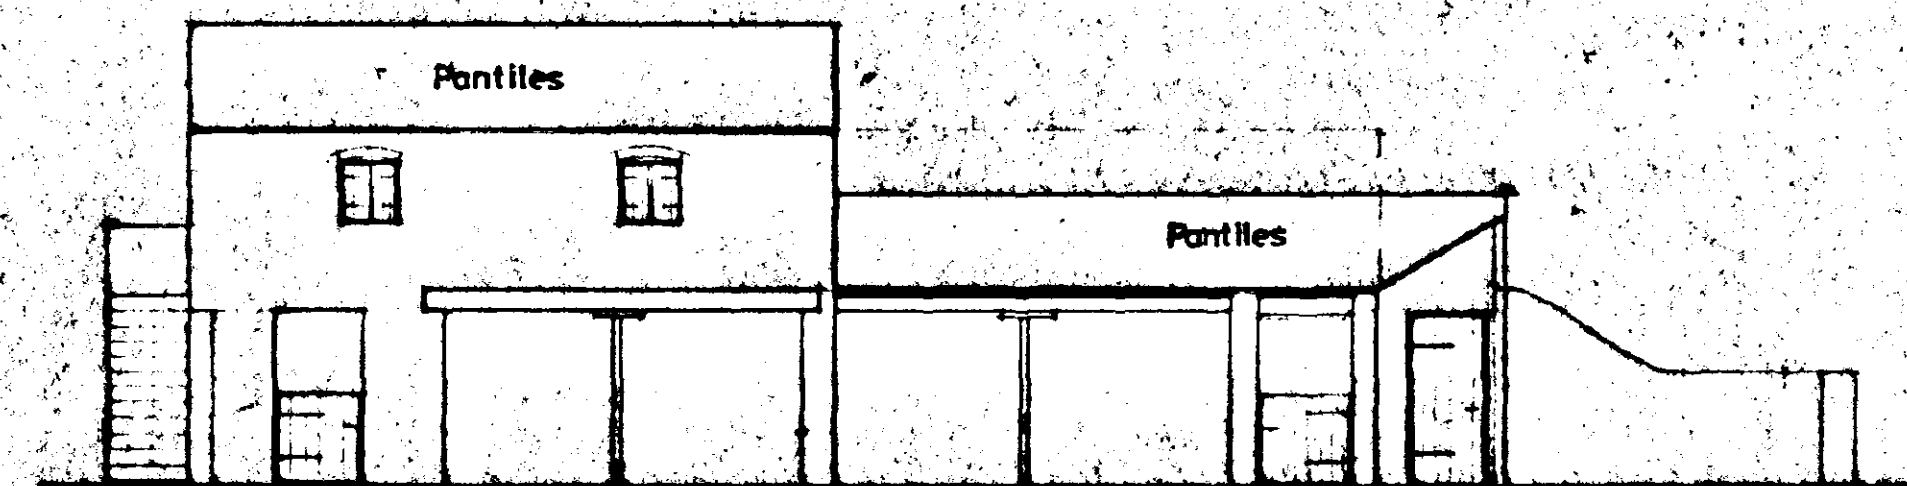

EXISTING

DETERMINED
PLAN

SOILS AND
HOUSING
04 OCT 1995
Ref: 0972/95

G. R. MERCHANT
LENG AMICE, P.W.O.
ARCHITECTURAL, STRUCTURAL
& LAND DRAINAGE CONSULTANT
TEL: HOLBEACH (0406) 222222. 490800

PROJECT:
CONVERSION OF FARM BUILDINGS.
CHOPDYKE DROVE.
GOSBERTON CLOUGH.

CLIENT:
W. JOLLY.

SCALES:
1/100


DATE:
OCT 1994

G.R. Merchant


DRAWING No.:
R.J.3

REVISIONS:

CHOPDYKE DROVE

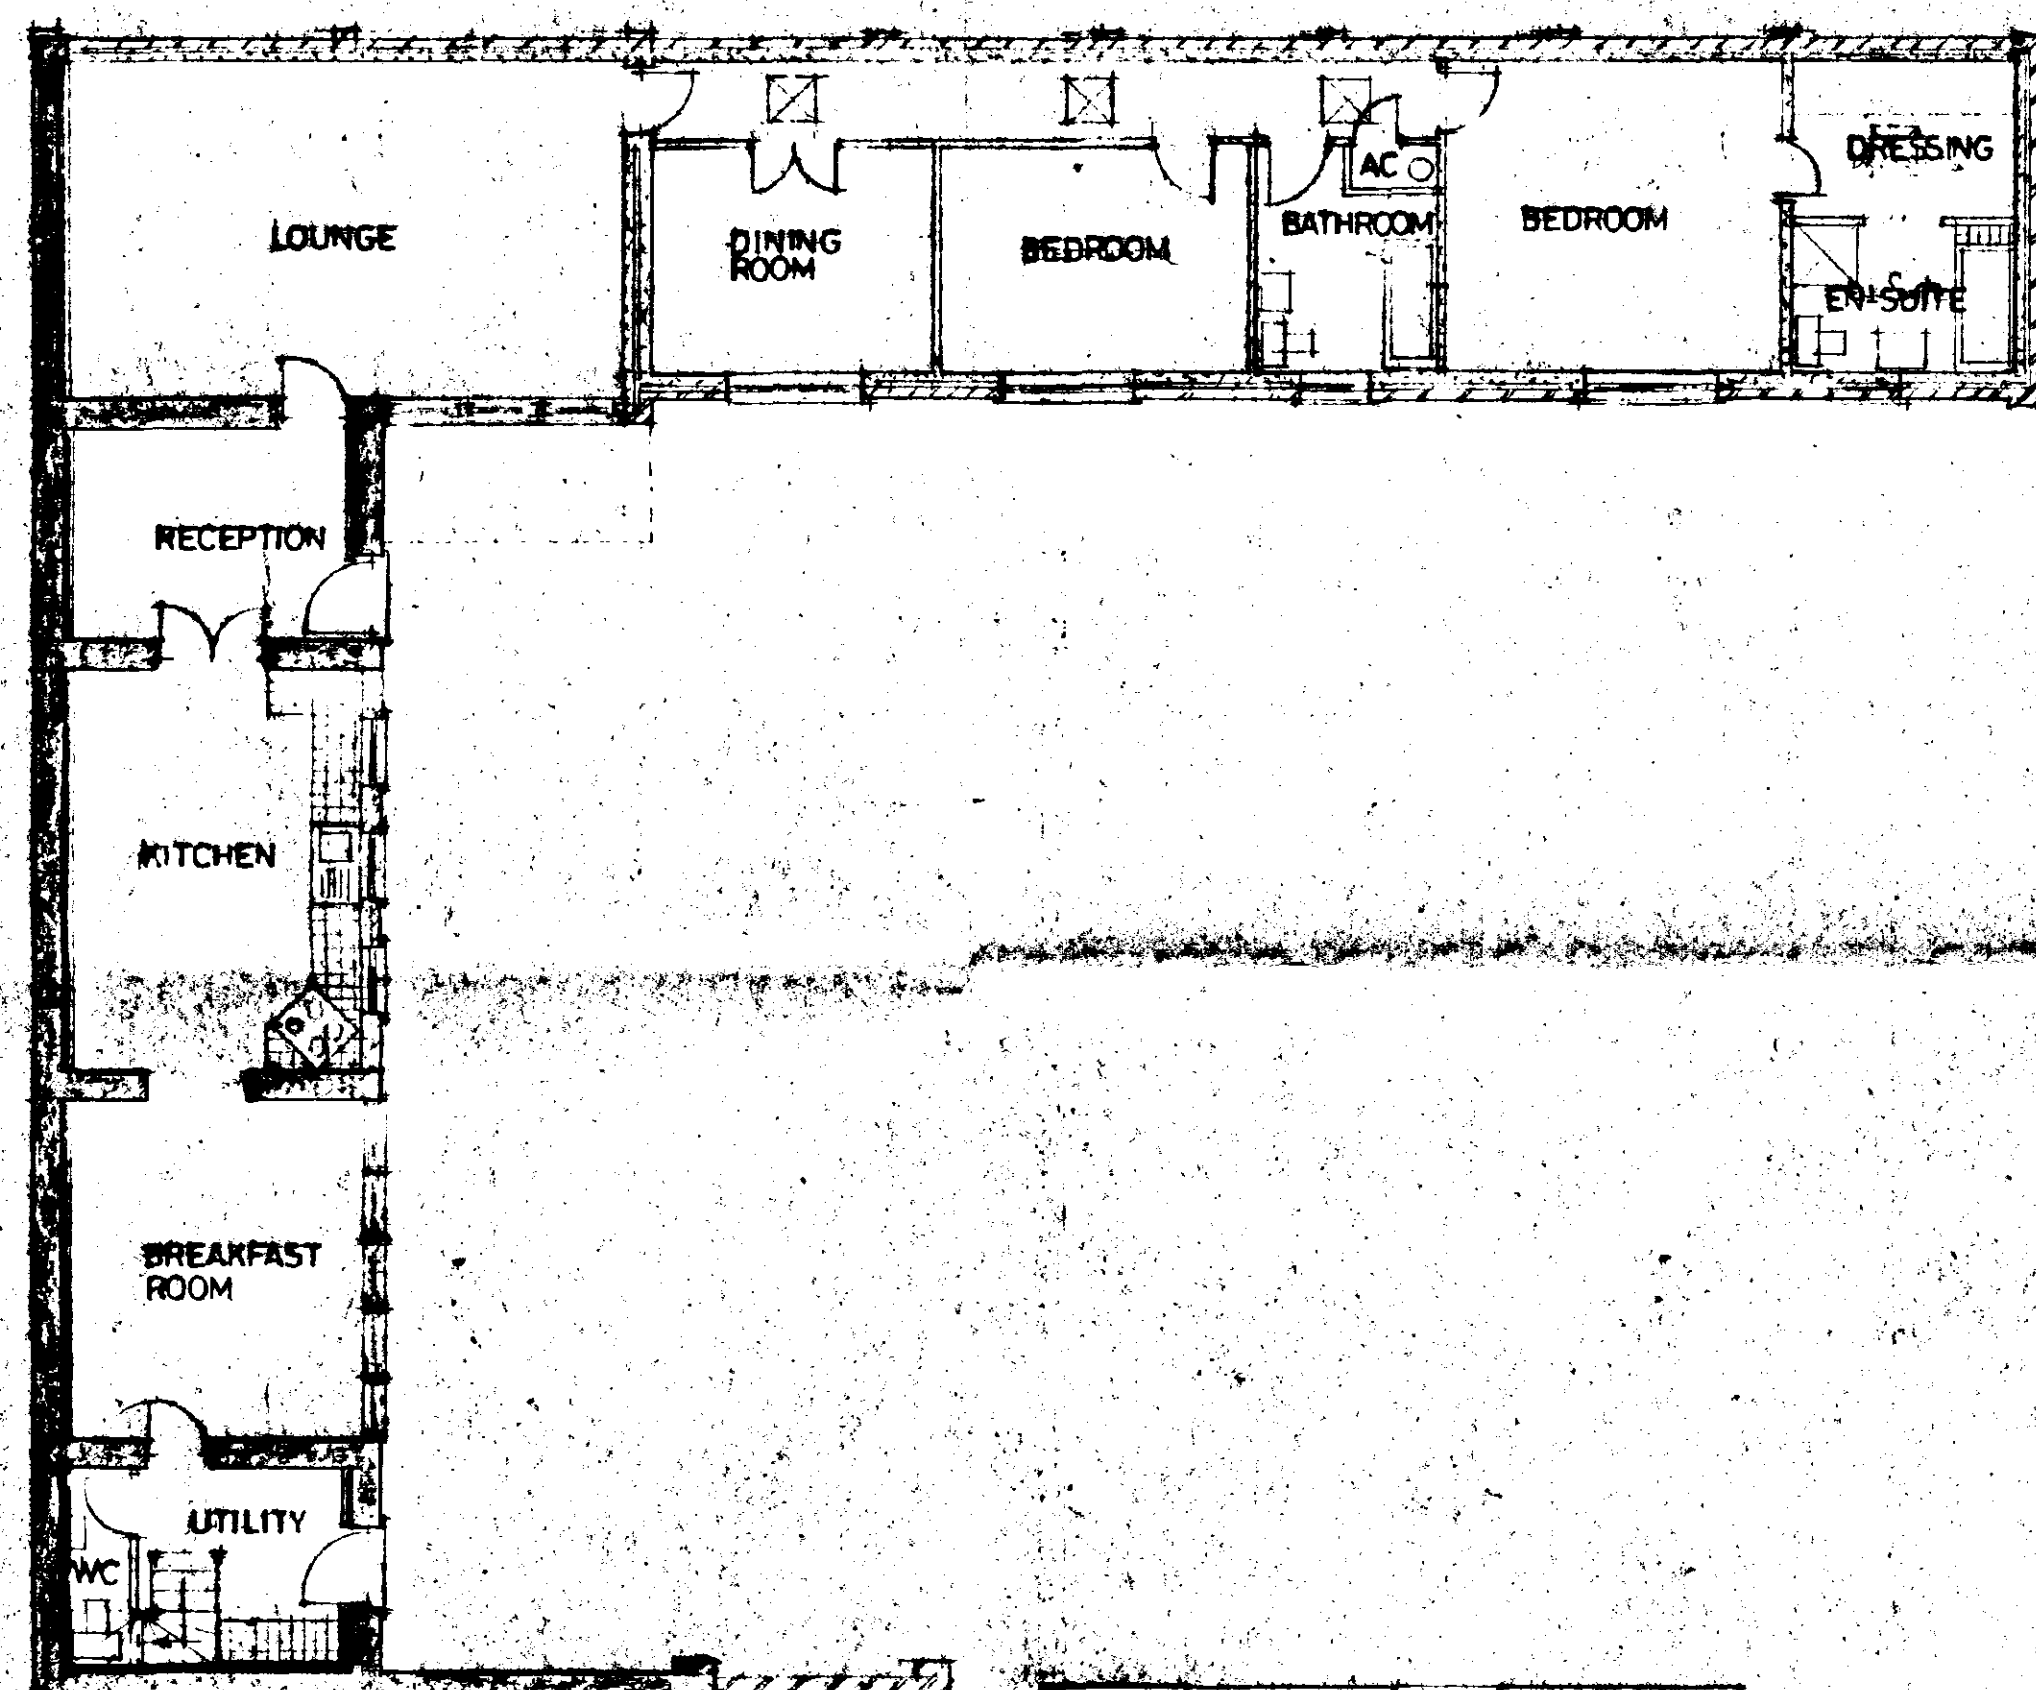

GROUND FLOOR PLAN

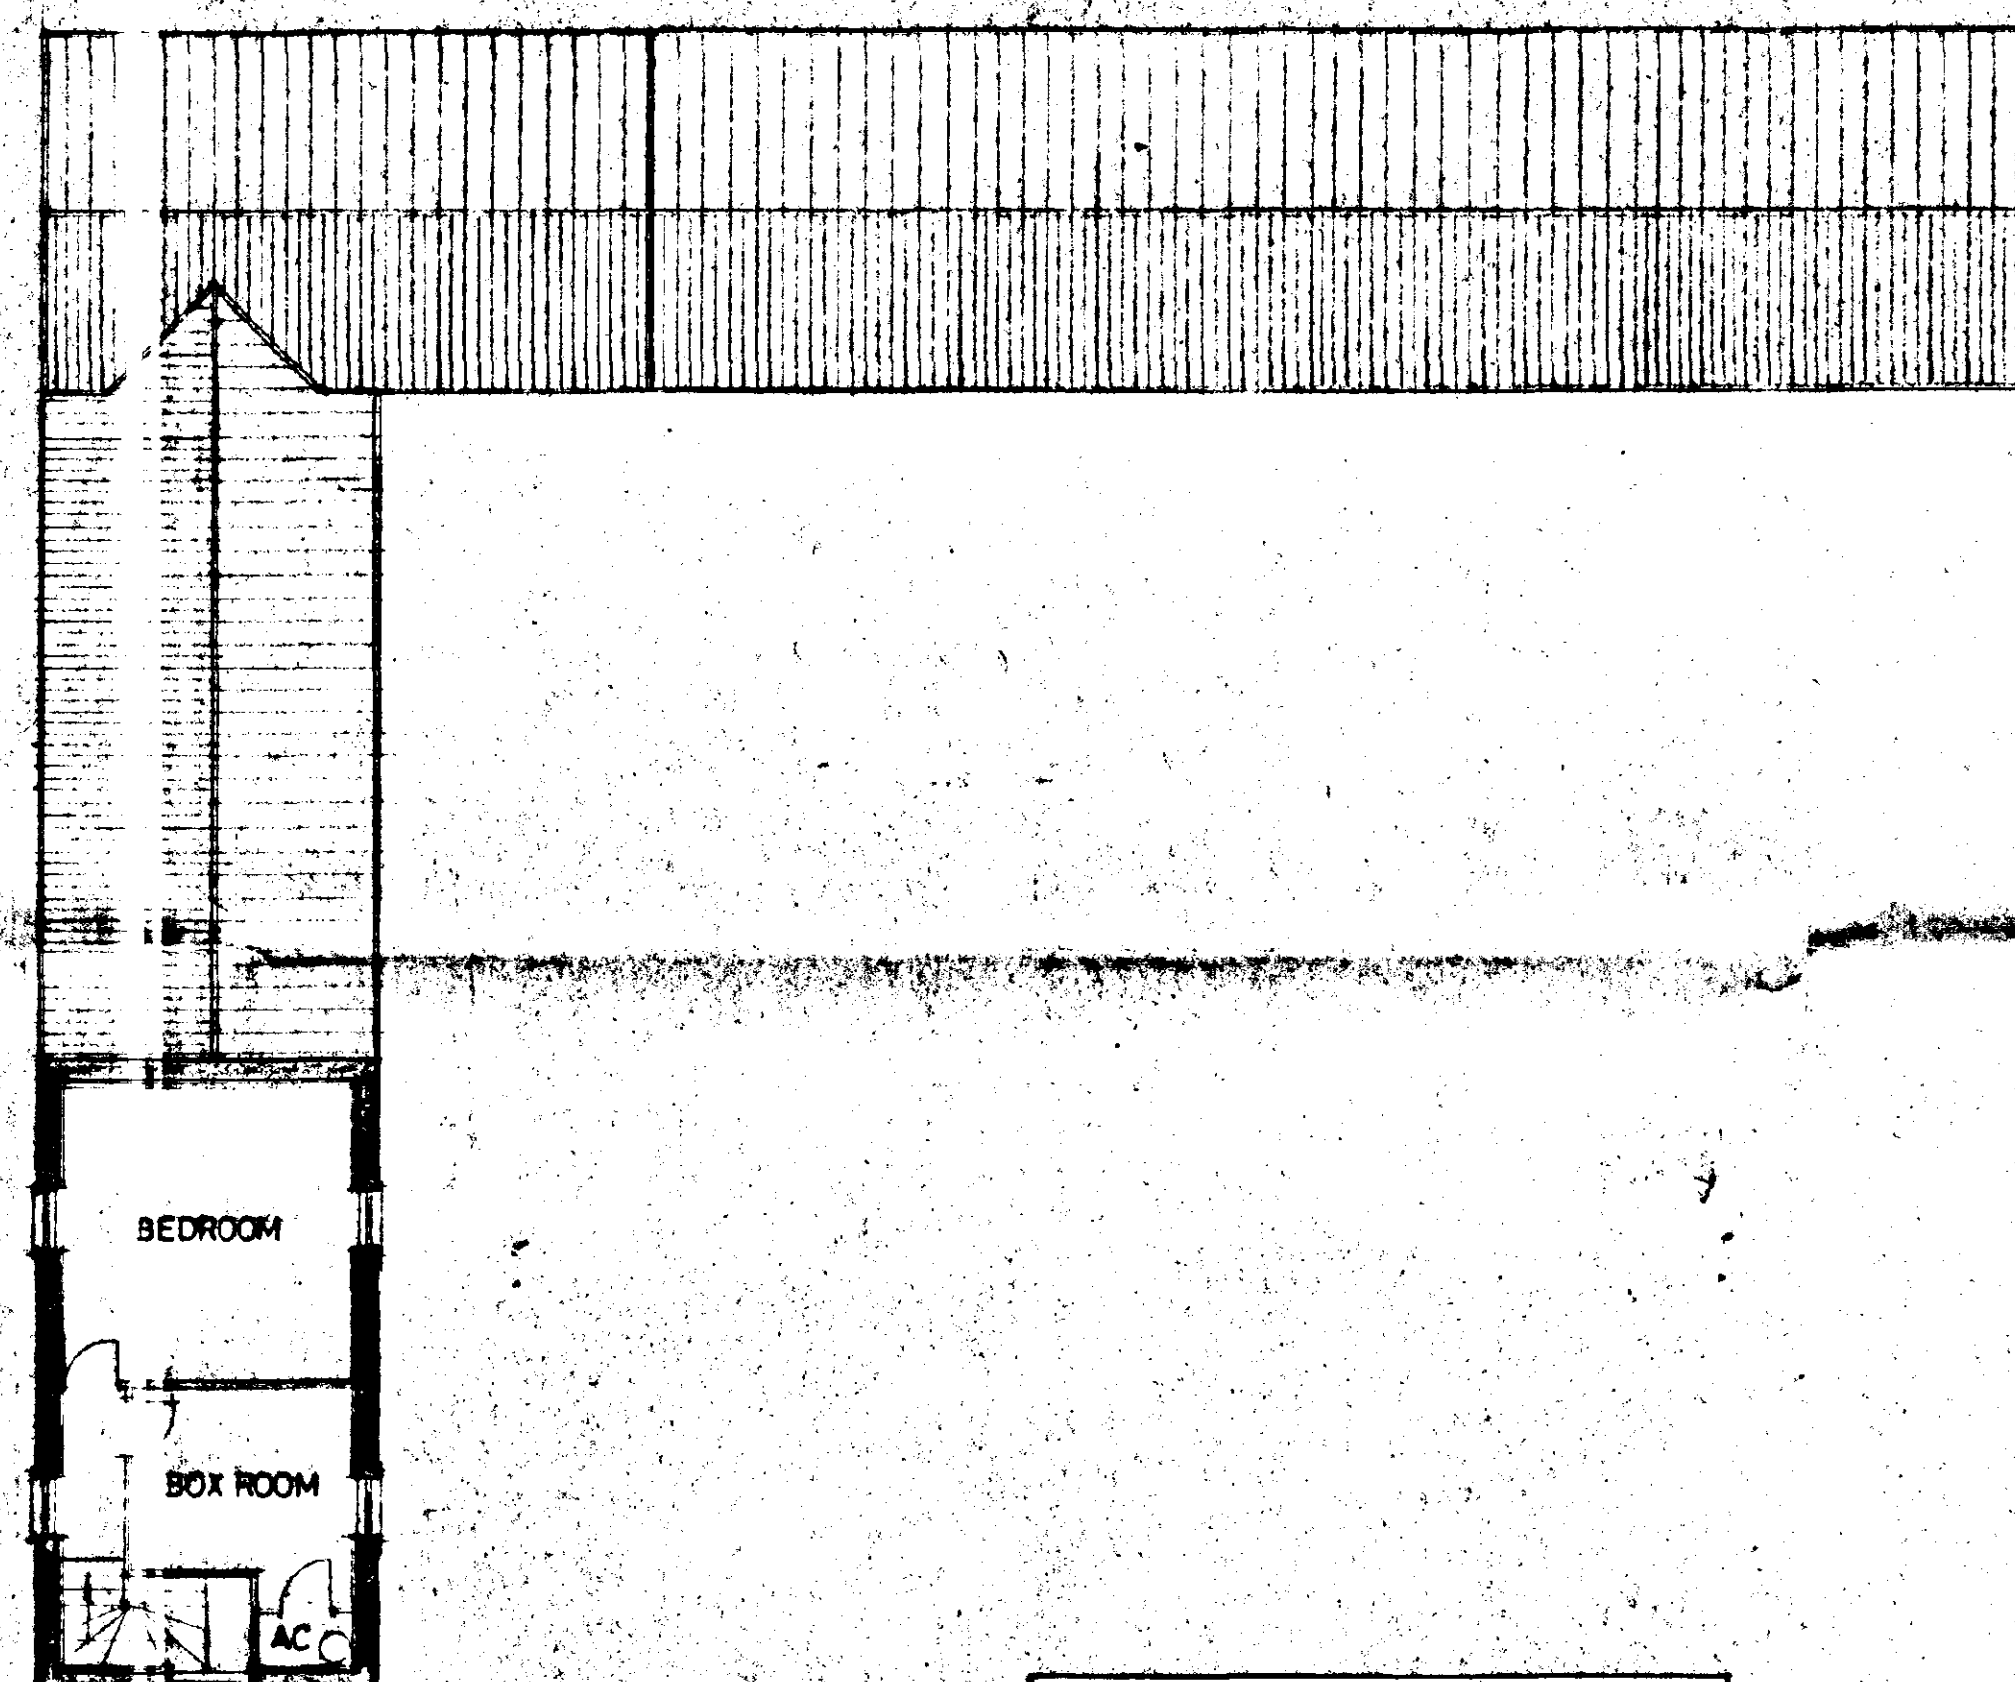

FIRST FLOOR PLAN

MAIN BUILDING

PROPOSED

DETERMINED
PLAN

On
HOU: 04 OCT 1995
Ref: 0972/95

G. R. MERCHANT
LENG AMICE, FWO,
ARCHITECTURAL, STRUCTURAL
& LAND DRAINAGE CONSULTANT
TEL: HOLBEACH (0406) 300000, 490000

PROJECT:
CONVERSION OF FARM BUILDINGS
CHOPDYKE DROVE
GOSBERTON CLOUGH

CLIENT:
R. JOLLEY.


SCALE:
1/100

DATE:
OCT 1994


G. R. MERCHANT

DRAWING No.:
R.J. 2.2


REVISIONS:

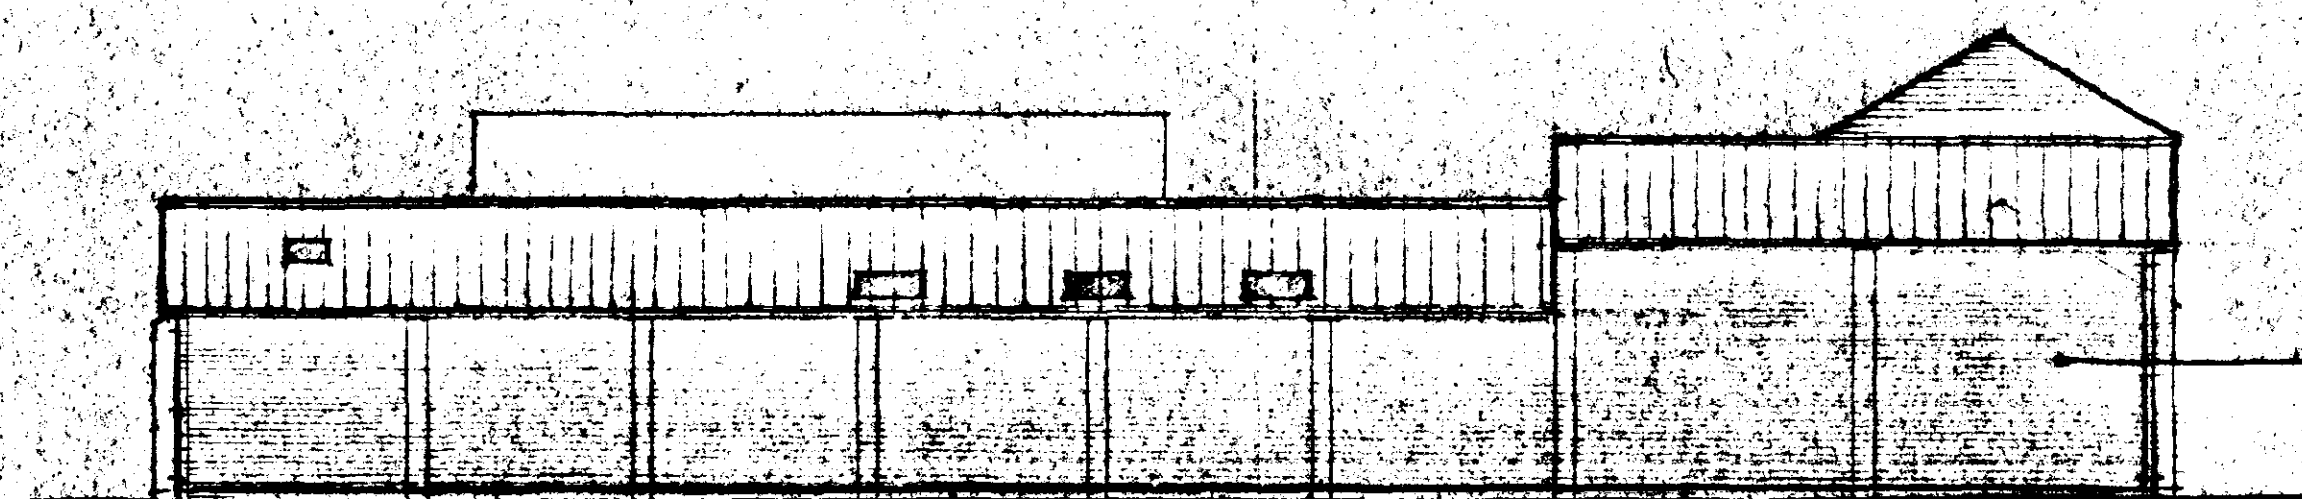


FRONT - CHOPDYKE DROVE

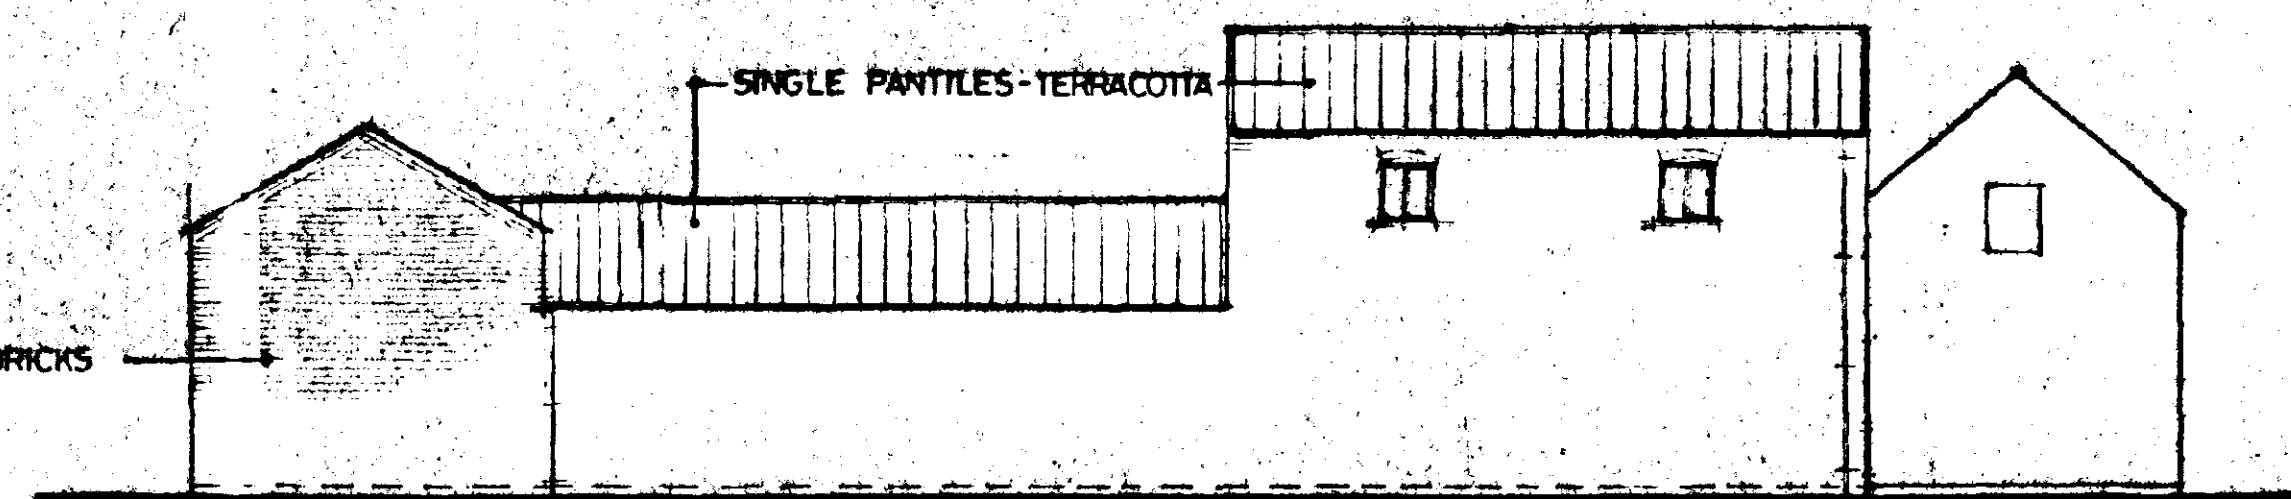

SIDE

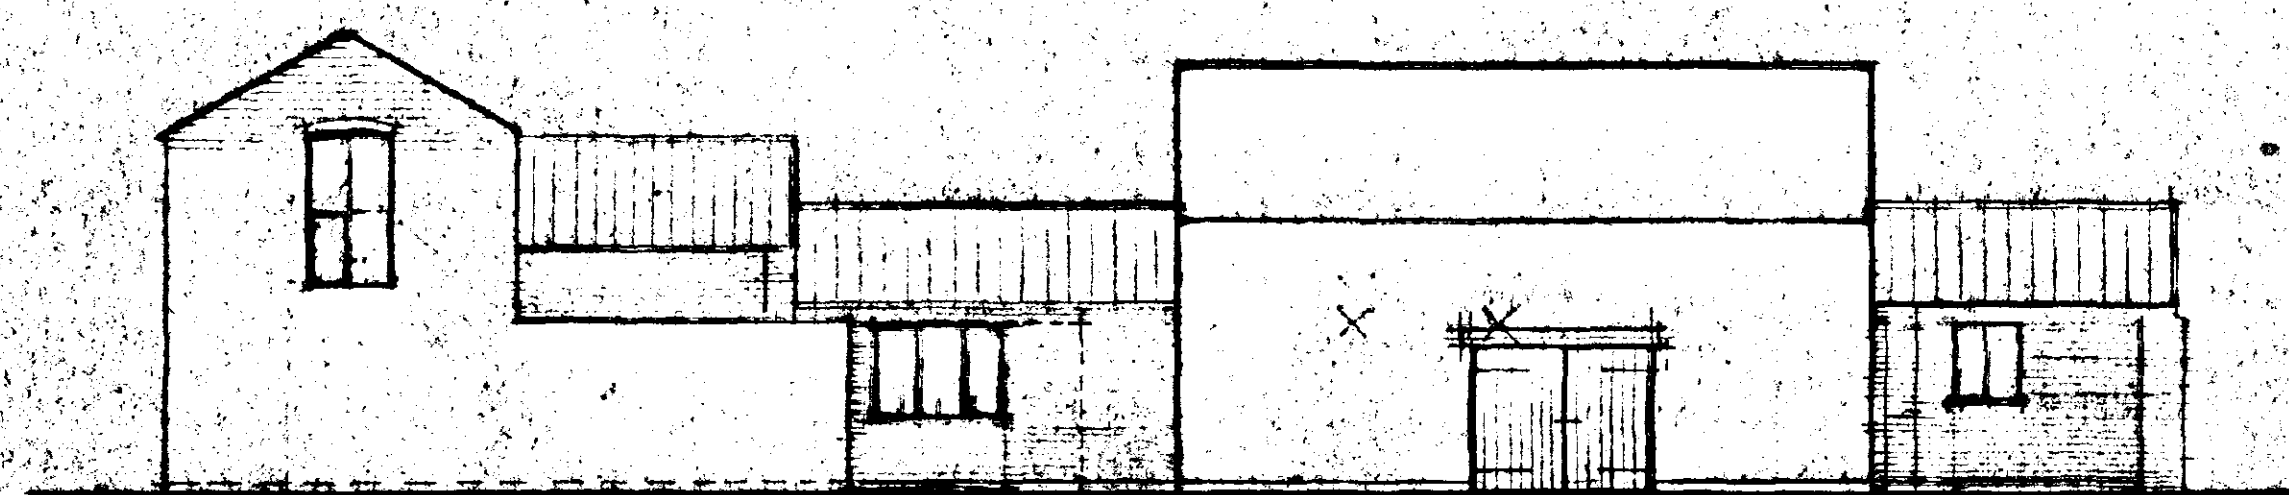

REAR


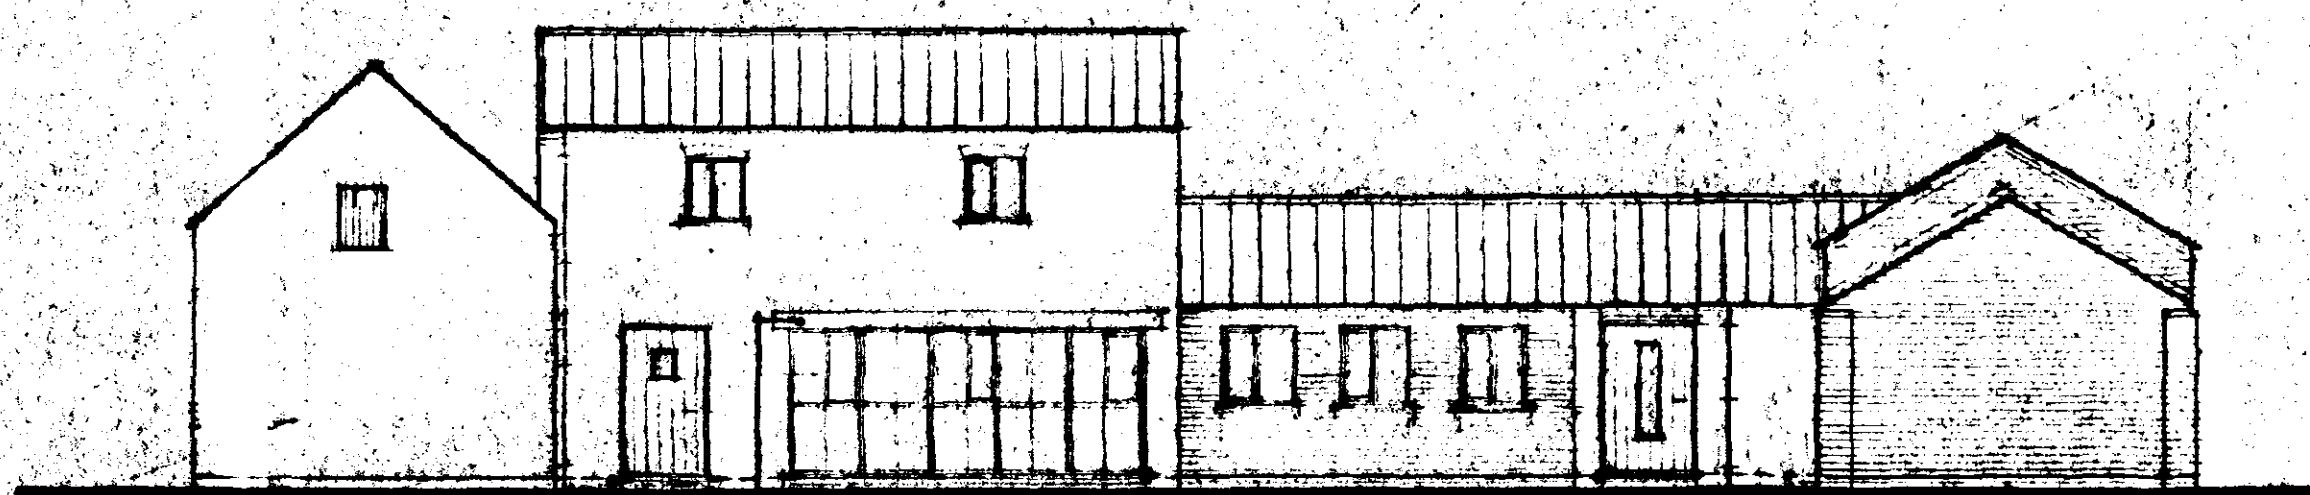


SIDE

REAR ELEVATION
SINGLE PANTILES - TERRACOTTA
RECLAIMED BRICKS

BEAM. EXISTING DECAYED BEAM TO BE
REPLACED WITH STRUCTURAL R.O.F.
FACED WITH TIMBER BEAM TO MATCH;
AS CLOSE AS POSSIBLE TO THE
ORIGINAL BEAM.

ALL WINDOWS & DOORS TO BE REPOSED TO
AS AGREED WITH LPA UNDER APPLICATION HO/0101/95.

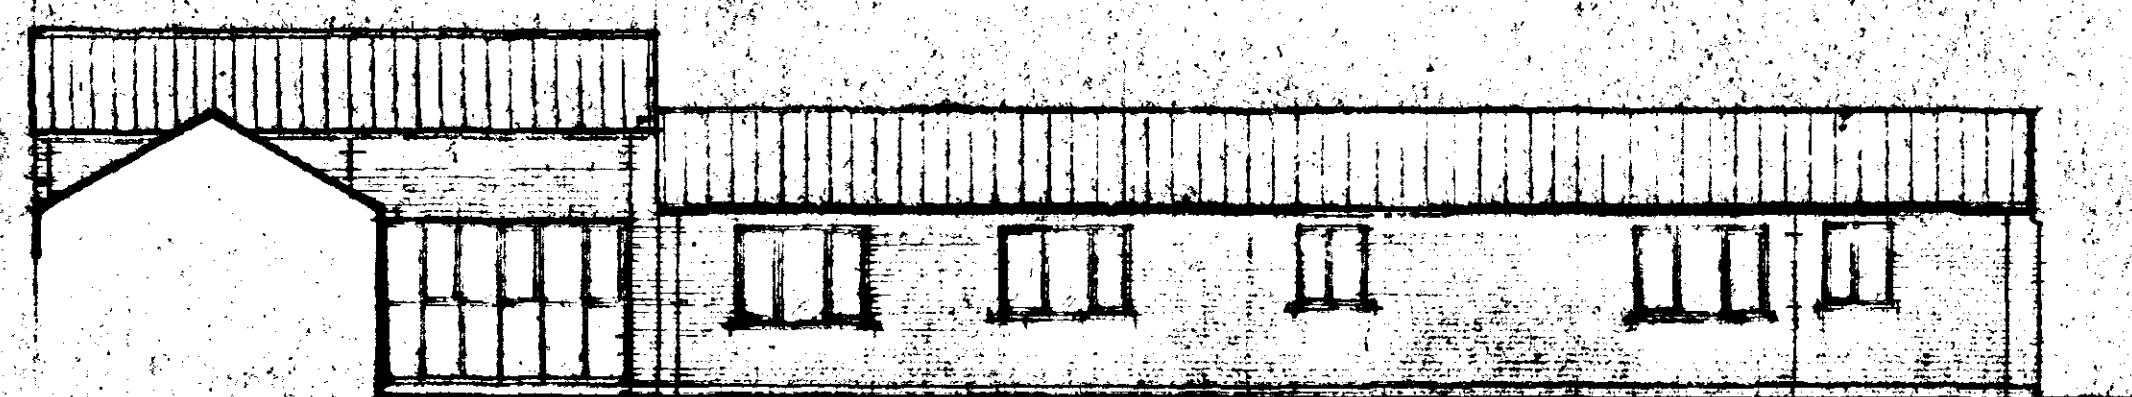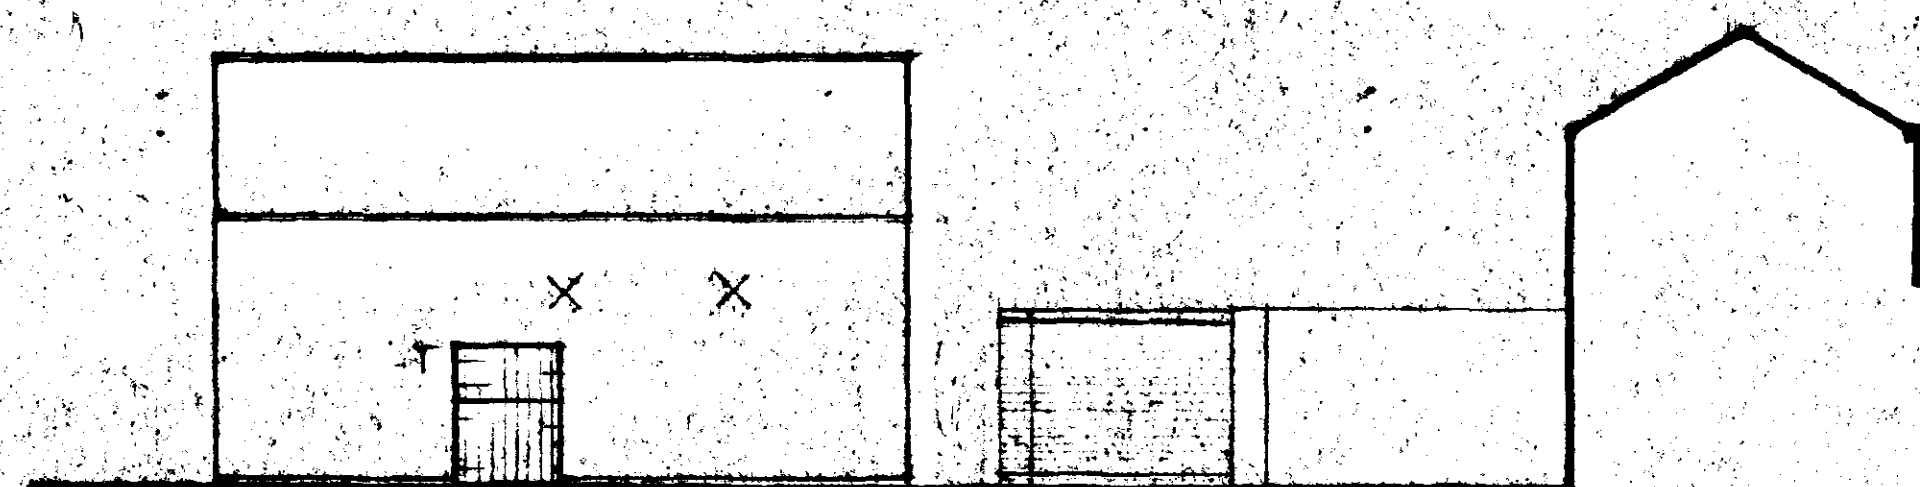

MAIN BUILDING

DETERMINED
PLAN

SO
HO/0101/95
04 OCT 1995
Ref: 0972/95

G. R. MERCHANT
LENG AMICE, FIWO,
ARCHITECTURAL, STRUCTURAL
& LAND DRAINAGE CONSULTANT
TEL: HOLBEACH (0406) 288888 490800

PROJECT:
CONVERSION OF FARM BUILDINGS,
CHOPDYKE DROVE,
GOSBERTON CLOUGH.

CLIENT:
R. JOLLEY.

SCALE:
1/100

DATE:
OCT 1995

G.R. MERCHANT

DRAWING No:
R.J. & 2

REVISIONS:

PROPOSED