




SW DRAINAGE STRATEGY
SW drainage proposed to discharge
into existing watercourse, subject to
IDB consent.
Water course to be upgraded to suit.

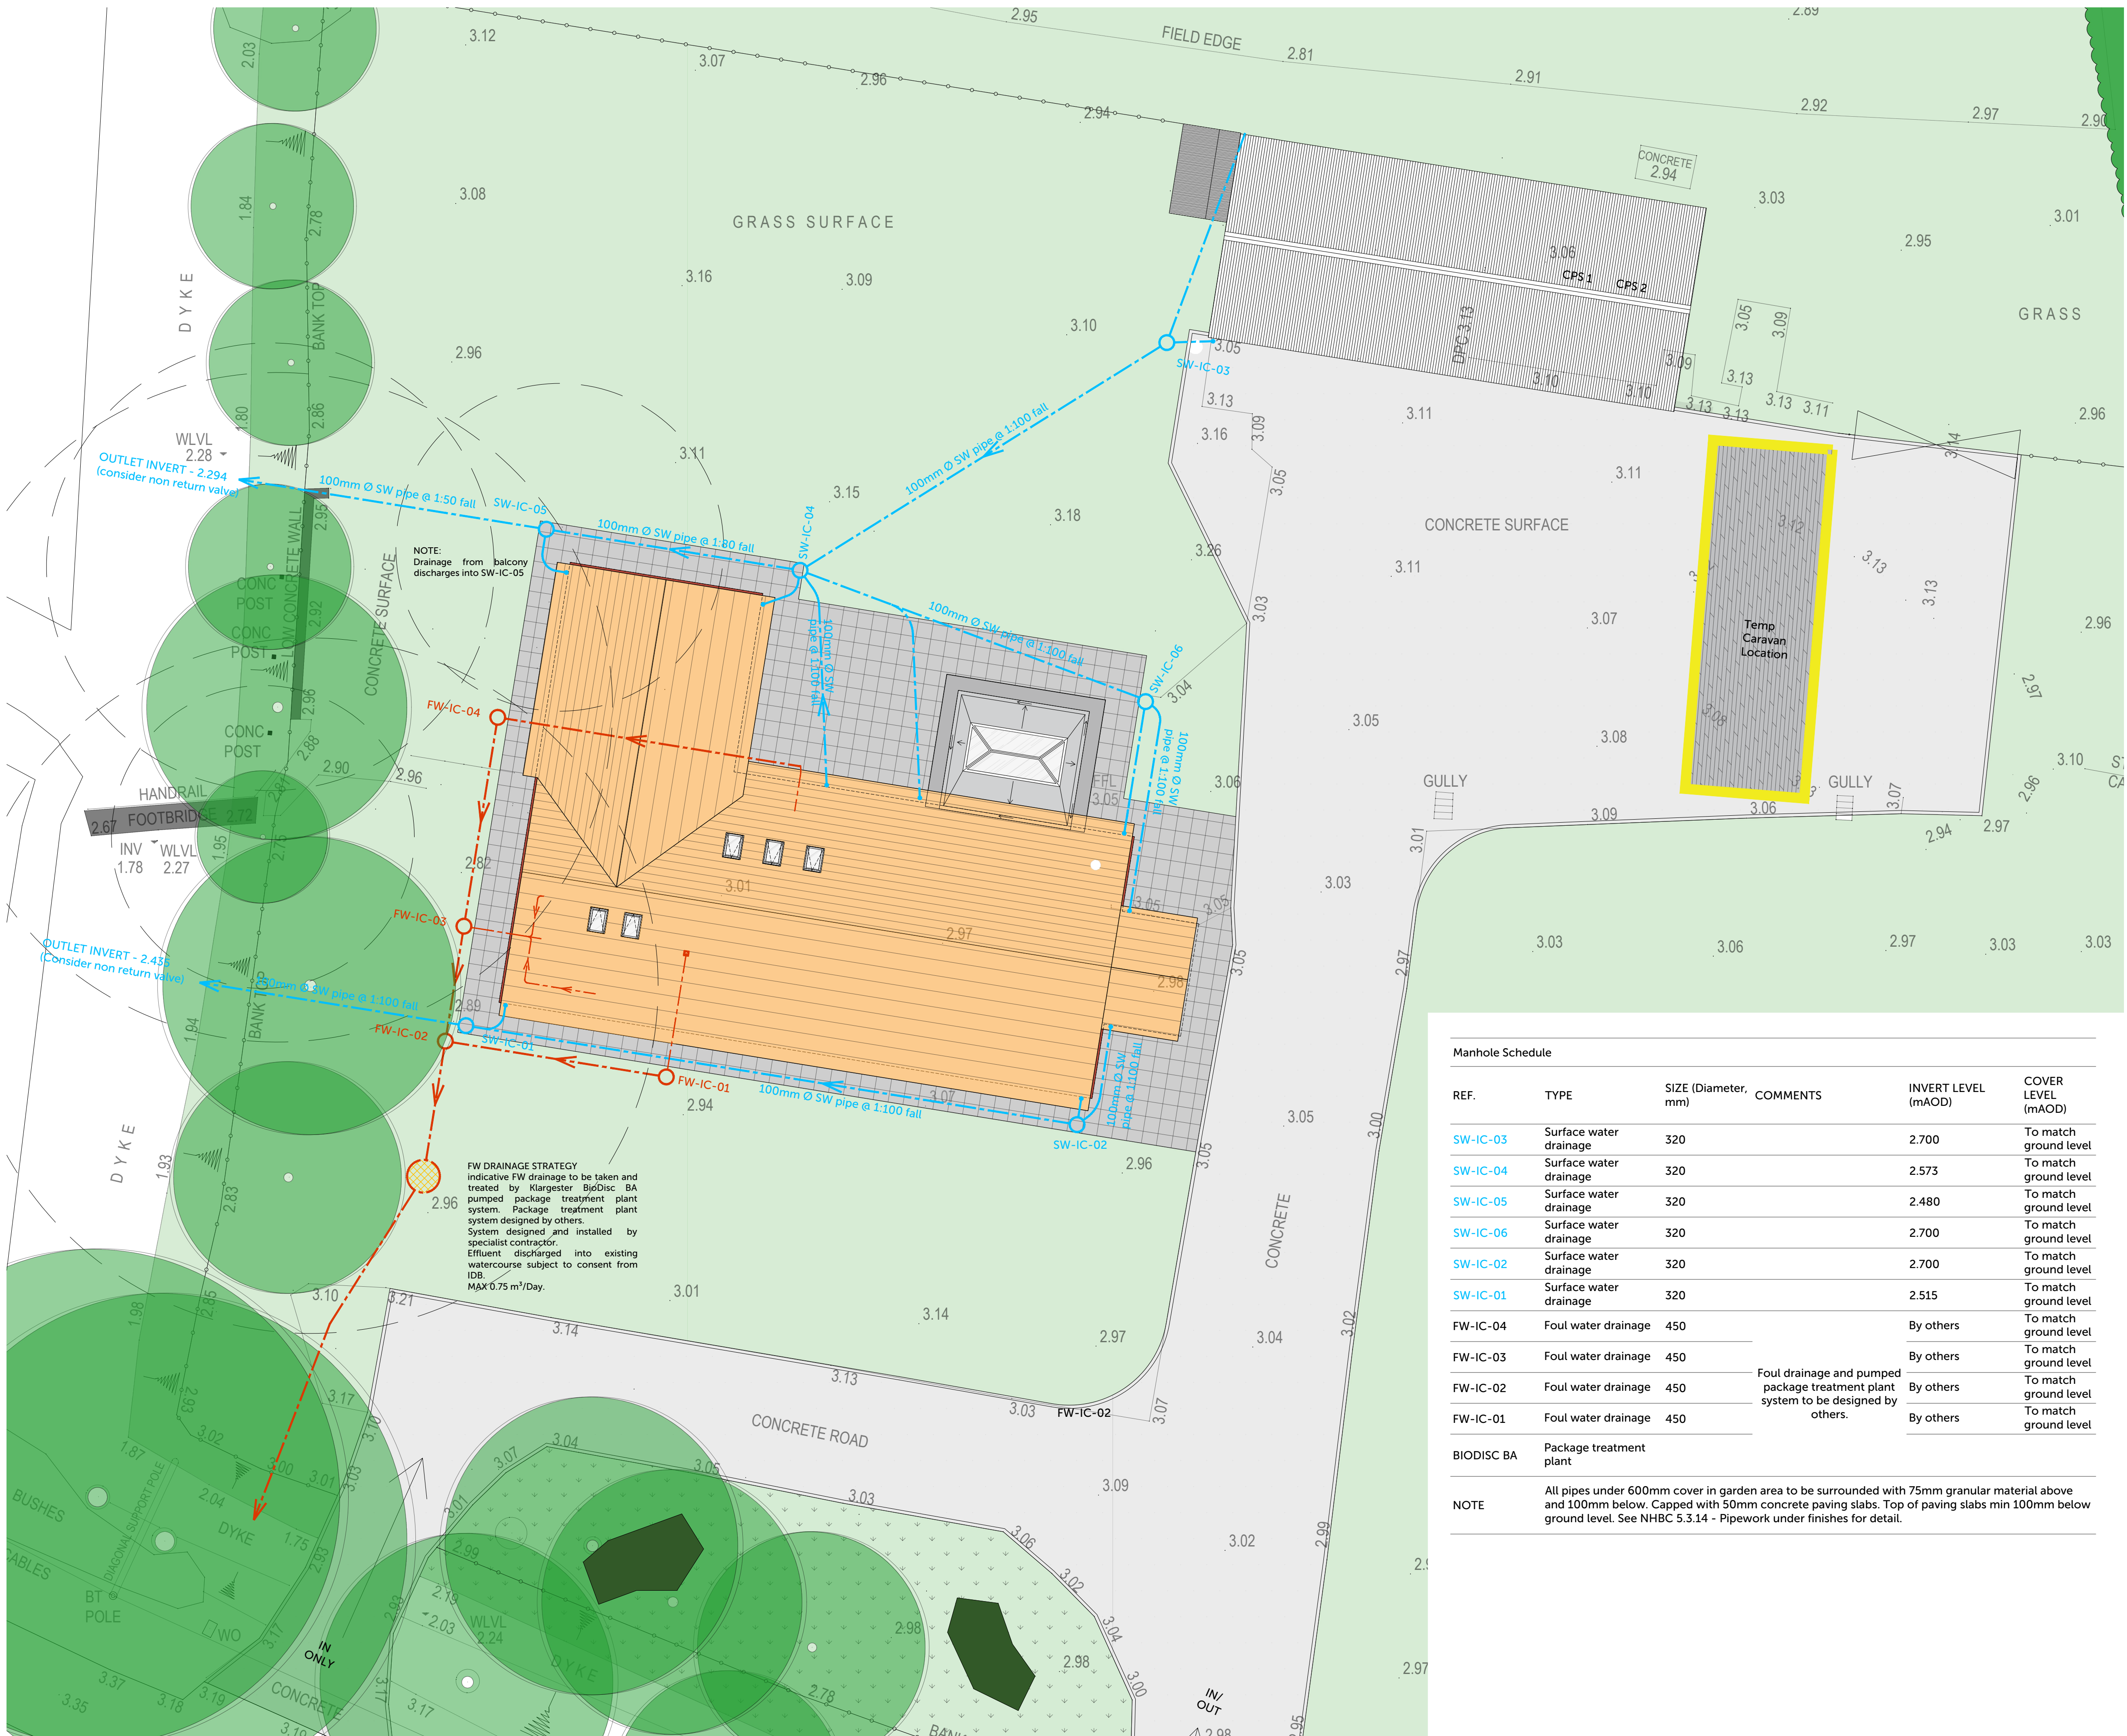

COPYRIGHT
Origin Design Studio has prepared and issued
this document to the named client and
associated professionals related to this project.
Origin Design Studio retains ownership. We do
not give permission for reproduction and
editing without consultation and our approval.

		MDO
A07	Issued to client & BC	19/10/2023
		WBH
A06	Issued to client & BC	18/10/2023
		WBH
A05	Issued to IDB & client	16/10/2023
		WBH
A04	Issued to IDB	29/09/2023
		WBH
A03	Issued to BC & Client	15/09/2023
		MDO
A02	Issued to BC & Client	06/07/2023
		WBH
A01	Issued to BC & Client	06/07/2023
		WBH
Rev.	Description	Checked Date Rev. by

Client
Mr & Mrs Wheeler

Project Title
New Dwelling

Site Details
Corner of Cheal Road/ Saltfleet Lane,
Gosberton Fen, Spalding
PE11 4BD

Title
Proposed Drainage Plan

Drawing Number
J1931-BR-01


Print Size
1:200 @ A1



Origin Design Studio Ltd
Holly House, Meadow Lane
South Hykeham, Lincoln LN6 9PF

T. 01522 405100
E. info@origindesignstudio.co.uk
www.origindesignstudio.co.uk

RIBA
Chartered Practice

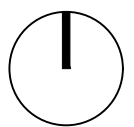

PROPOSED DRAINAGE PLAN

1:100

0 5 10