


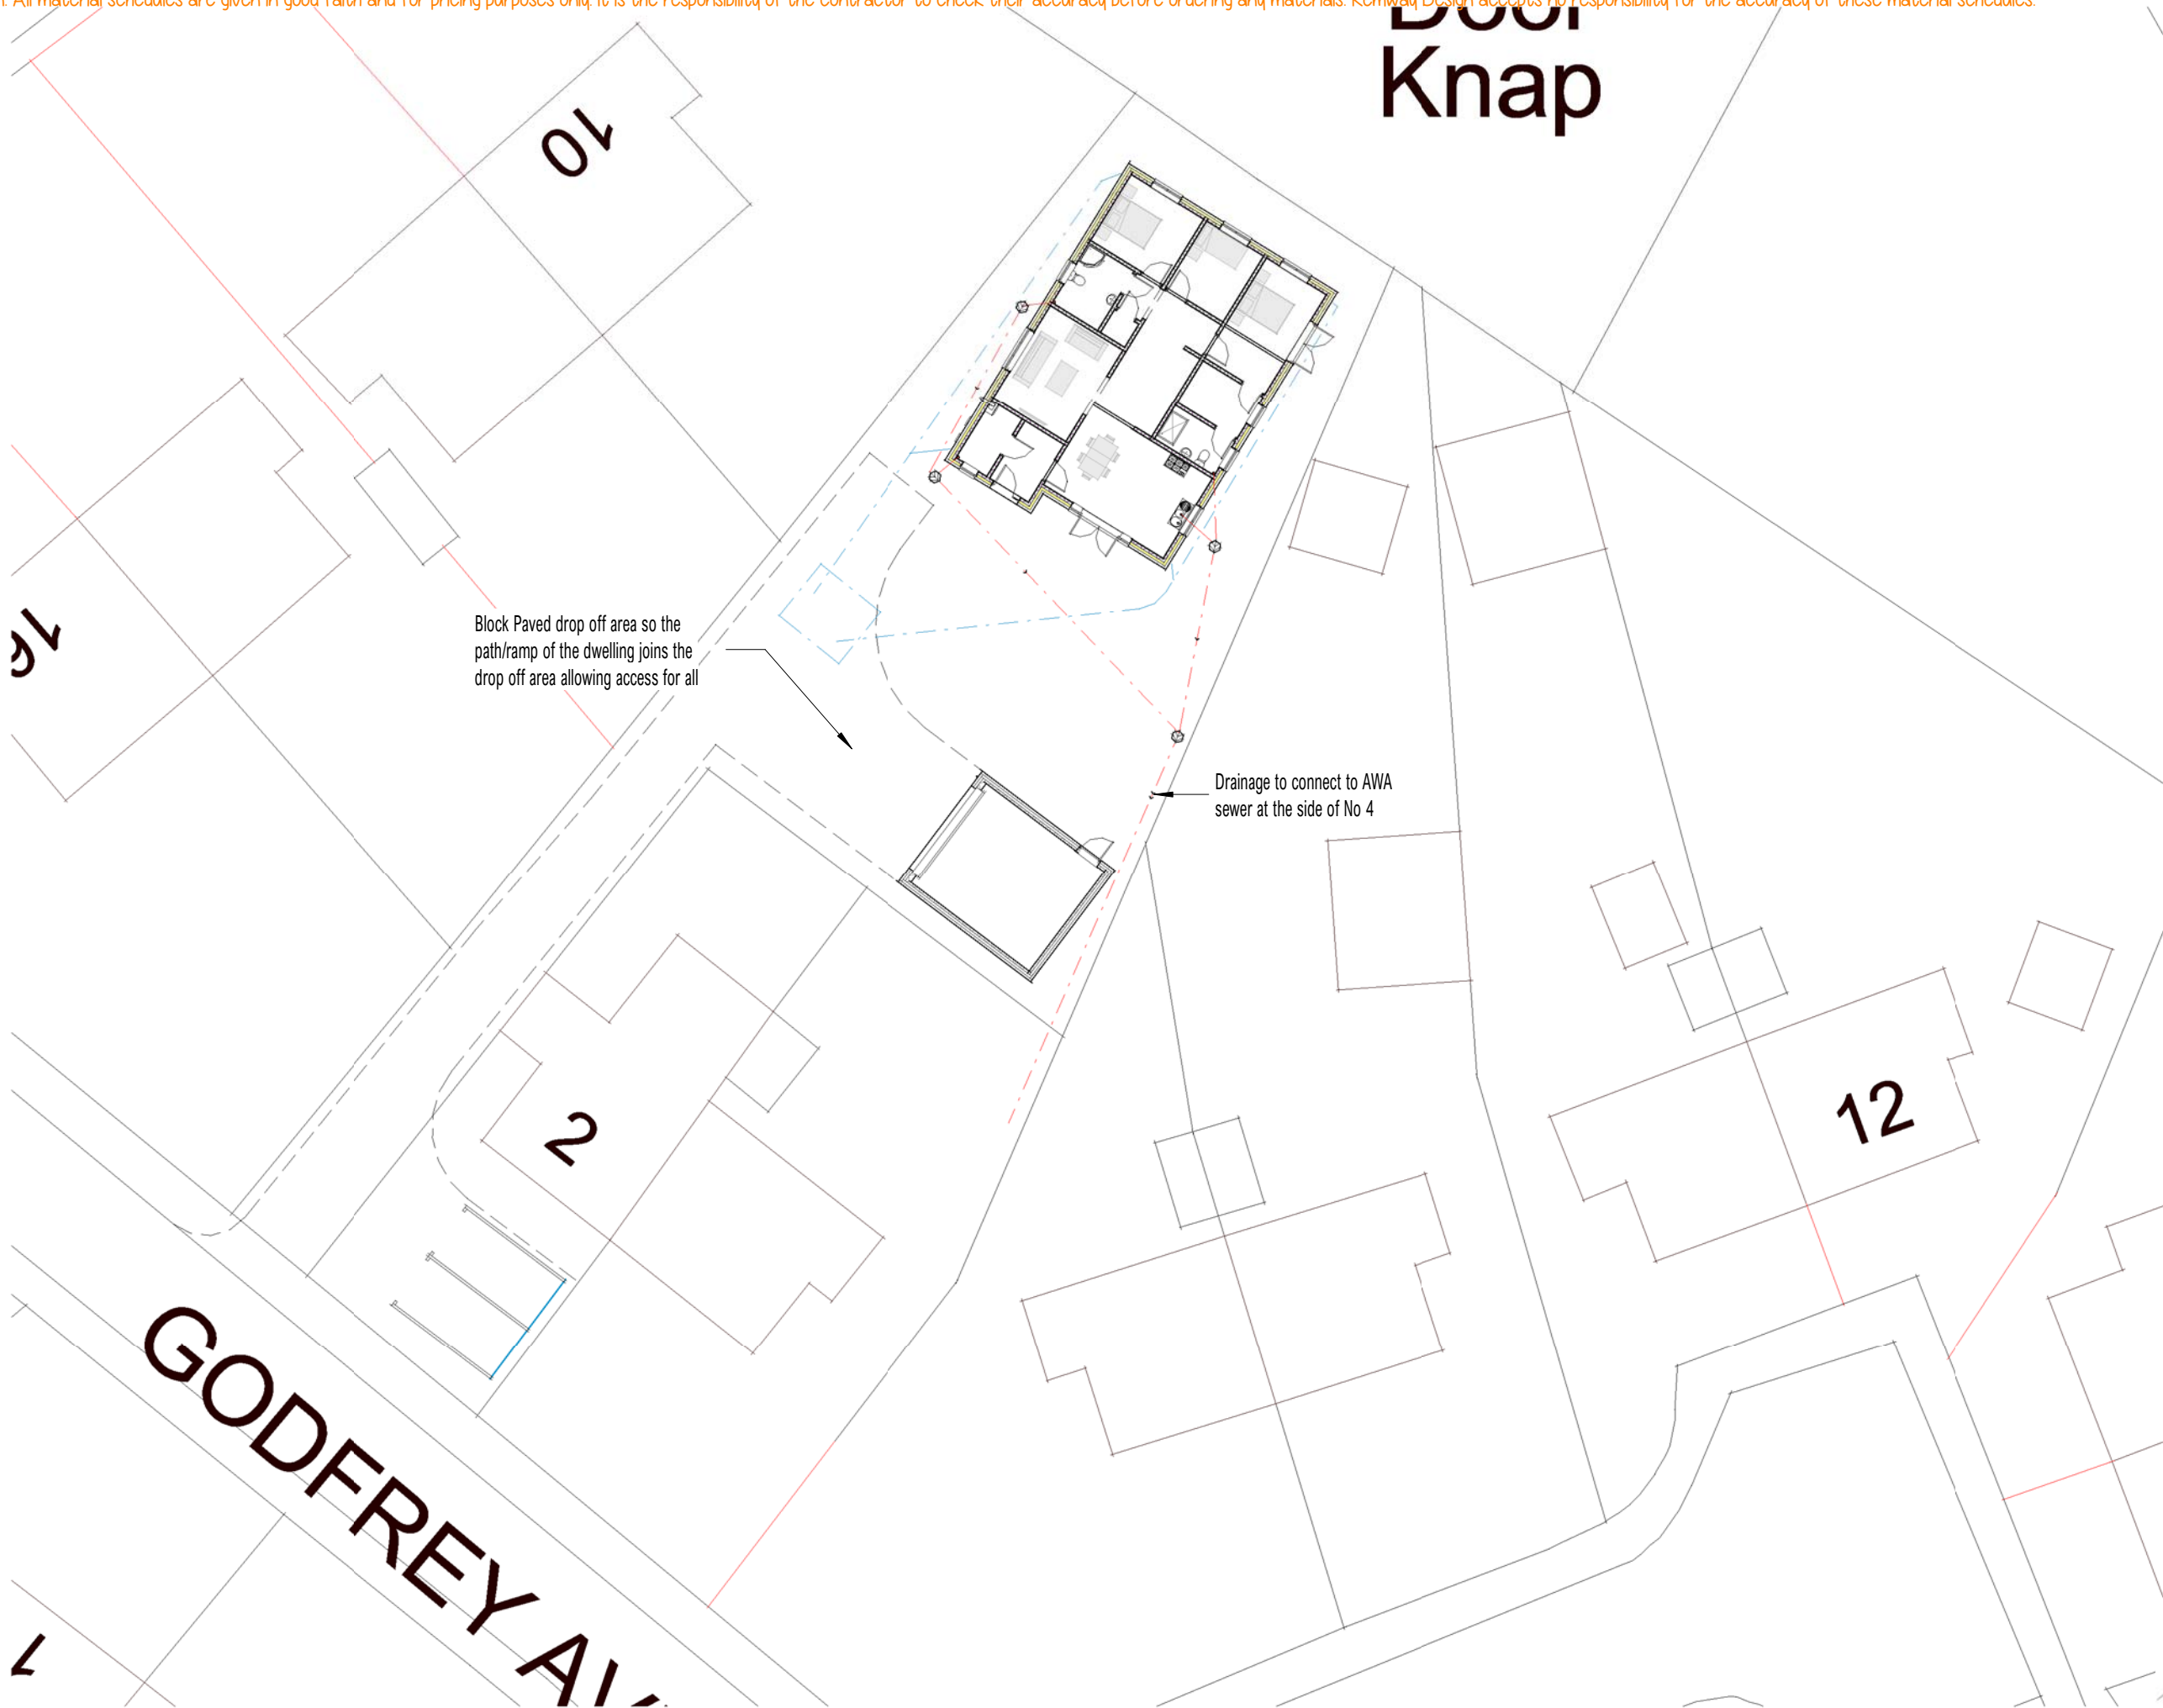

Drainage Layout

Drg No 3149 - S06



r/o 2 & 4 Godfrey Avenue | Gosberton