




Front Elevation facing North

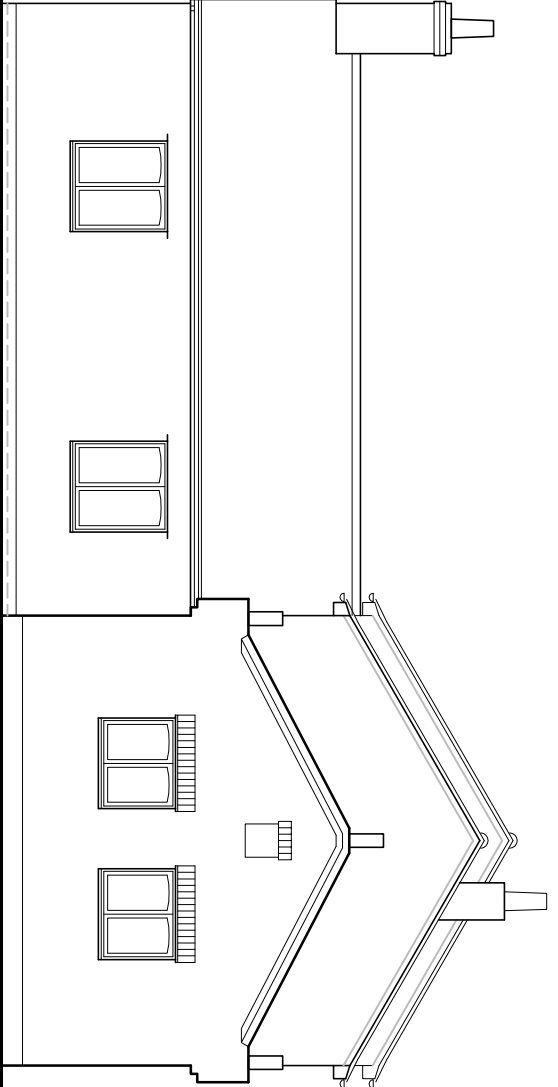


Side Elevation facing West

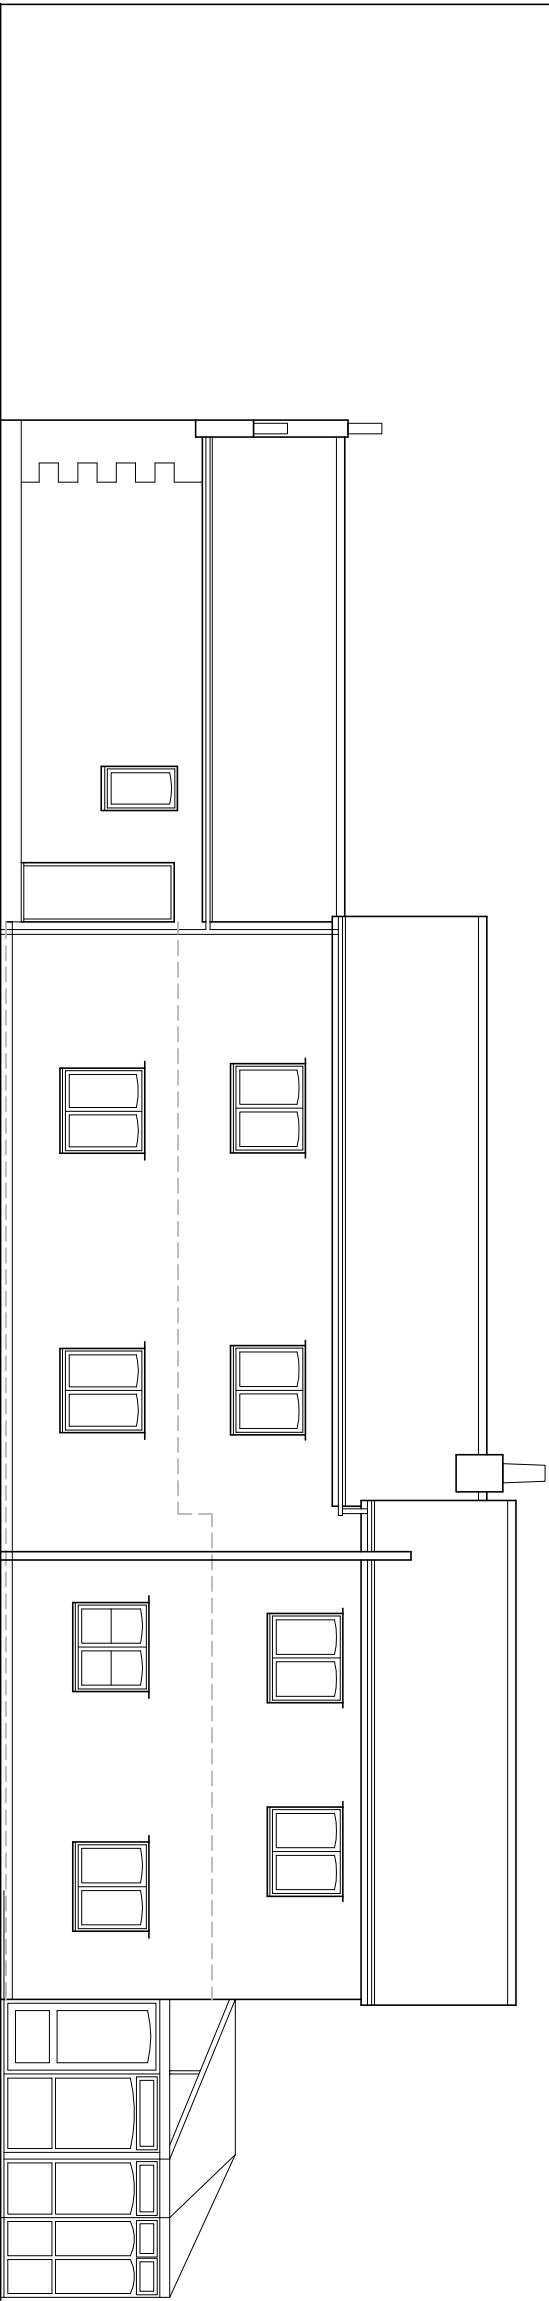

Rear Elevation facing South

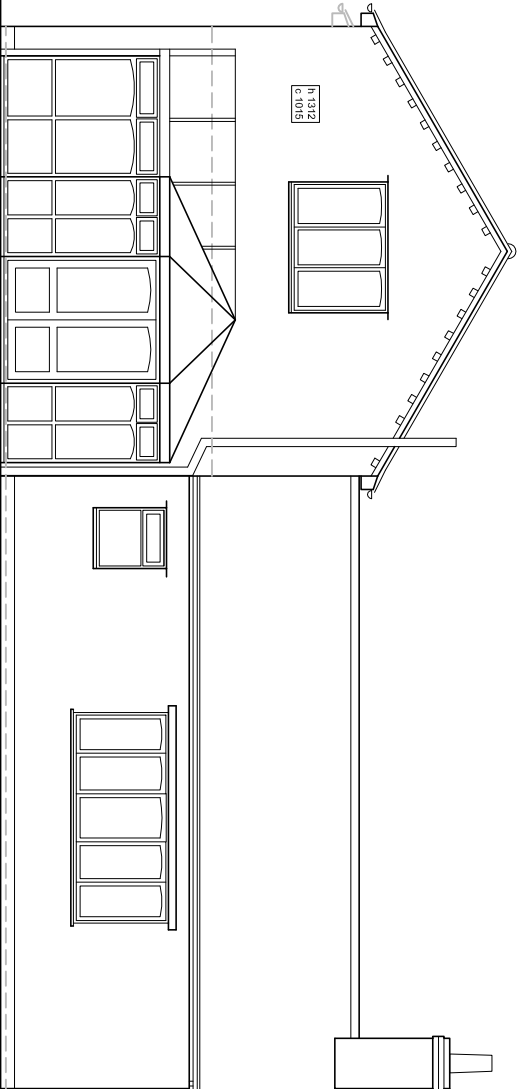

Elevation facing East

 

Elevations As Existing

JMAD Architecture					
www.jennymcintee.co.uk info@jmadarch.co.uk Tel 01205 875885					
Project:	Extension and Alterations	Date:	Sept 2019		
Address:	May Cottage, Broad Drove, Gosberton Clough PE11 4JS	Scale:	1:100 on A2		
		drawn:	JM	checked:	JM
Client:	Mr & Mrs Adams		Job No:	19090	
Drawing Title:	Existing Elevations		Dwg No:	04 A	