




Front Elevation facing North

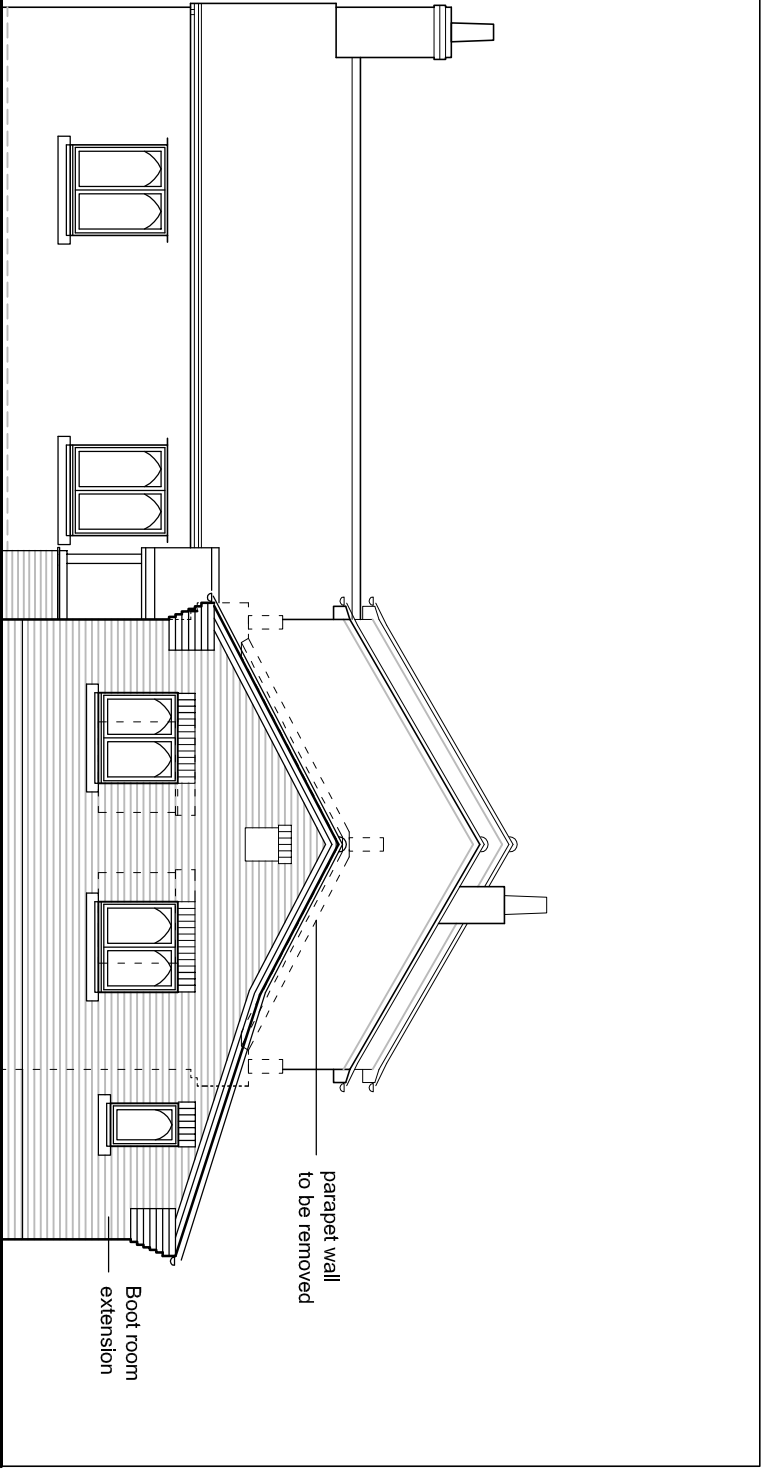

Side Elevation facing West

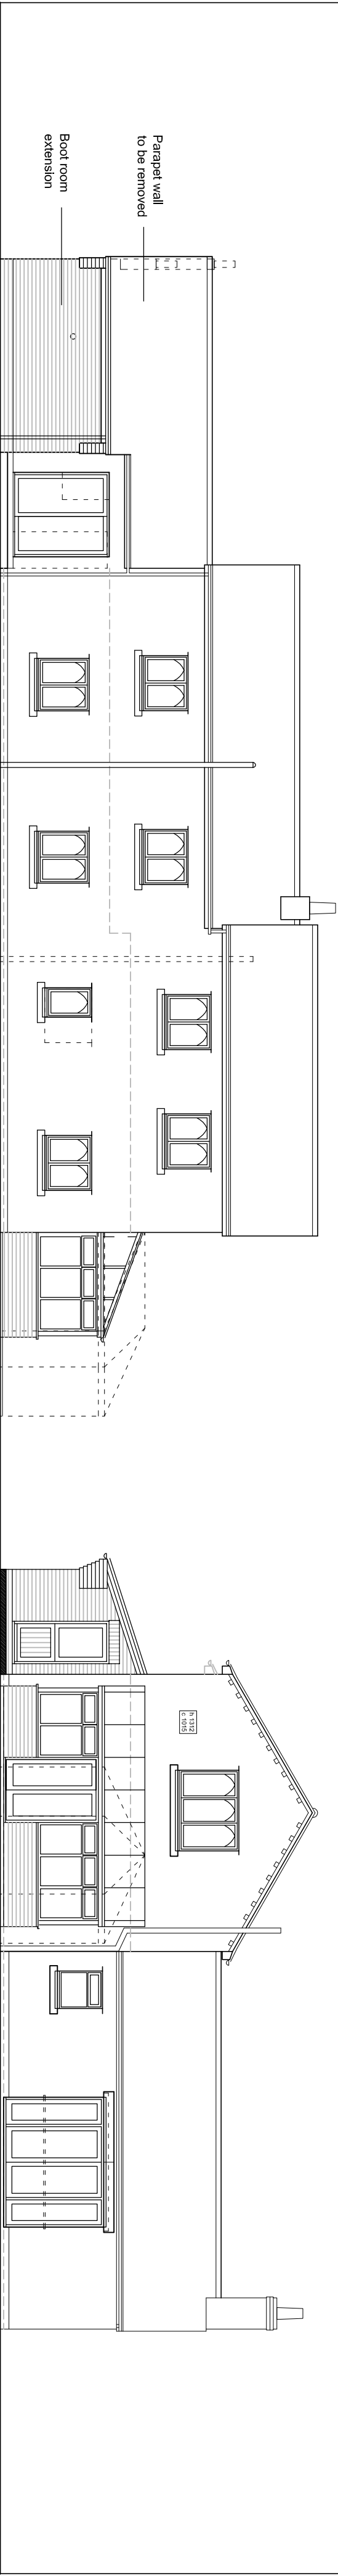

Rear Elevation facing South

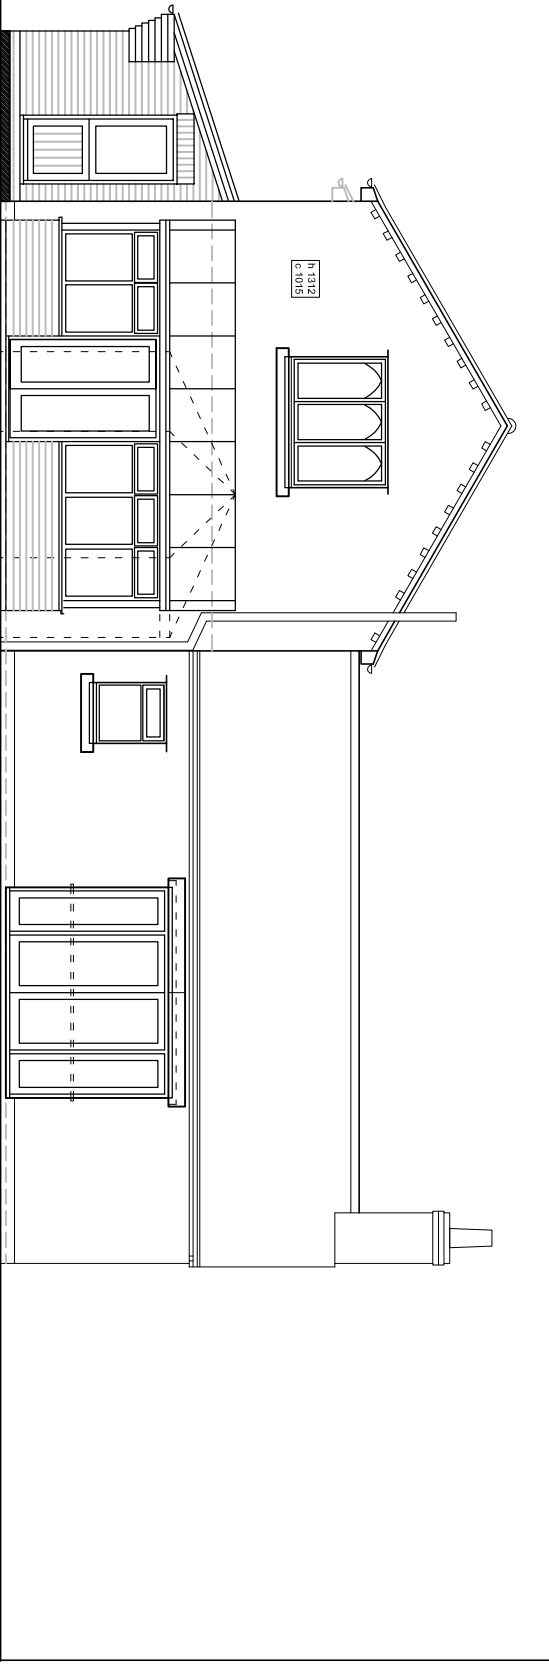

Elevation facing East

External Materials:

Boot Room Extension Roof: tiles to match main dwelling

Extension Walls: Brick to match existing kitchen

Windows and glazed doors : white with grey imitation stone cills


Entrance doors: clients choice of doors

Conservatory: white pvcu on brick dwarf walls

Rainwater goods: black upvc

Rev C Sept 19 SVP moved, external materials added
Rev B Sept 19 Window Cills, brickwork, minor updates

JMAD Architecture				
www.jennymcintee.co.uk info@jmadarch.co.uk Tel 01205 875885				
Project:	Extension and Alterations	Date:	Sept 2019	
Address:	May Cottage, Broad Drove, Gosberton Clough PE11 4JS	Scale:	1:100 on A2	
Client:	Mr & Mrs Adams	drawn:	JM	checked:
		Job No:	19090	
Drawing Title:	Proposed Elevations	Dwg No:	07 C	

 

Elevations As Proposed