






EXISTING SITE PLAN

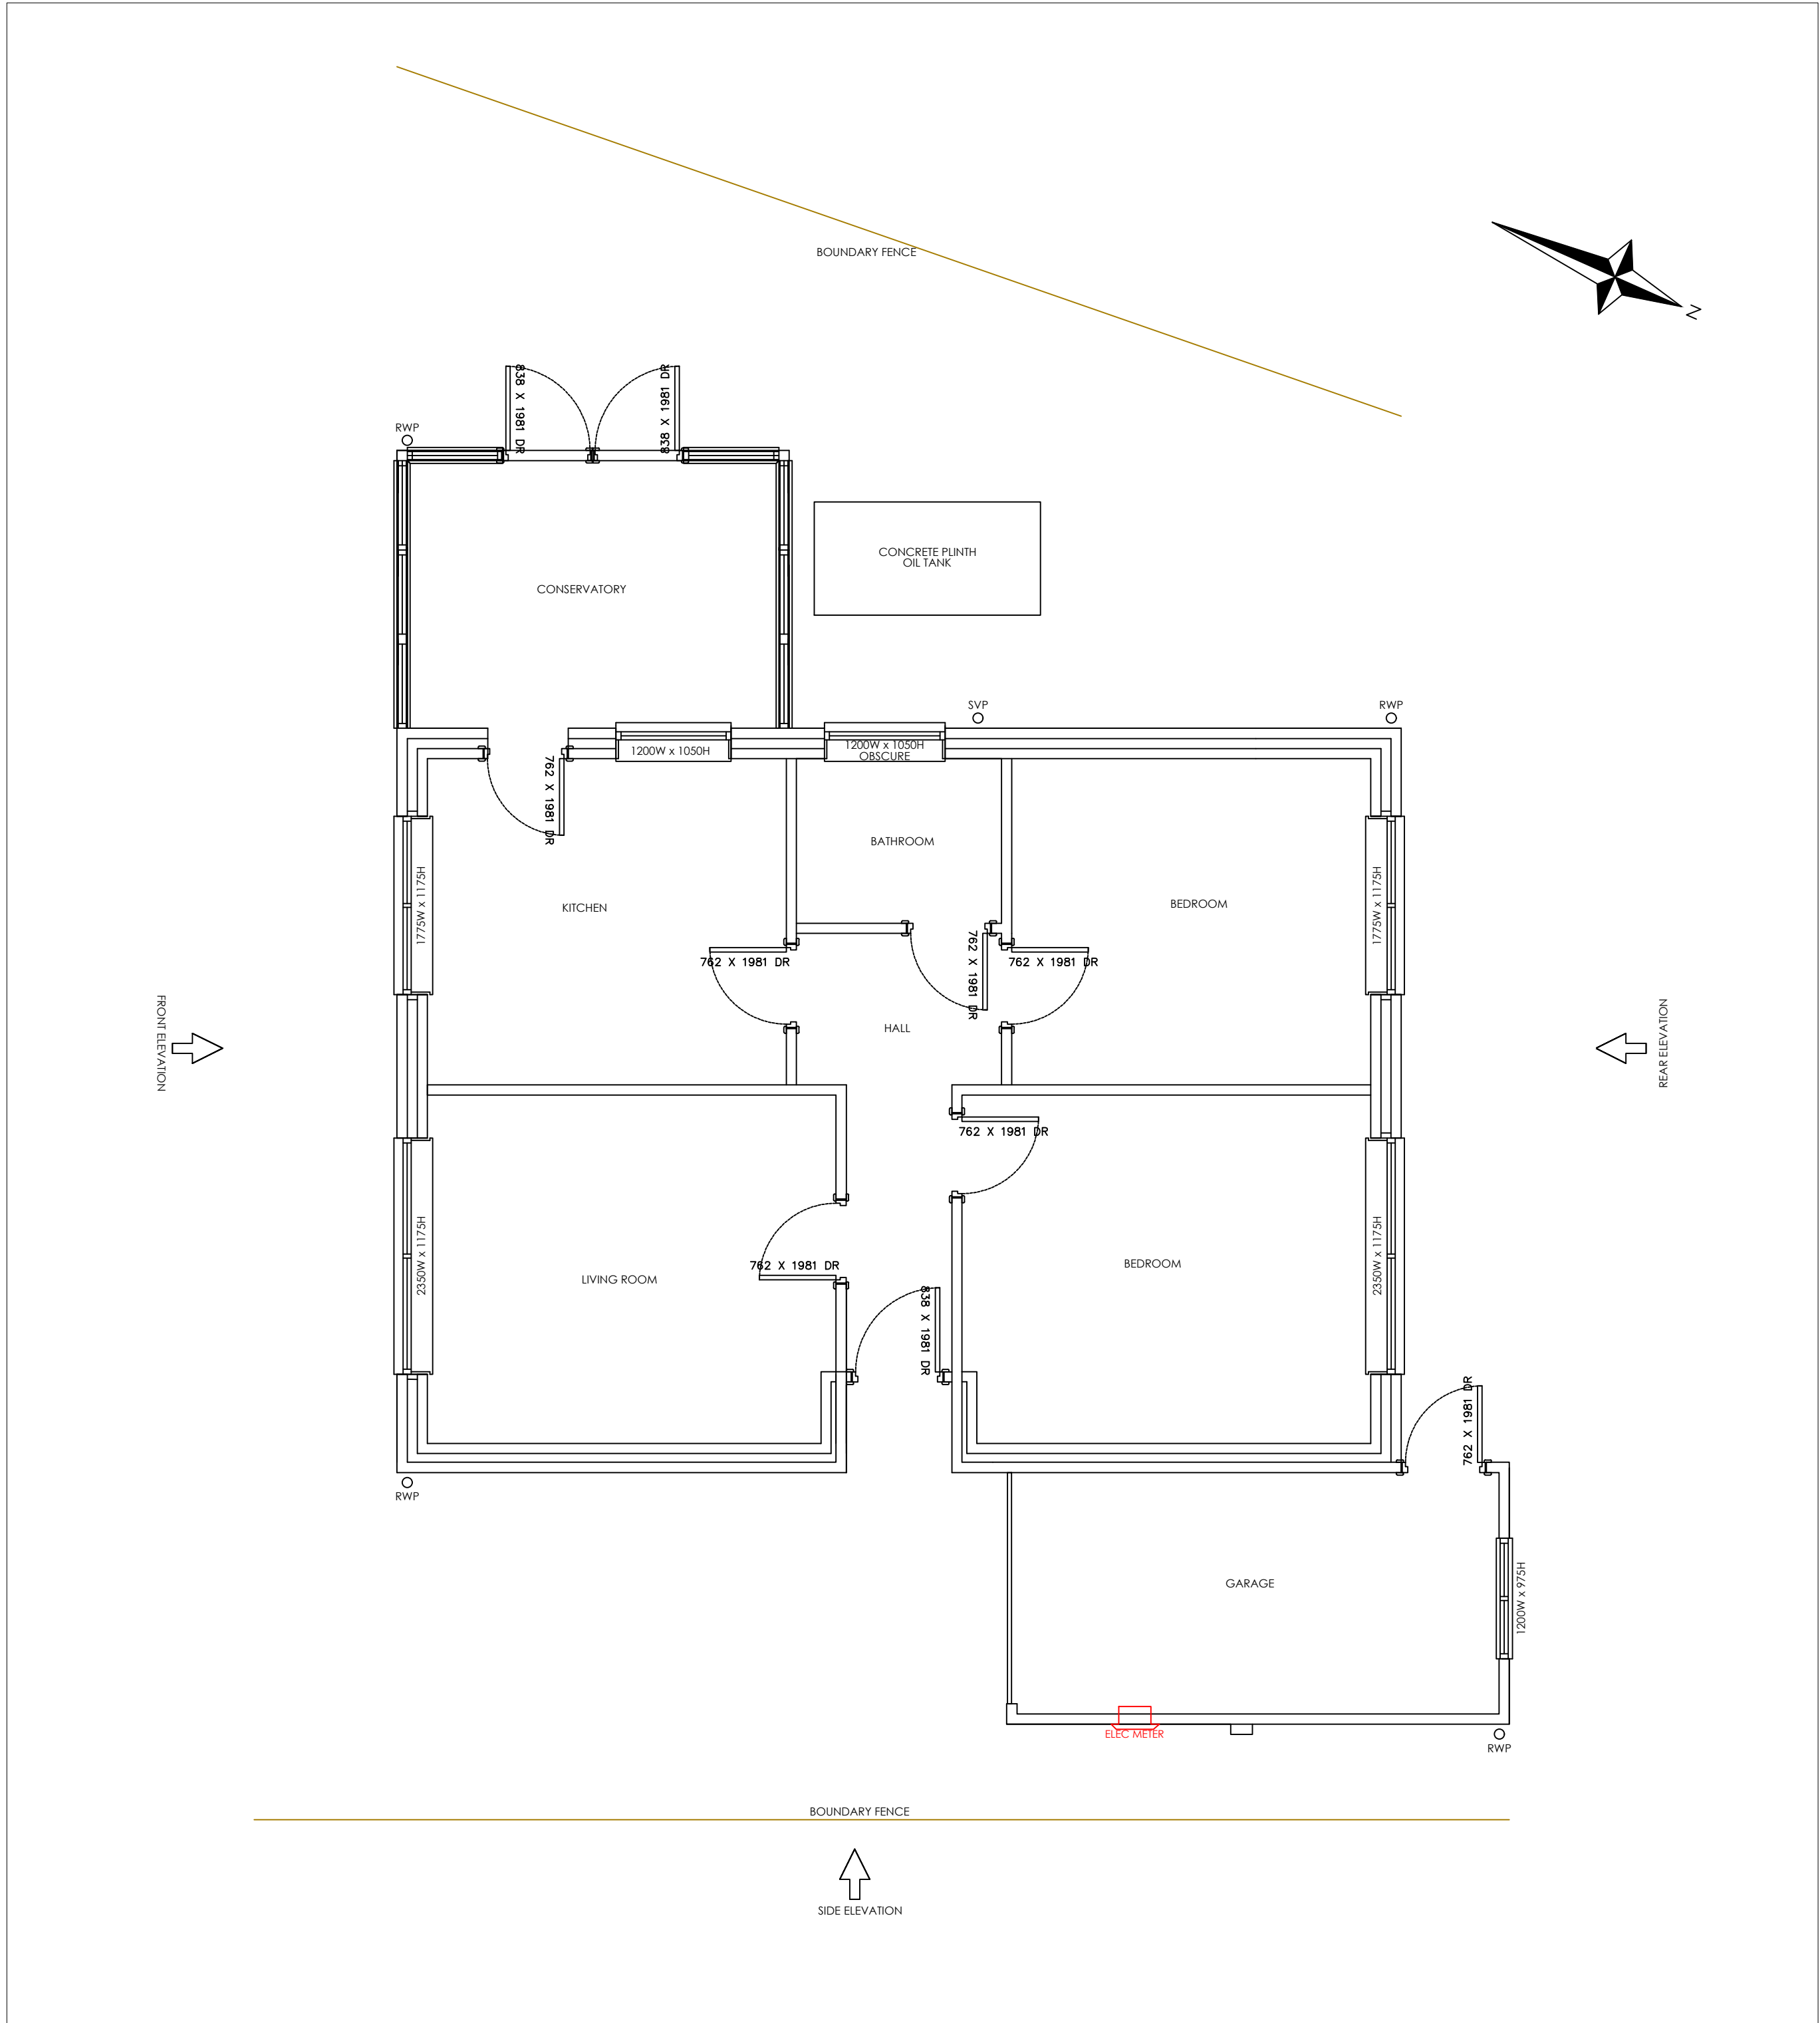


EXISTING BUILDING PLAN
Scale 1:50

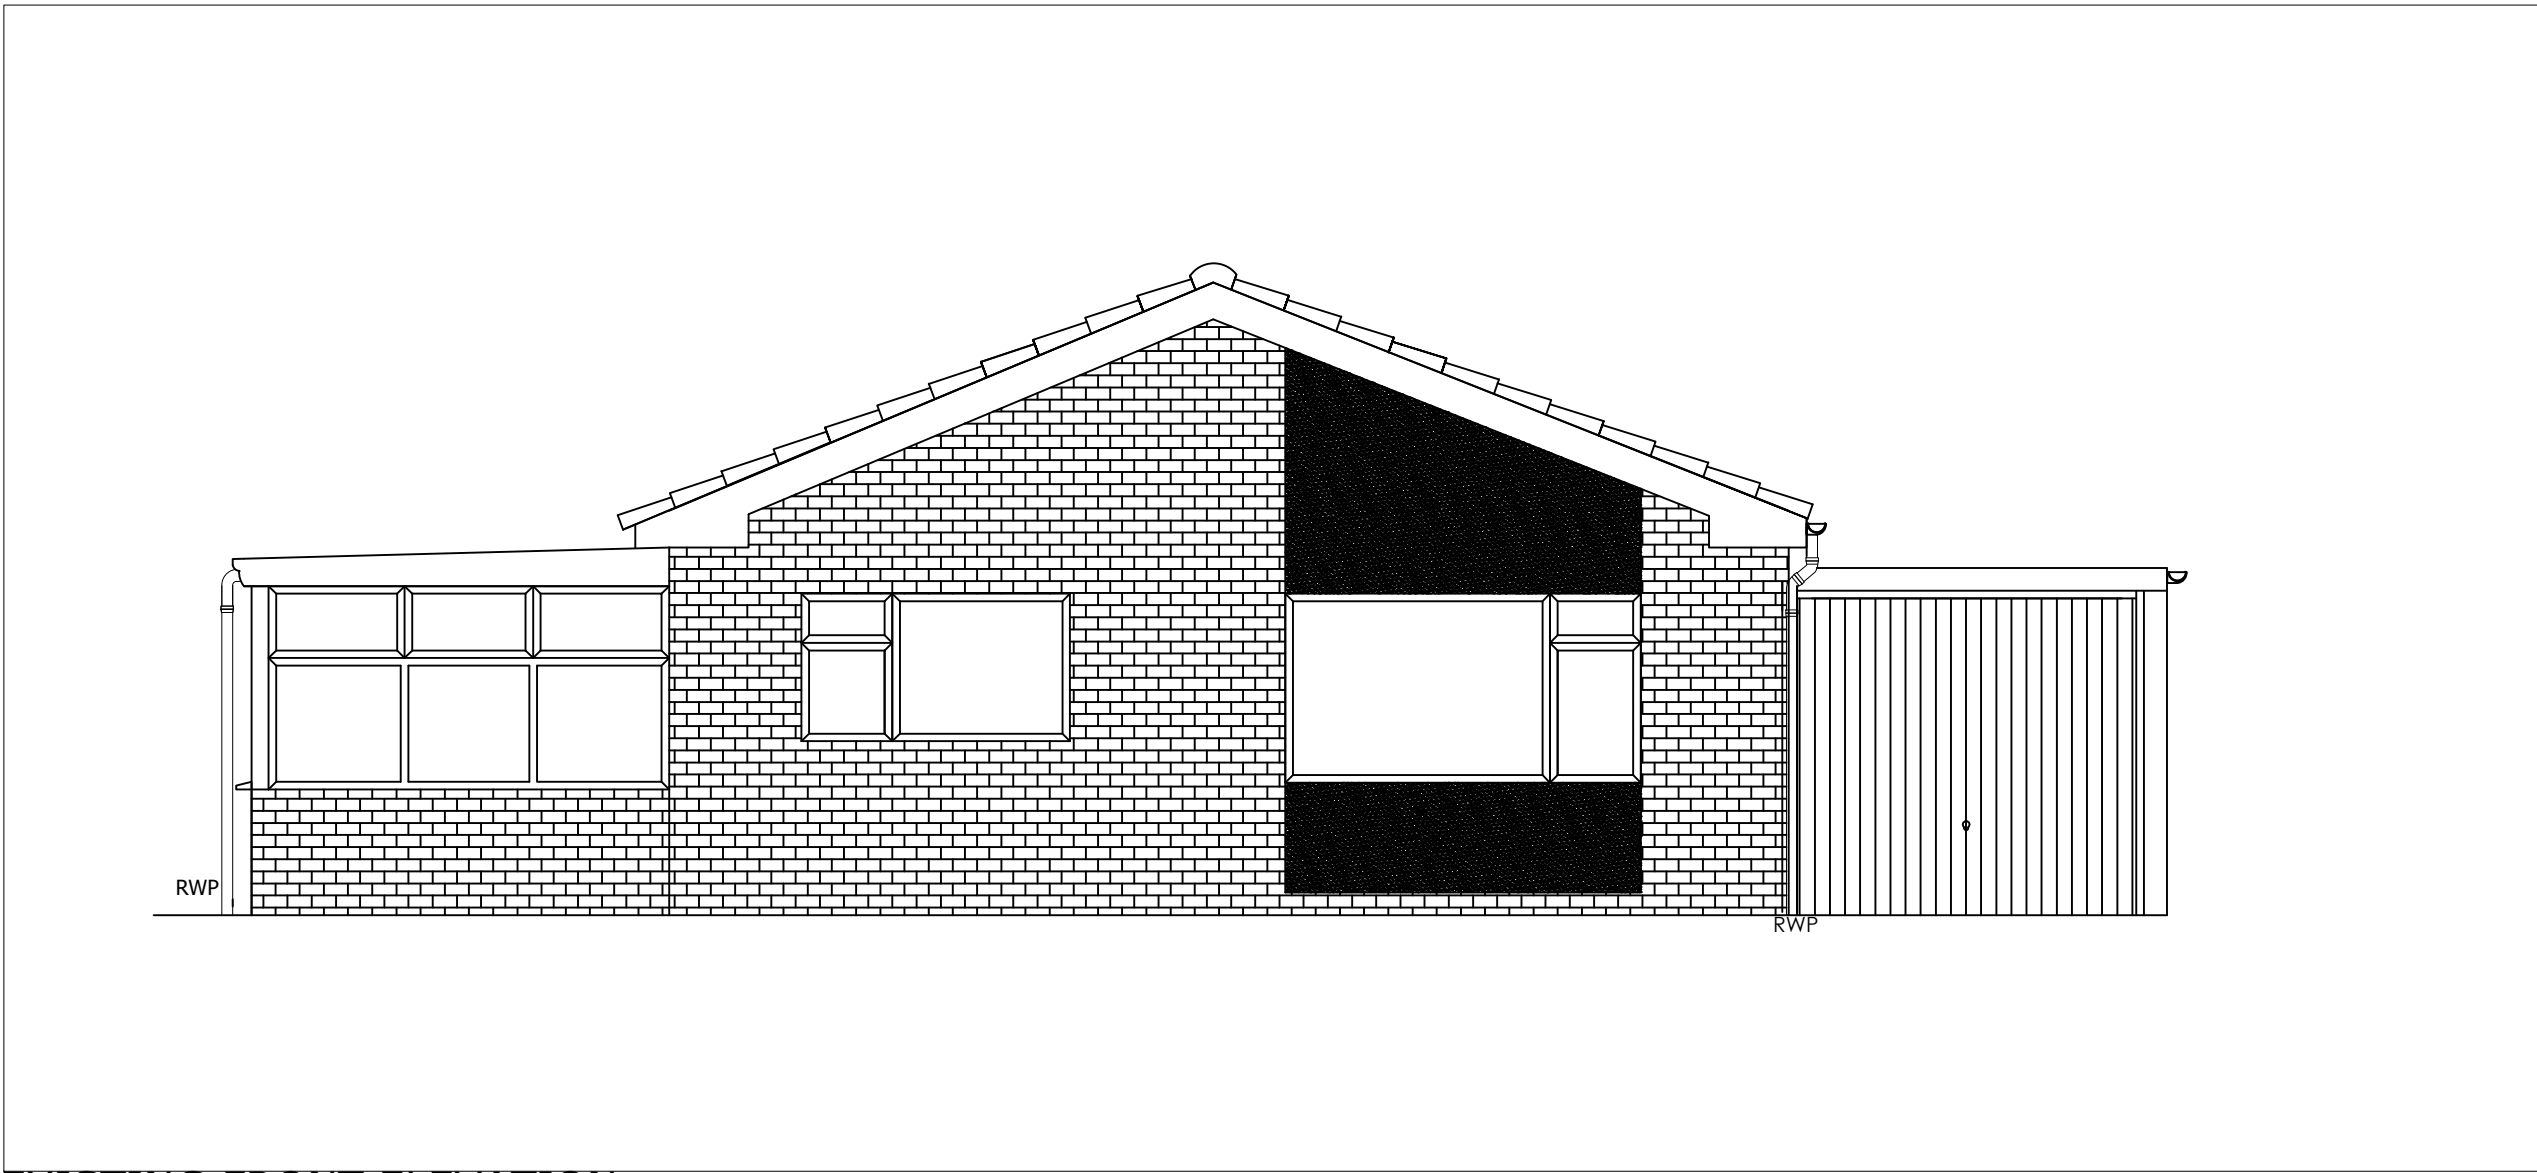

EXISTING FRONT ELEVATION
Scale 1:50

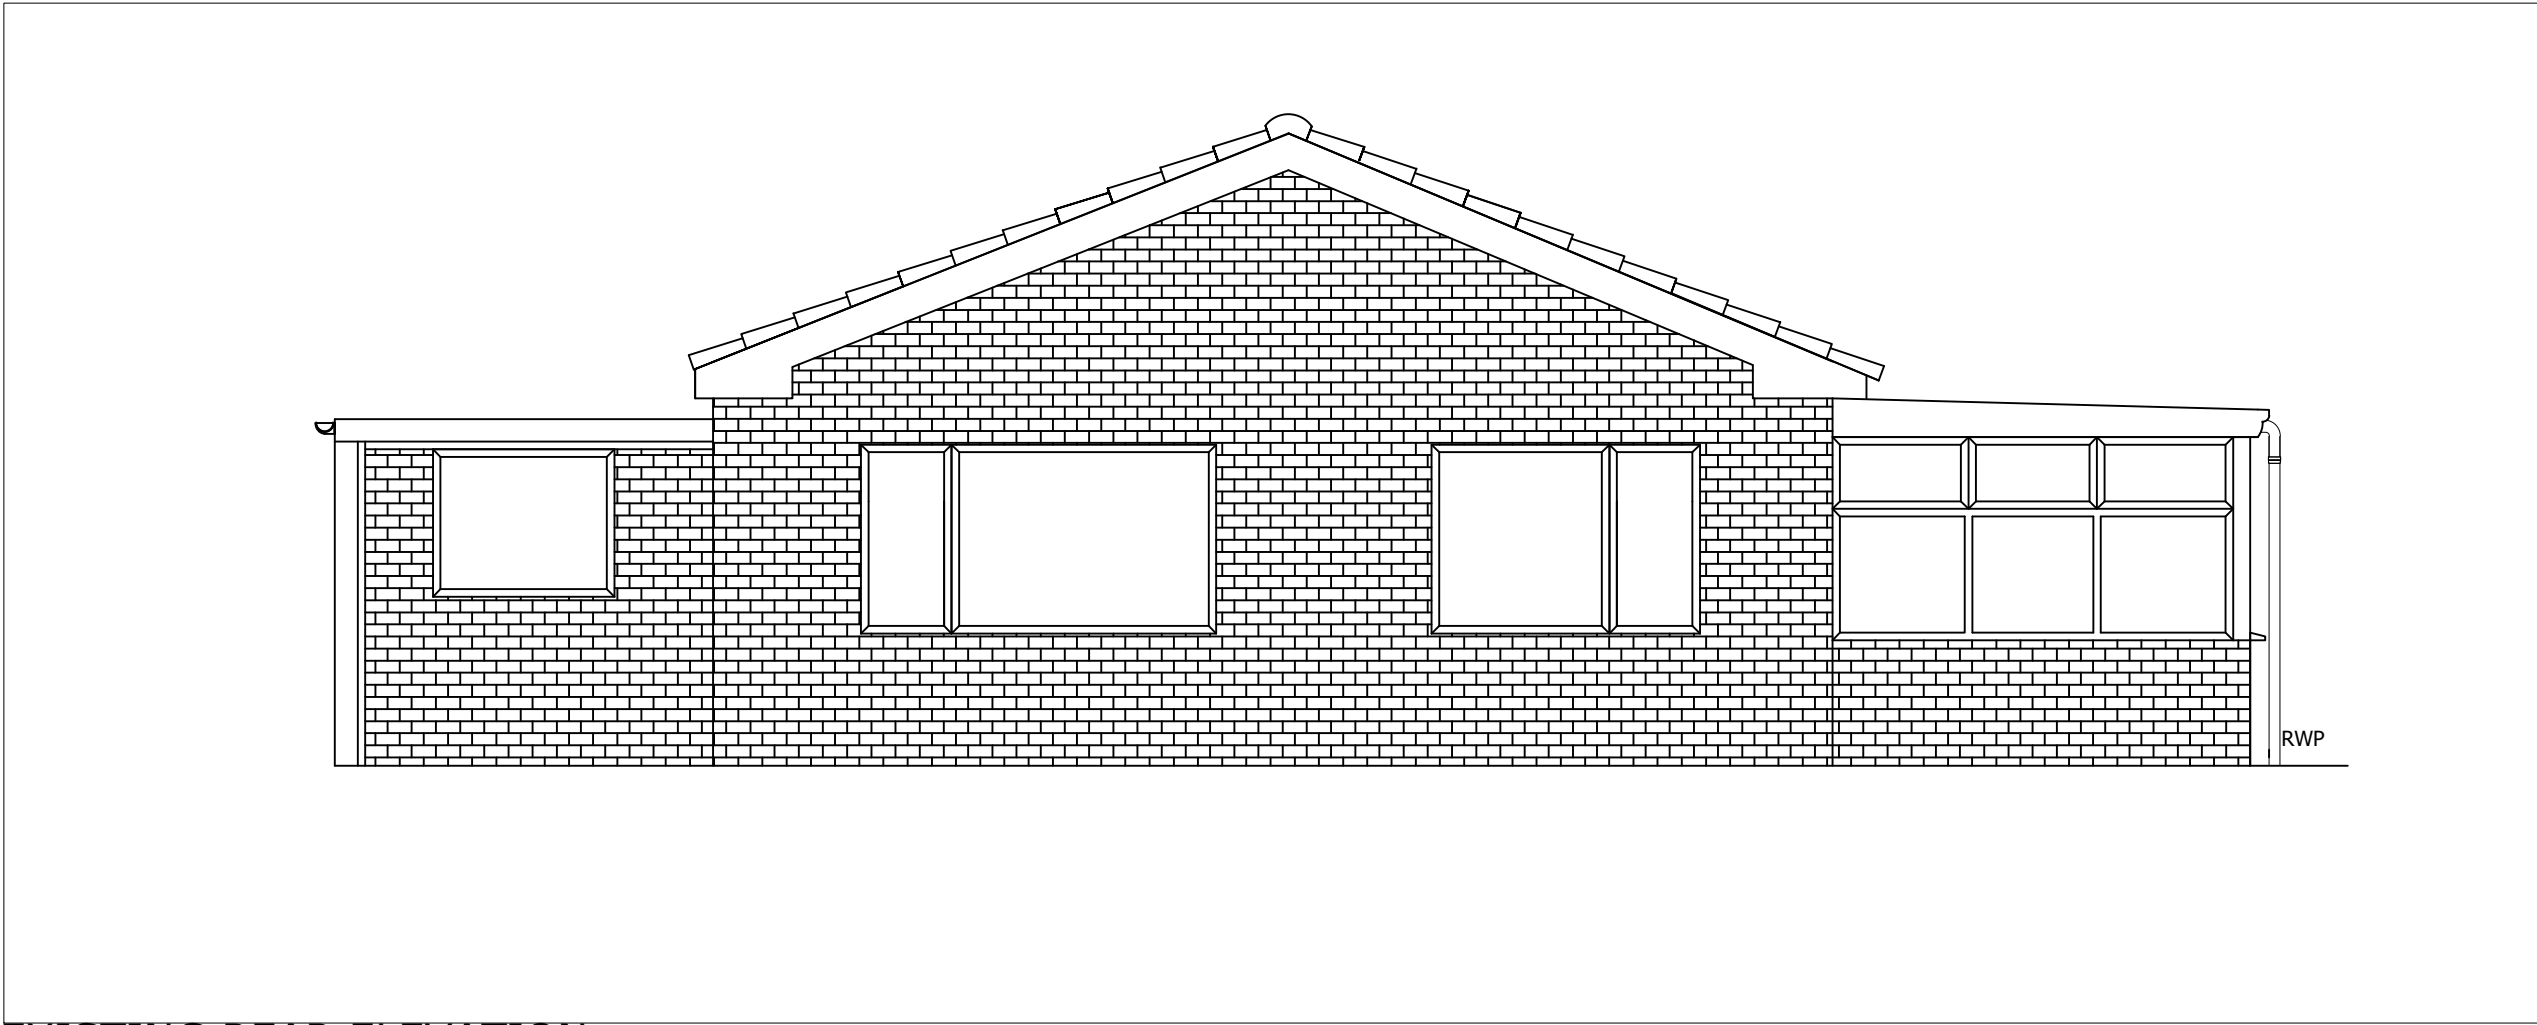

EXISTING REAR ELEVATION
Scale 1:50

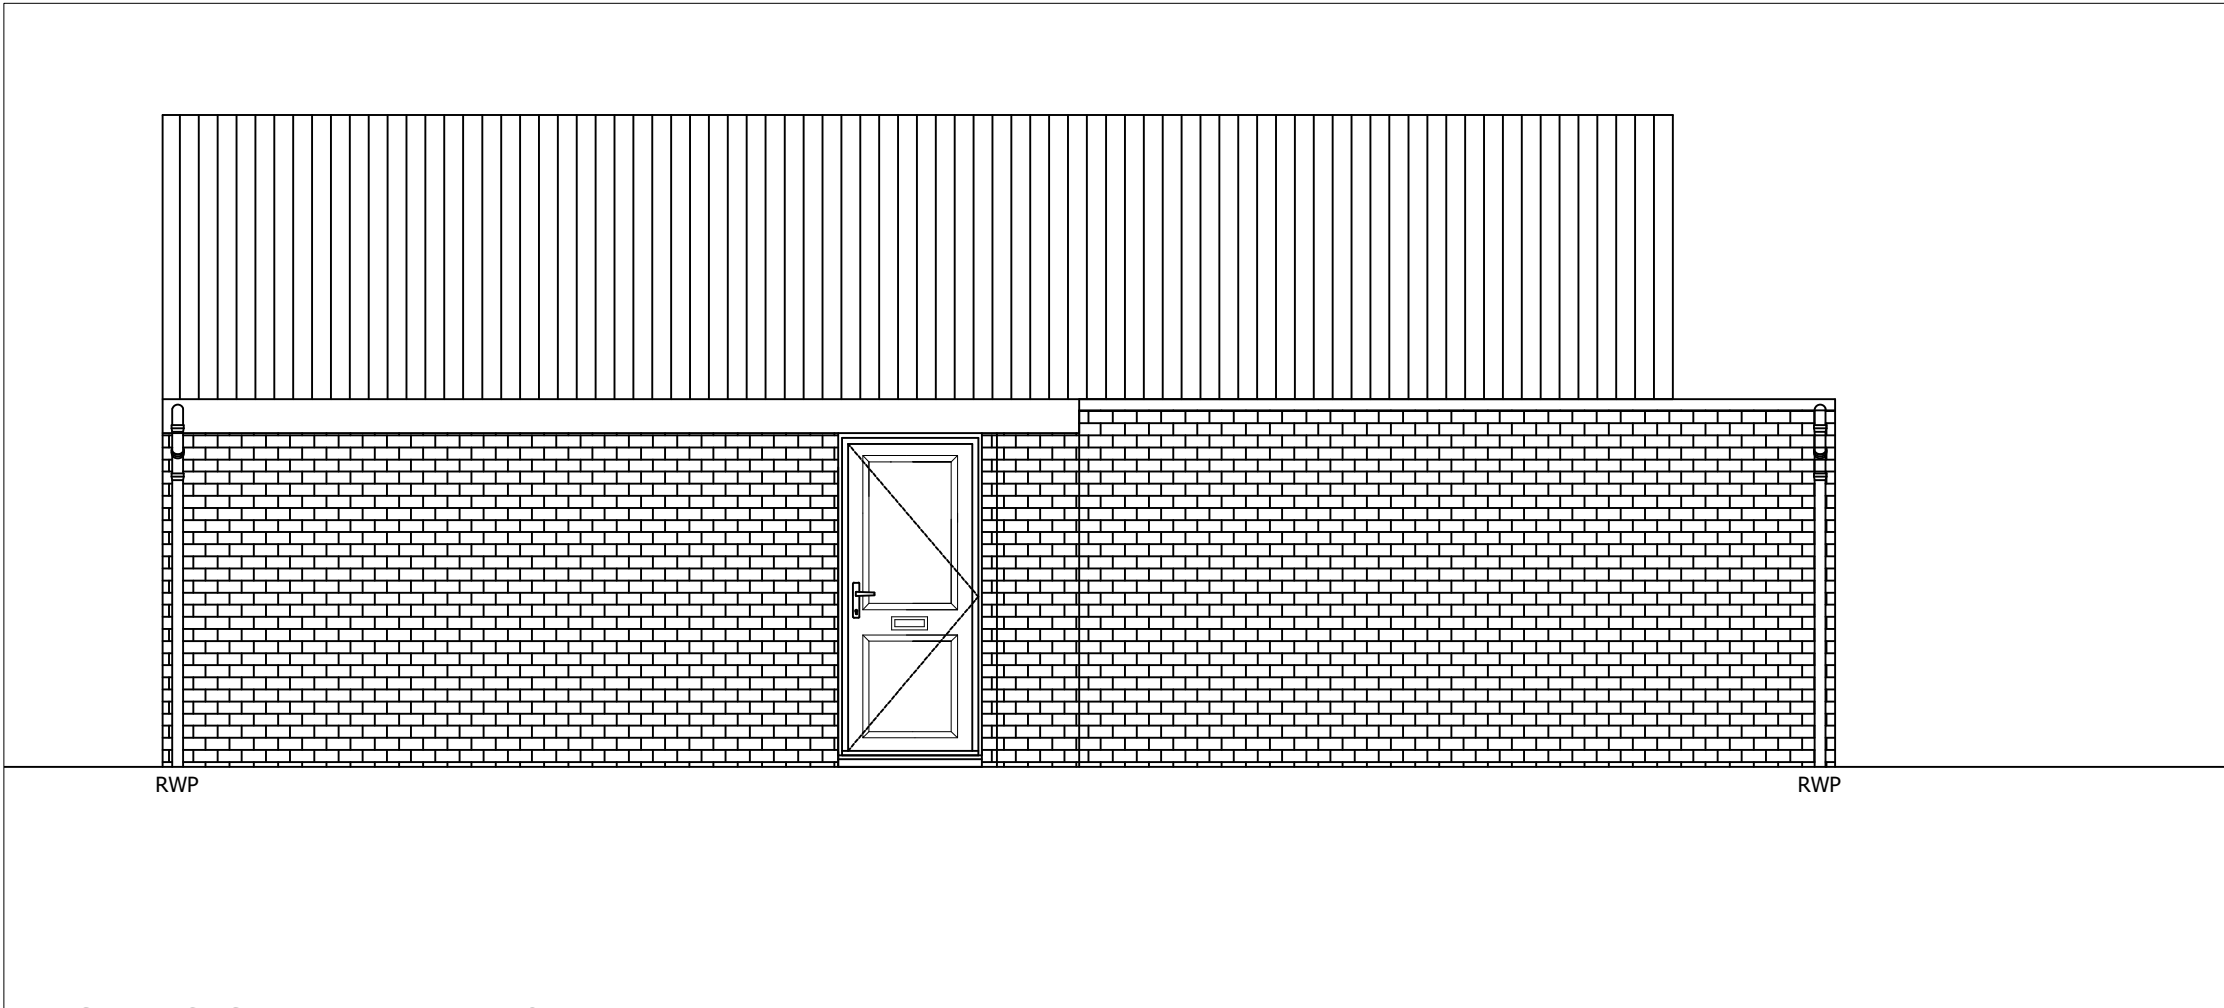

EXISTING SIDE ELEVATION
Scale 1:50

80 Siltside, Gosberton Rise
EXISTING PLANS AND ELEVATIONS