


DEC
FC 1002/03

Revisions:	
05 AUGUST 2003, -RLB- (REV B) AMENDMENTS AS REQUESTED	
24 NOVEMBER 2003 -SW- REVISION C AMENDMENTS AS REQUESTED	
Checked by: ***	Date checked: *****
Title: MODIFIED CANFIELD	
BARN	
Handing: LOUNGE RIGHT	
Client Name: MR & MRS R PRUDDEN LINCOLNSHIRE	
Drawn By: MLP	Date: 18-JUL-2003
Scale: 1:100	Size: A3
Job No: 03-170	Type: Rev: E1 C
Drawing No: 3	
This document is the copyright of Potton Ltd, and is made available on the express condition that it shall not be used in connection with the erection of any building or the production of any components for such a building unless the building to be erected or the components are supplied by Potton Ltd.	
© Potton Ltd. (Formerly Potton Timber Engineering Co.Ltd)	
 Potton Limited Wyboston Lakes, Great North Road Bedd, MK24 3BA Tel No (01480) 401401 Fax No (01480) 401444 Web site: www.potton.co.uk	



FRONT ELEVATION

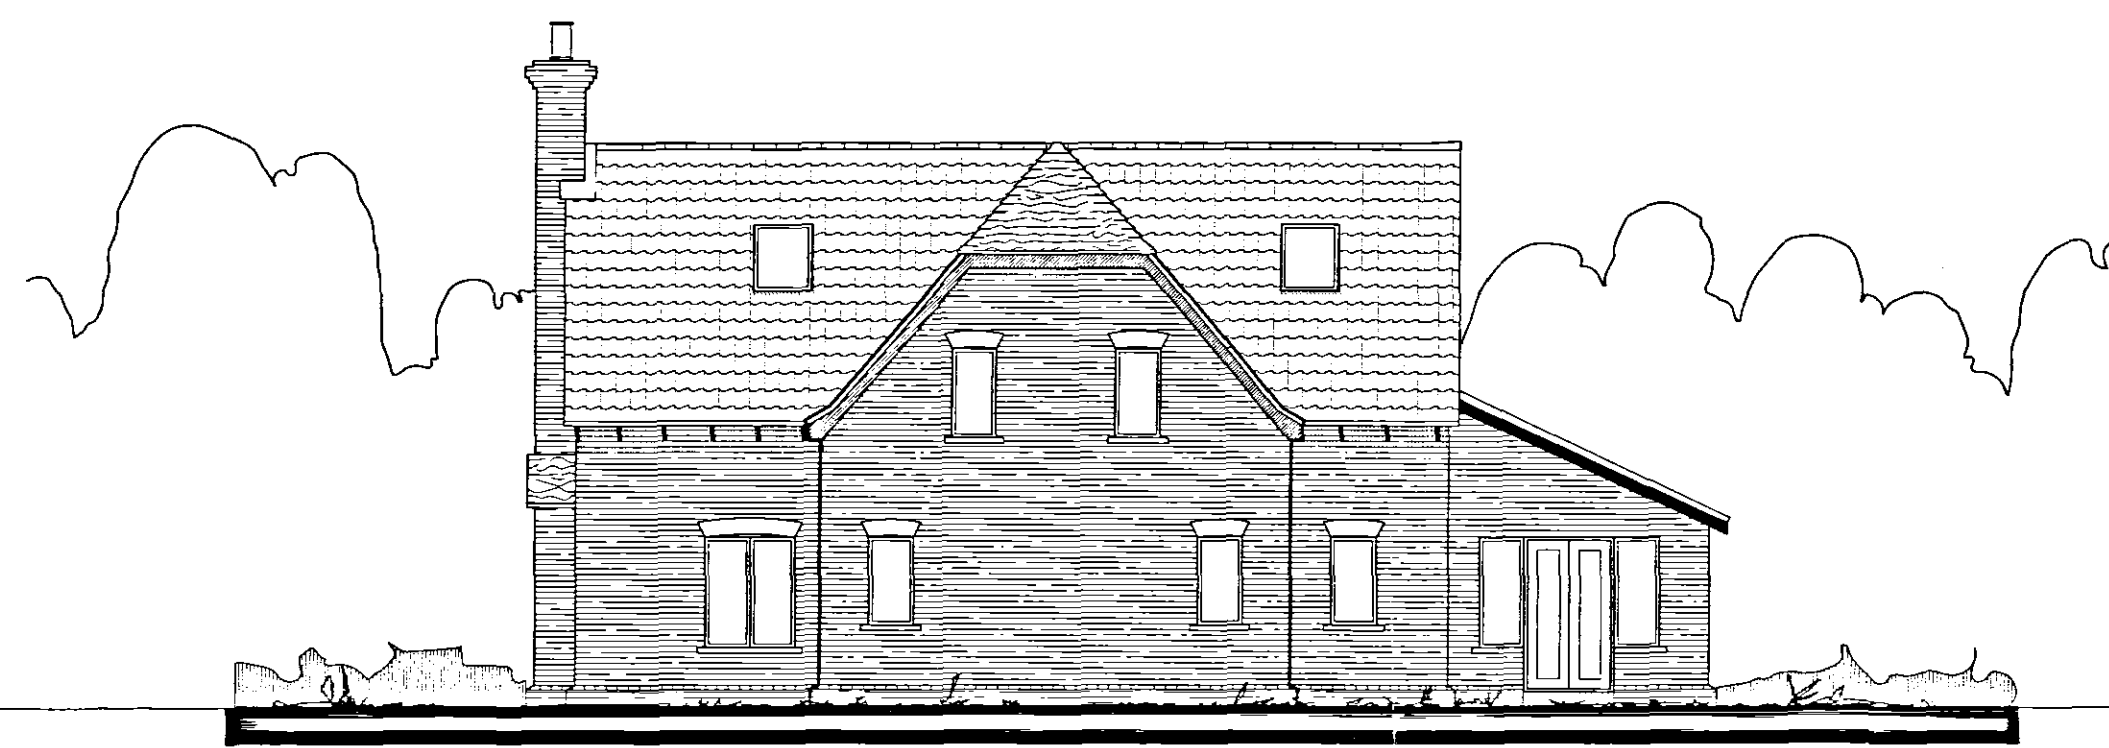

REAR ELEVATION



A1