




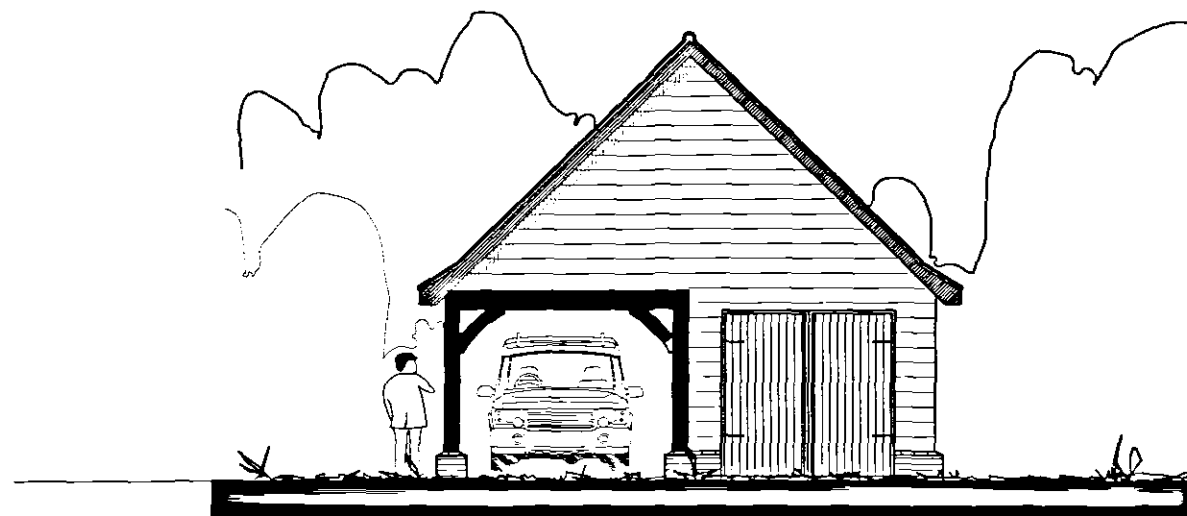


FRONT ELEVATION

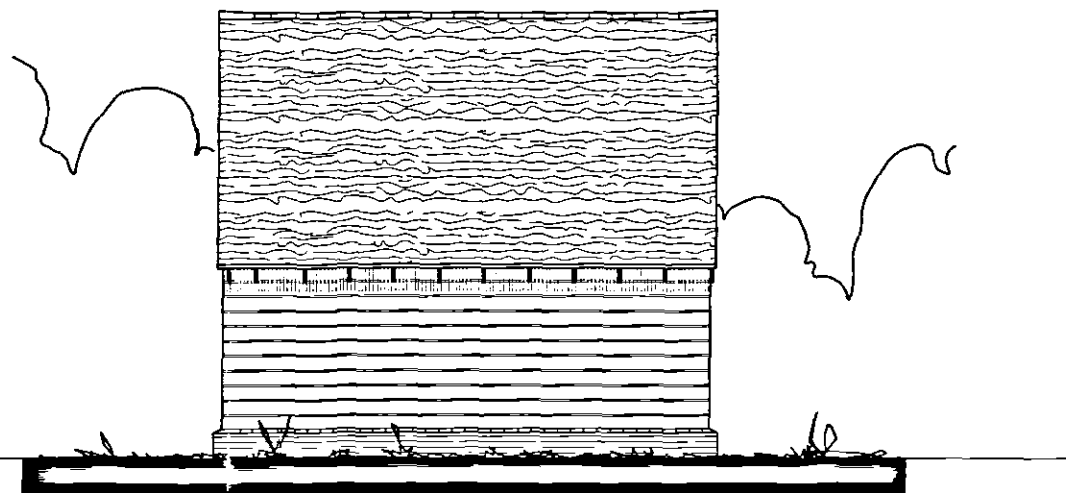



SIDE ELEVATION

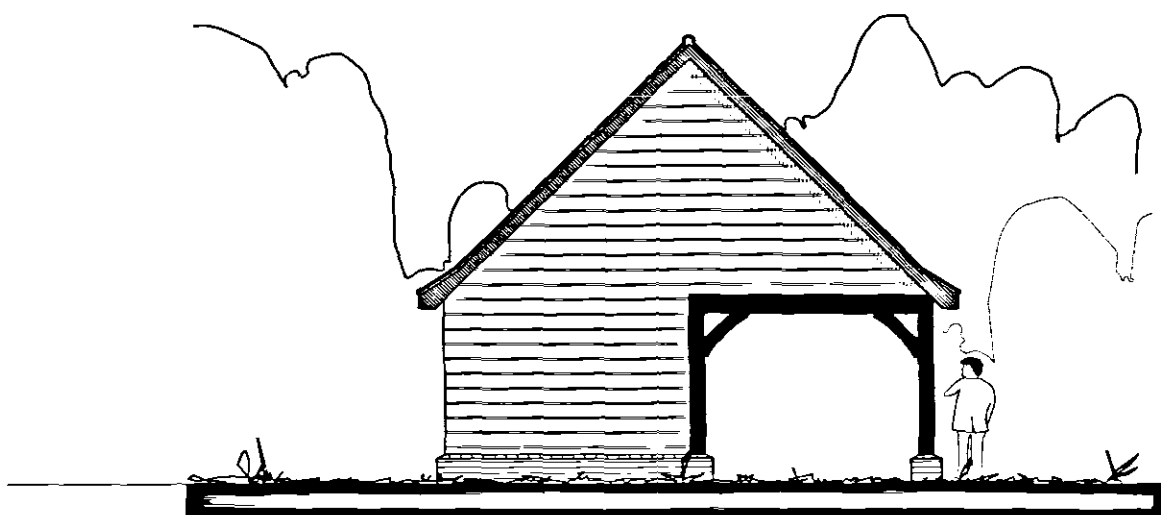

REAR ELEVATION

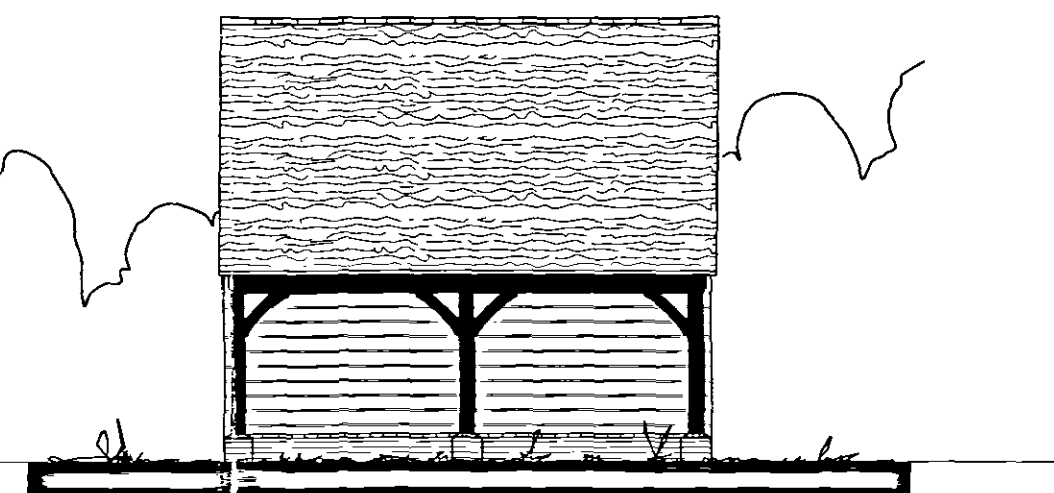

SIDE ELEVATION

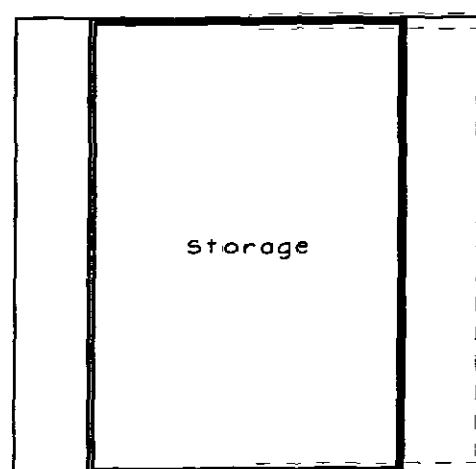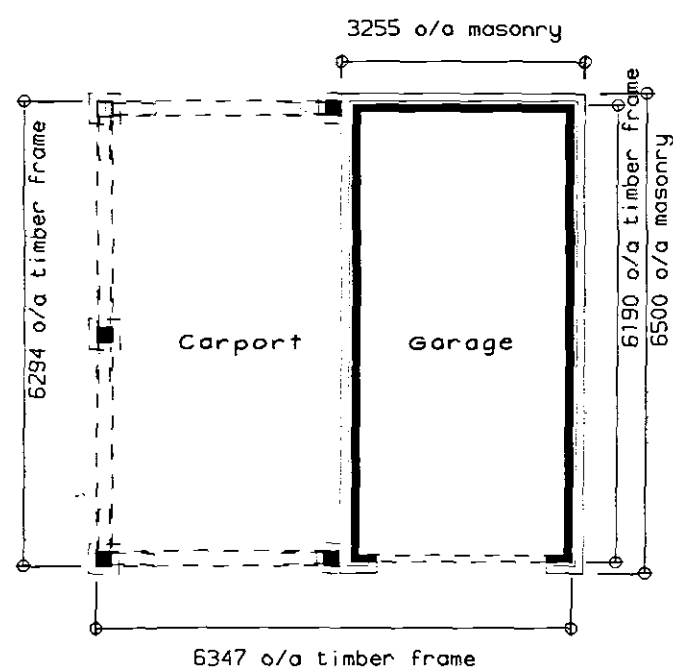

**DETERMINED
PLAN**

1002/03

Revisions:

Checked by: *** Date checked: *****

Title:
Weston
45° attic version

MOTORHOME

Handing:
N/A

Client Name:
MR & MRS R PRUDDEN
LINCOLNSHIRE

Drawn By: MLP Date: 21-JUL-2003

Scale: 1:100 Size: A3

Job No: 03-170 Type: G Rev: A

Drawing No: 5

This document is the copyright of Potton Ltd. and is made available on the express condition that it shall not be used in connection with the erection of any building on the production of any components for such a building unless the building to be erected on the components are supplied by Potton Ltd.

© Potton Ltd.
(Formerly Potton Timber Engineering Co.Ltd)

potton
Potton Limited
Wyboston Lakes, Great North Road
Beds MK44 3BA
Tel No (01480) 401401
Fax No (01480) 401444
Web site: www.potton.co.uk

