




Corner of House
supports open-
sided Carport

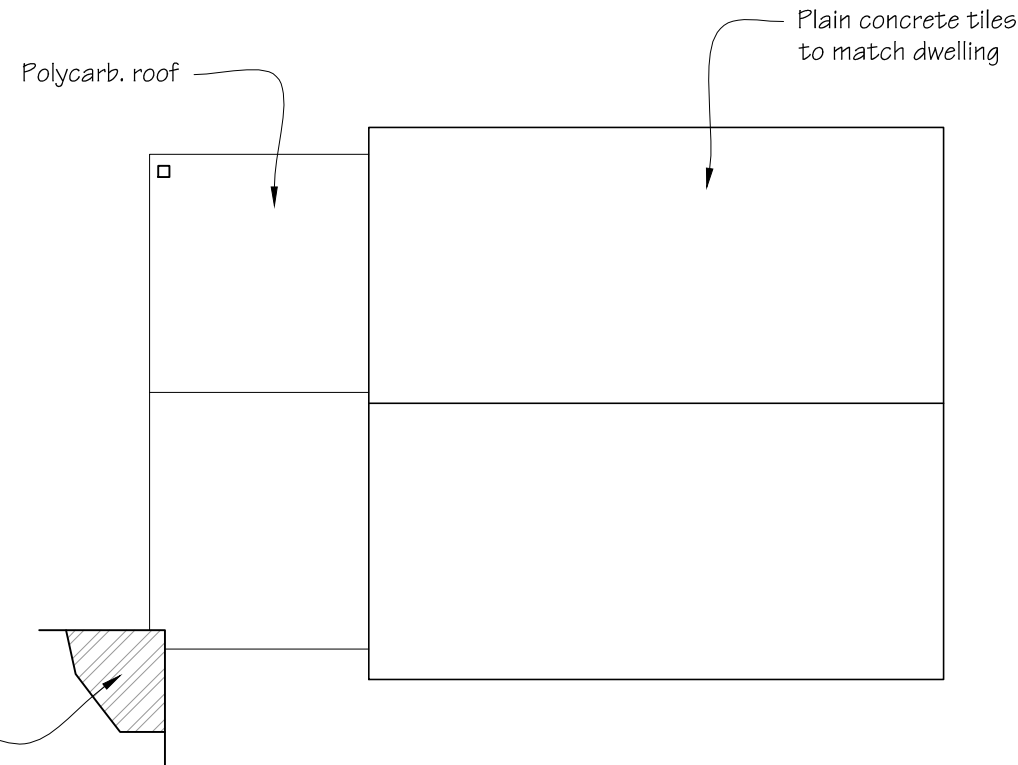



GARAGE ROOF PLAN
Scale 1:100

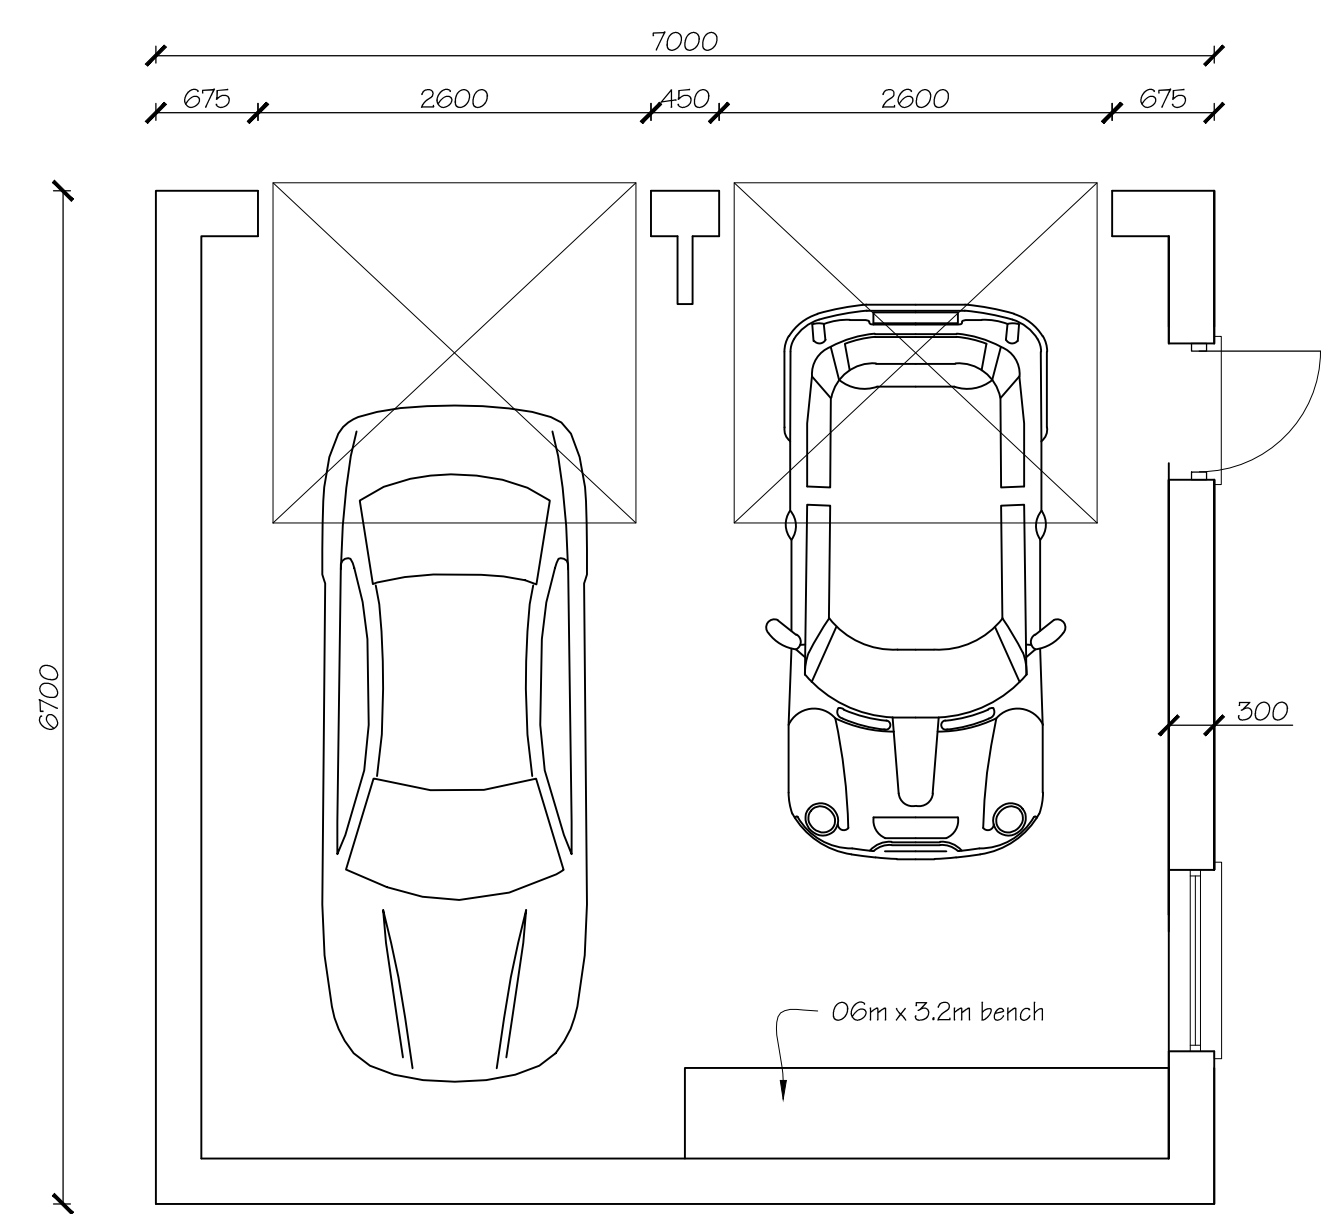

GARAGE FLOOR PLAN
Scale 1:50

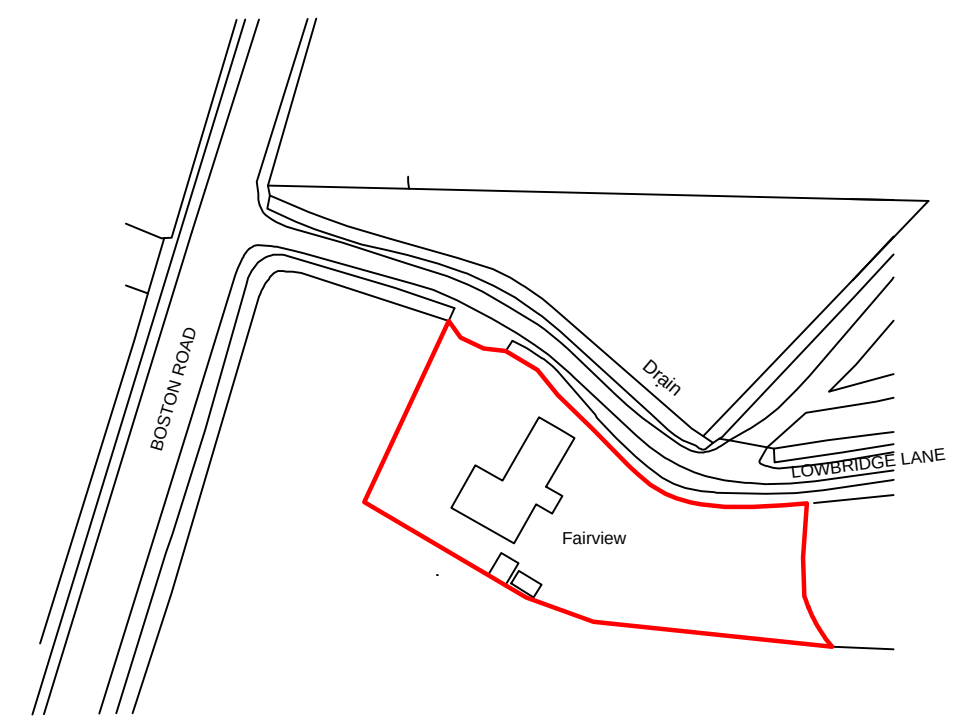


LOCATION PLAN
Scale 1:1250

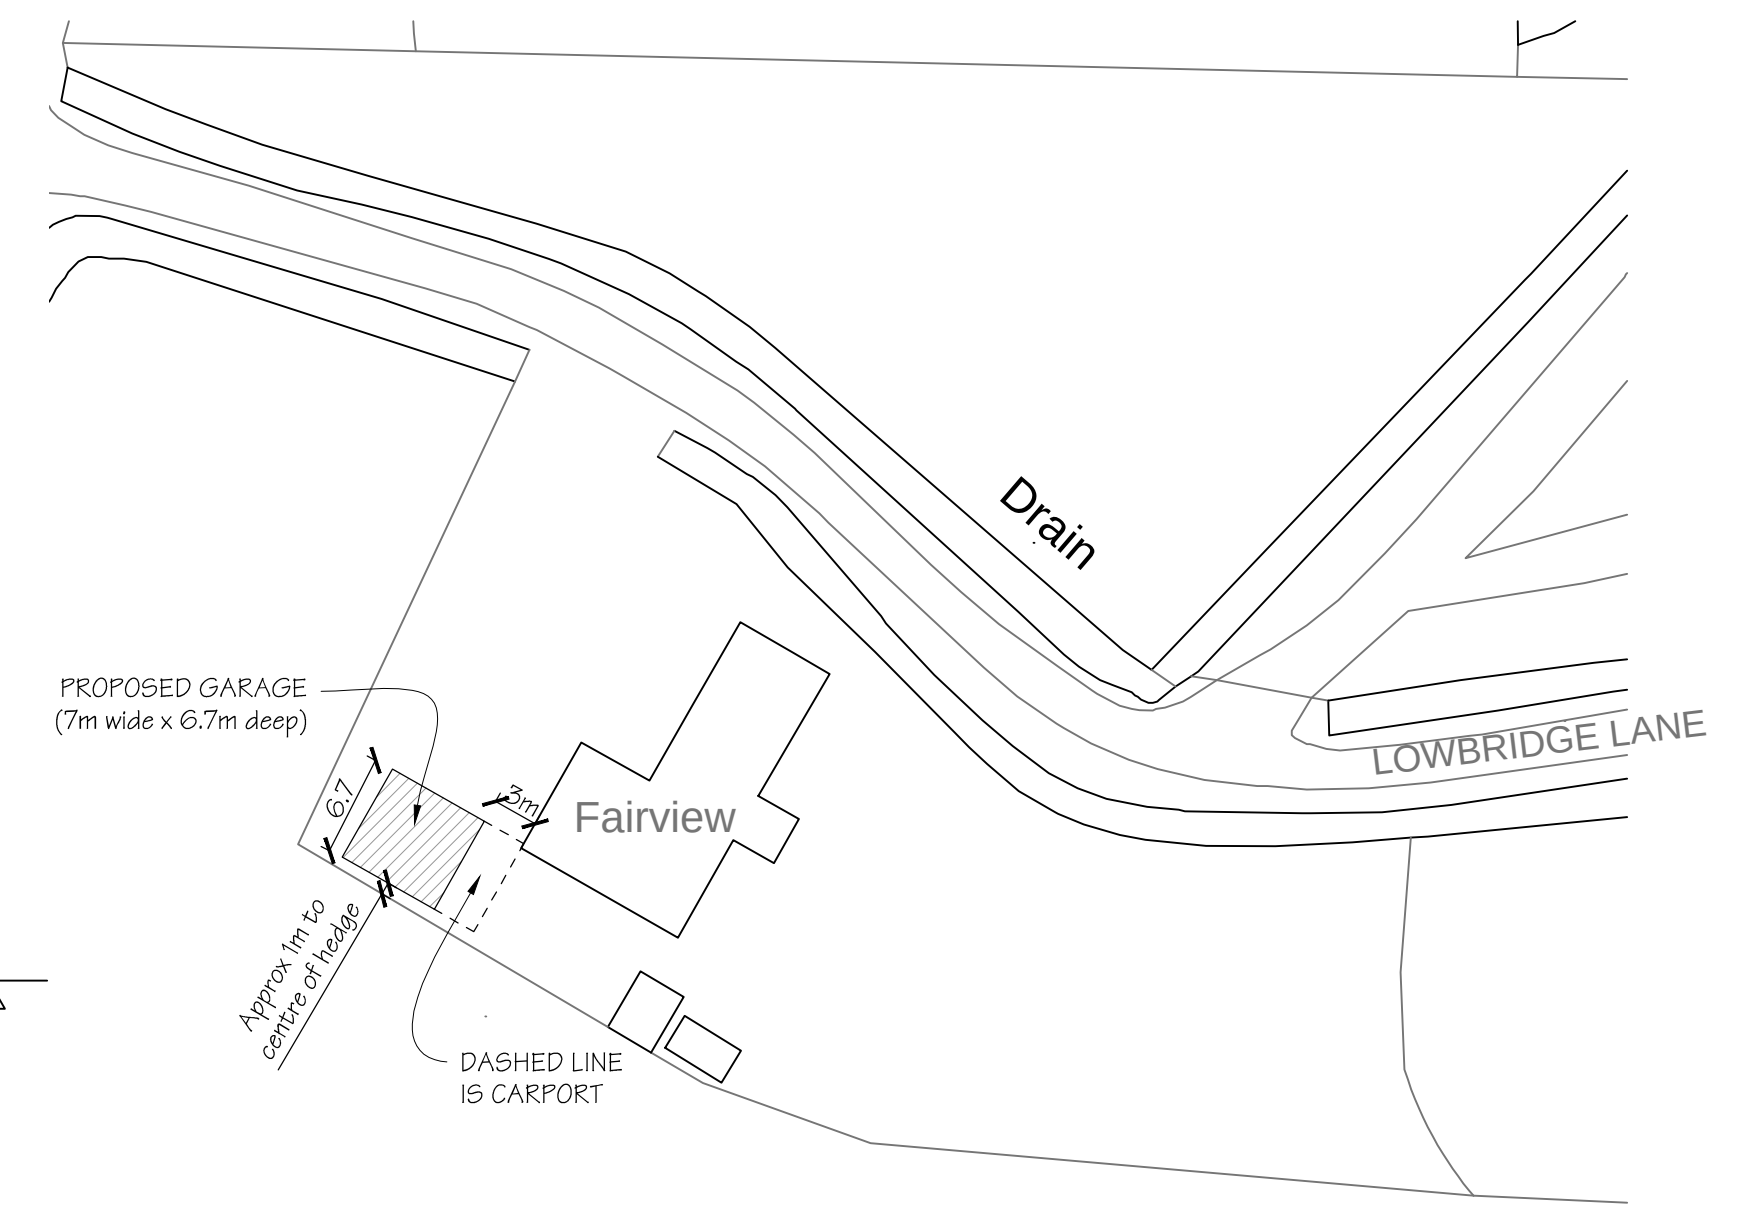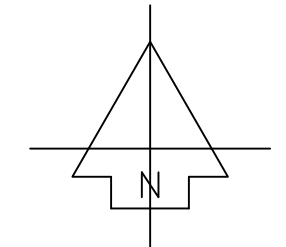


BLOCK PLAN - Scale 1:500

Proposed new build

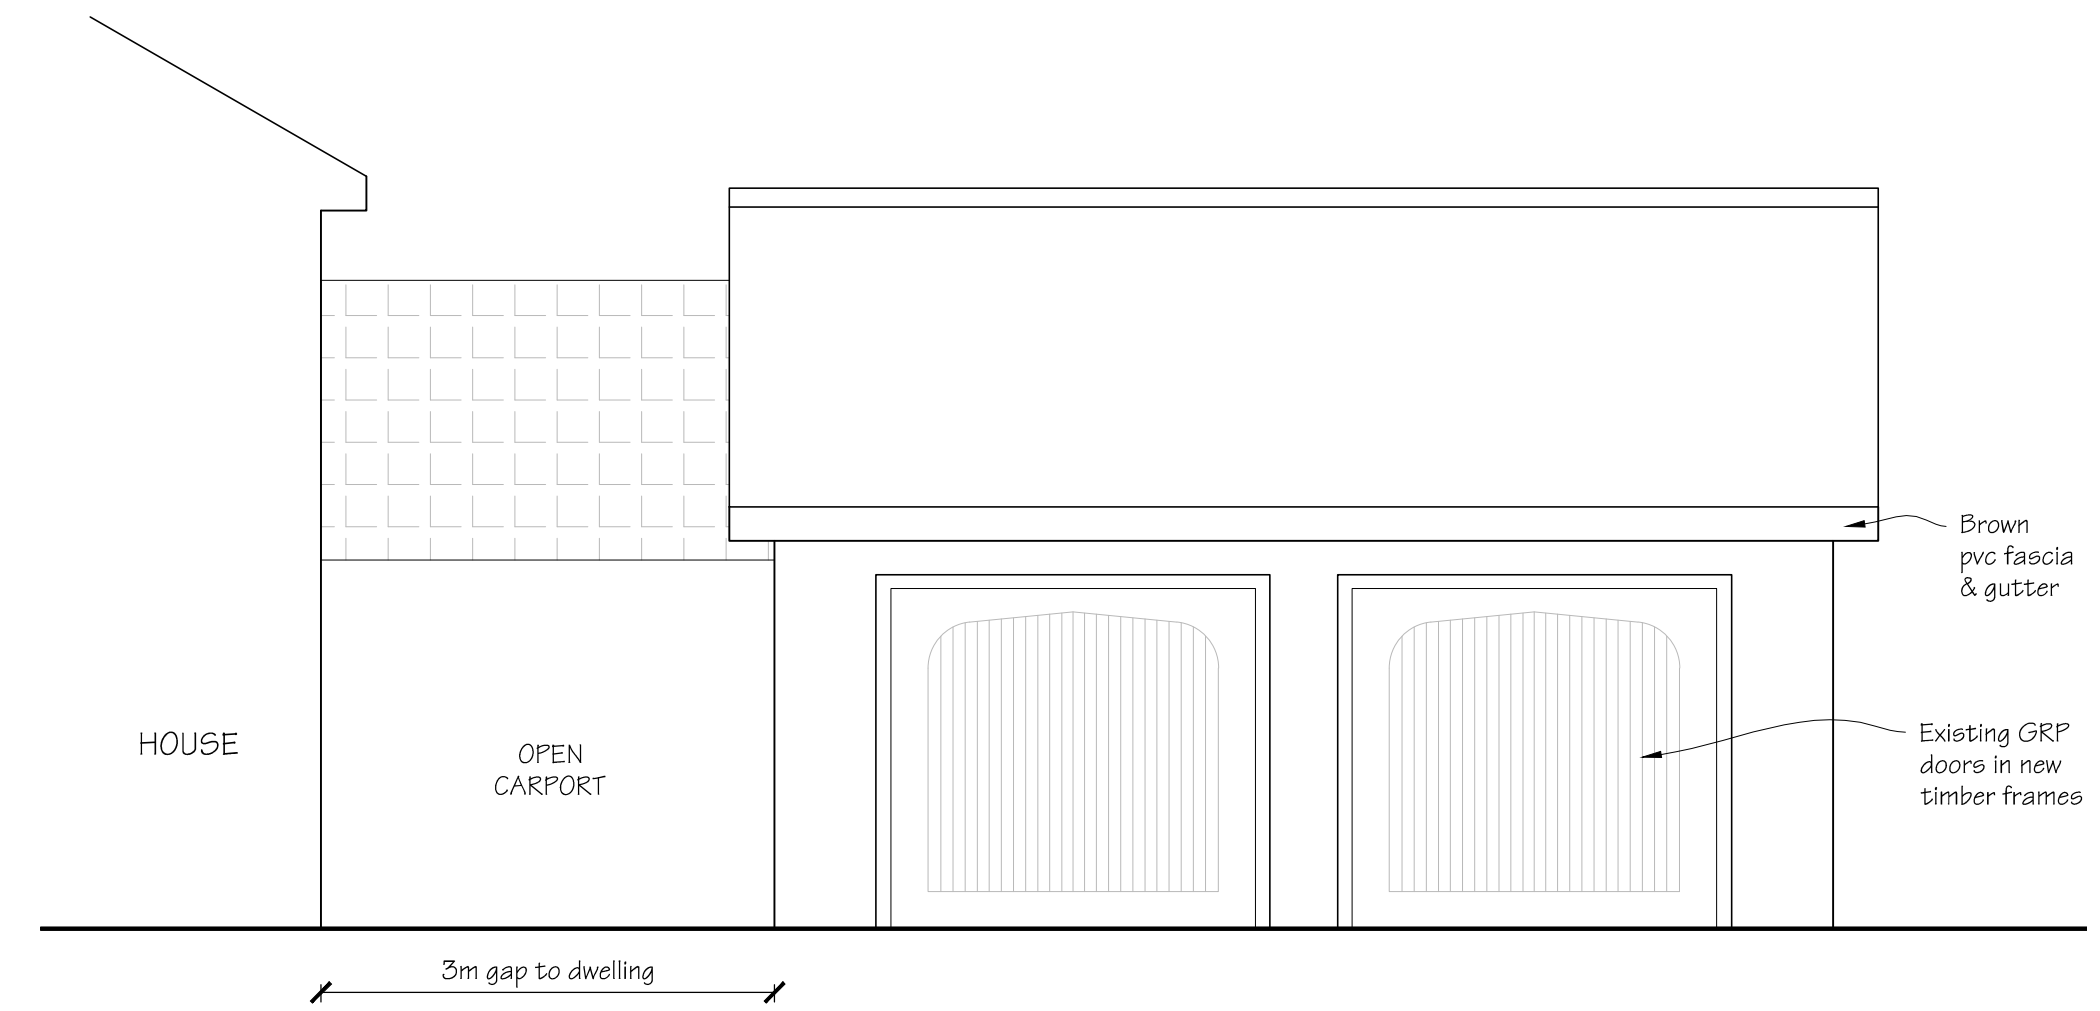


GARAGE FRONT ELEVATION
Scale 1:50


NO CHANGES TO GROUND LEVELS.
PROPOSED FLOOR LEVELS WILL
MATCH THE EXISTING FLOOR LEVELS.

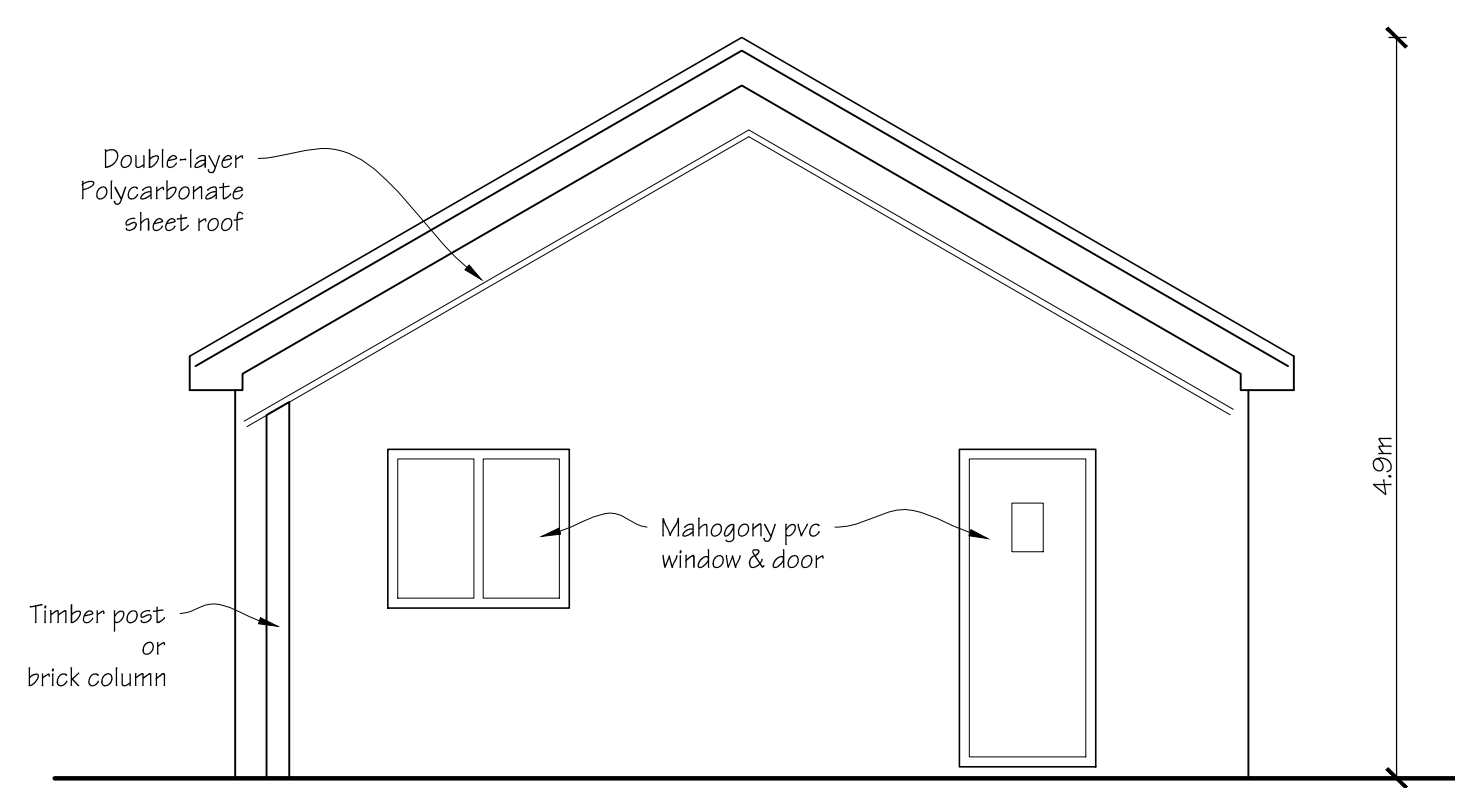

S.E. ELEVATION

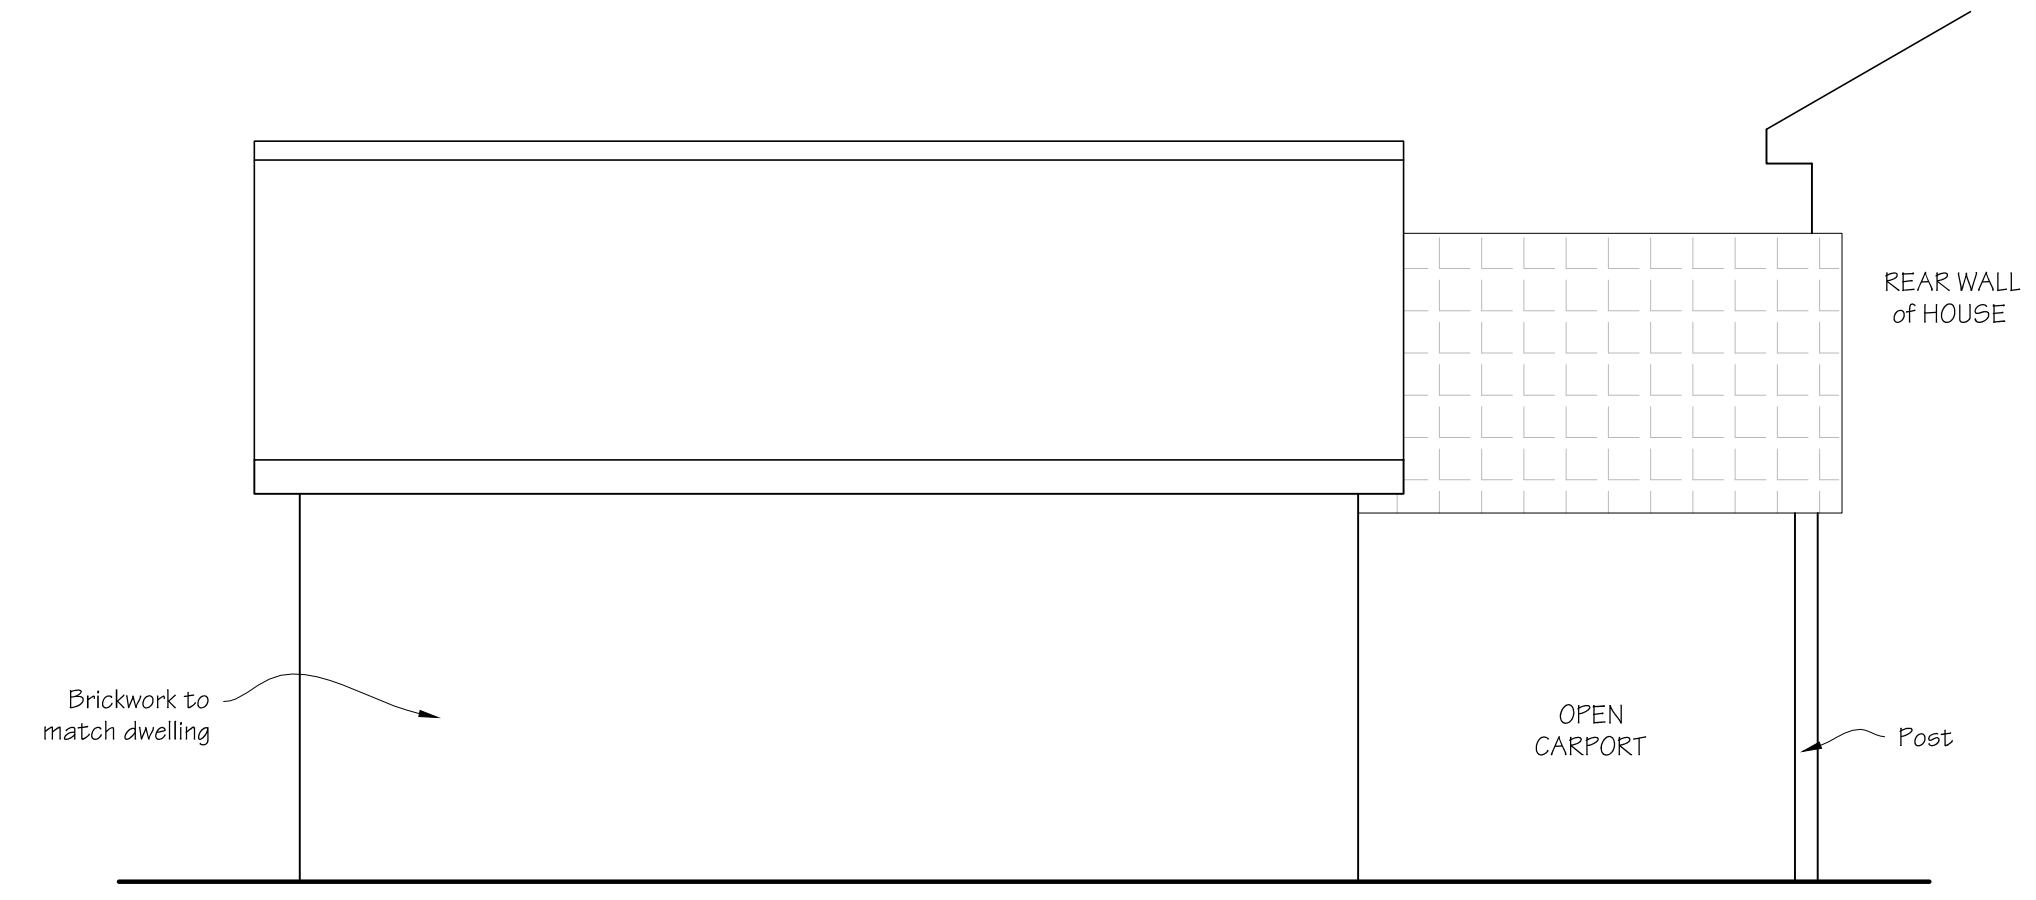

REAR ELEVATION

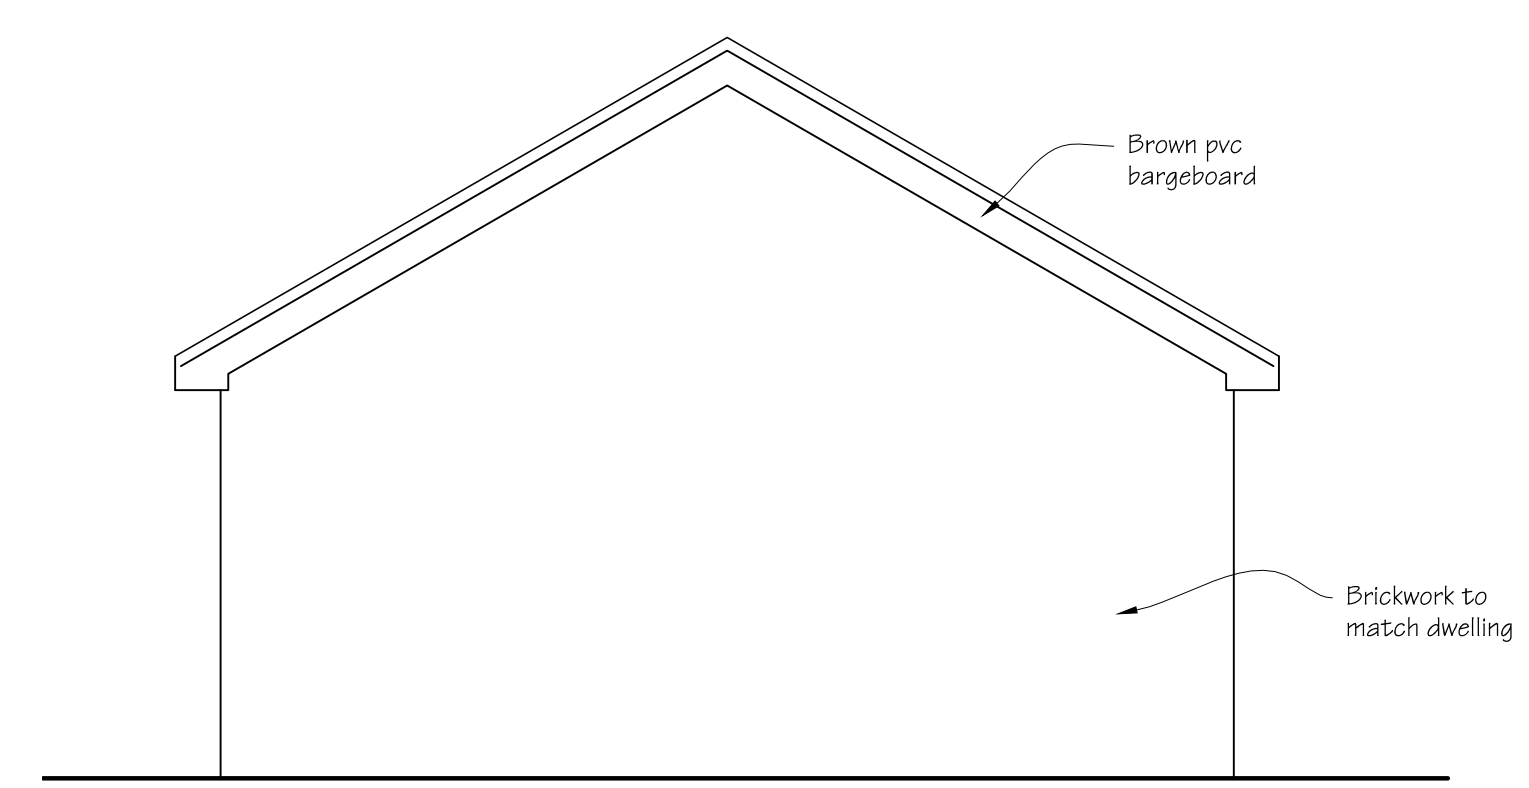

N.W. ELEVATION

22.09.21	Personnel door & window moved
A - 21.09.21	Revise Garage Plan
Ref & date	Description of revision(s)
Amendments	
Scale @ 1:100	
Project: CONVERSION & NEW GARAGE	
Title: LOCATION PLAN & NEW GARAGE	
Dwg. No: 1056-01A	
Date: Sept, 2021	Scales as shown
Client: Mr. & Mrs. C Burton	
Fairview Low Bridge Lane, Gosberton	
SPALDING, Lincs., PE11 4NT	
Do NOT scale this drawing - use figured dims only. The Builder is responsible for checking site dimensions and any discrepancy must be reported in writing to the Designer immediately. Design Copyright reserved: consent must be obtained before copying this drawing.	
Build Design 01507-522277	