



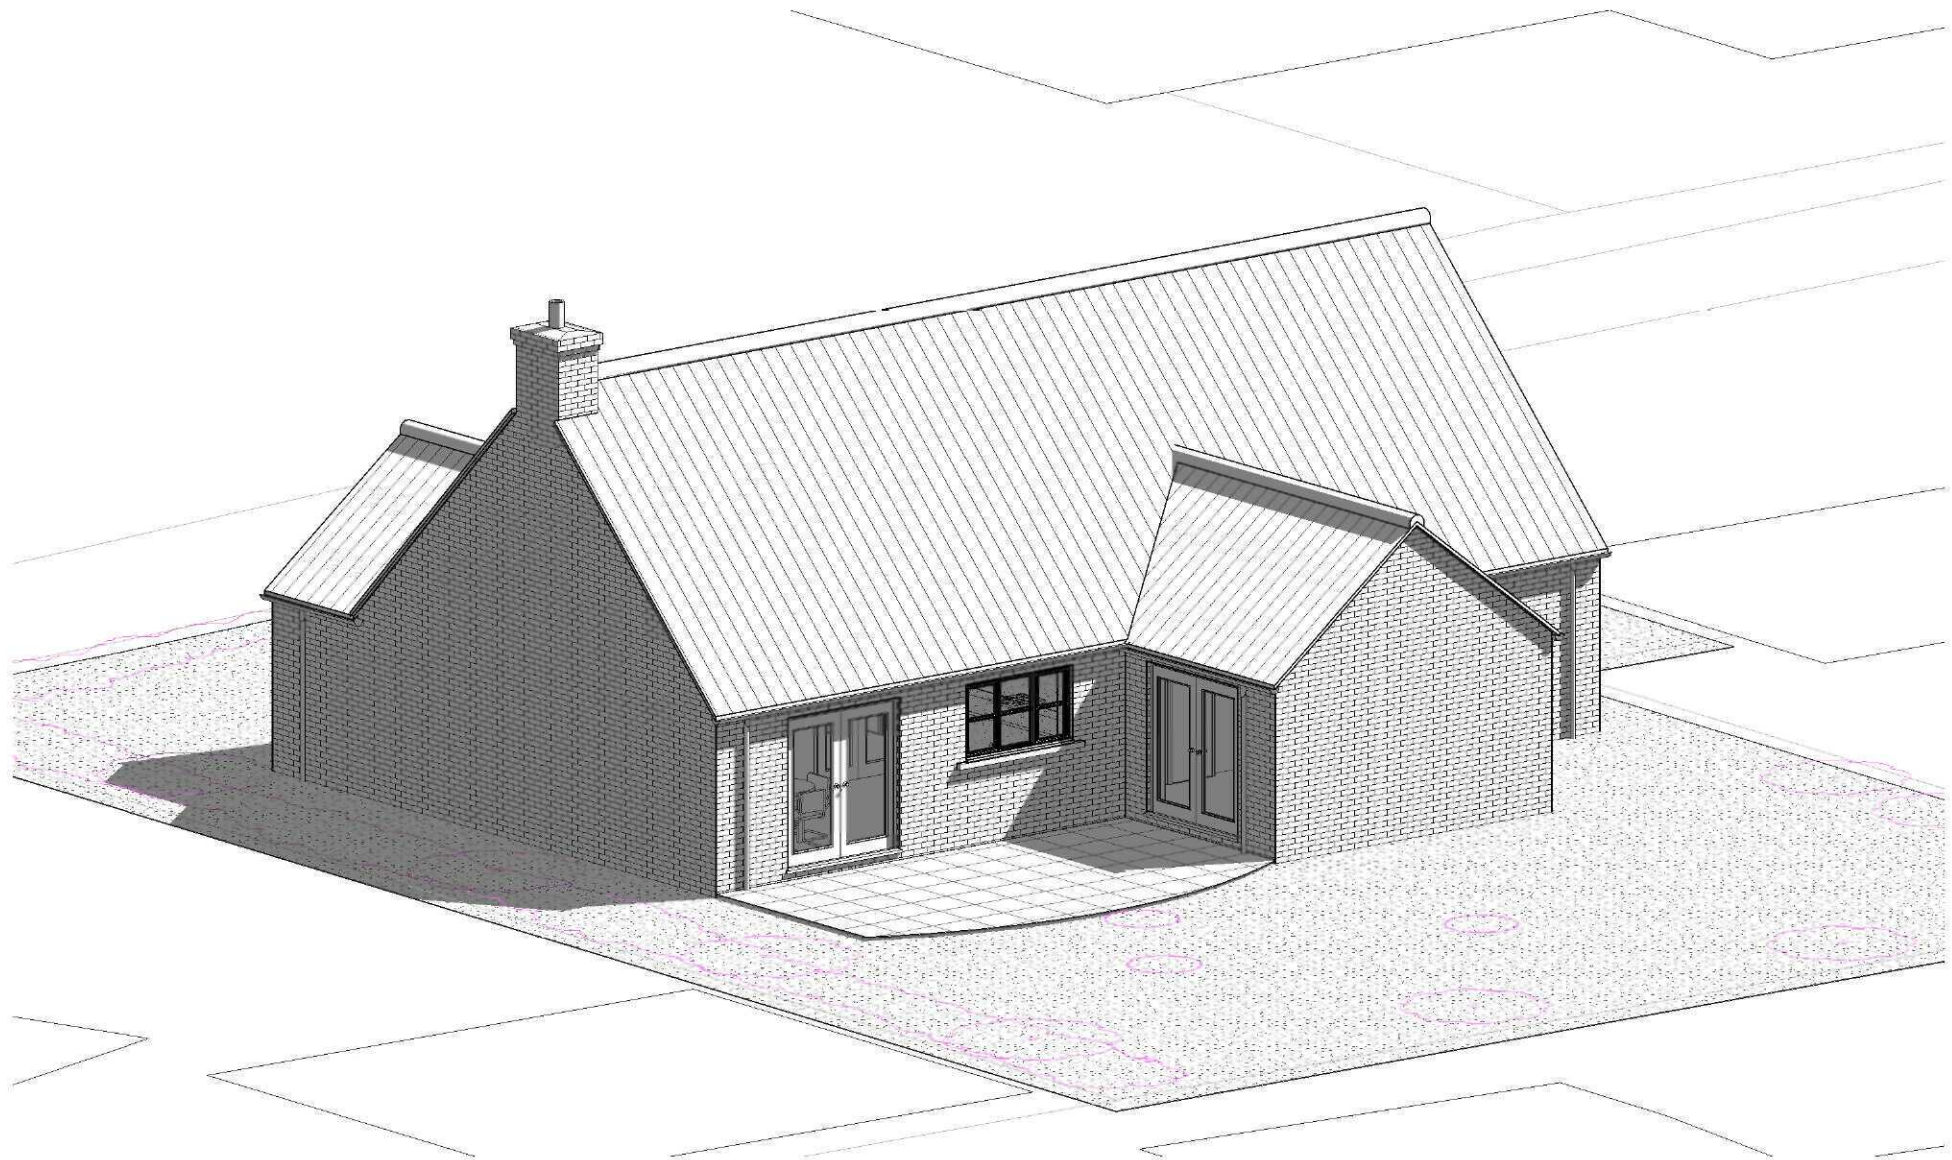

3 Rear Aerial View

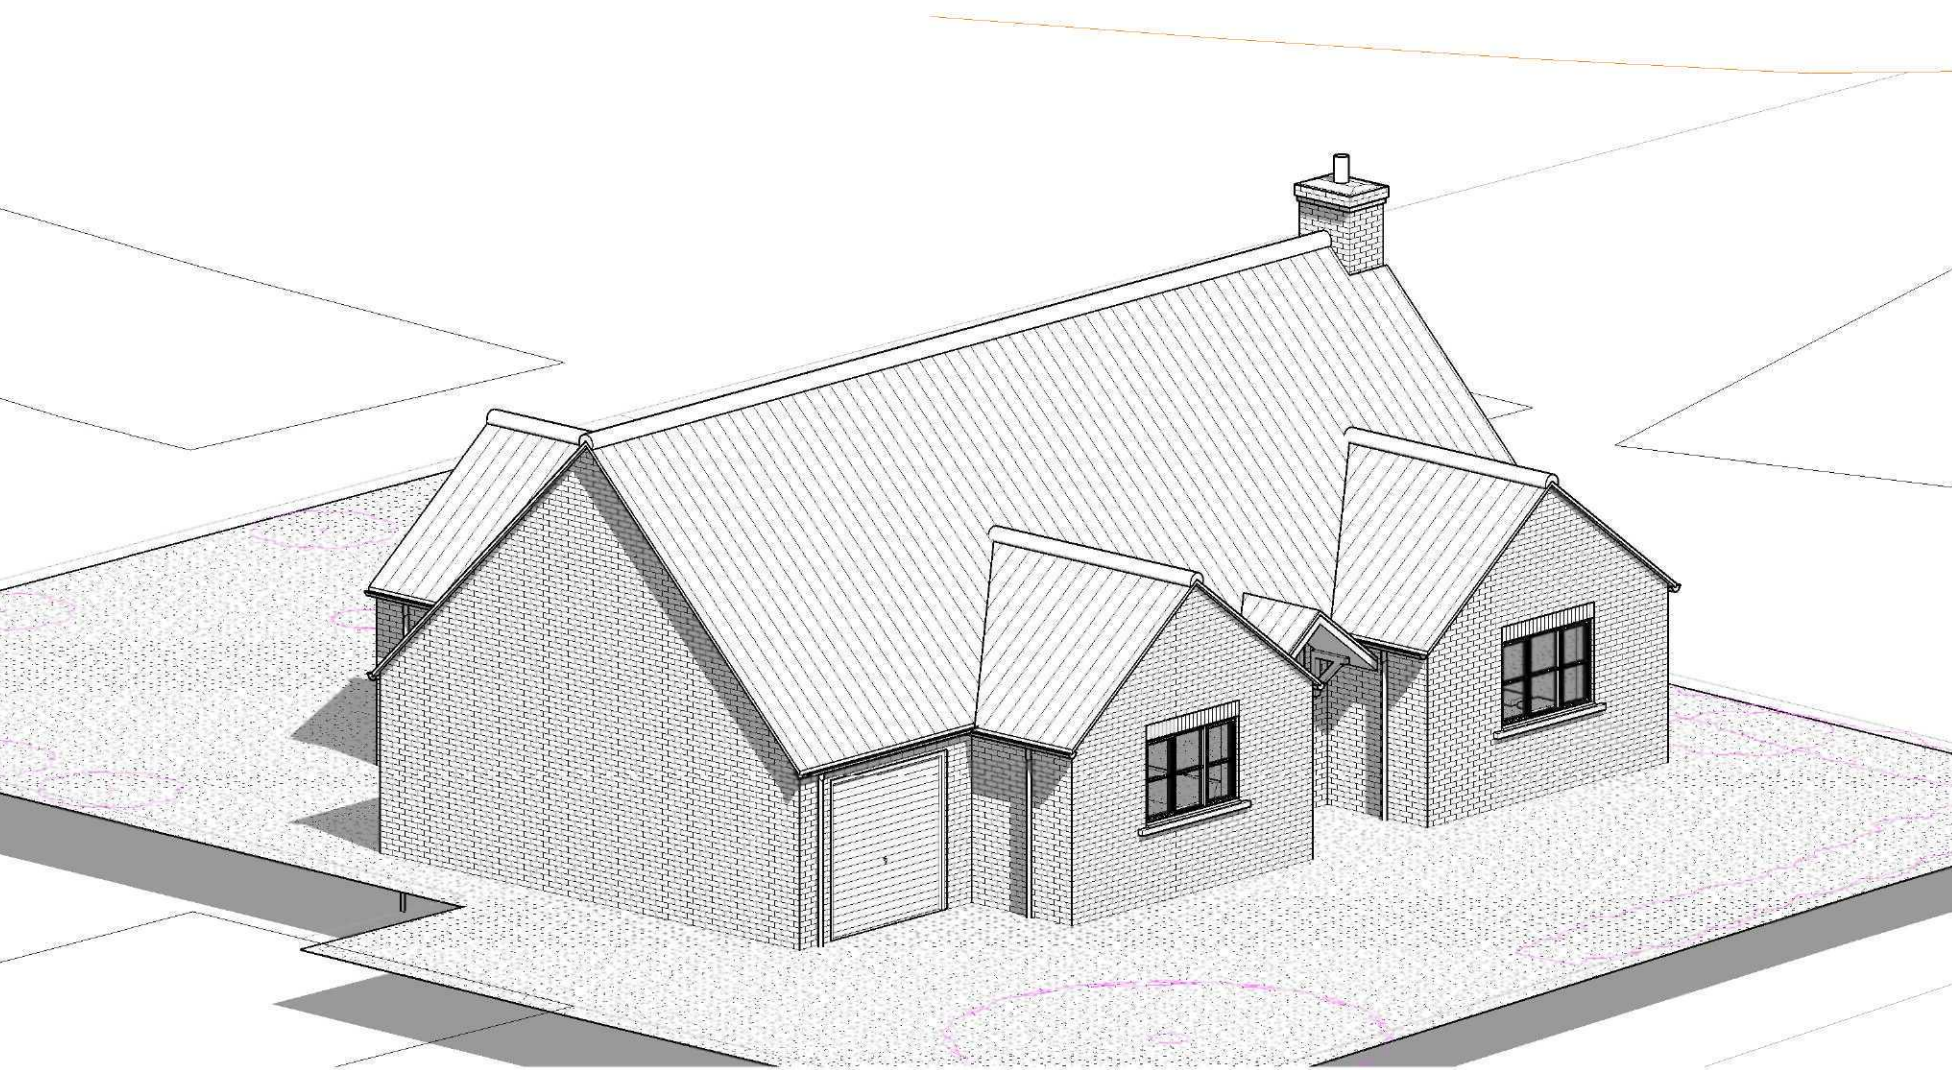

2 Front Aerial View



4 Site Location
1 : 1000



1 Site Block Plan
1 : 200

PLANNING ISSUE ONLY

GENERAL CONDITIONS
Contractors are responsible for checking all dimensions on site when work commences and before ordering any materials. Any discrepancies should be brought to the attention of the Client for remedial action before commencing further.
All materials not specified to be of a standard suitable for the work proposed and be fit for purpose. All work to be in accordance with good building practice and all necessary BS codes for Workmanship on Building Sites.

A - 20.12.11 - General Amendments
Revisions

Client: **Mr & Mrs Scharff**

Site: **Proposed Residential Bungalow at 59 High Street, Gosberton**

Dwg Title: **Site Plans**



"Treetops", The Raceground,
Spalding
PE 11 3AP
Tel : 01775 768 921
e-mail: jason@remwaydesign.co.uk

Drawing Number	Revision:
a1	A