





2 Front Elevation
1 : 100

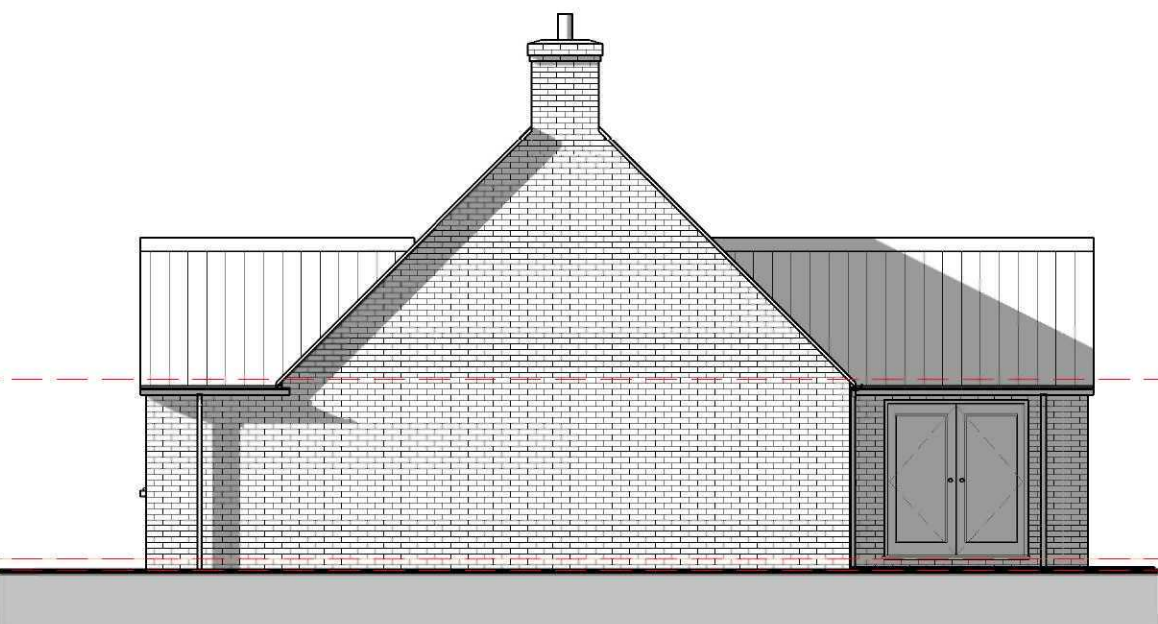

3 Right Side Elevation
1 : 100




4 Rear Elevation
1 : 100

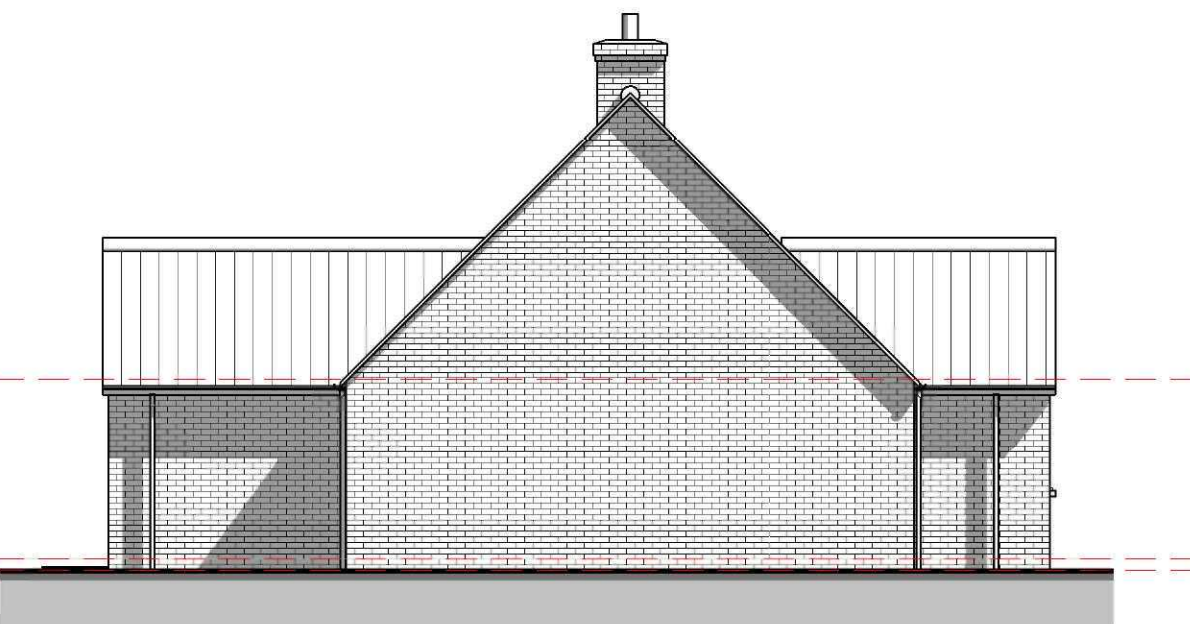


5 Left Side Elevation
1 : 100


Room Schedule			
Name	Area	Perimeter	Level
Bed 1	14.70 m²	15460.0	Ground Floor
En Suite 1	5.45 m²	9470.0	Ground Floor
A.C / Store	3.04 m²	7720.0	Ground Floor
Living Room	18.25 m²	17244.5	Ground Floor
Garage / Workshop	21.11 m²	19915.0	Ground Floor
Kitchen & Dining	22.30 m²	20200.0	Ground Floor
Bed 2	14.53 m²	16865.7	Ground Floor
Entrance Hall	6.78 m²	11255.0	Ground Floor
Inner Hall	5.09 m²	11136.0	Ground Floor
Porch Area	2.64 m²	6805.0	Ground Floor
en suite 2	2.61 m²	6428.1	Ground Floor
w.c	2.14 m²	6127.5	Ground Floor
w/robe	1.18 m²	4810.0	Ground Floor
Grand total: 13	119.81 m²	153436.8	

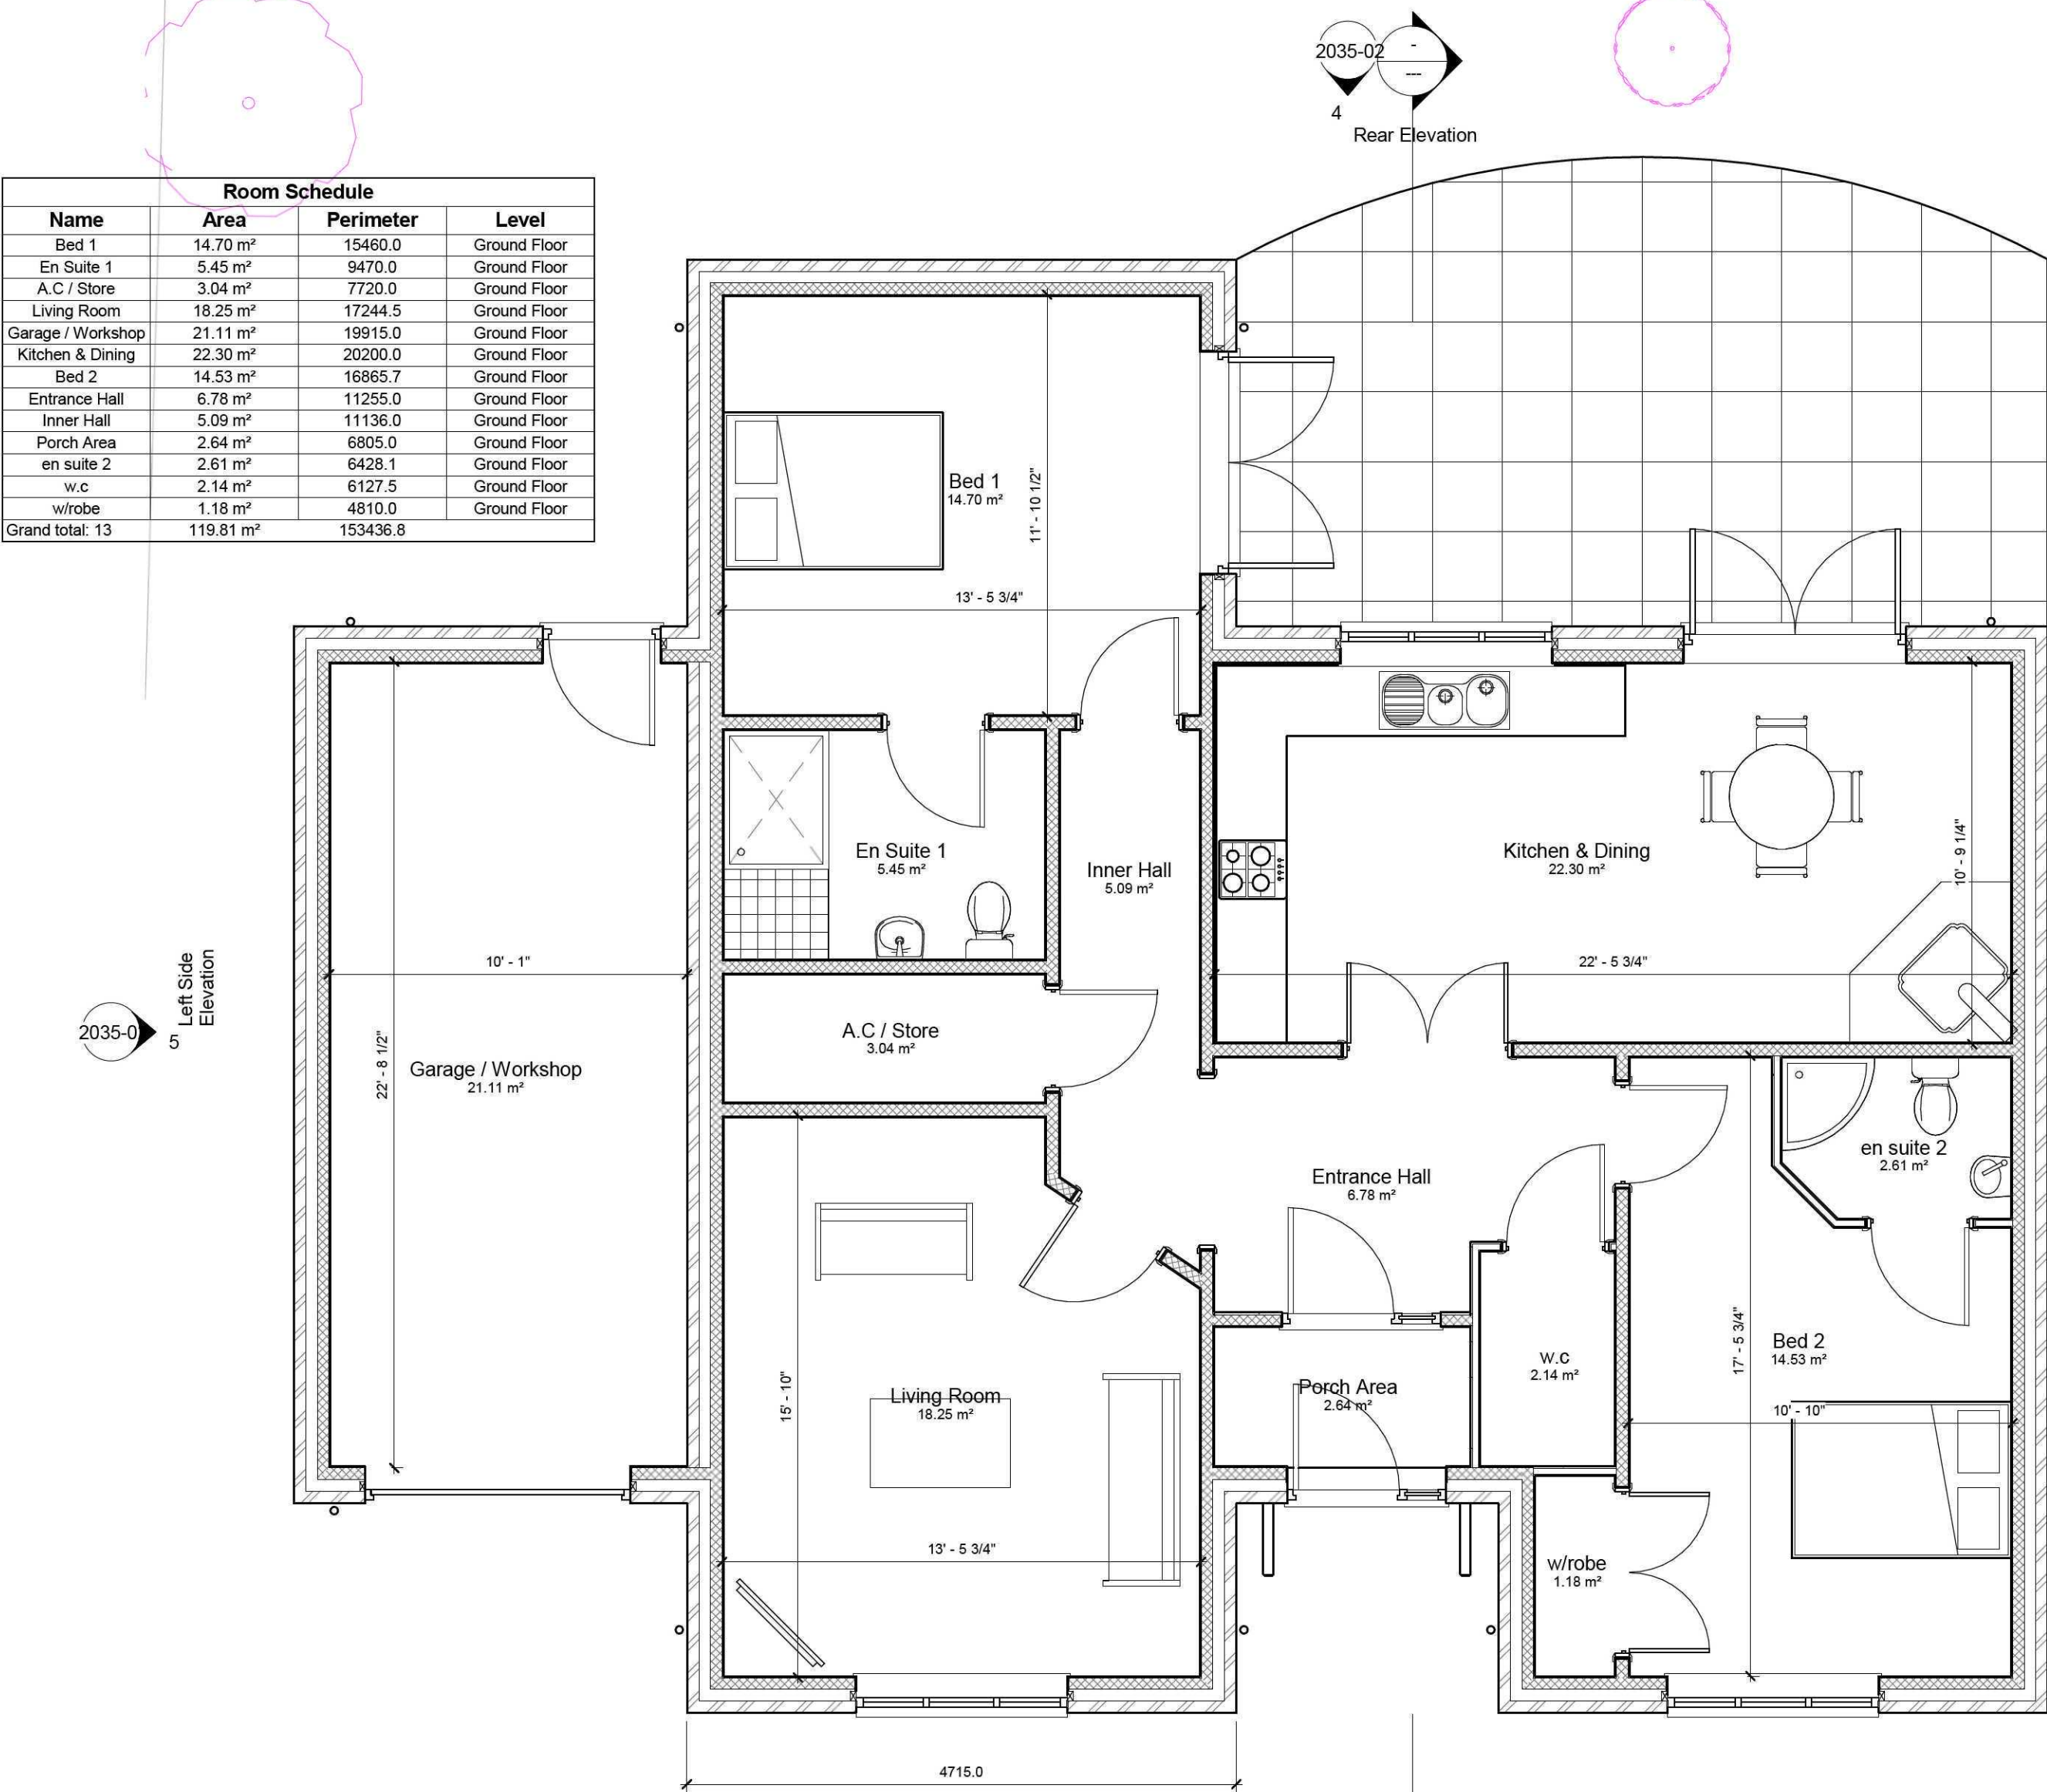


1 Ground Floor
1 : 50

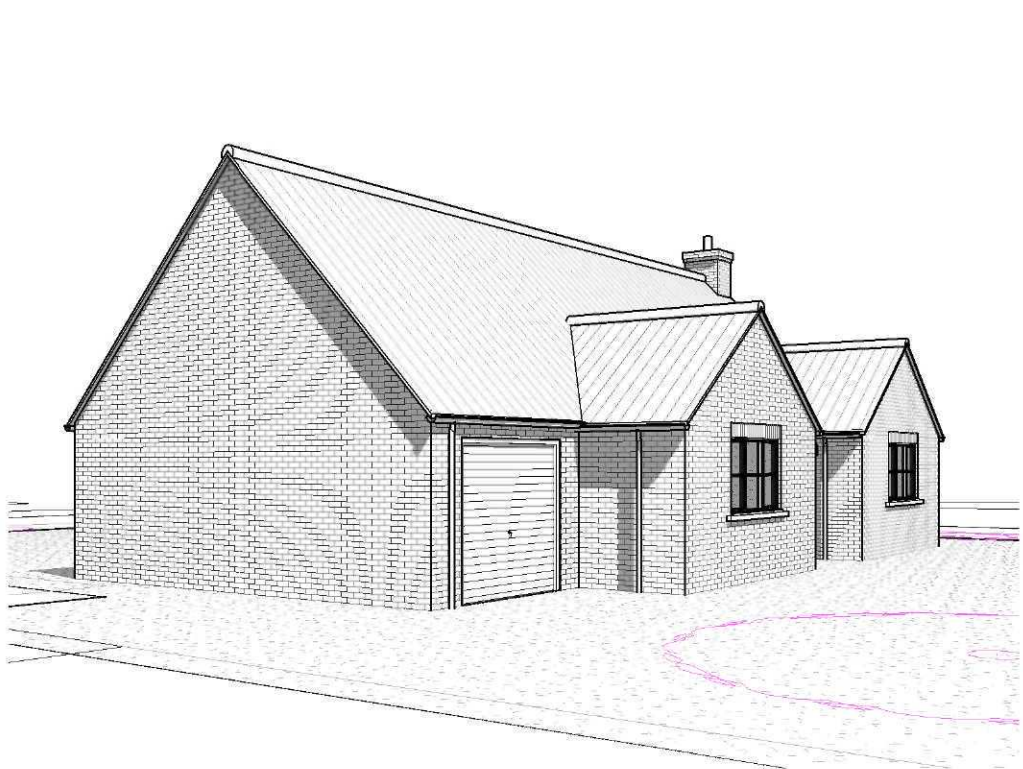


6 3D View Front Left
1 : 100

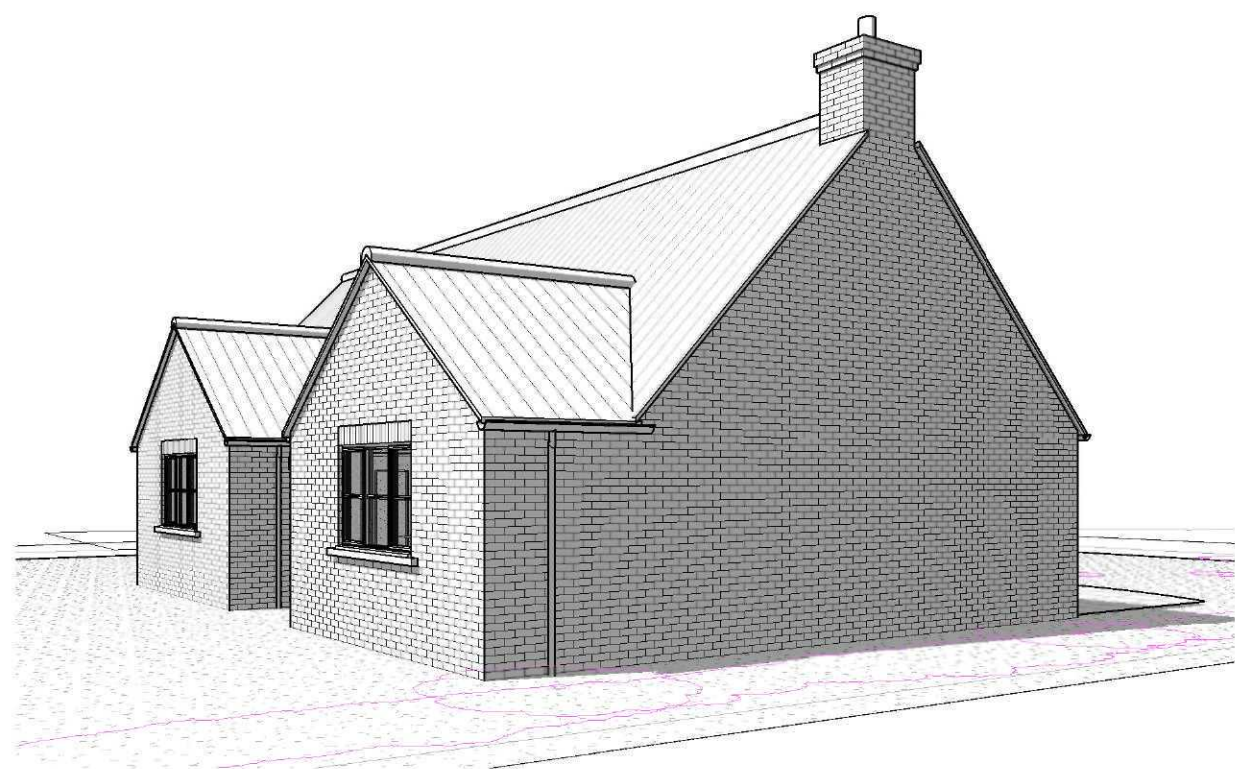

7 3D View Front Right
1 : 100

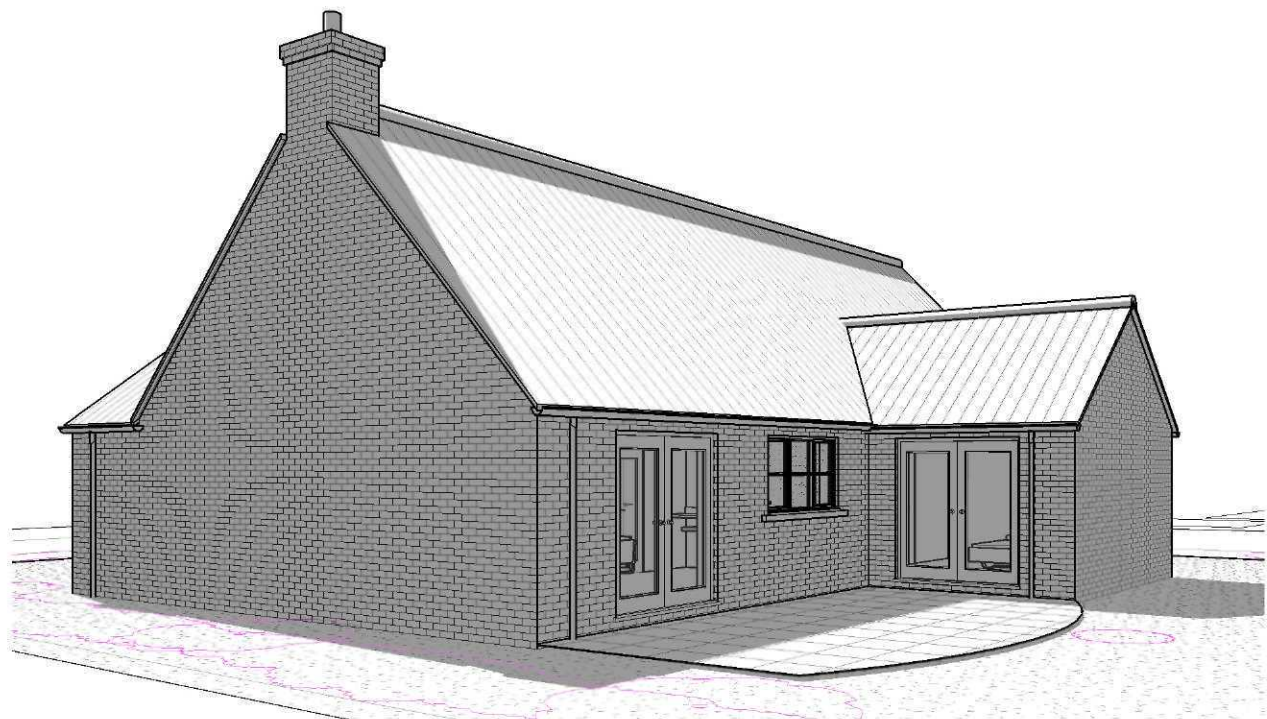

8 3D View Rear Left
1 : 100

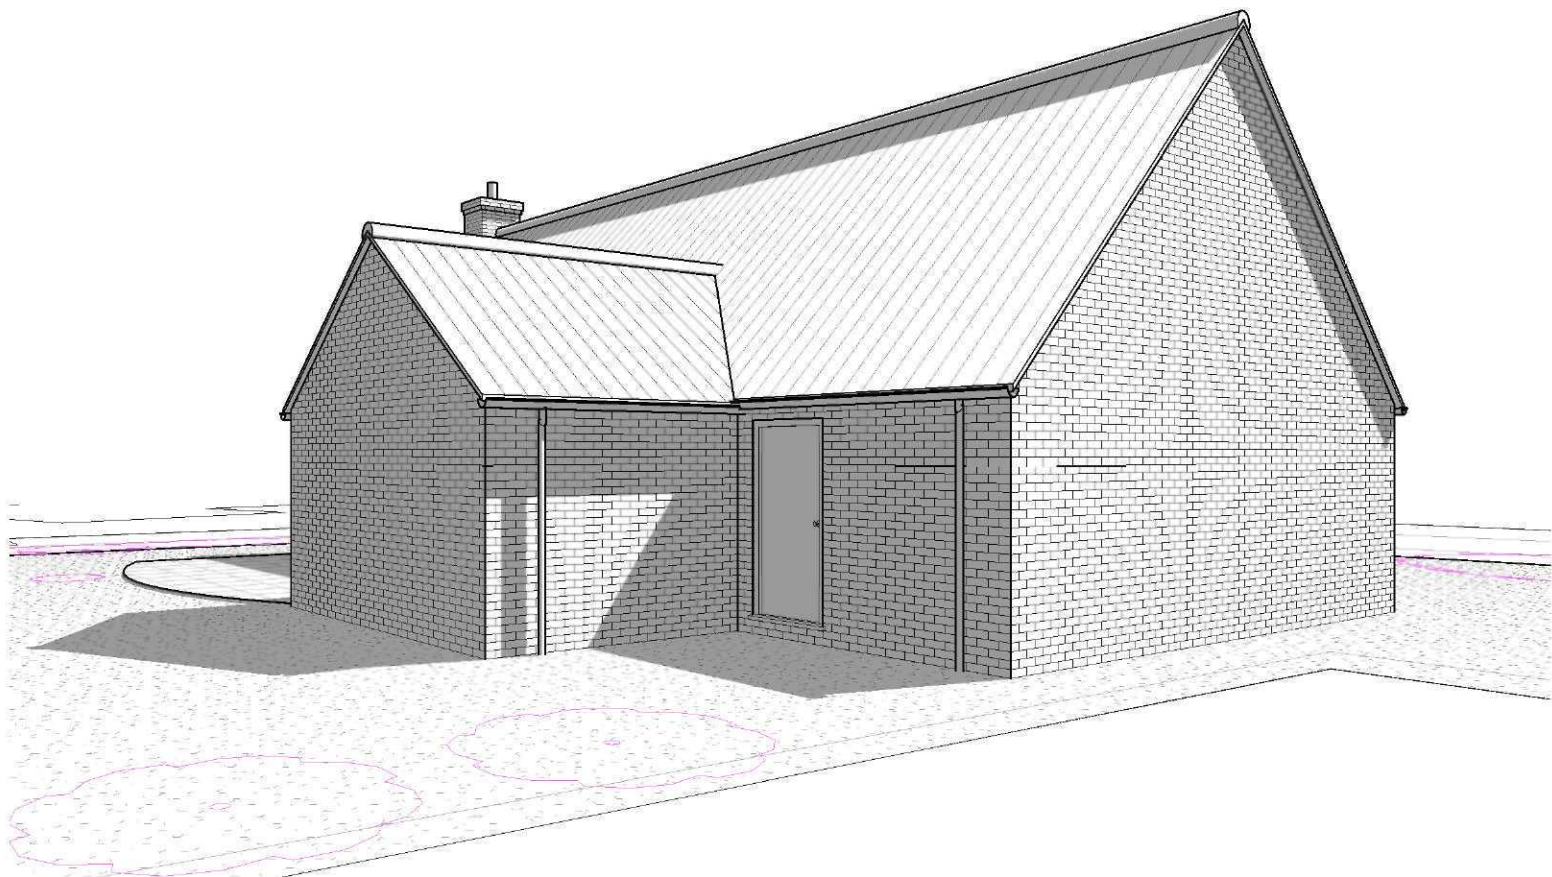

9 3D View Rear Right
1 : 100

GENERAL CONDITIONS
Contractors are responsible for checking all dimensions on site when work commences and before ordering any materials. Any discrepancies should be brought to the attention of the Client for remedial action before commencing further.
All materials not specified to be of a standard suitable for the work proposed and be fit for purpose. All work to be in accordance with good building practise and all necessary BS codes for Workmanship on Building Sites.

PLANNING ISSUE ONLY

Revisions
Client: Mr & Mrs Scharff
Site: Proposed Residential Bungalow at 59 High Street, Gosberton
Drg Title: Proposed Plans
Drawing Number: 2035-02
Revision:

remway
Design Ltd
"Treetops", The Raceground,
Spalding
PE 11 3AP
Tel : 01775 768 921
e-mail: jason@remwaydesign.co.uk