

Key:

1. Buff Facing Brick
2. Black Slate Roof Tiles
3. Anthracite UPVC Windows
4. Natural Zinc Rainwater Goods




Front Elevation


Side Elevation

Rear Elevation

Side Elevation

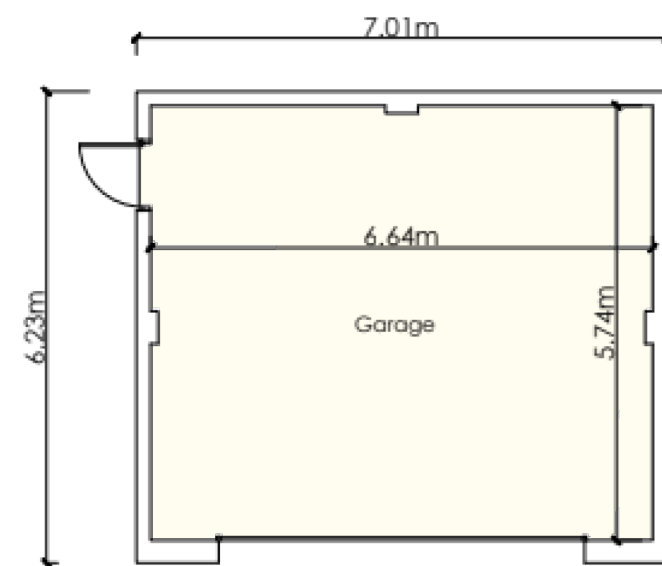

Floor Plan

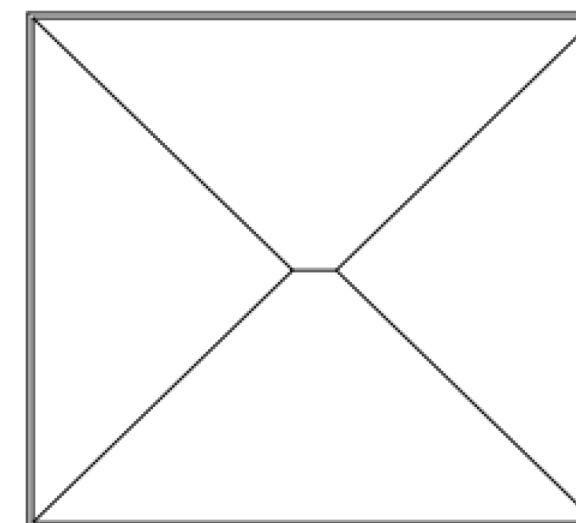

Roof Plan



REVISION	DATE	DRAWN	DESCRIPTION
----------	------	-------	-------------

ISSUE STATUS

PLANNING

OFFICE 12, PRIORY ROAD BUSINESS HUB,
PRIORY ROAD, SPALDING,
PE11 2XE

T: 01553 970033
E: design@studio11architecture.co.uk
W: www.studio11architecture.co.uk

CLIENT	Mr & Mrs Van Lier
--------	-------------------

PROJECT	Land adjacent to 43 Mill Lane, Gosberton
---------	---

DRAWING	Double Garage - Floor Plan, Roof Plan and Elevations
---------	---

DRAWN JC	PROJECT DESIGNER JC	PROJECT DIRECTOR KB
-------------	------------------------	------------------------

DATE 09.04.2026	SCALE 1:100	PAPER SIZE A2
--------------------	----------------	------------------

DRAWING NUMBER

655.PD.05