

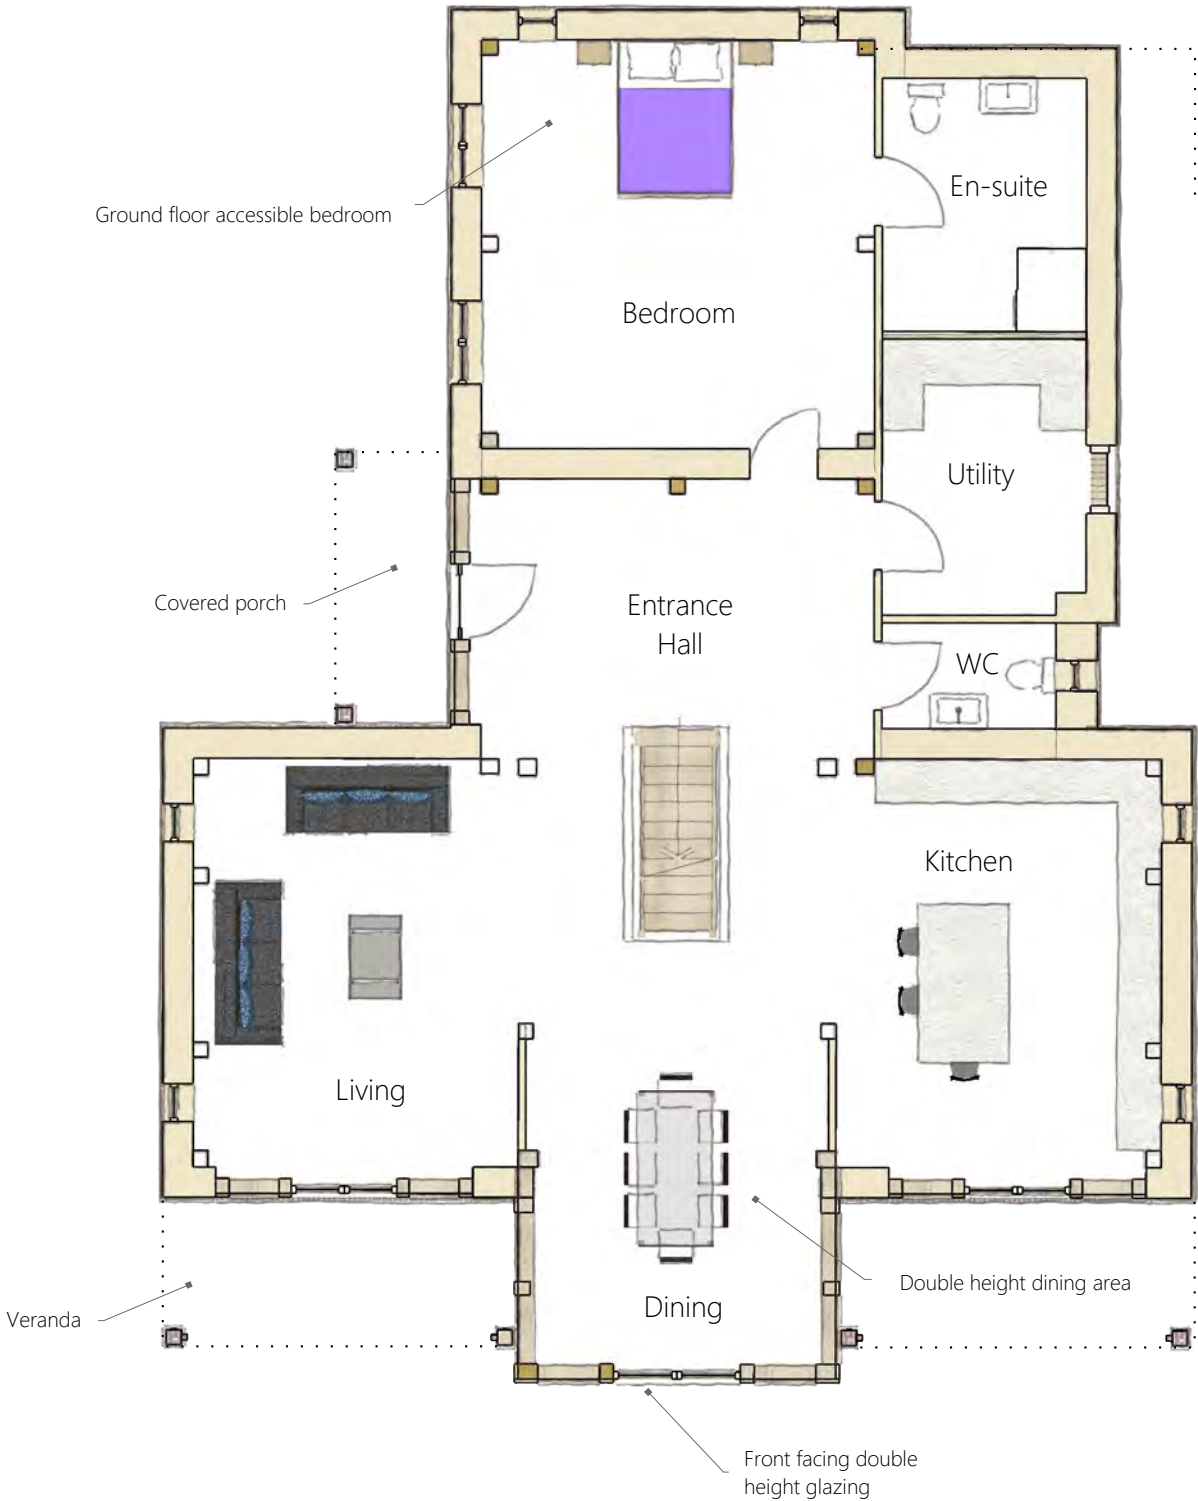


GROUND FLOOR
Scale 1:100

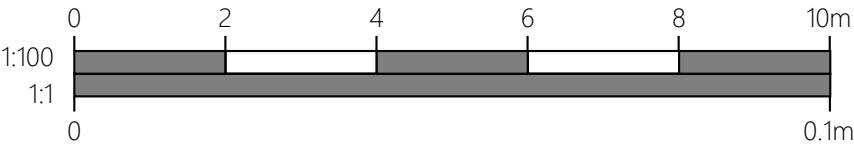

FIRST FLOOR
Scale 1:100

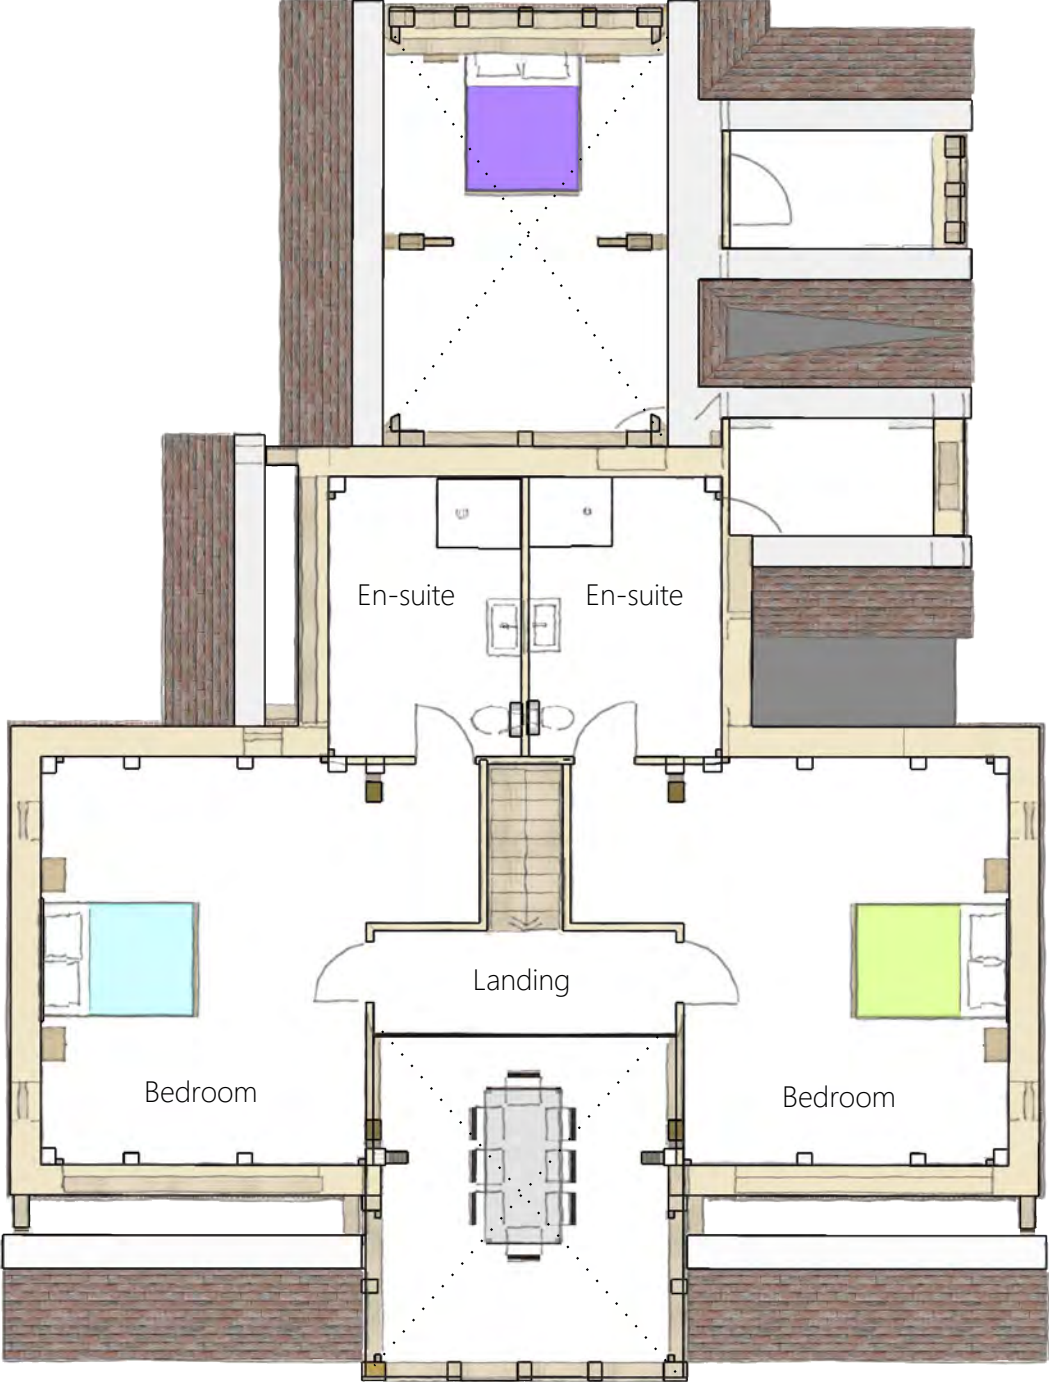

HOUSE FLOOR PLANS,
Proposed



T.J. CRUMP OAKWRIGHTS LTD
THE LAKES, SWAINSHILL,
HEREFORD, HR4 7PU
T: (01432) 353353 E: enquiries@oakwrights.co.uk



CLIENT
MR M GARNER

PROJECT
PROPOSED HOUSE

SITE ADDRESS
CAPONTOFT, CHEAL ROAD,
GOSBERTON, SPALDING,
LINCOLNSHIRE

DATE 26.09.18
DRAWN AC
CHECKED MH

SCALE 1:100.@.A3
DRG. NO.
18-159.GAR-04

REV.
02