

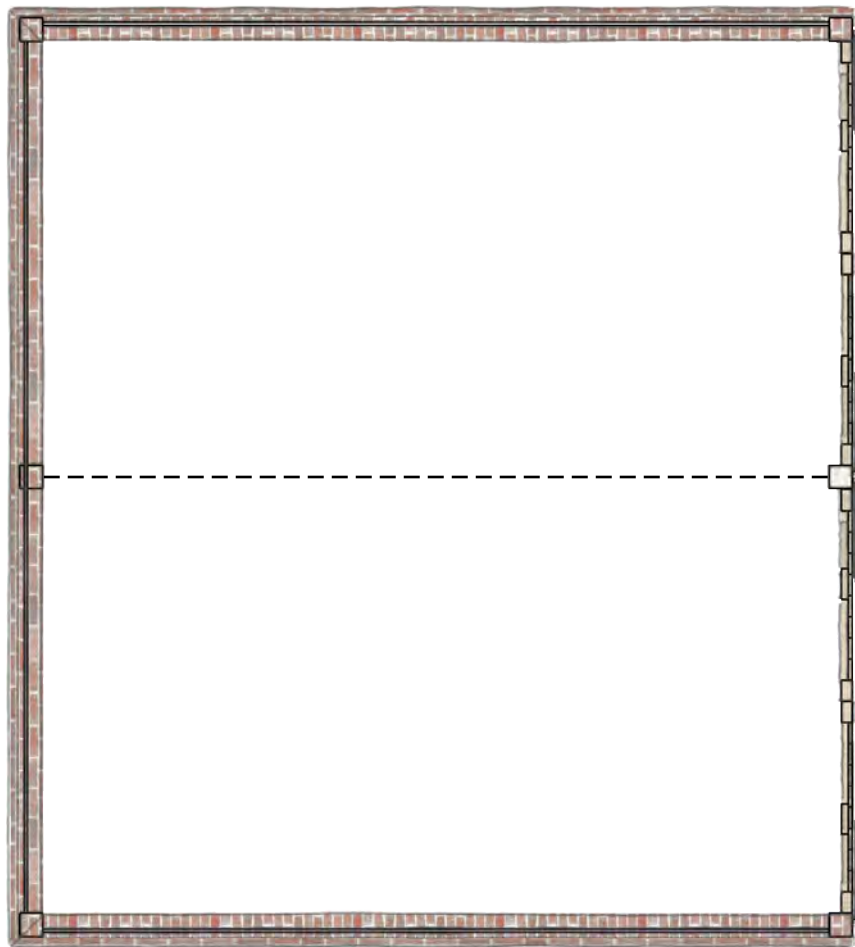


PLAN  
Scale 1:50

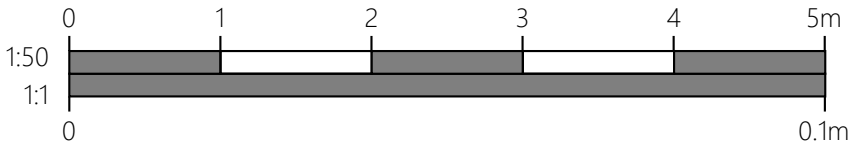

ROOF PLAN  
Scale 1:50

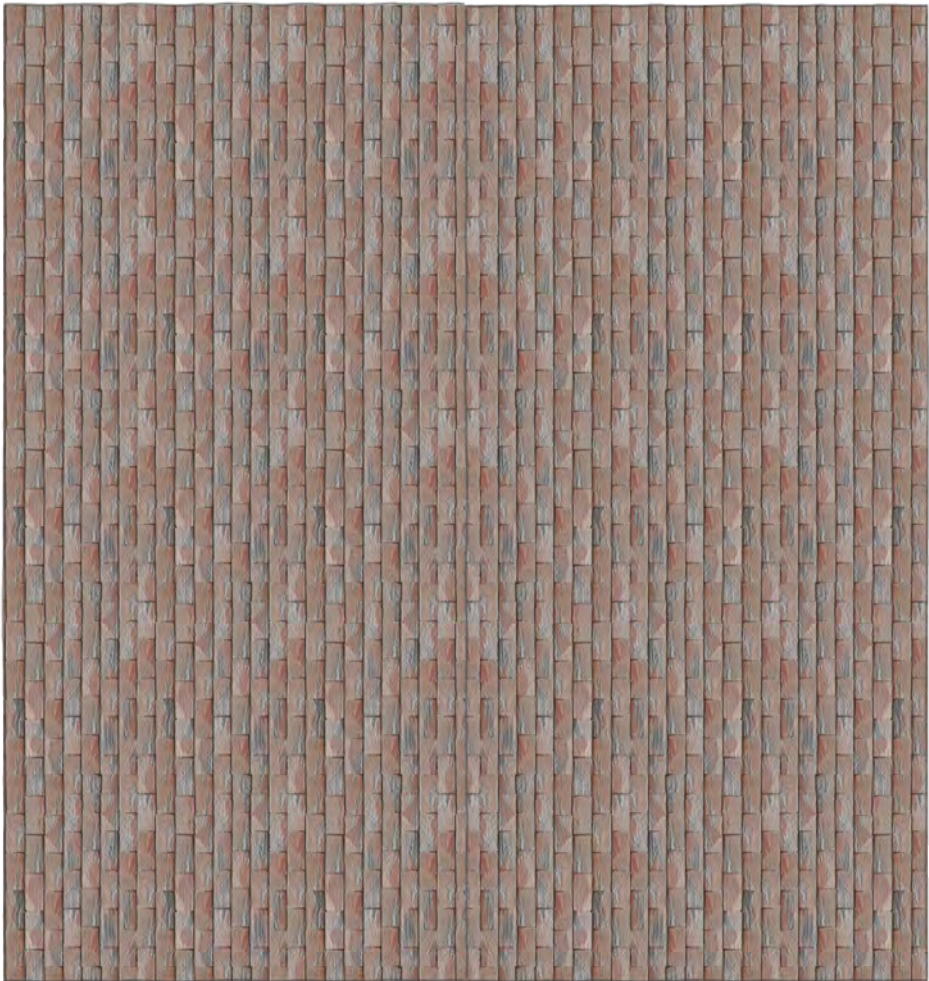

GARAGE PLANS,  
Proposed



**T.J. CRUMP OAKWRIGHTS LTD**  
**THE LAKES, SWAINSHILL,**  
**HEREFORD, HR4 7PU**  
T: (01432) 353353 E: enquiries@oakwrights.co.uk



CLIENT  
MR M GARNER

PROJECT  
PROPOSED HOUSE

SITE ADDRESS  
CAPONTOFT, CHEAL ROAD,  
GOSBERTON, SPALDING,  
LINCOLNSHIRE

|         |          |
|---------|----------|
| DATE    | 26.09.18 |
| DRAWN   | AC       |
| CHECKED | MH       |

|          |               |
|----------|---------------|
| SCALE    | 1:50.@.A3     |
| DRG. NO. | 18-159.GAR-08 |
| REV.     | 02            |