


NORTH & SOUTH ELEVATION
Scale 1:50




EAST ELEVATION
Scale 1:50

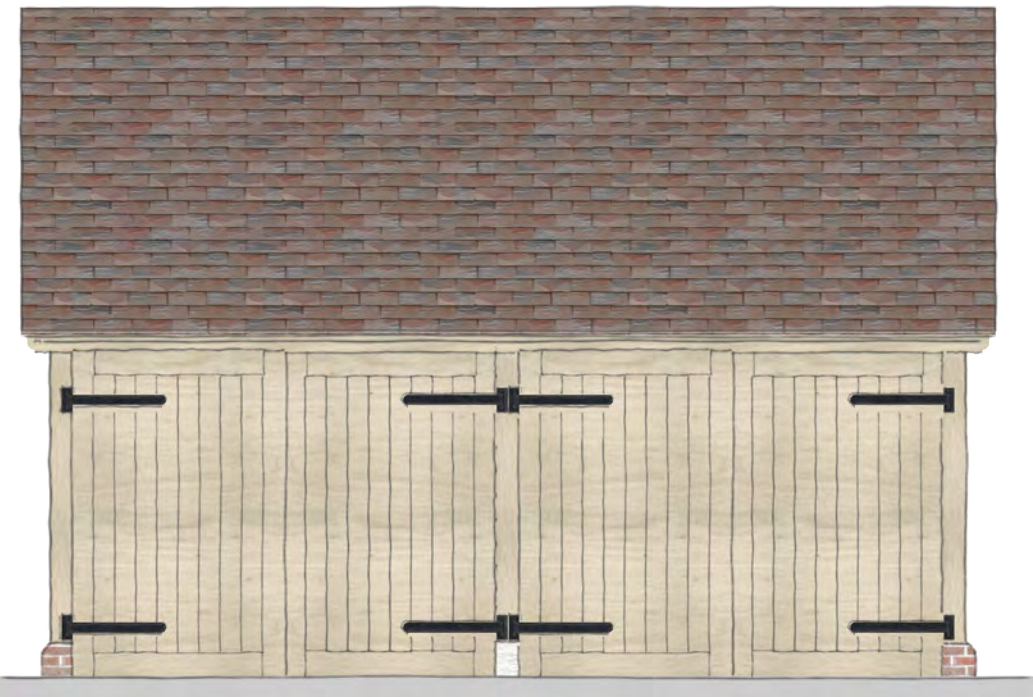

WEST ELEVATION
Scale 1:50



PERSPECTIVE
No scale

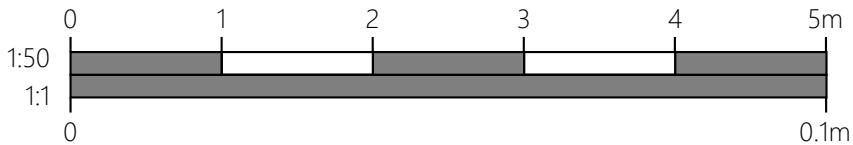

T.J. CRUMP OAKWRIGHTS LTD
THE LAKES, SWAINSHILL,
HEREFORD, HR4 7PU
T: (01432) 353353 E: enquiries@oakwrights.co.uk

CLIENT
MR M GARNER

PROJECT
PROPOSED HOUSE

SITE ADDRESS
CAPONTOFT, CHEAL ROAD,
GOSBERTON, SPALDING,
LINCOLNSHIRE

DATE 26.09.18
DRAWN AC
CHECKED MH

SCALE 1:50.@.A3
DRG. NO. 18-159.GAR-09
REV. 02