




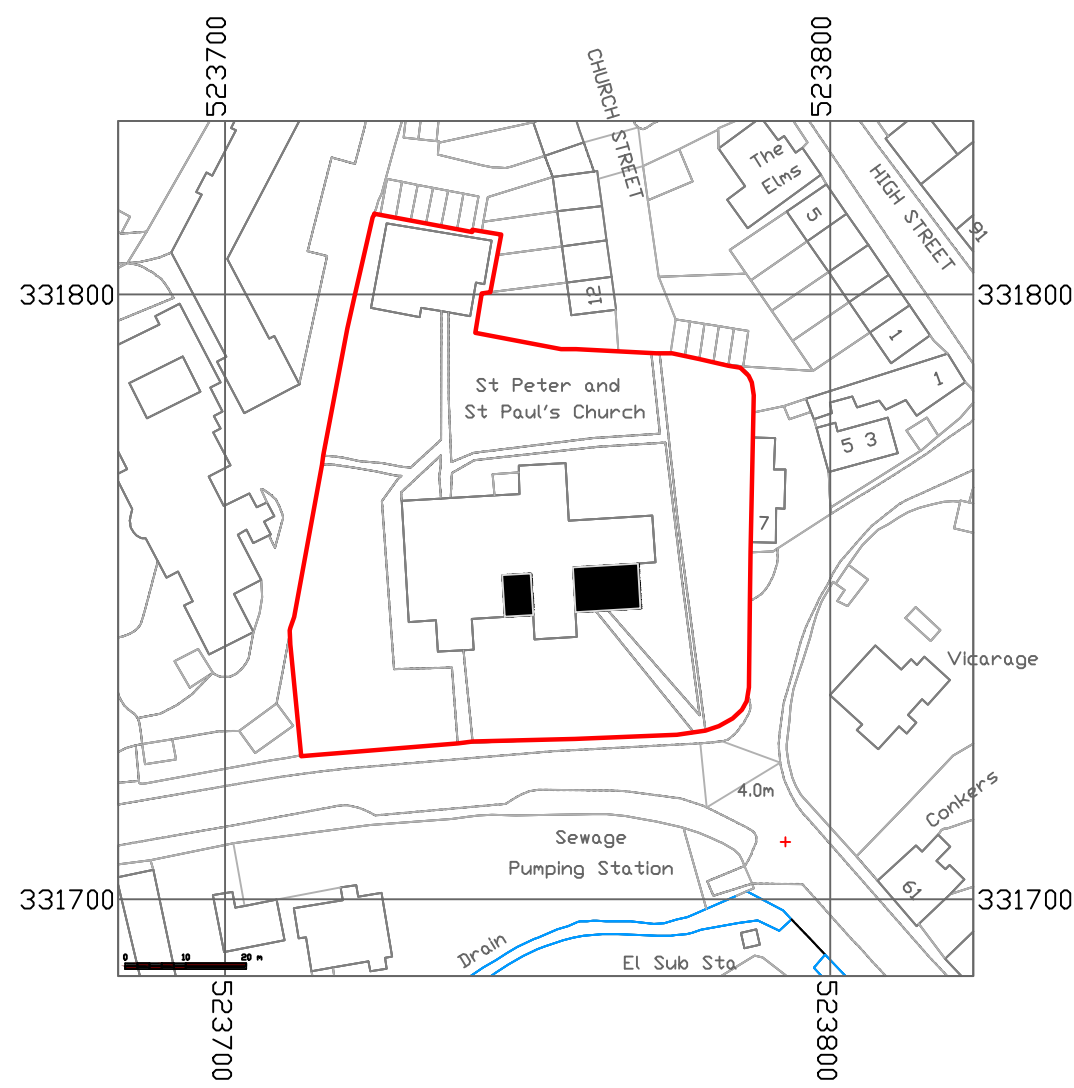

LOCATION PLAN
1:1250

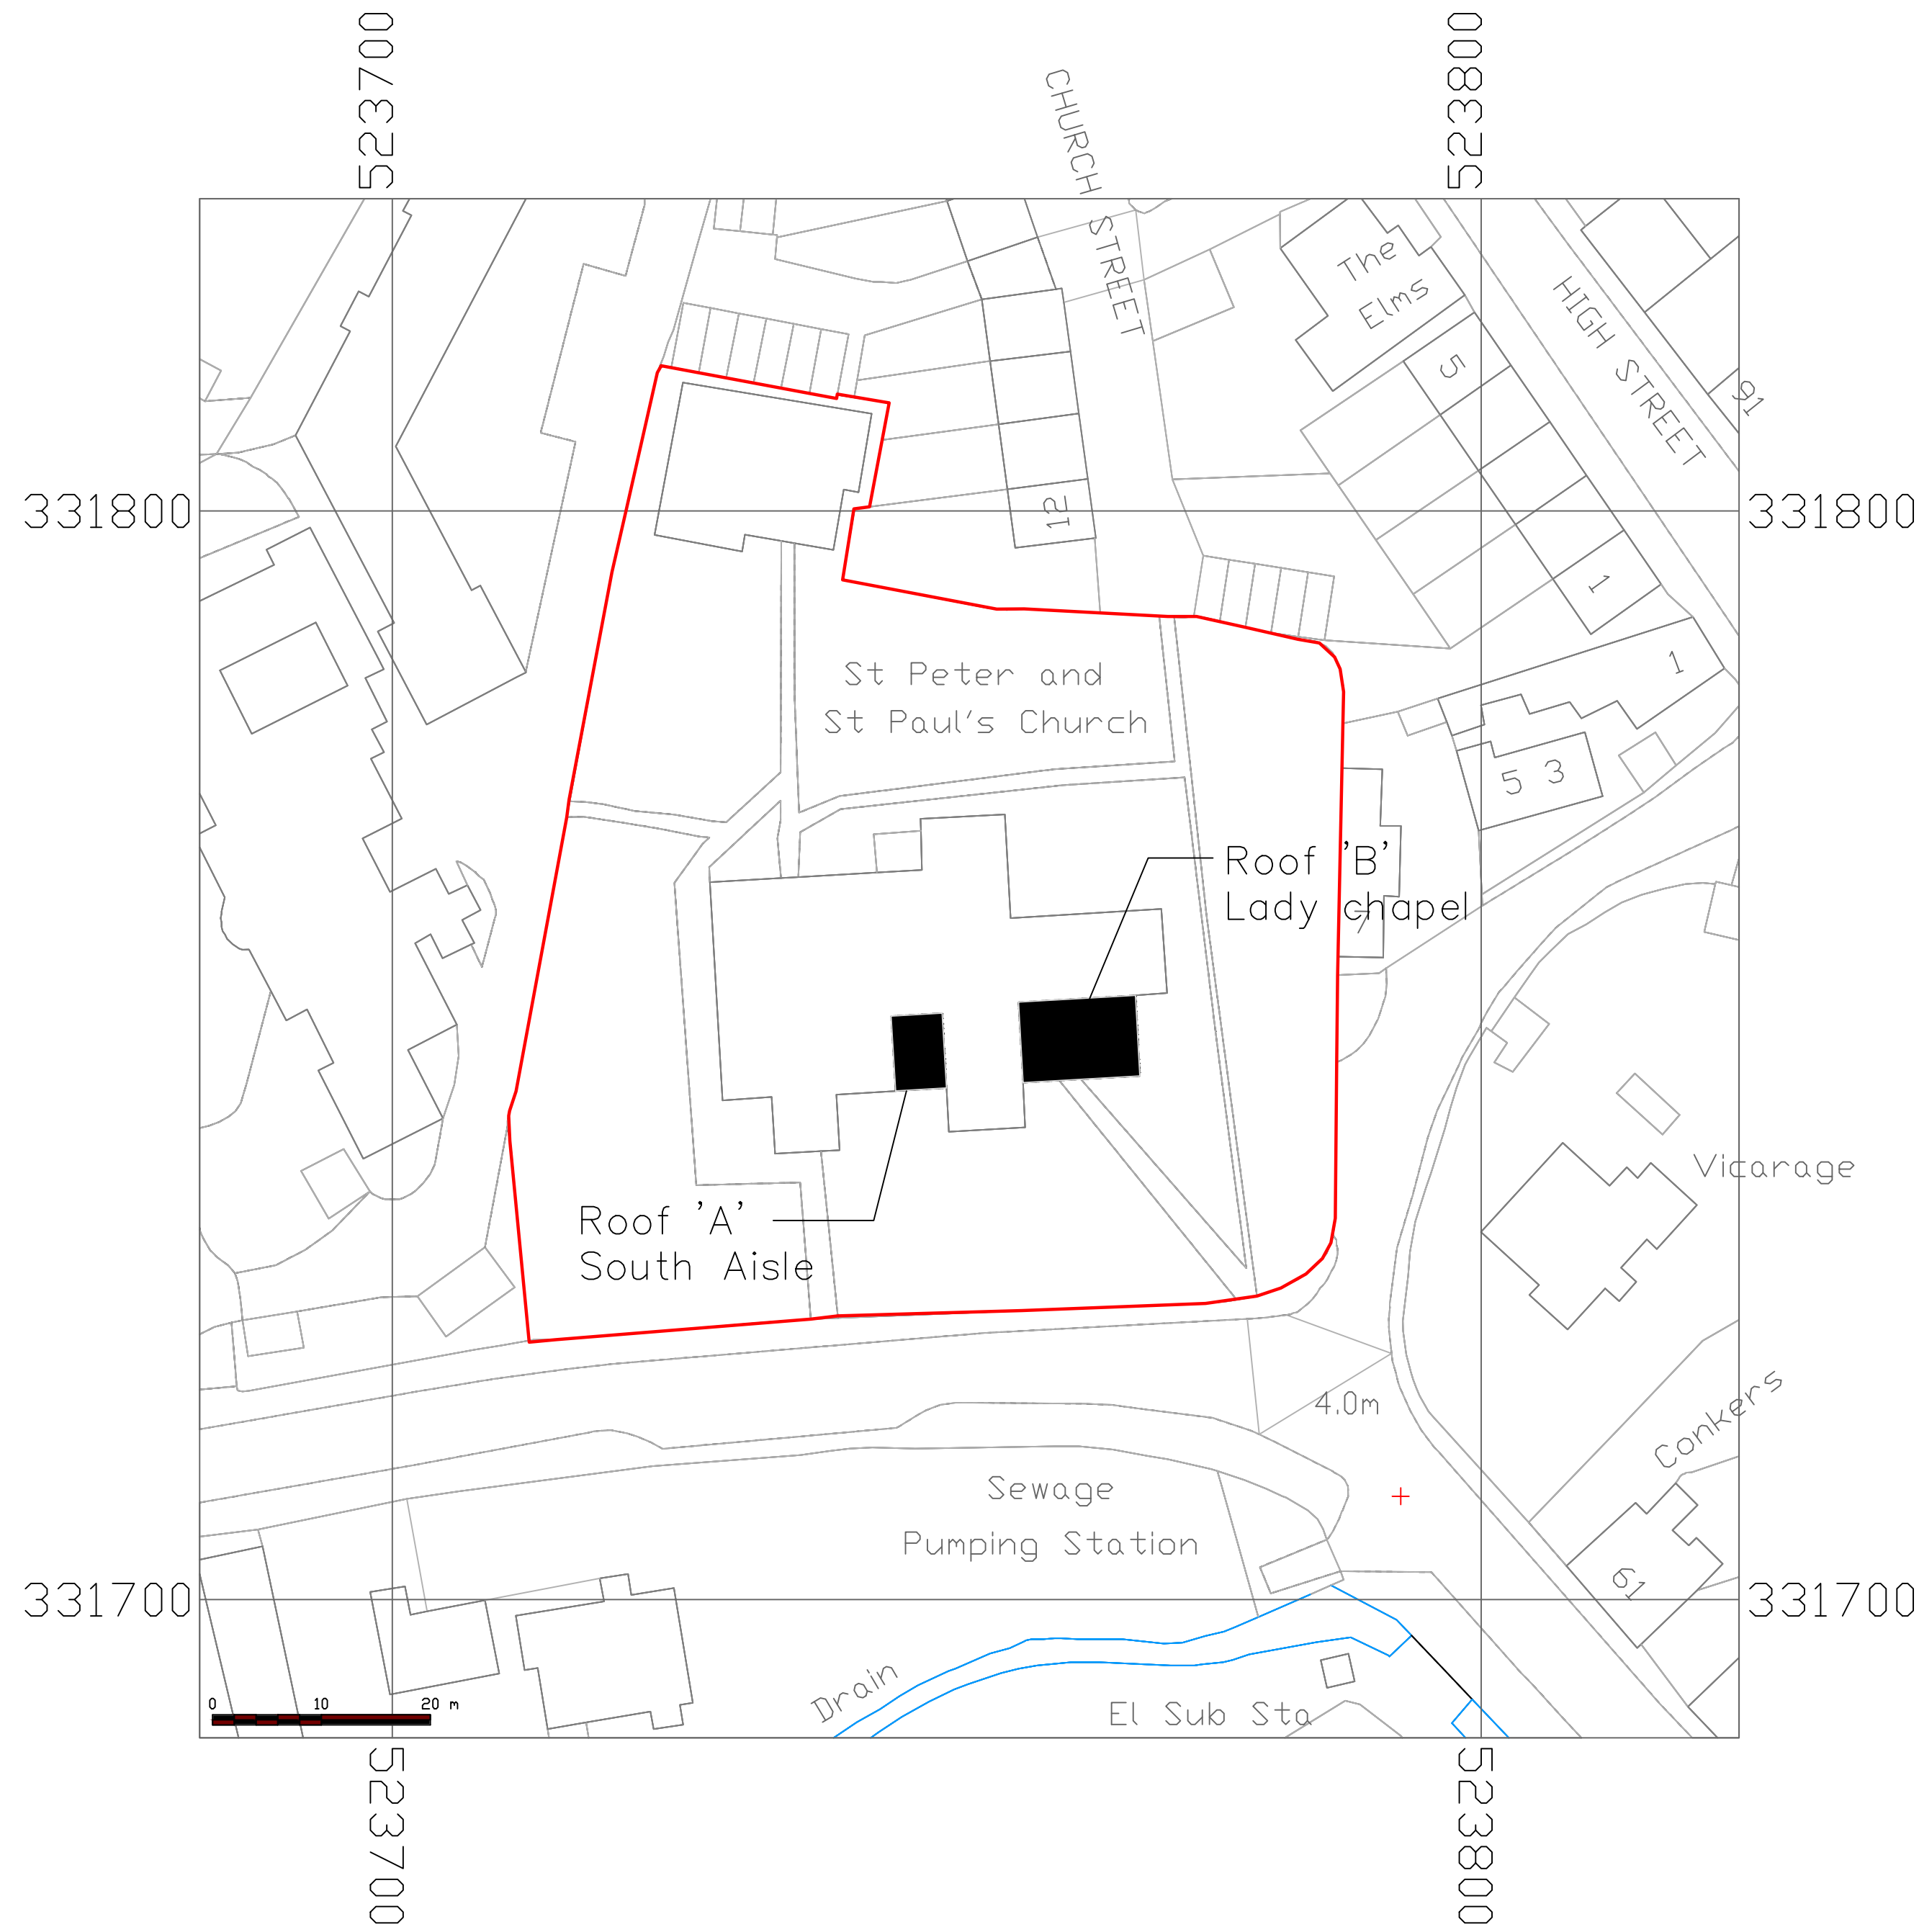

SITE PLAN
1:500

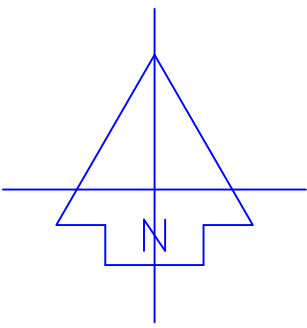

SOUTH AISLE AND LADY CHAPEL INDICATED				REV: A	DATE: 22.08.19
JOB TITLE: THE CHURCH OF ST. PETER AND ST. PAUL GOSBERTON				SCORER & HAWKINS LTD.	
DRAWING TITLE: LOCATION PLAN AND BLOCK PLAN					
SCALE: 1:50	DATE: 02.07.2019	DRAWING No: 3128/01	REV: A	Registered Office: 20 Banks Street, Horncastle, Lincs LN9 5BW Telephone 01507 524556 Fax 01507 524300 Email scorerhawkins@enterprise.net	
© Copyright Reserved		Drawing not to be scaled		Dimensions to be checked on site	