



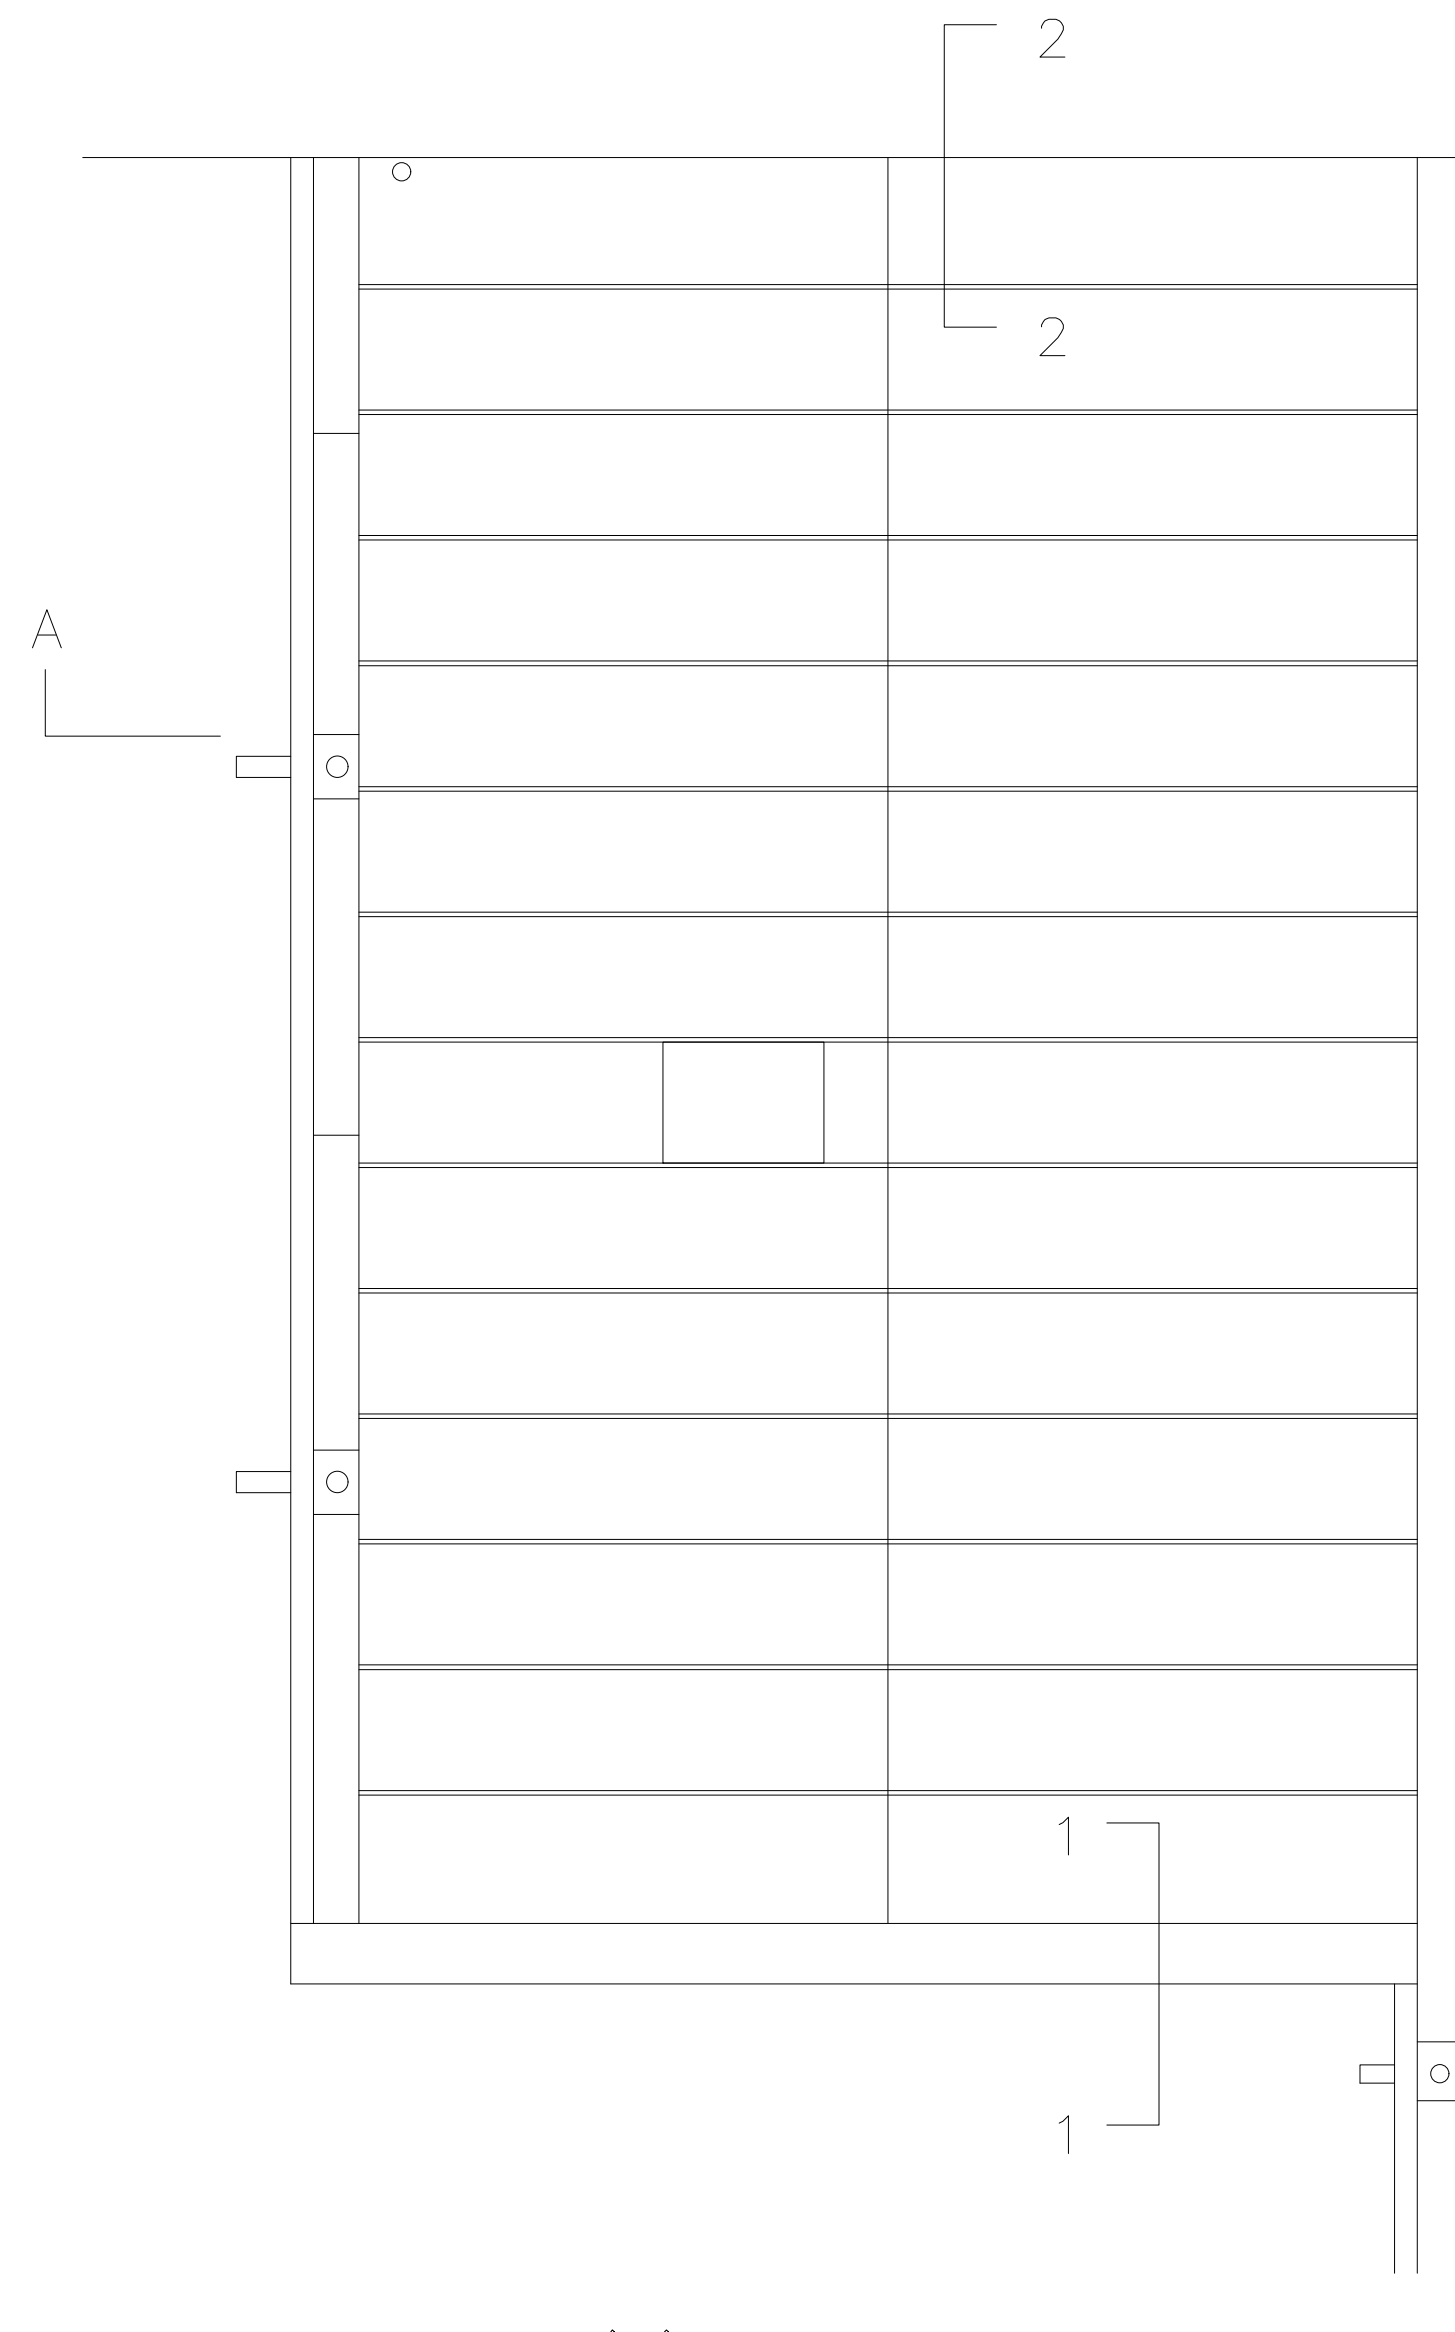


Plan Roof 'B'

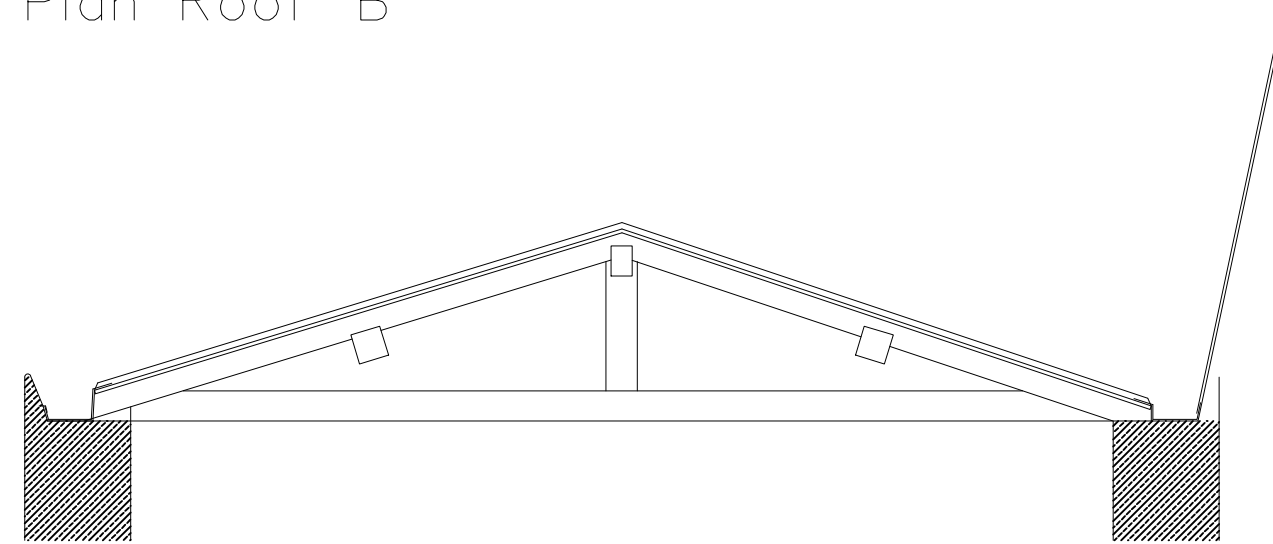


Section A-A

Existing lead rainwater outlets to be protected during work to roof

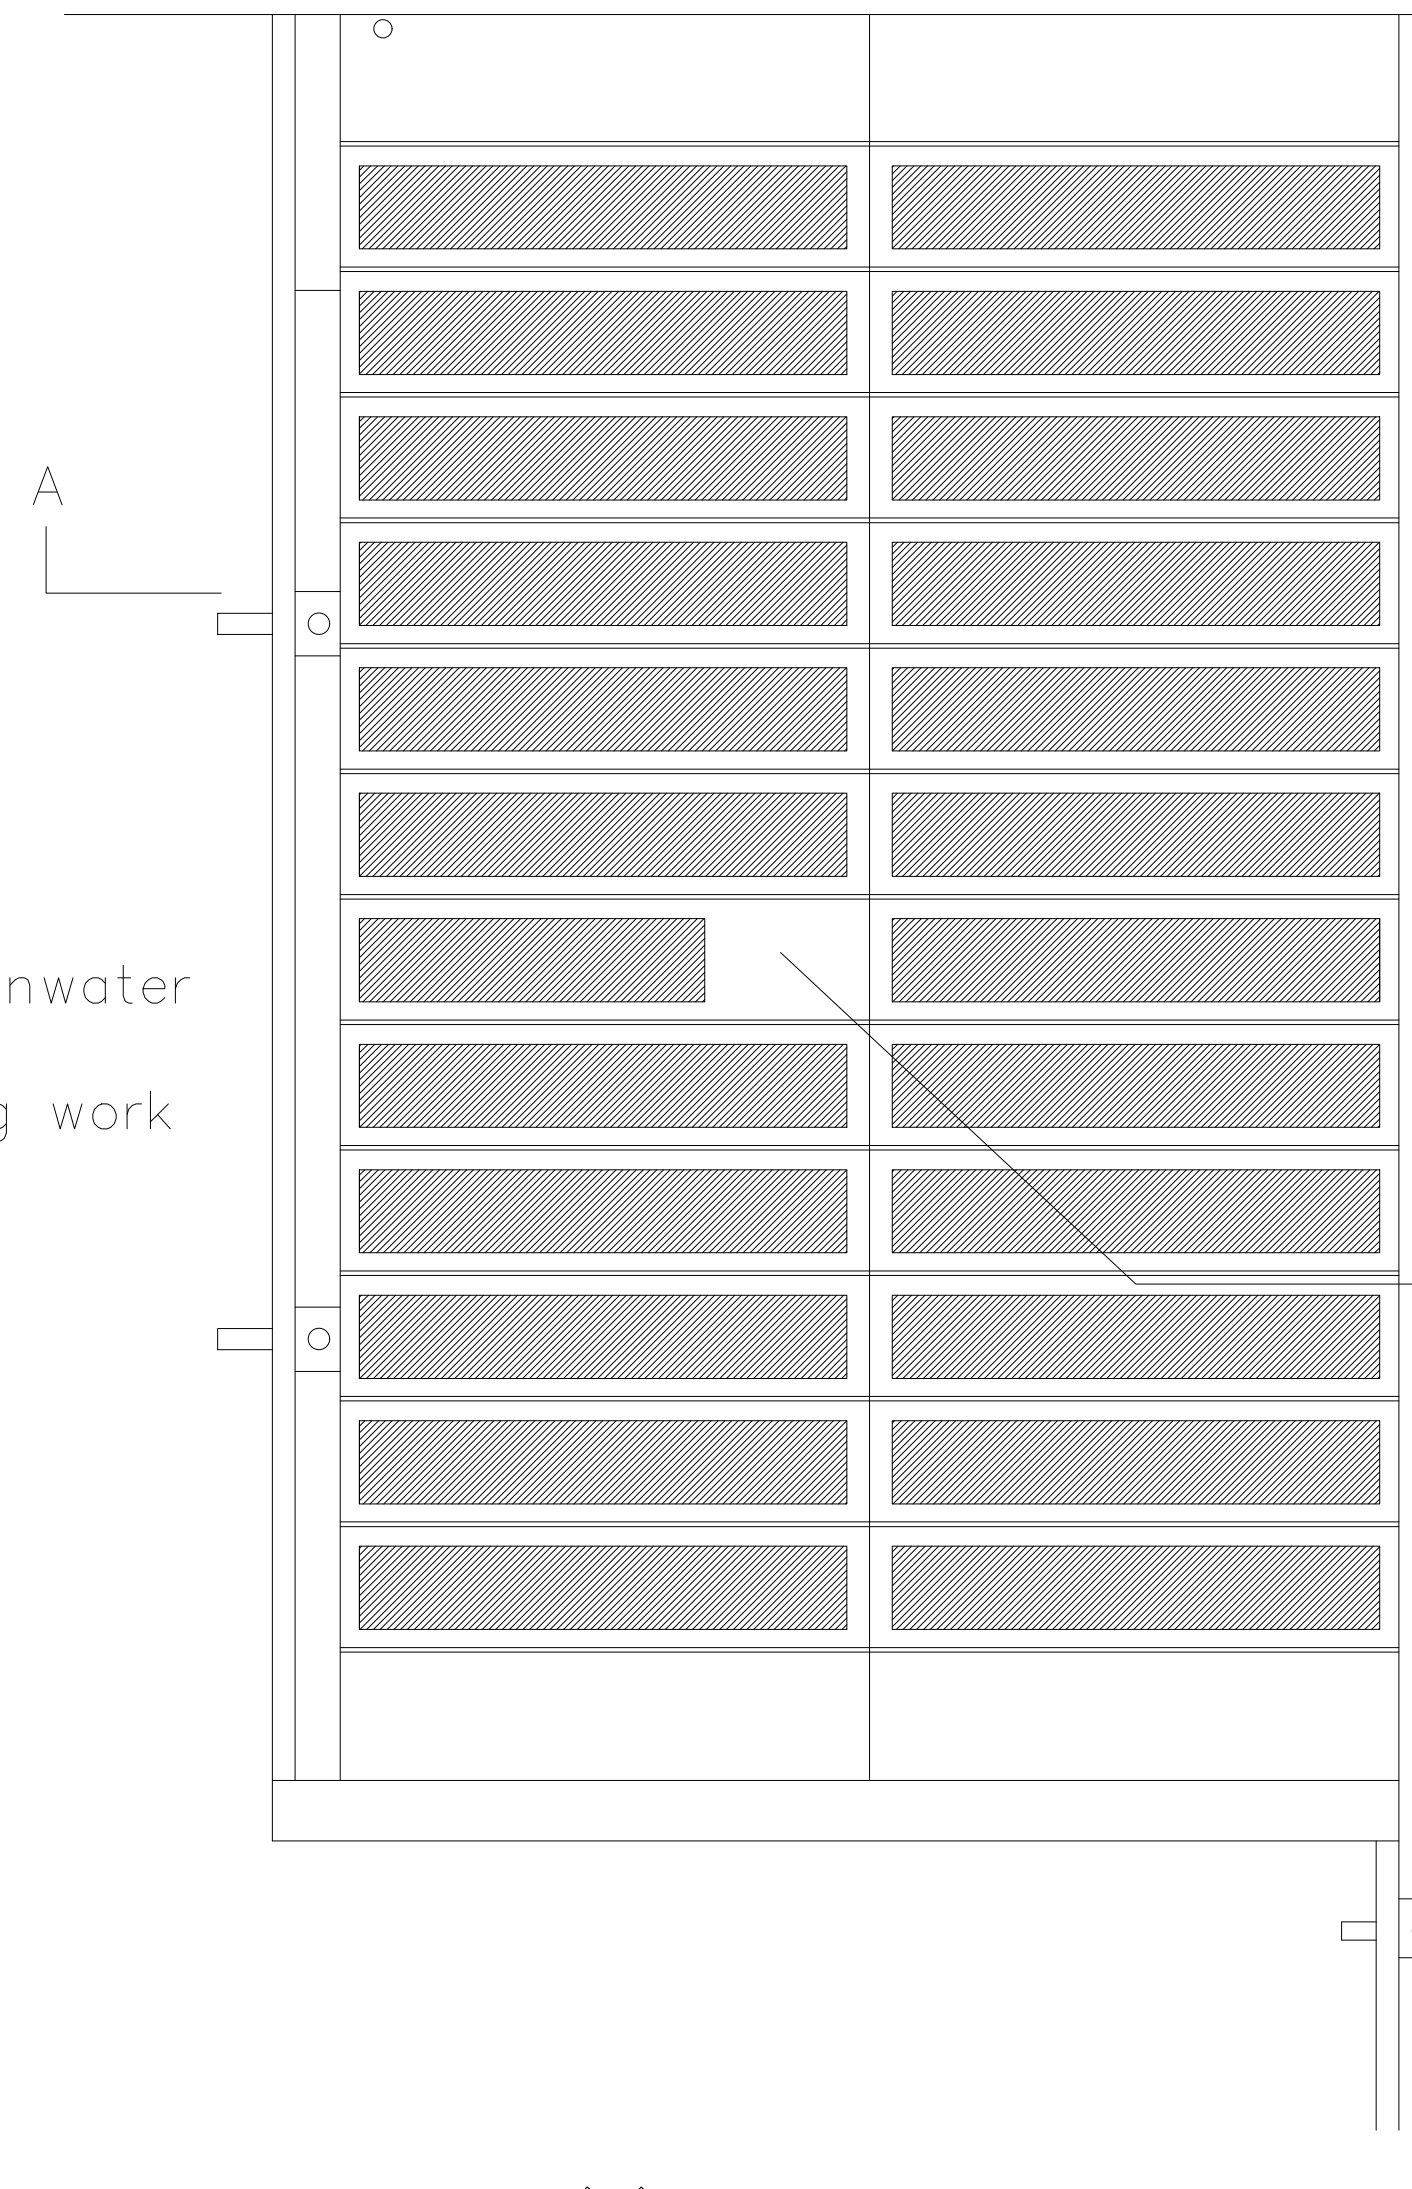


Plan Roof 'B'
(indicating areas where lead has been removed)

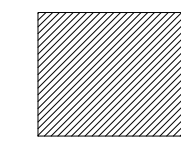

Hatching to indicate where lead has been removed

Existing name plate to be retained and protected

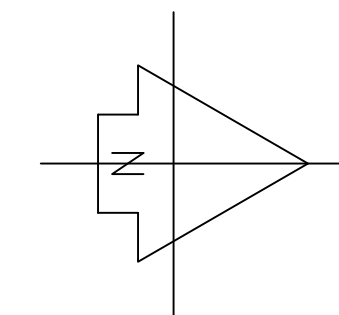

Scale @ 1:50



SOUTH AISLE AND LADY CHAPEL INDICATED				REV: A	DATE: 22.08.19
JOB TITLE: THE CHURCH OF ST. PETER AND ST. PAUL GOSBERTON				SCORER & HAWKINS LTD.	
DRAWING TITLE: EXISTING ROOF PLAN AND SECTION LADY CHAPEL					
SCALE: 1:50	DATE: 02.07.2019	DRAWING No: 3128/02	REV: A	Registered Office: 20 Banks Street, Horncastle, Lincs LN9 5BW Telephone 01507 524556 Fax 01507 524300 Email scorerhawkins@enterprise.net	
© Copyright Reserved		Drawing not to be scaled		Dimensions to be checked on site	