




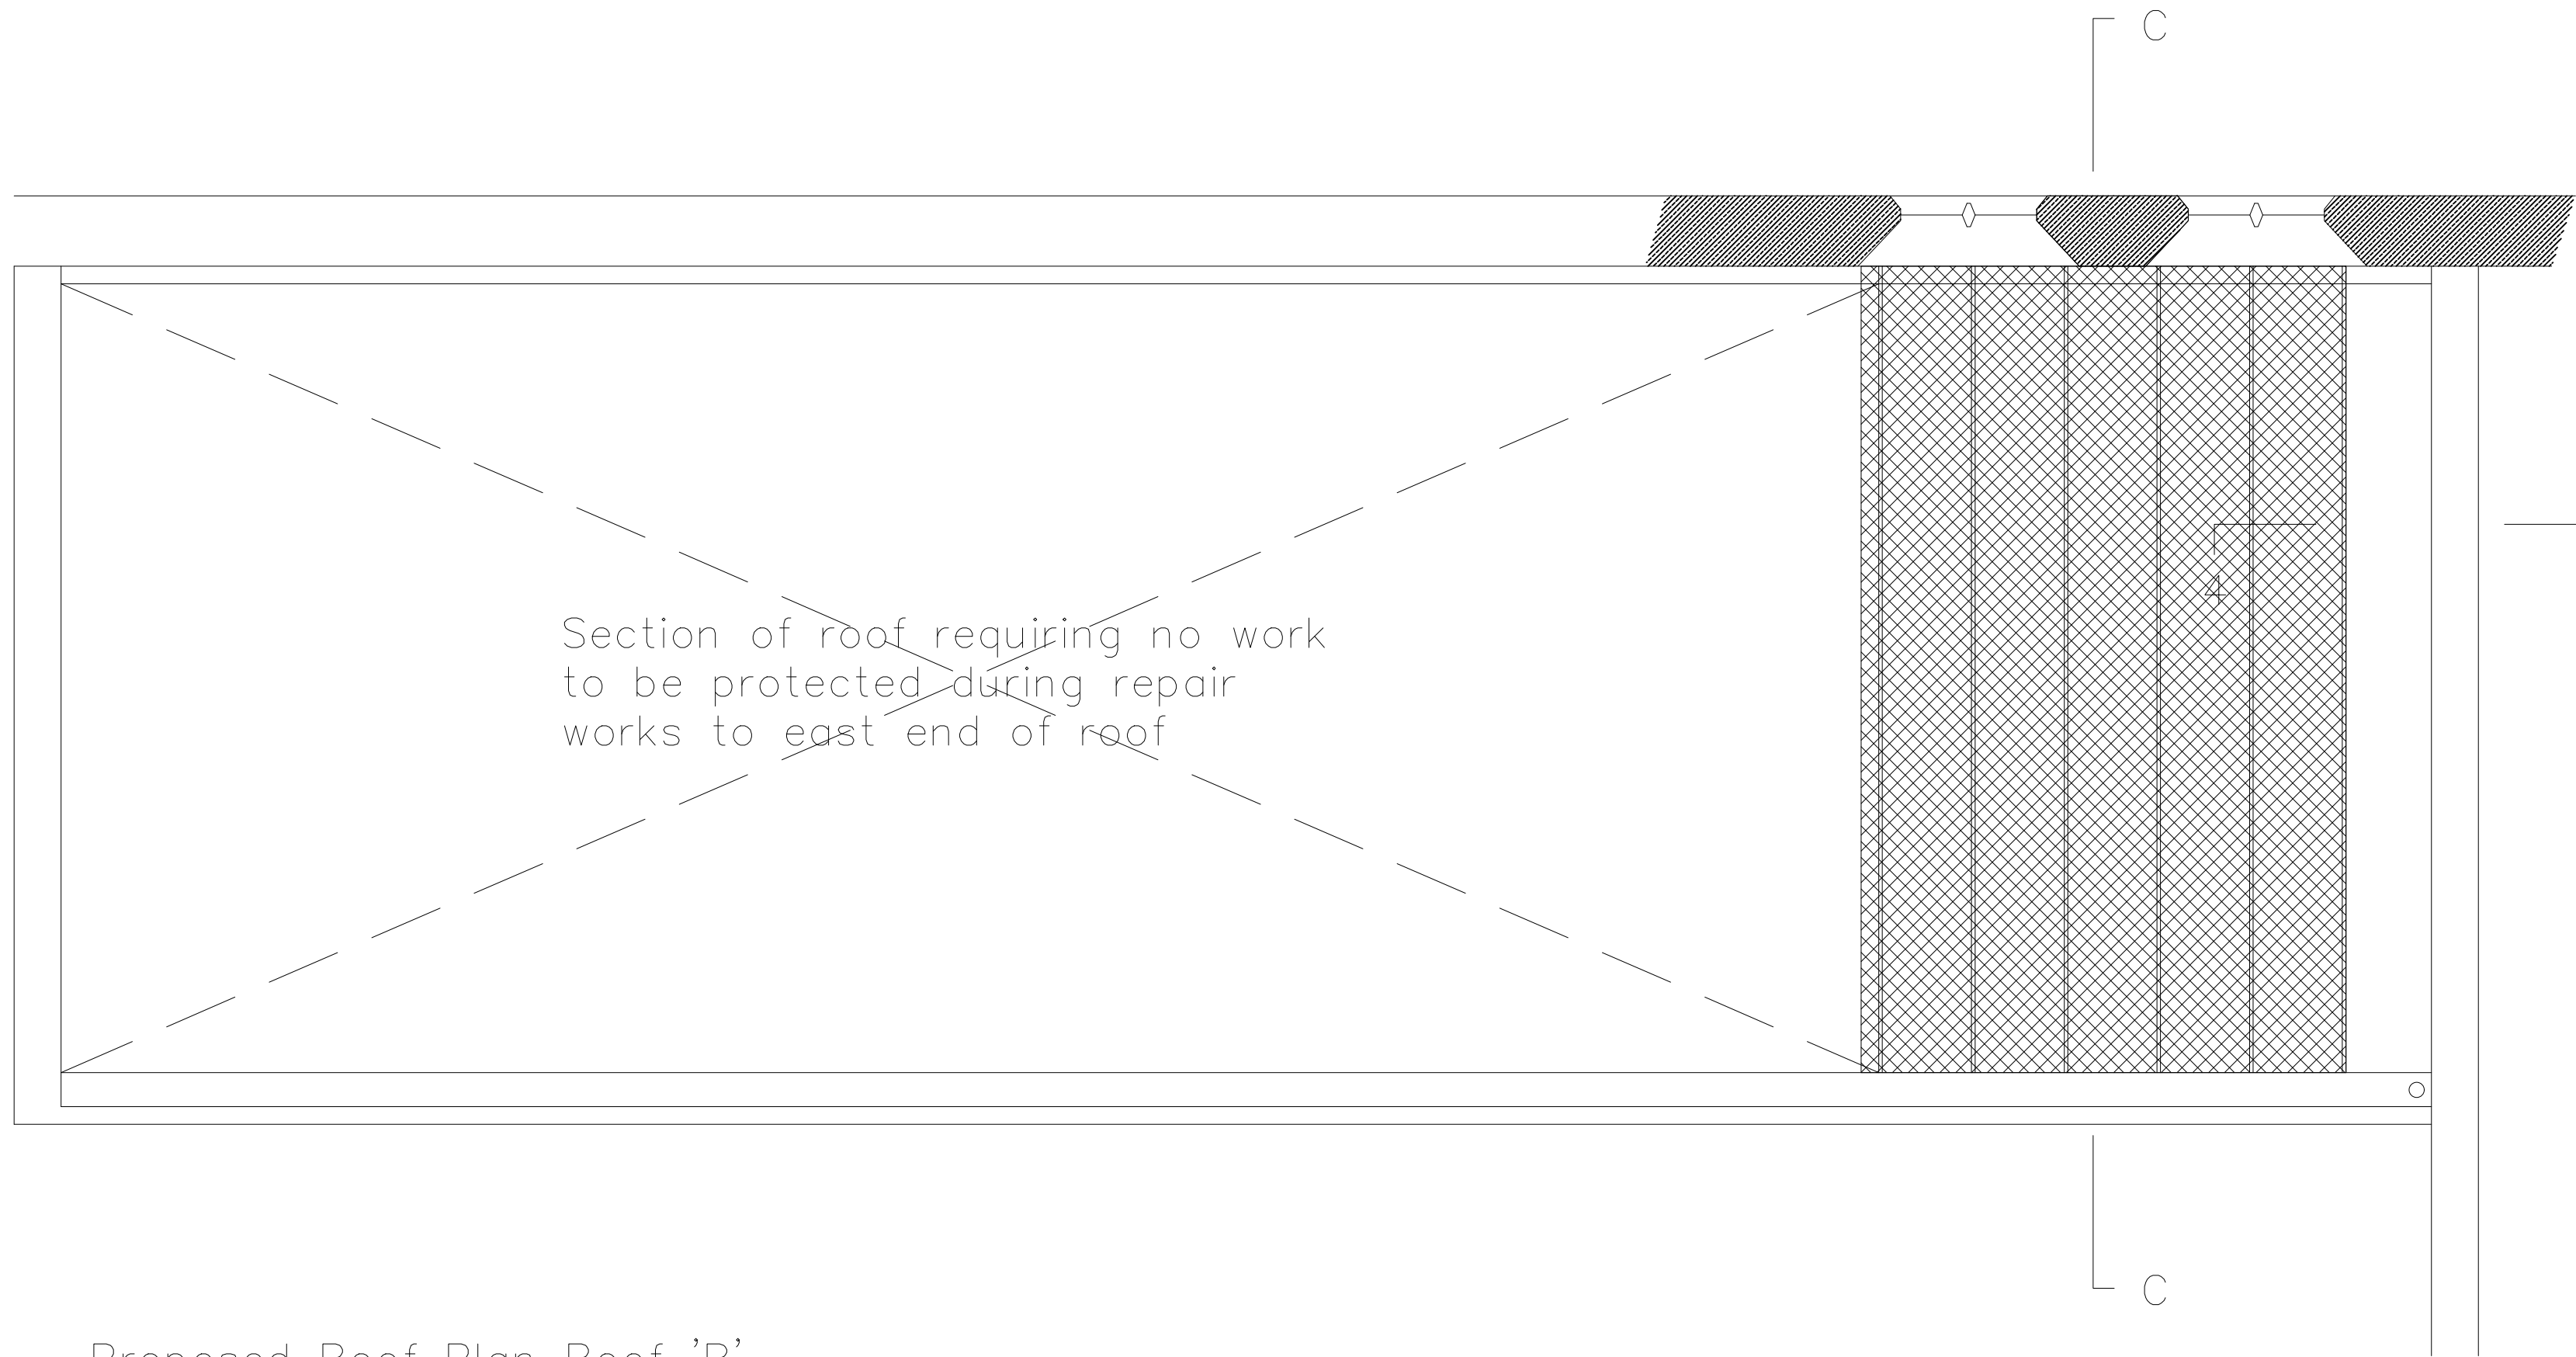



Hatching to indicate extent of proposed new lead sheeting to roof. All to architects approval and lead association handbook details and specification

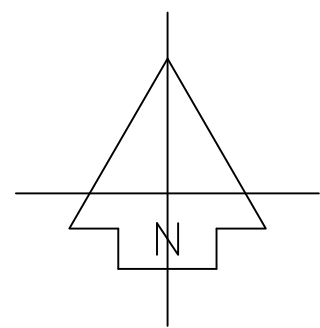

Proposed Roof Plan Roof 'B'

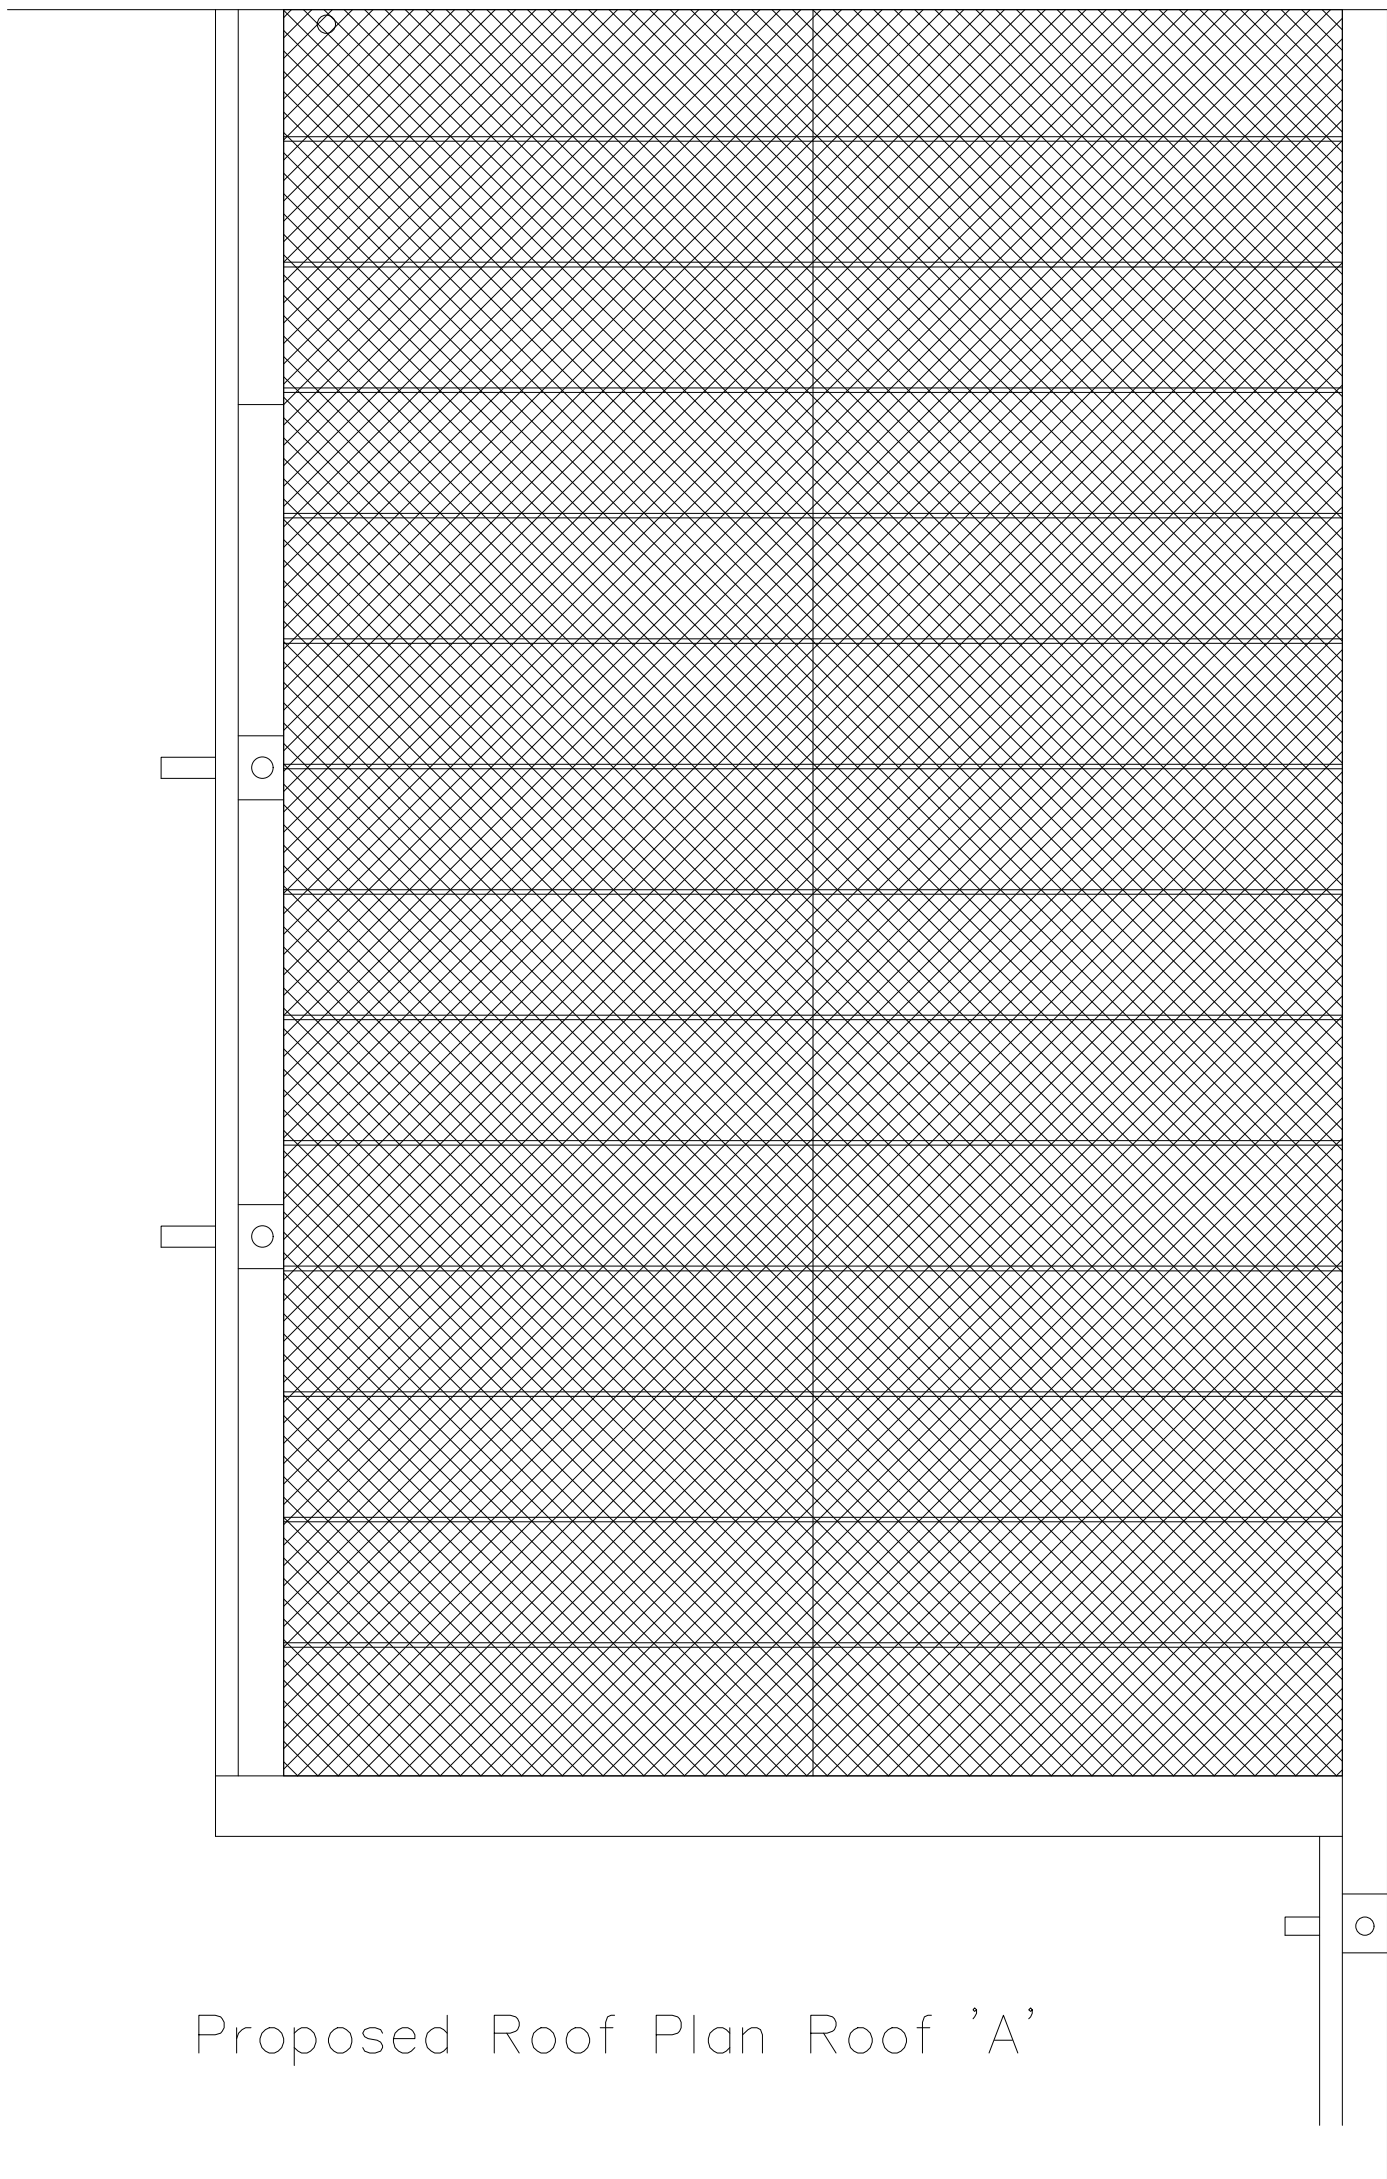

Hatching to indicate extent of proposed new Terne coated stainless steel sheeting to roof. All to architects approval and suppliers details and specification and written instructions

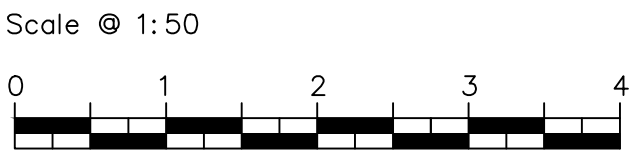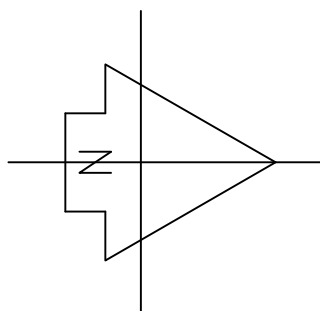

Proposed Roof Plan Roof 'A'

SOUTH AISLE AND LADY CHAPEL INDICATED				REV: A	DATE: 22.08.19
JOB TITLE: THE CHURCH OF ST. PETER AND ST. PAUL GOSBERTON				SCORER & HAWKINS LTD.	
DRAWING TITLE: PROPOSED ROOF PLANS SOUTH AISLE					
SCALE: 1:50	DATE: 02.07.2019	DRAWING No: 3128/06	REV: A	Registered Office: 20 Banks Street, Horncastle, Lincs LN9 5BW Telephone 01507 524556 Fax 01507 524300 Email scorerhawkins@enterprise.net	
© Copyright Reserved		Drawing not to be scaled		Dimensions to be checked on site	