


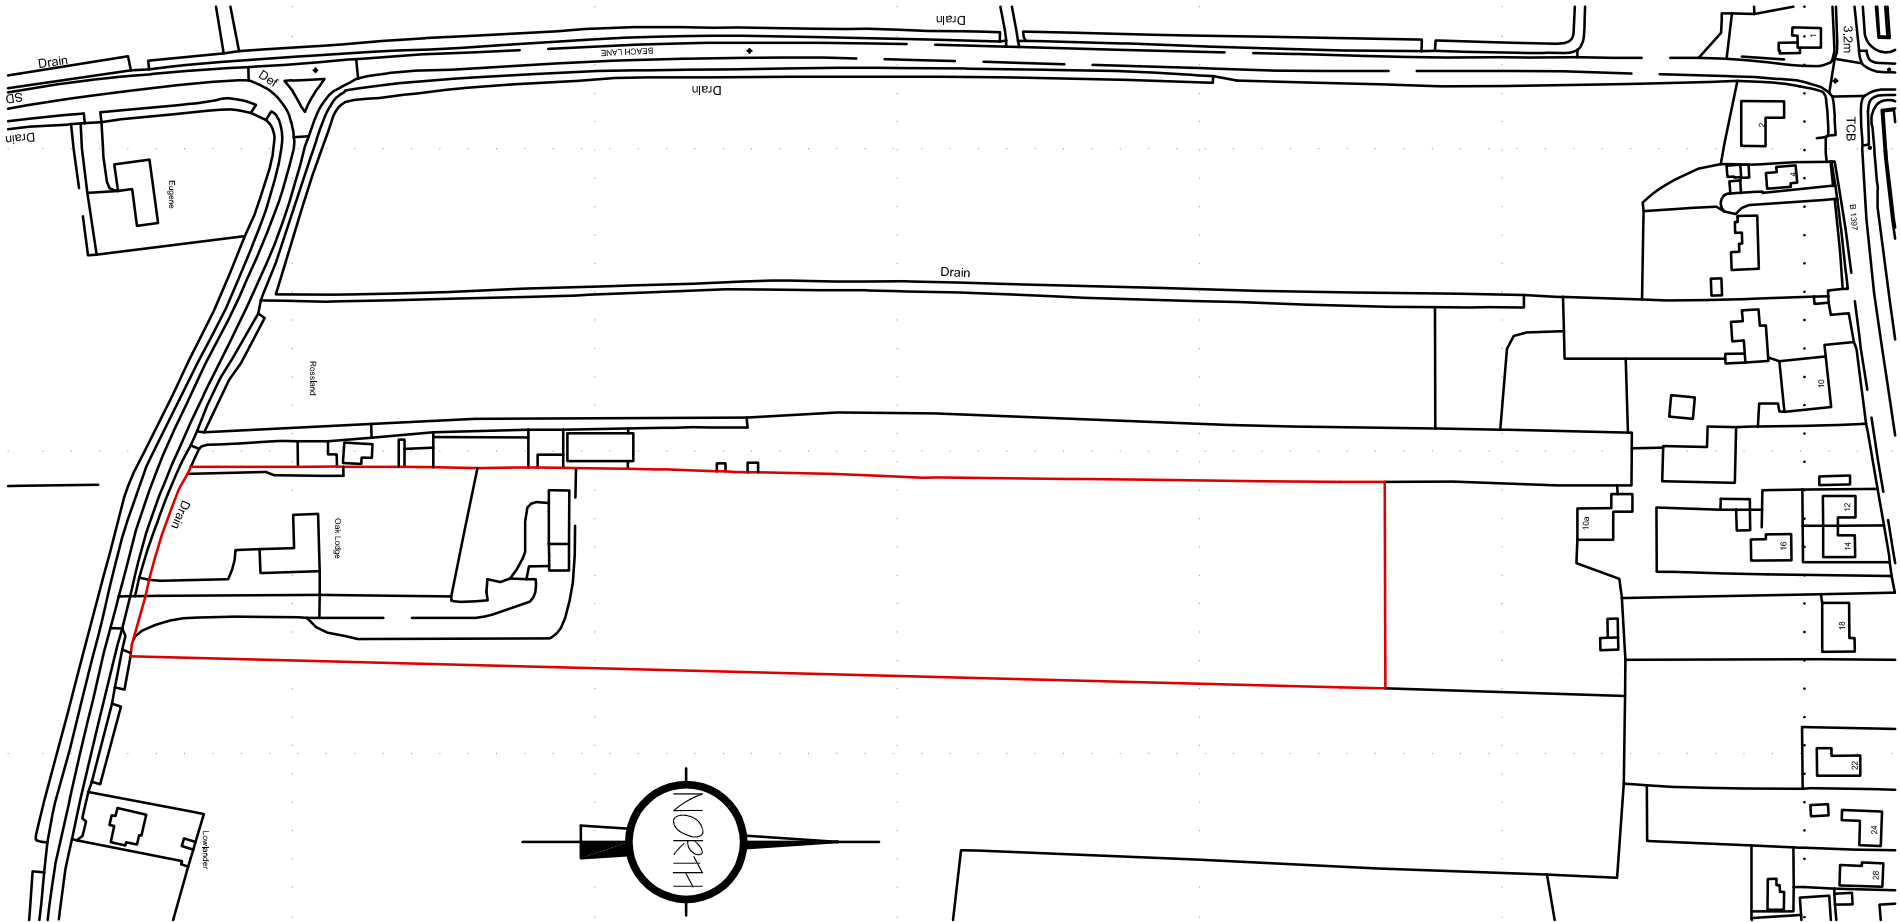


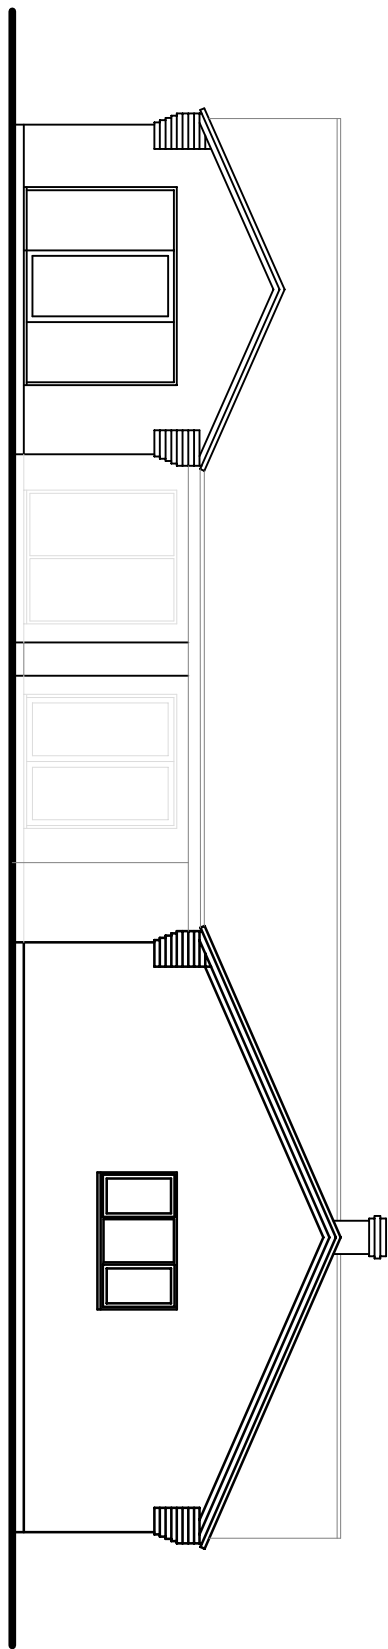


Ordinance Survey (c) Crown Copyright 2017. All rights reserved. Licence number 100022432

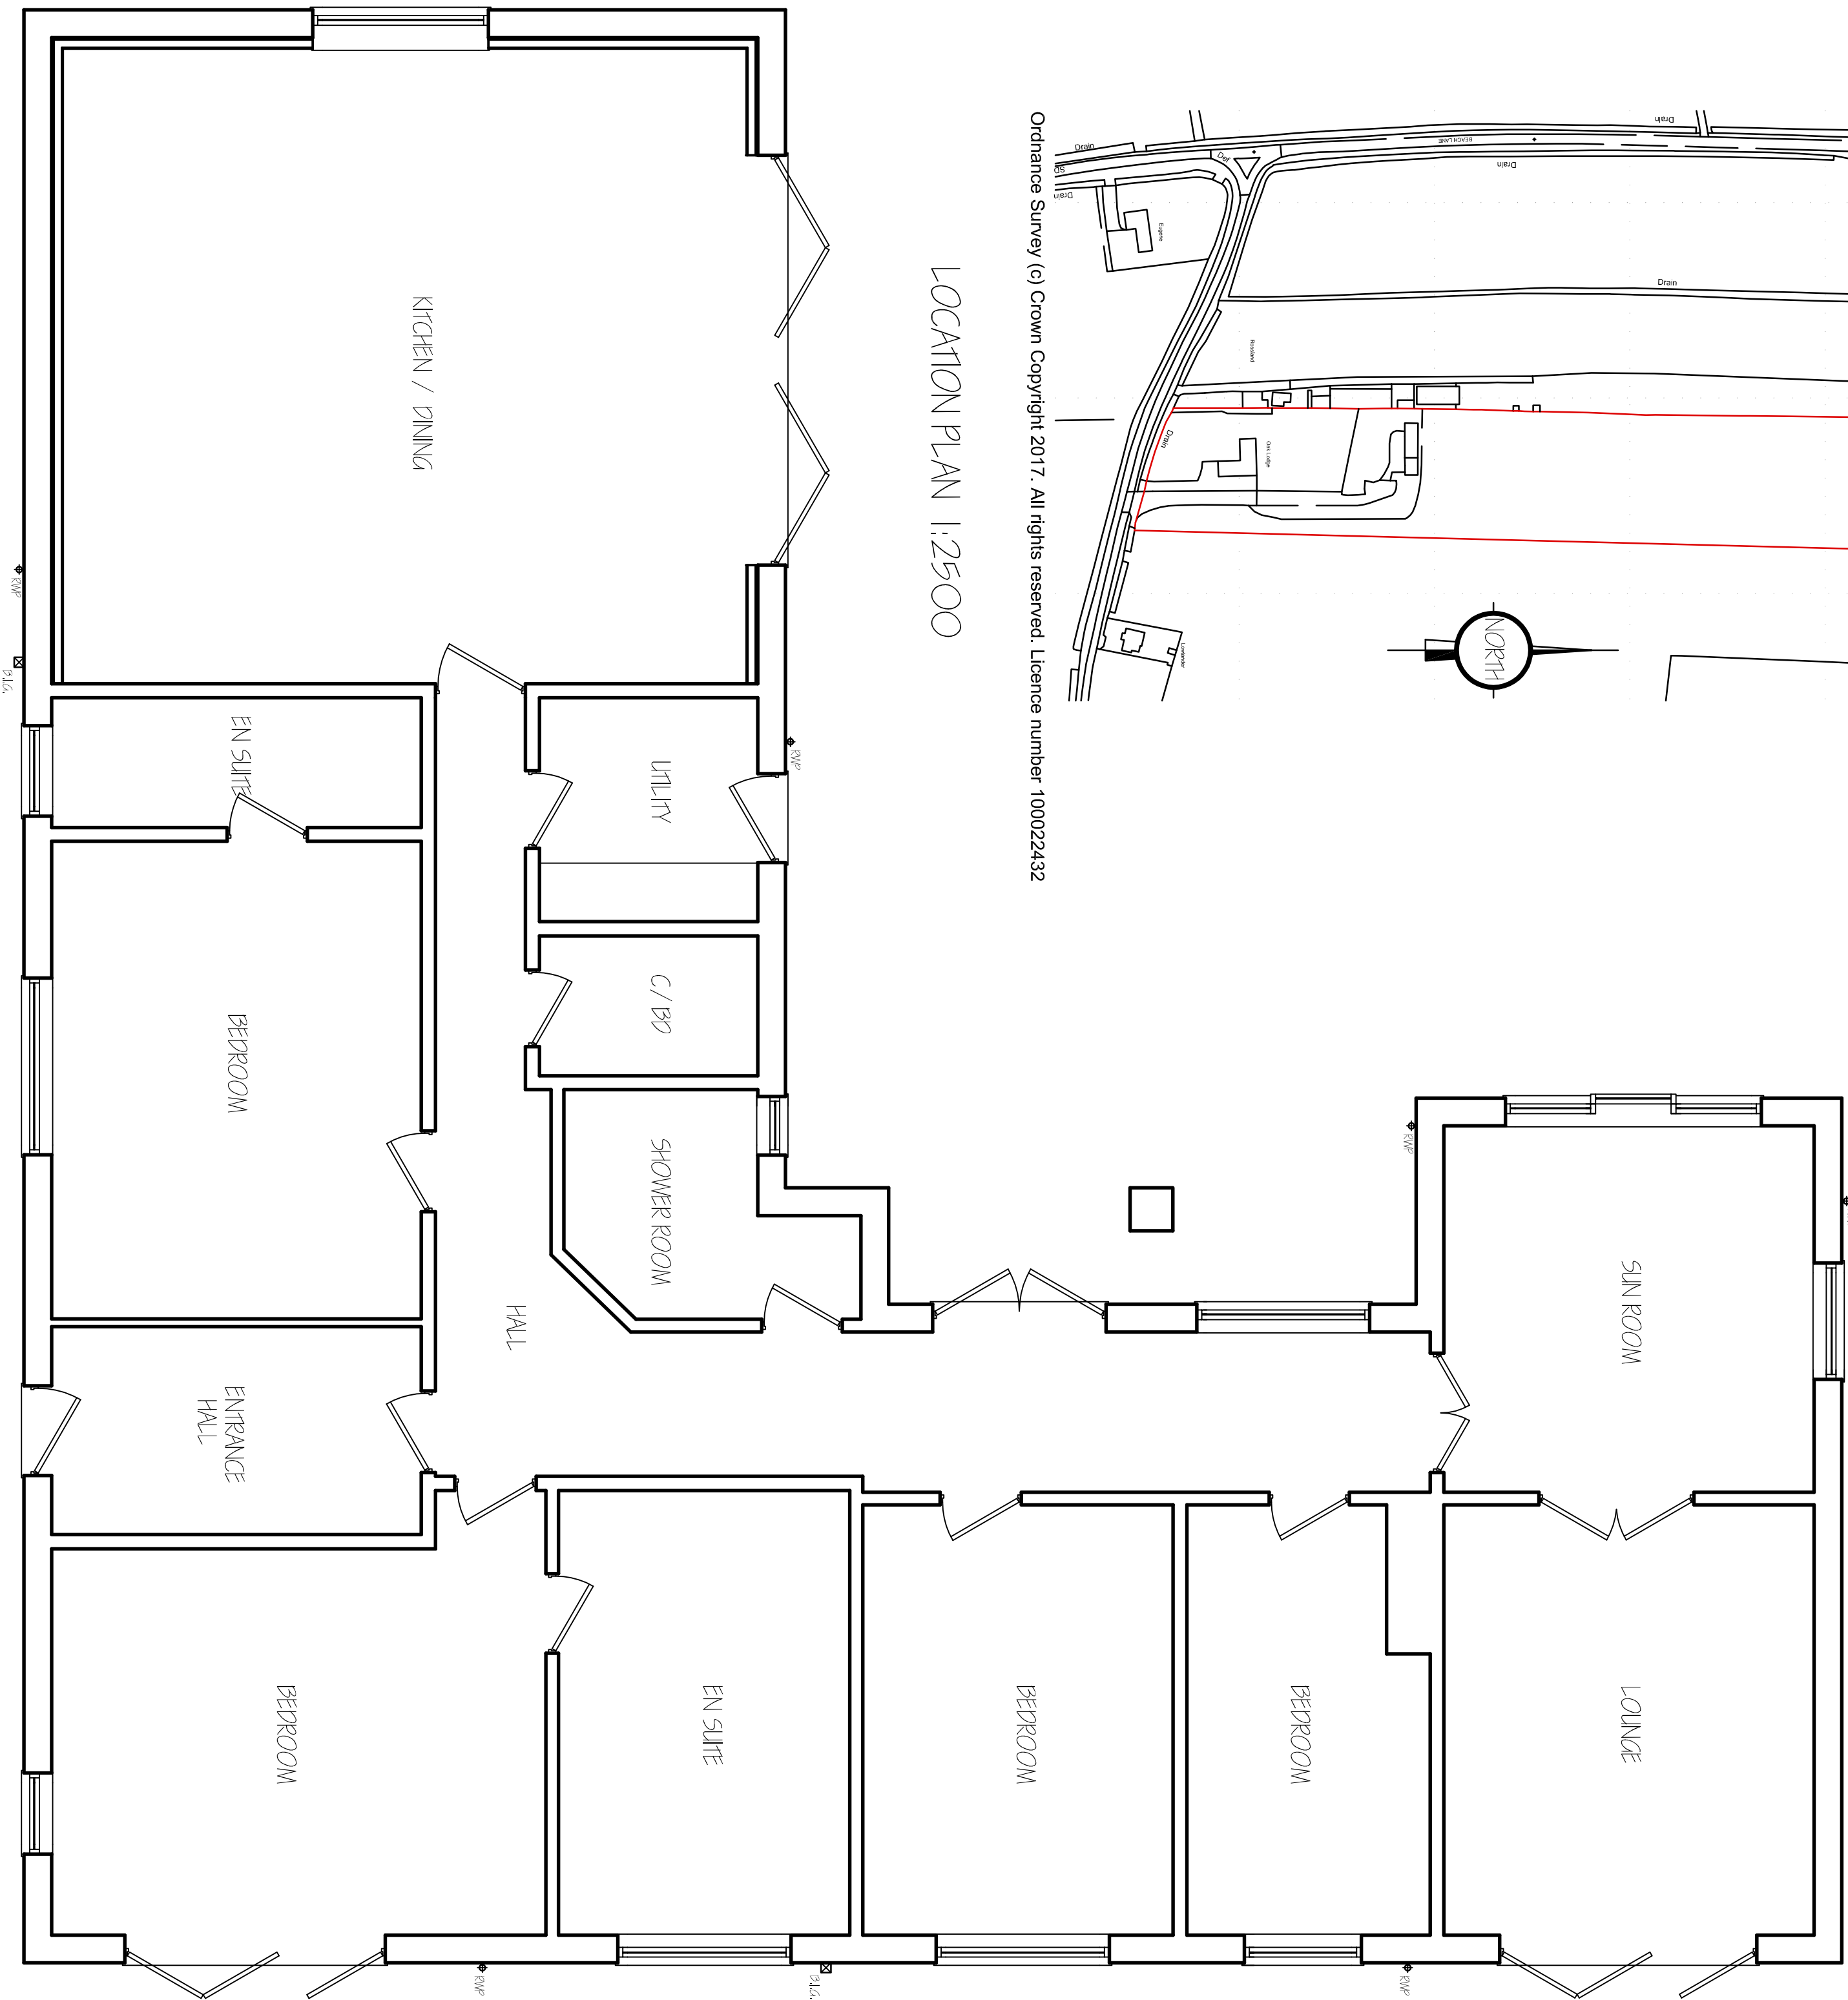


FRONT ELEVATION

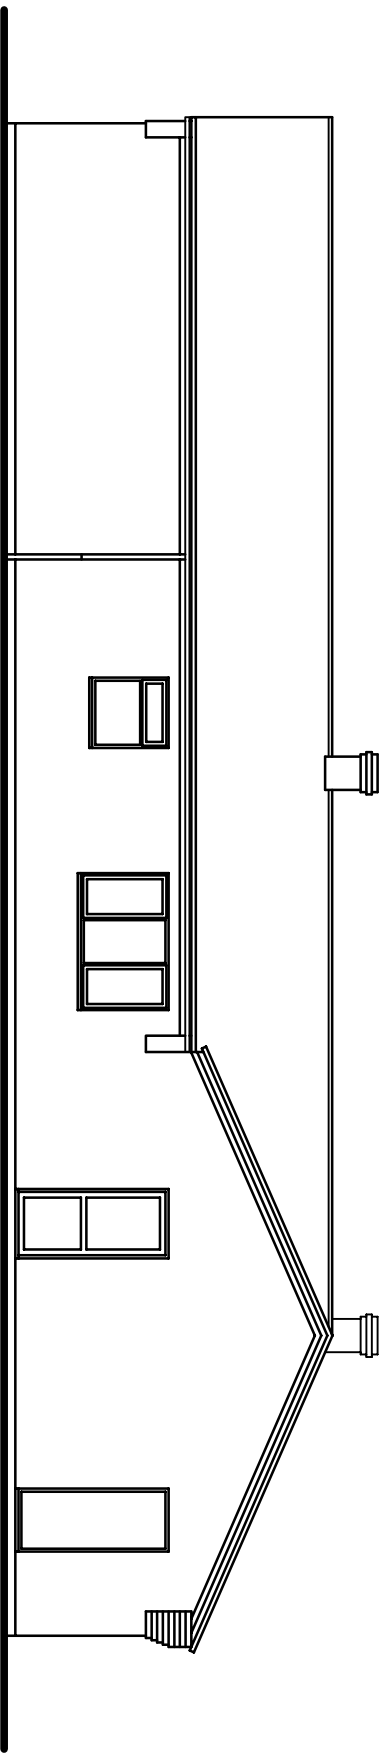

SIDE ELEVATION

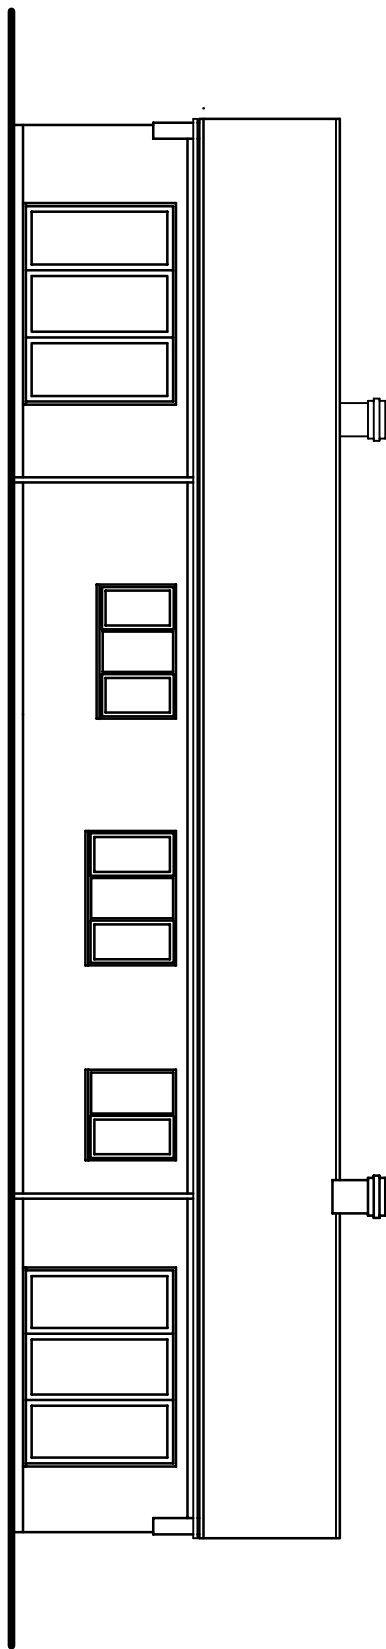

REAR ELEVATION

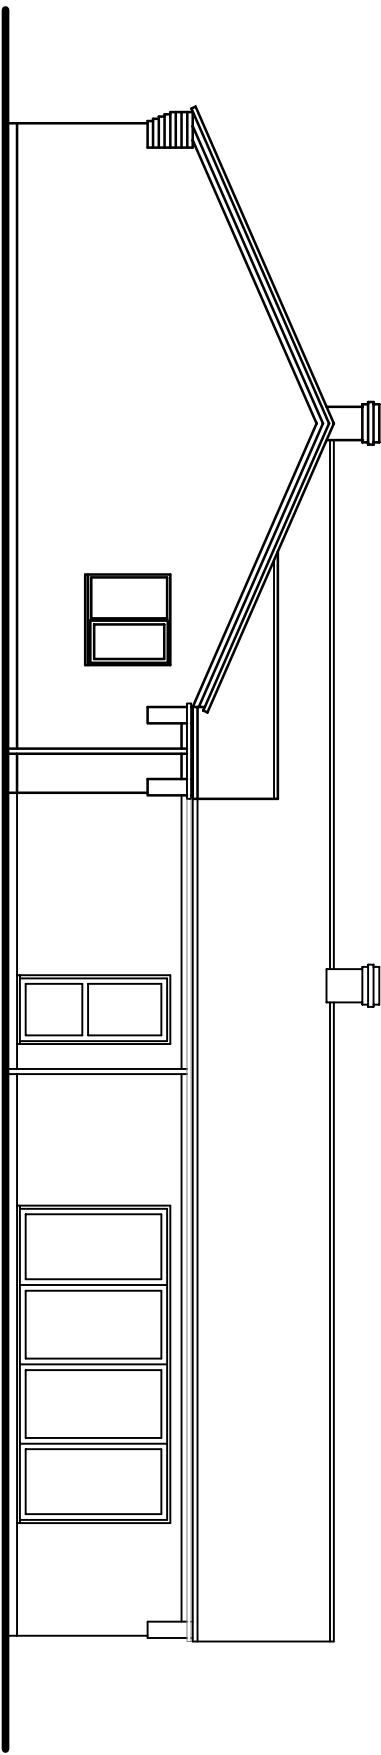

SIDE ELEVATION

G. R. MERCHANT LTD. LENG AMICE FIMO	
ARCHITECTURAL, STRUCTURAL AND LAND DRAINAGE CONSULTANTS	
4 Wrights Mews 124 Park Road, Holbeach, Spalding, Lincs. PE12 7EE Tel: 01406 480600 Fax: 01406 480704 E-Mail: gr.merchant@btconnect.com	
Project ALTERATIONS & EXTENSION 10K LODGE, CHEVY ROAD COSSINGTON RESERVE SPALDING, LINCSEPH 41Q	
Client MR & MRS S SLITTON	
Drawing FLOOR PLAN - EXISTING ELEVATIONS - EXISTING LOCATION PLAN	
Job Ref.	Drawing No.
3222-17	01
Date	Drawn
OCT 2017	SLB
Scales 1:50 & 1:100 (Unless Otherwise Stated)	
DO NOT SCALE FROM THIS DRAWING	
This drawing is the property of G. R. Merchant Ltd. and is not to be used for any other purpose without the written consent of the firm. The firm is not responsible for any errors or omissions in this drawing or for any consequences arising from its use. The user of this drawing is advised to check the accuracy of the information contained therein and to ensure that it is suitable for the purpose intended. The firm is not responsible for any damage or loss resulting from the use of this drawing.	

GROUND FLOOR PLAN