




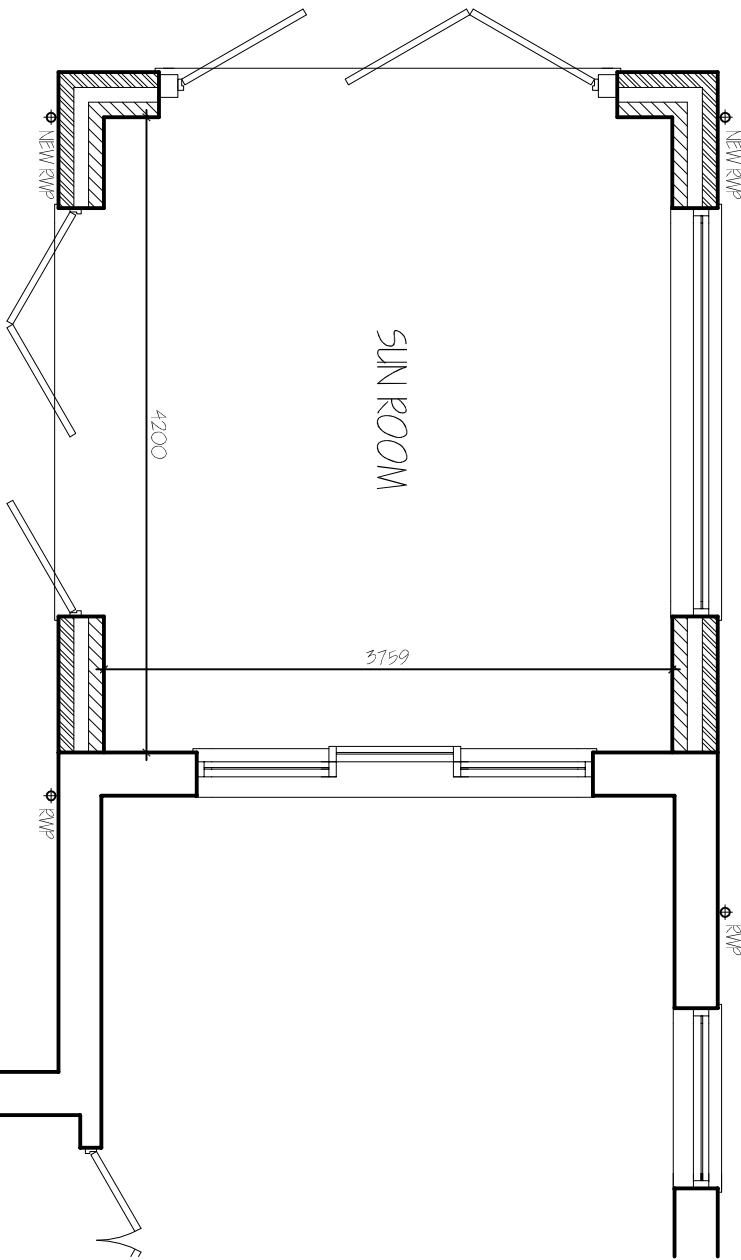


FLOOR PLAN
EXTENSION B

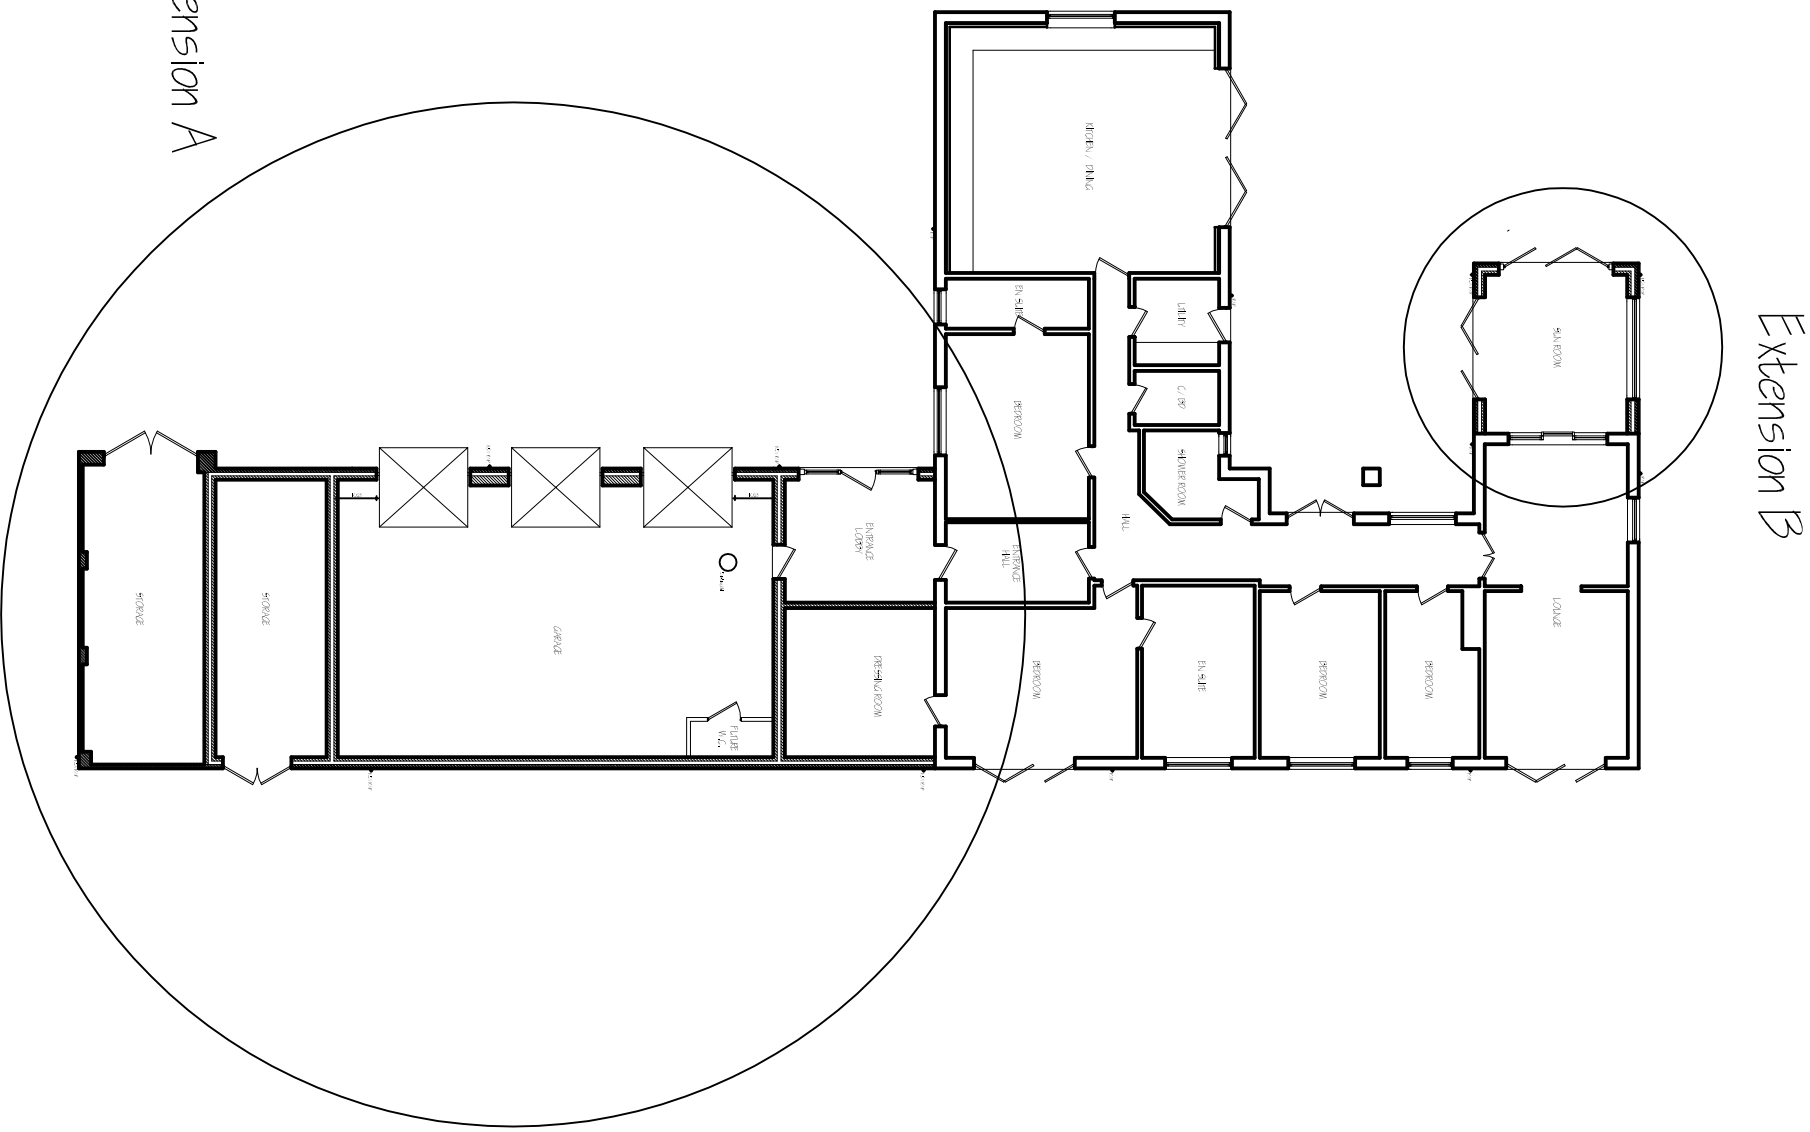


KEY PLAN 1:200

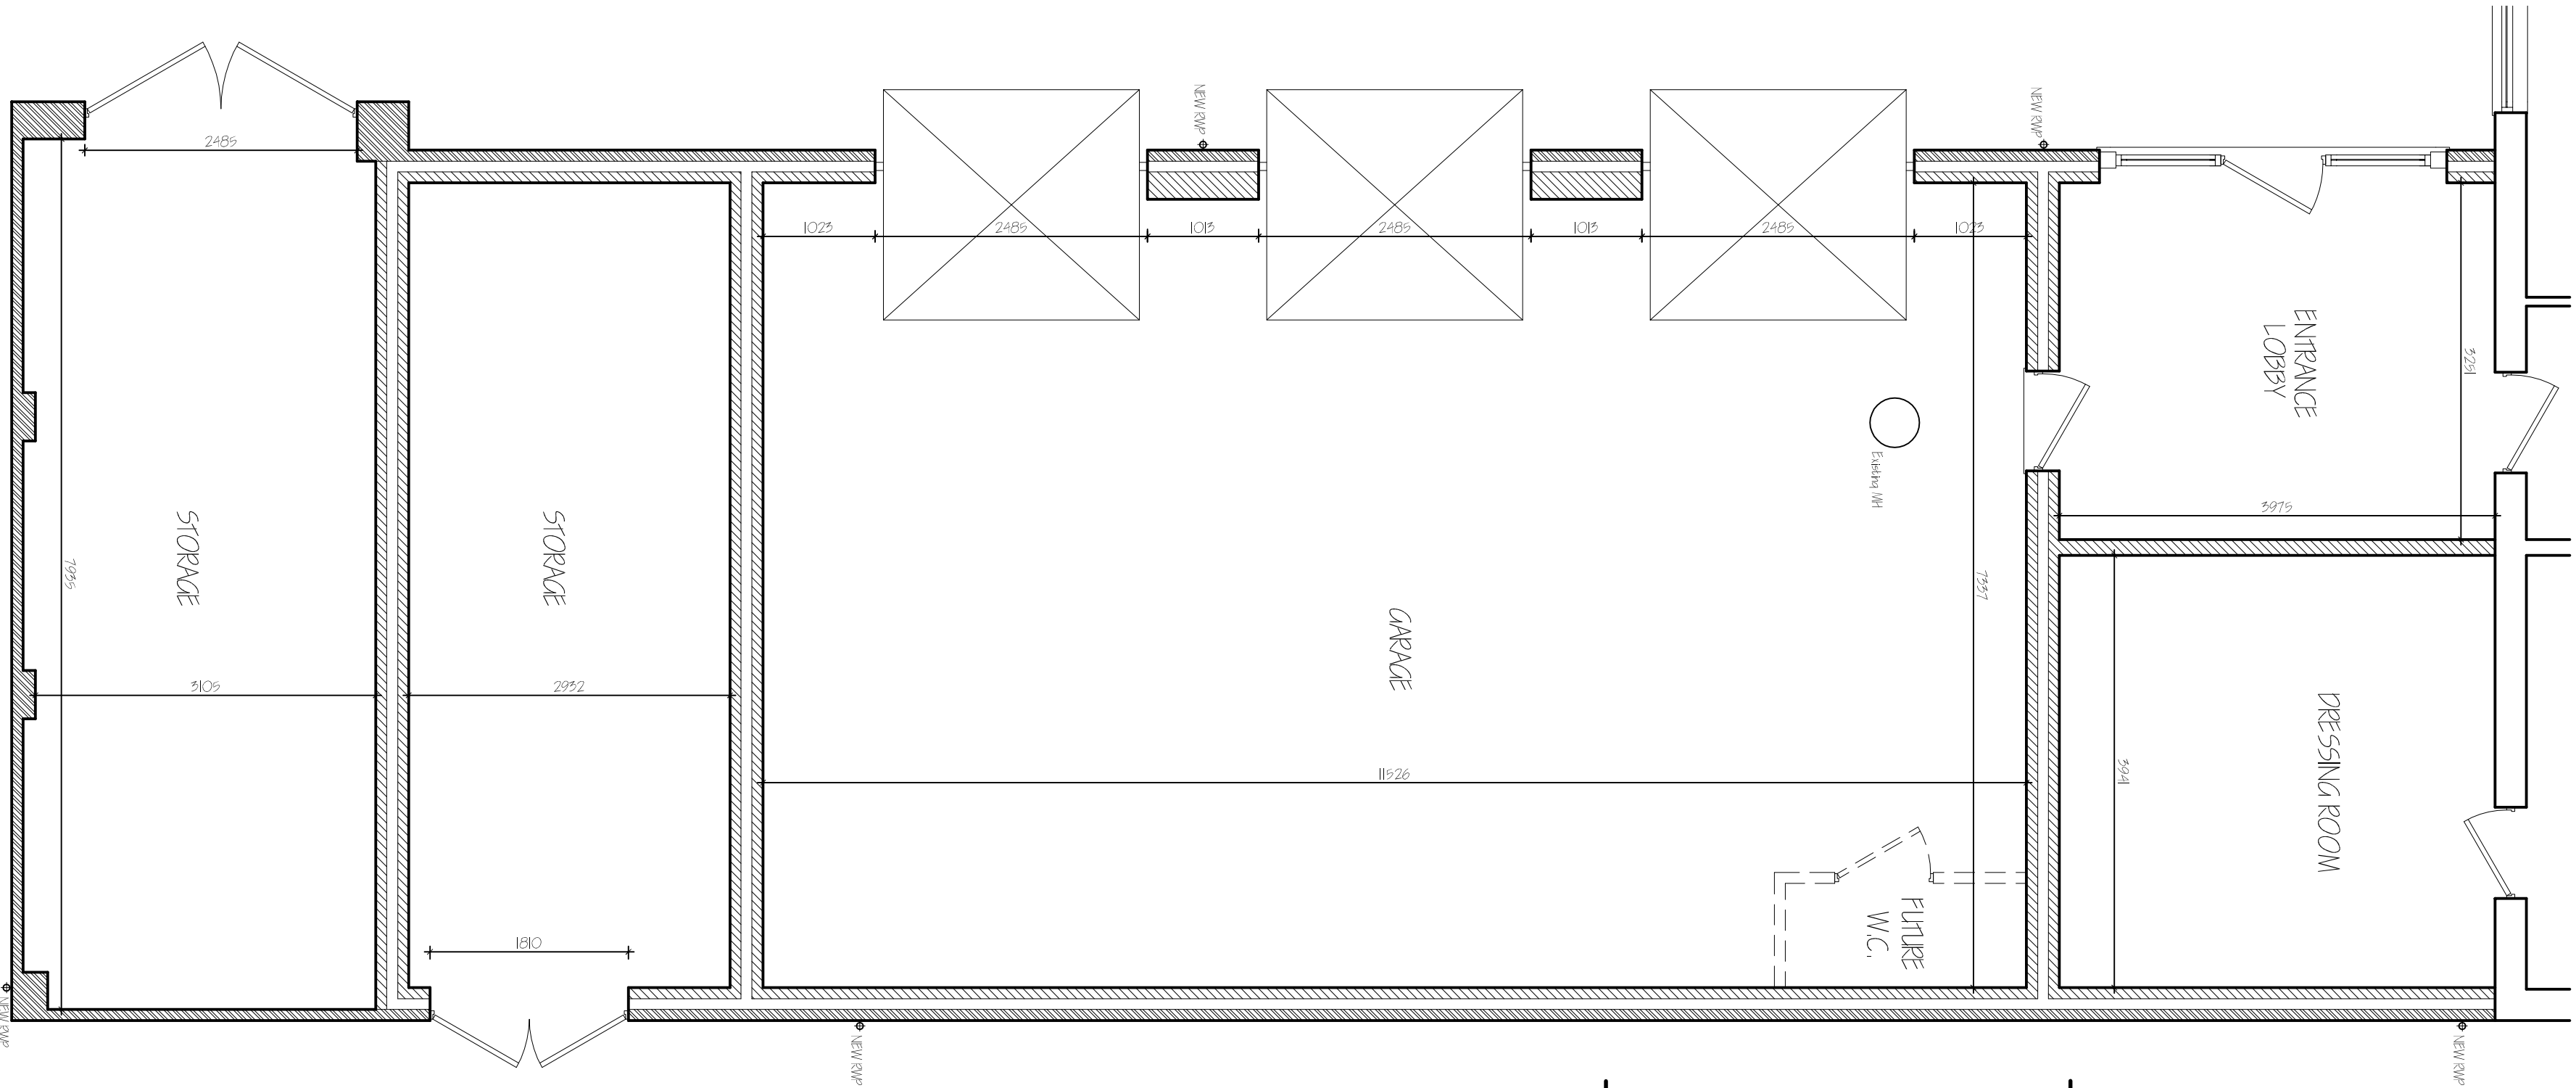


FLOOR PLAN
EXTENSION A

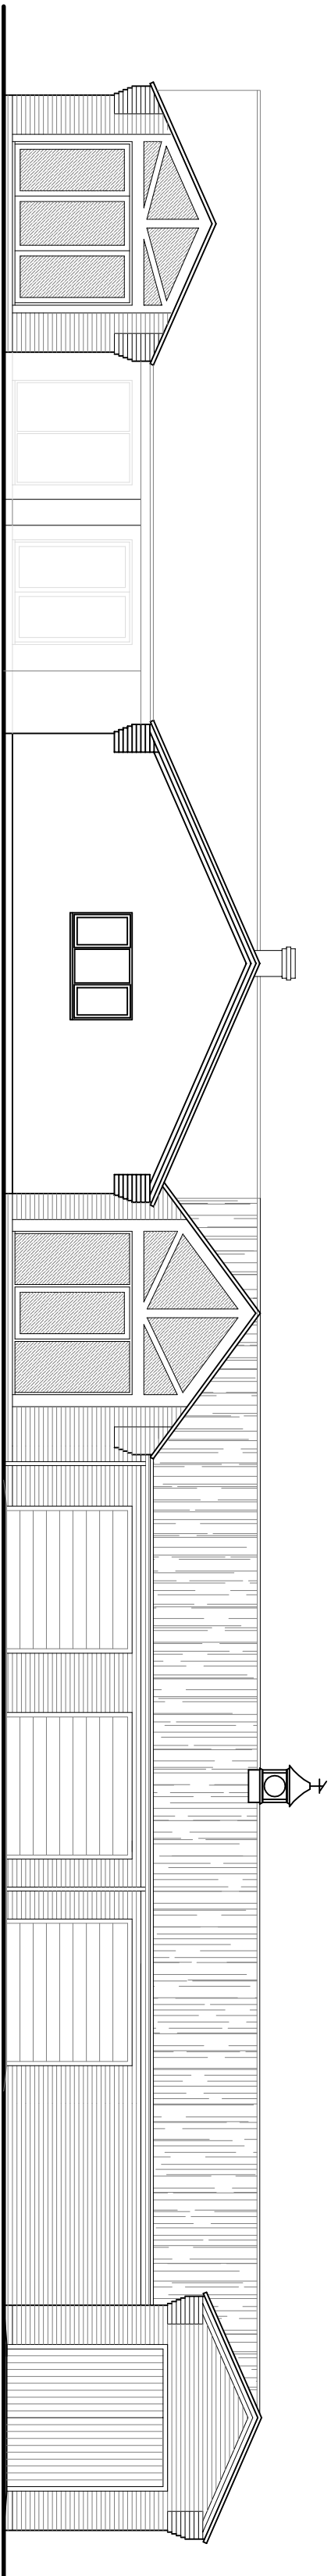


FRONT ELEVATION

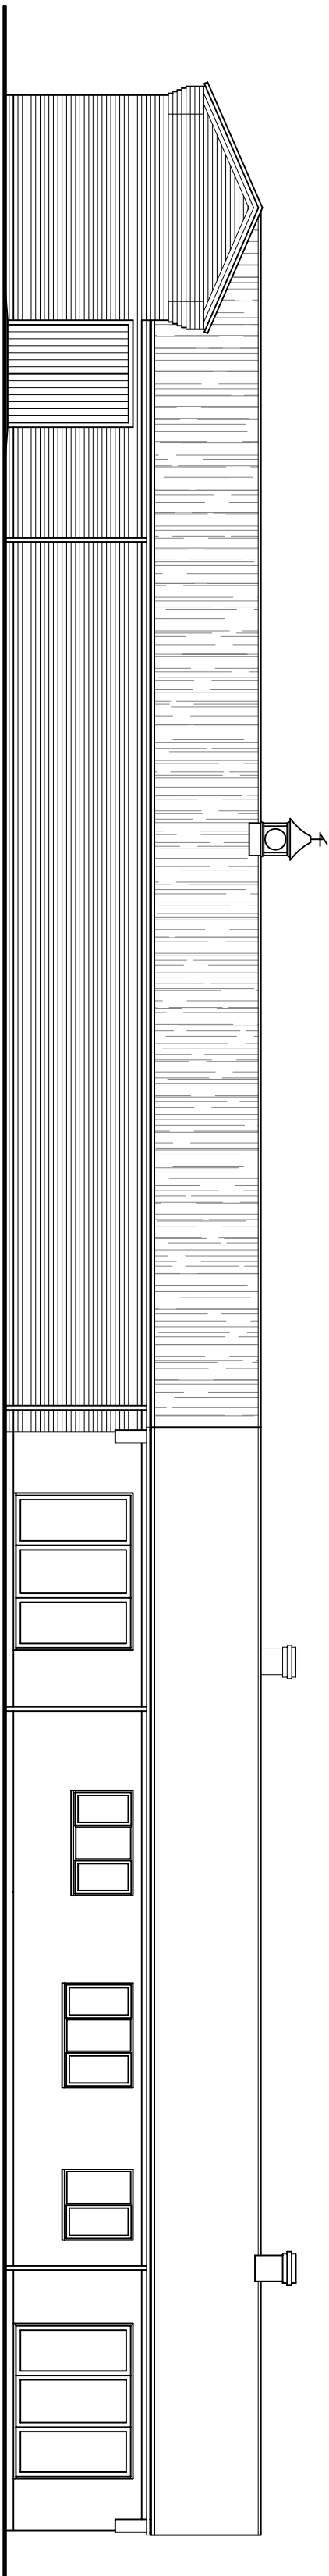


REAR ELEVATION

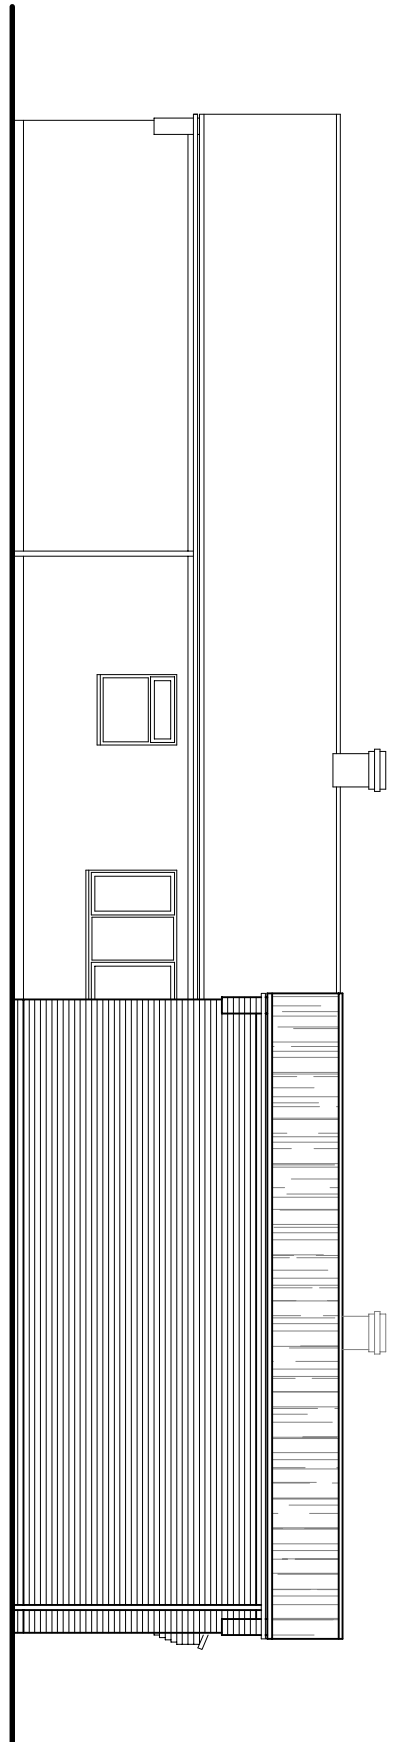

SIDE ELEVATION

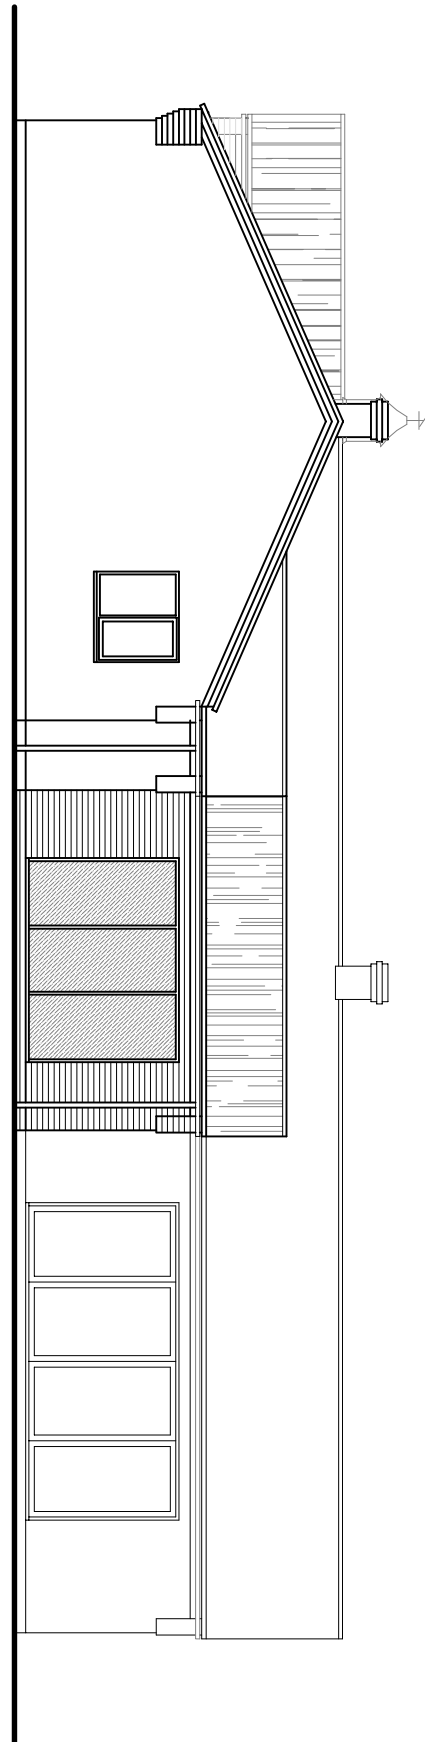

SIDE ELEVATION

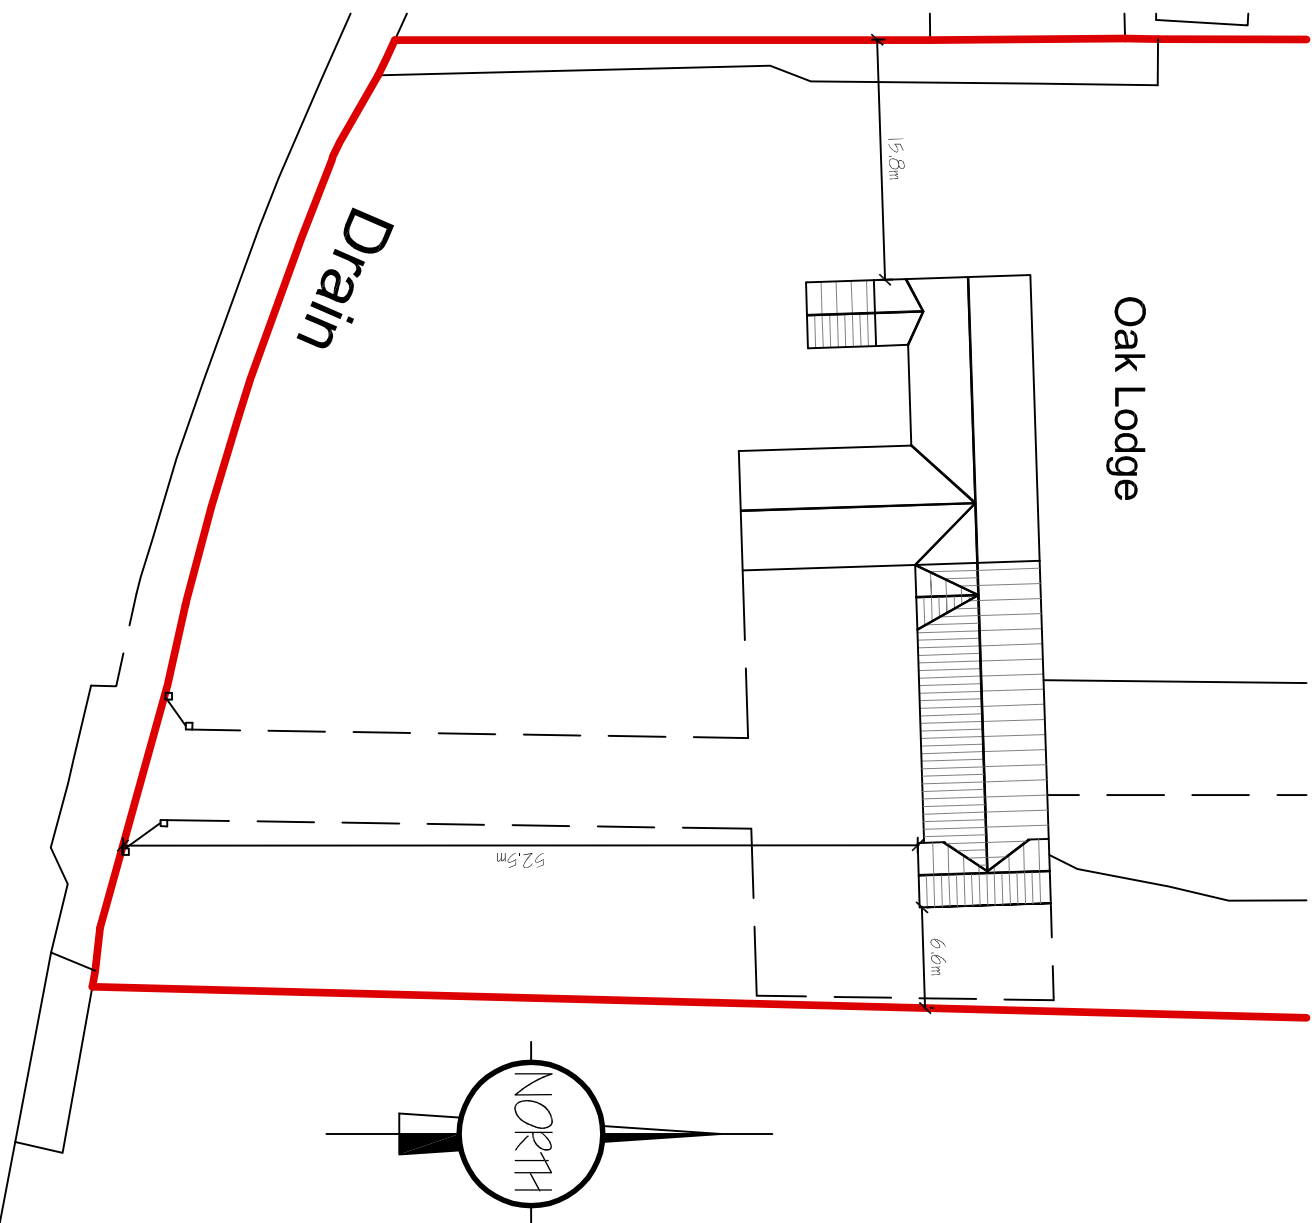

PART SITE PLAN 1:500

G. R. MERCHANT LTD. LENG AMICE FIMO ARCHITECTURAL, STRUCTURAL AND LAND DRAINAGE CONSULTANTS 4 Wrights Mews 12A Park Road, Holbeach, Spalding, Lincs. PE12 7EE Tel: 01406 480600 Fax: 01406 480704 E-Mail: gr.merchant@btconnect.com	
Project ALTERATIONS & EXTENSION OAK LODGE, CHRY. ROAD COSEBORN RESERVE SPALDING, Lincs PE11 4JQ	
Client MR & MRS S SLITTON	
Drawing FLOOR PLAN - PROPOSED ELEVATIONS - PROPOSED PART SITE PLAN	
Job Ref. 3222-17	Drawing No. OZE
Date OCT 2017	Drawn SJB
Scales 1:50 & 1:100 (Unless Otherwise Stated) DO NOT SCALE FROM THIS DRAWING	