



PROPOSED 2ND FLOOR EXTENTION AT JENSALBRY HOUSE BOSTON ROAD
GOSBERTON FOR MR & MRS D. CORDNER



SCALE 1:100

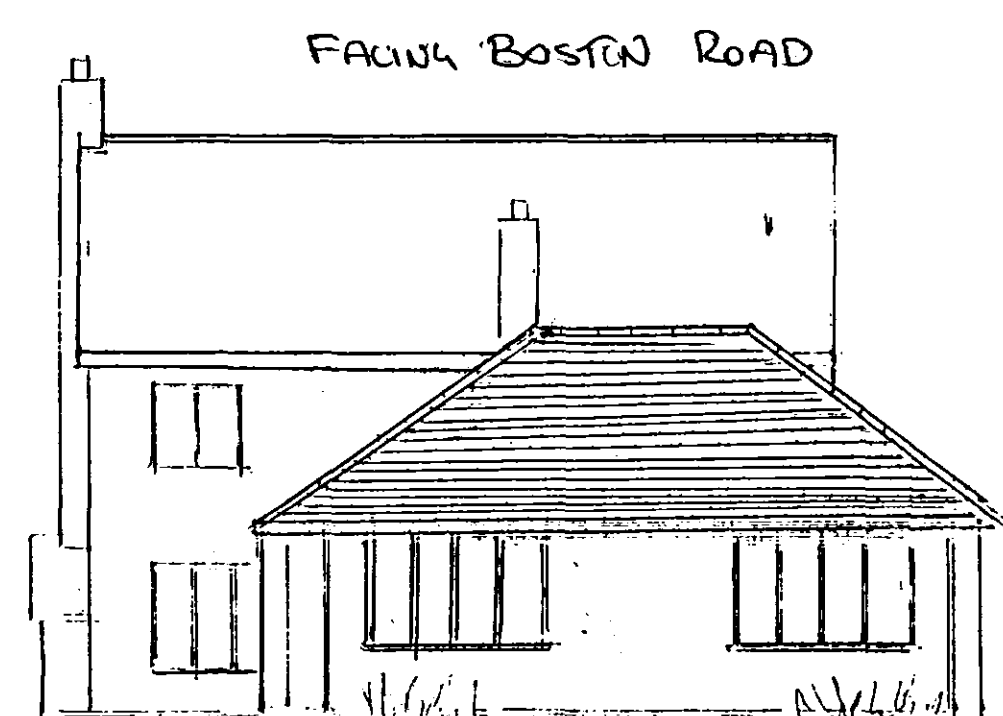


EXISTING ELEVATIONS

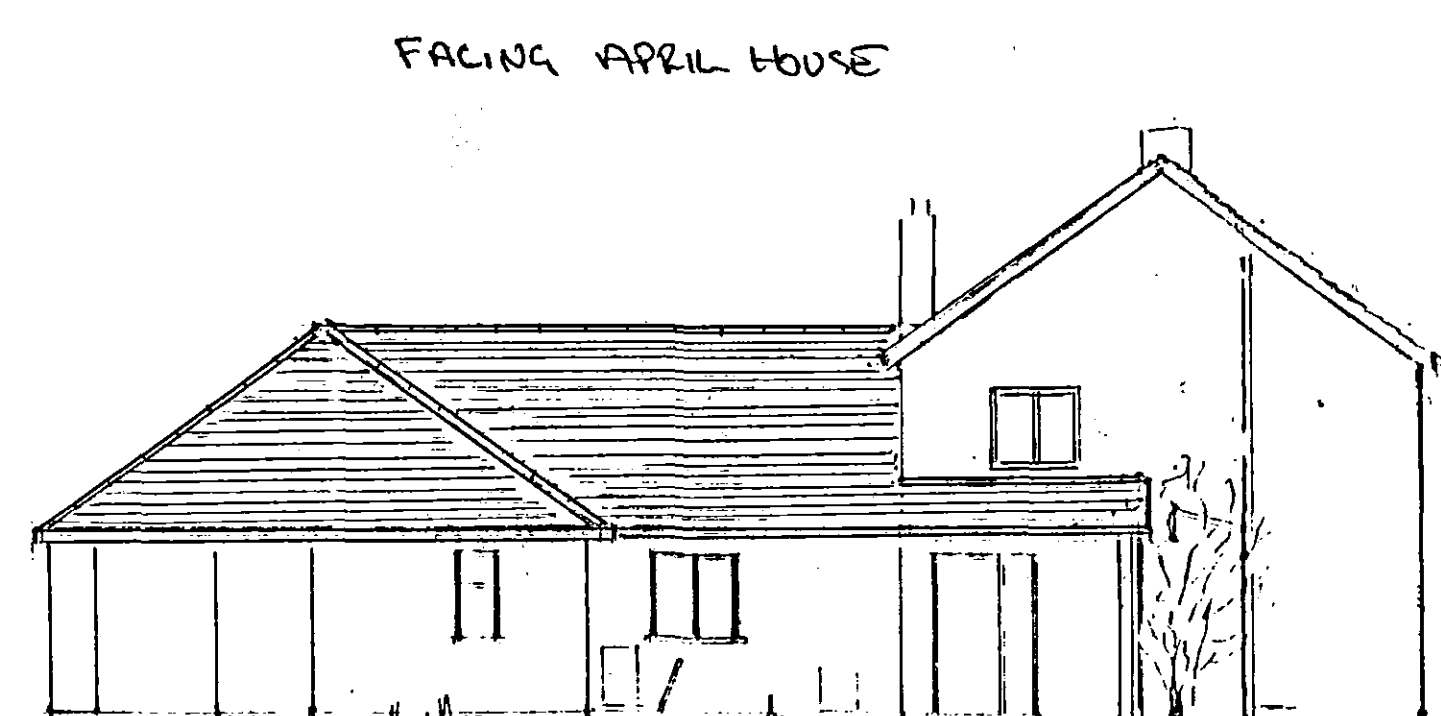


EXISTING ELEVATIONS

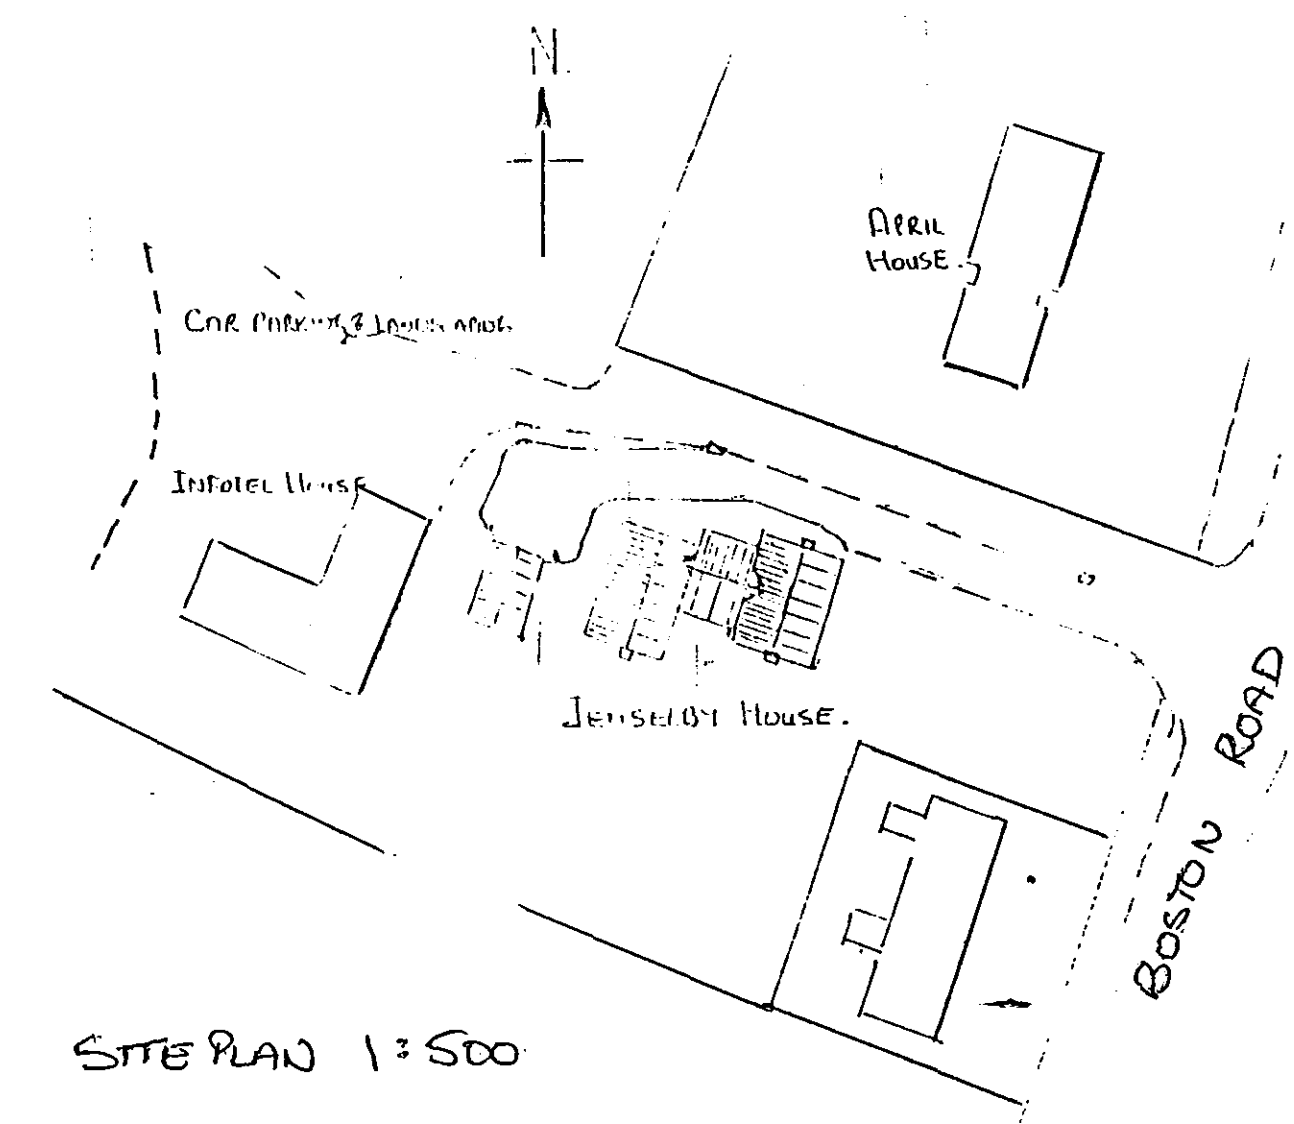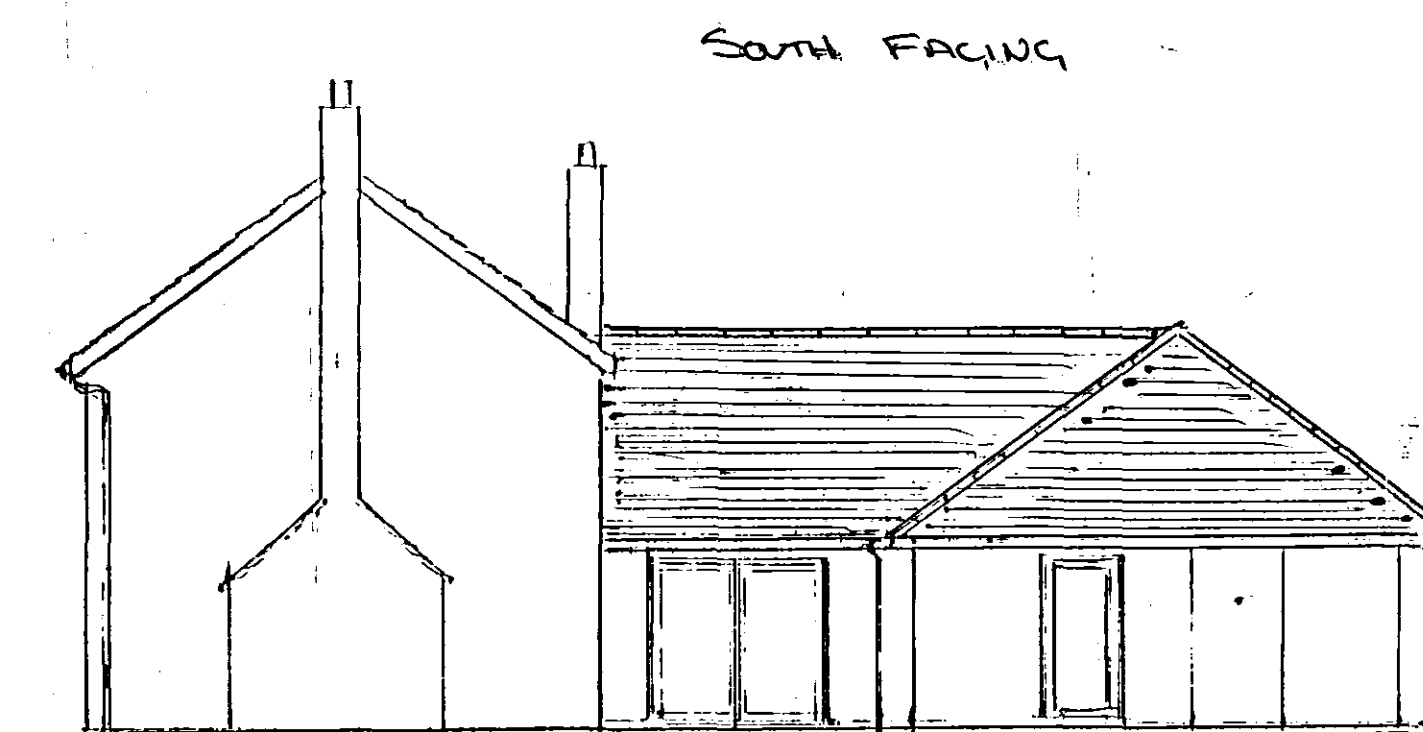


SITE PLAN 1:500

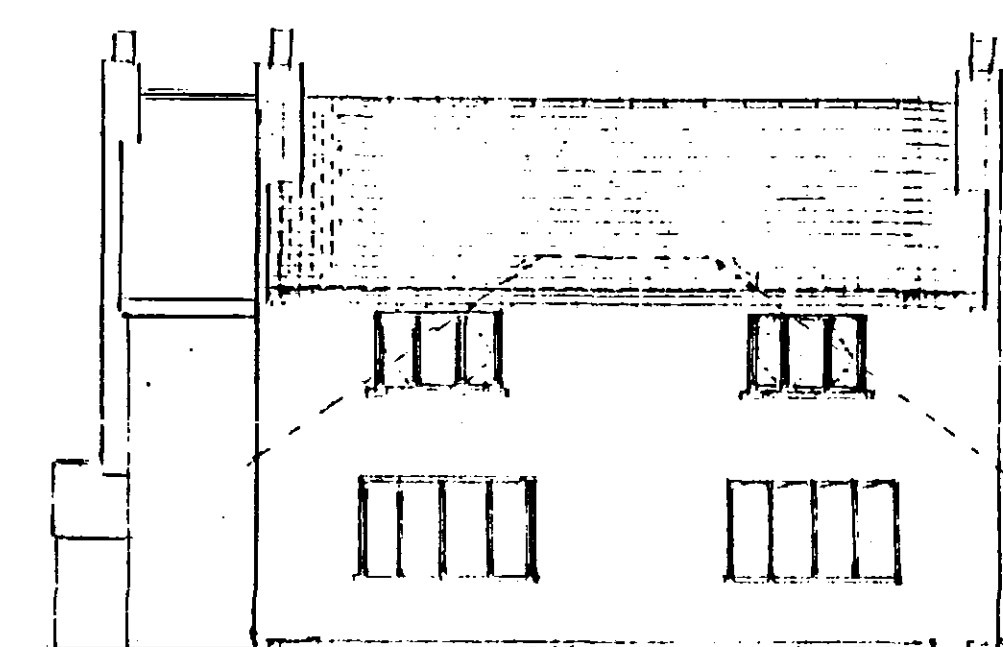

PROPOSED ELEVATIONS

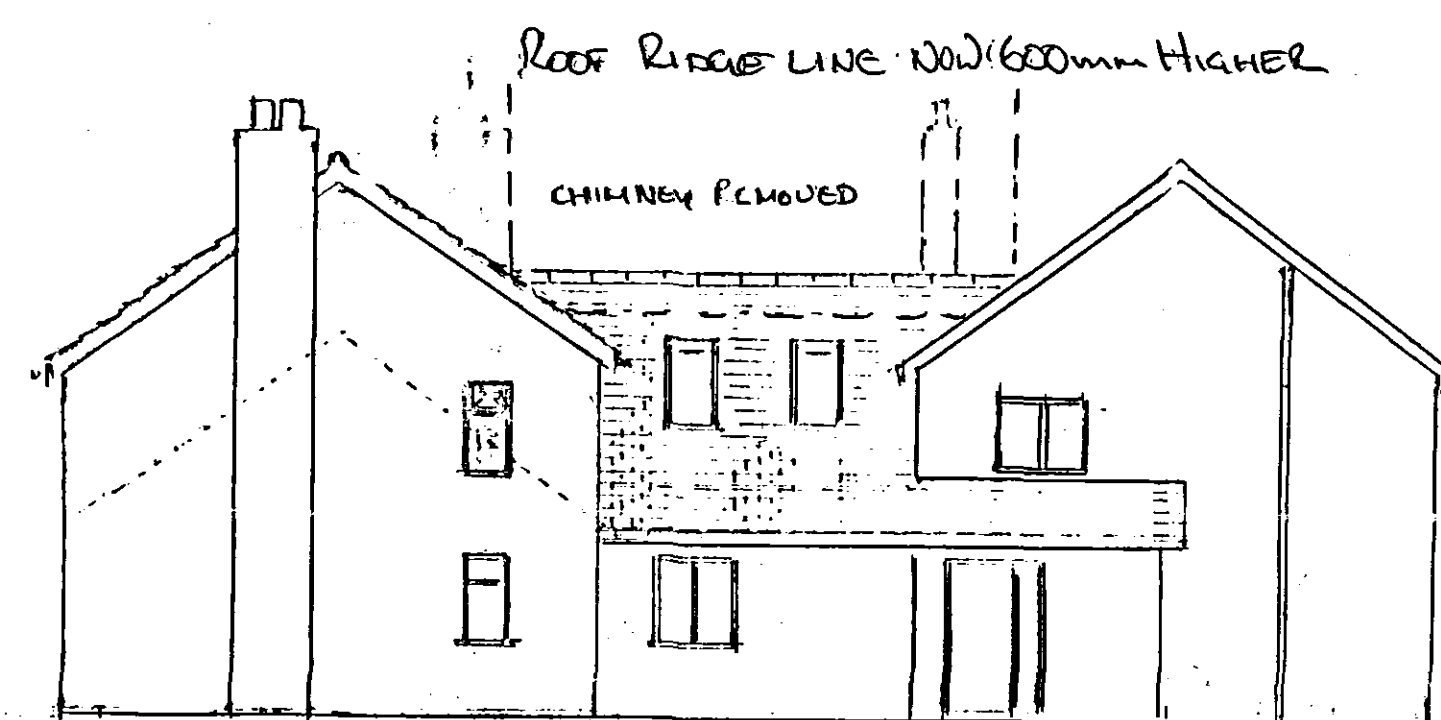

PROPOSED ELEVATIONS

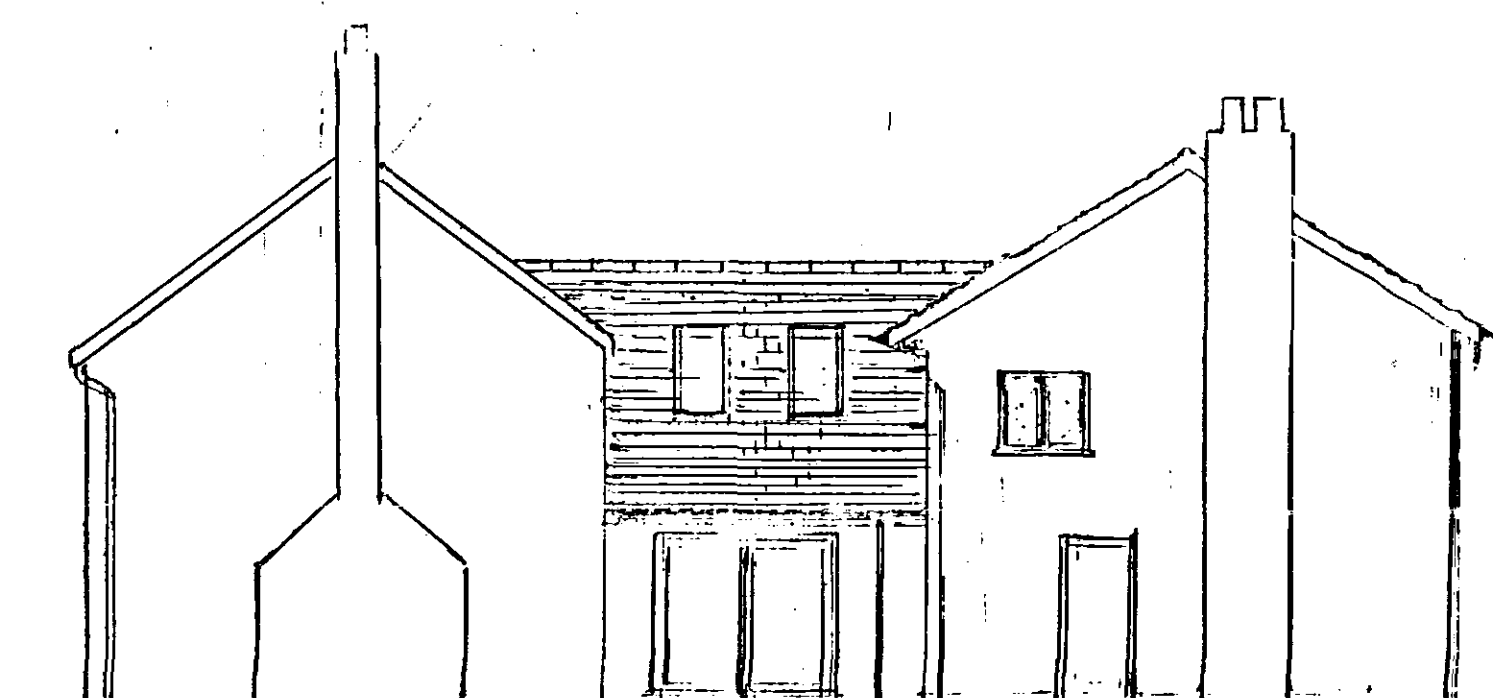


ROOF: LINK BLOCK - SELECTED EXISTING SMALL CLAY TILE
MAIN ROOF - NEW CLAY/CON. AS REQD TO MATCH
THOSE ON EXISTING 2 STOREY BLOCK



WALLS: SMOOTH RENDER TO MATCH. ALL PAINTED OFF WHITE

WINDOWS: MAHOGANY COLOURED UPVC TO MATCH
EXISTING. VENTIL ROOF LIGHTS


FASIA: BARGE & RISGS. ALL DETAILS TO MATCH
EXISTING

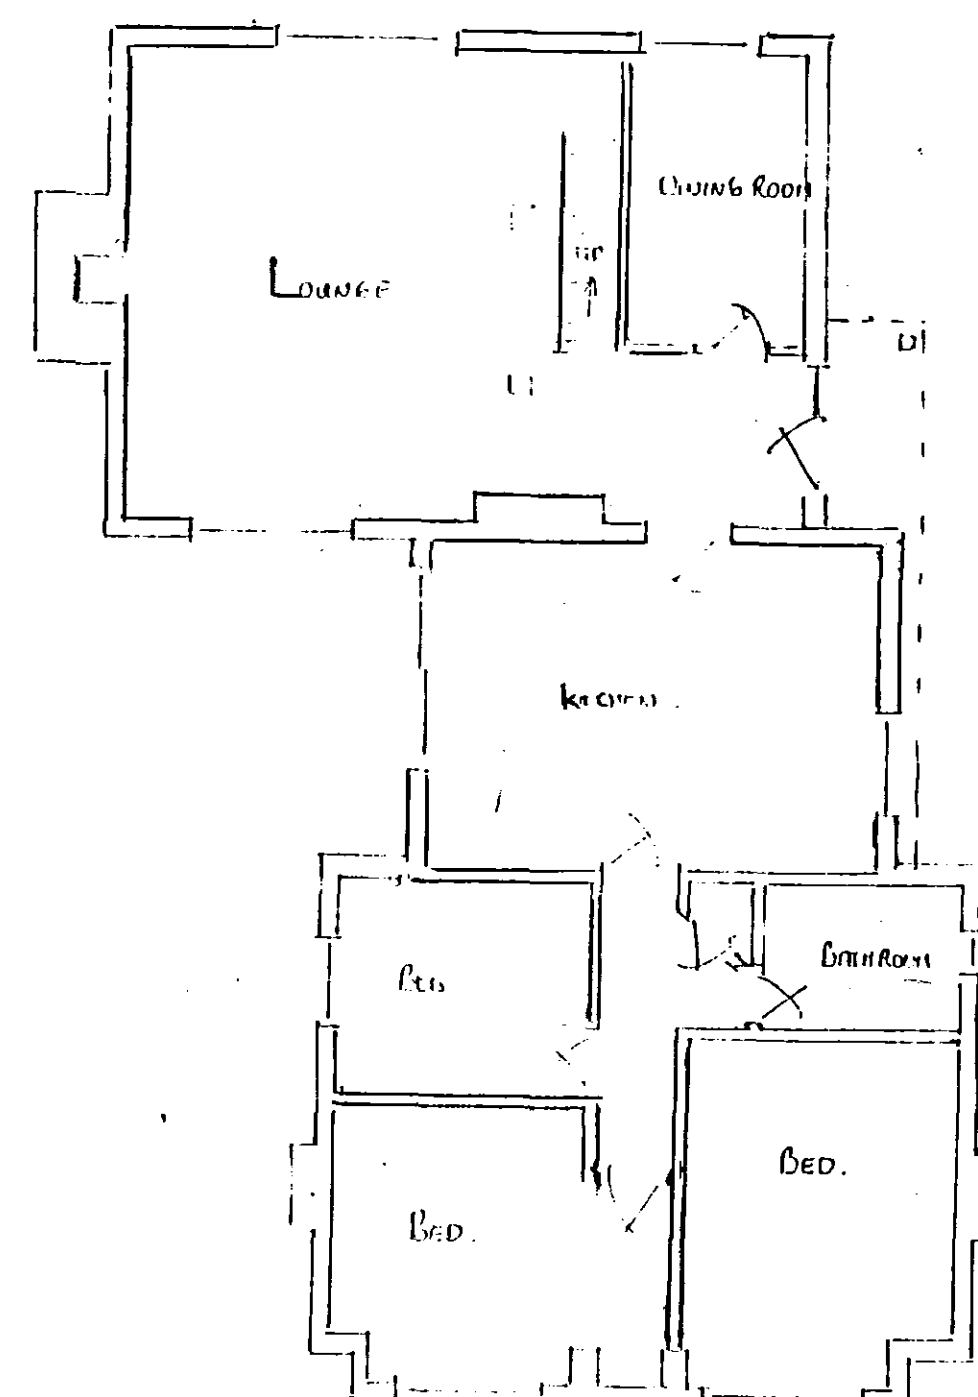

EXISTING FLOOR PLANS

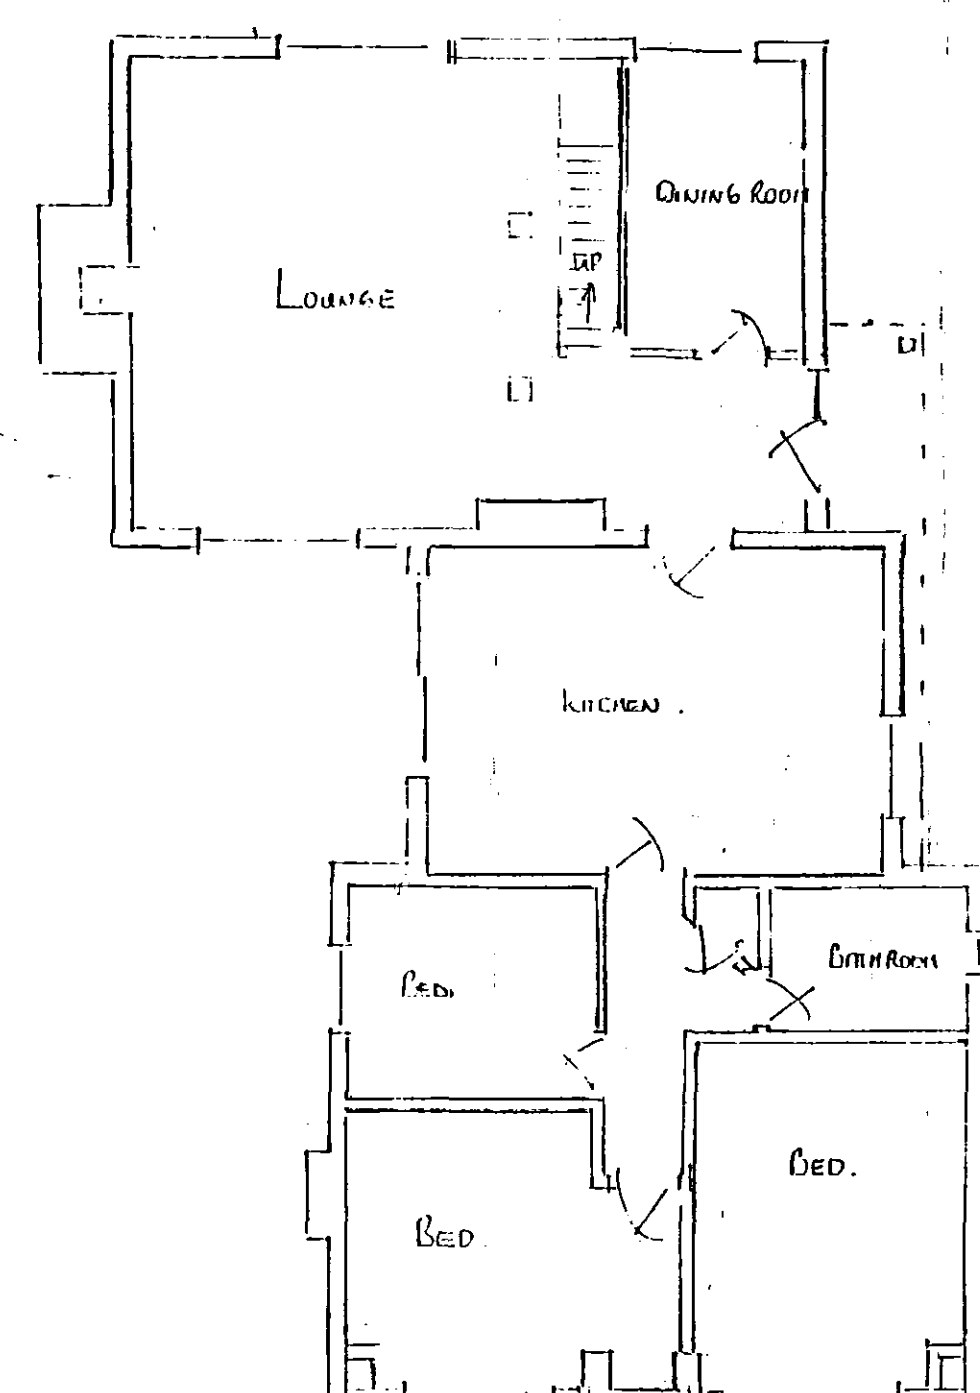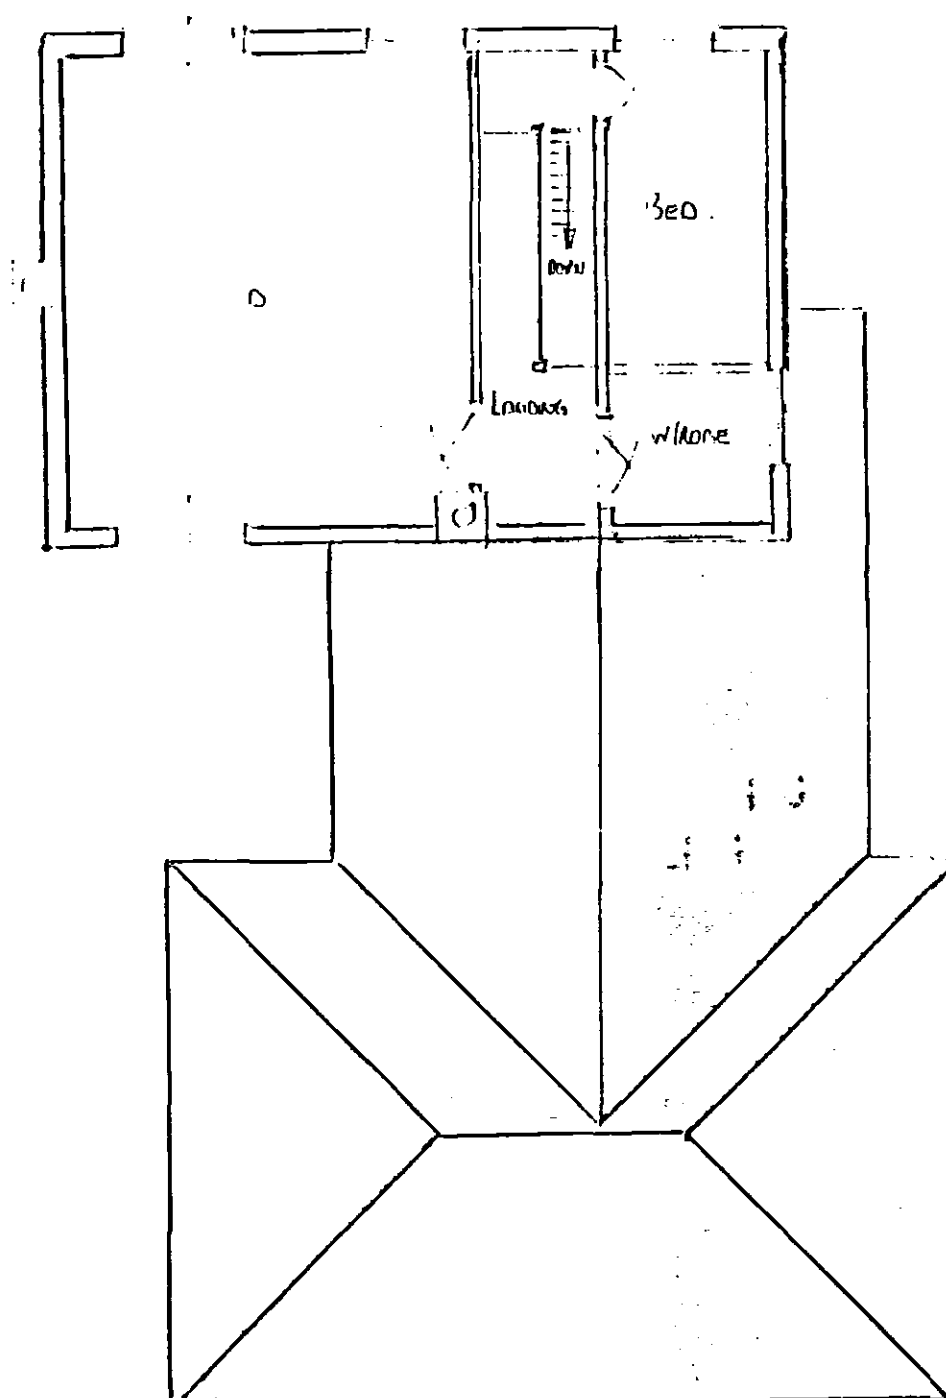

PROPOSED FLOOR PLANS

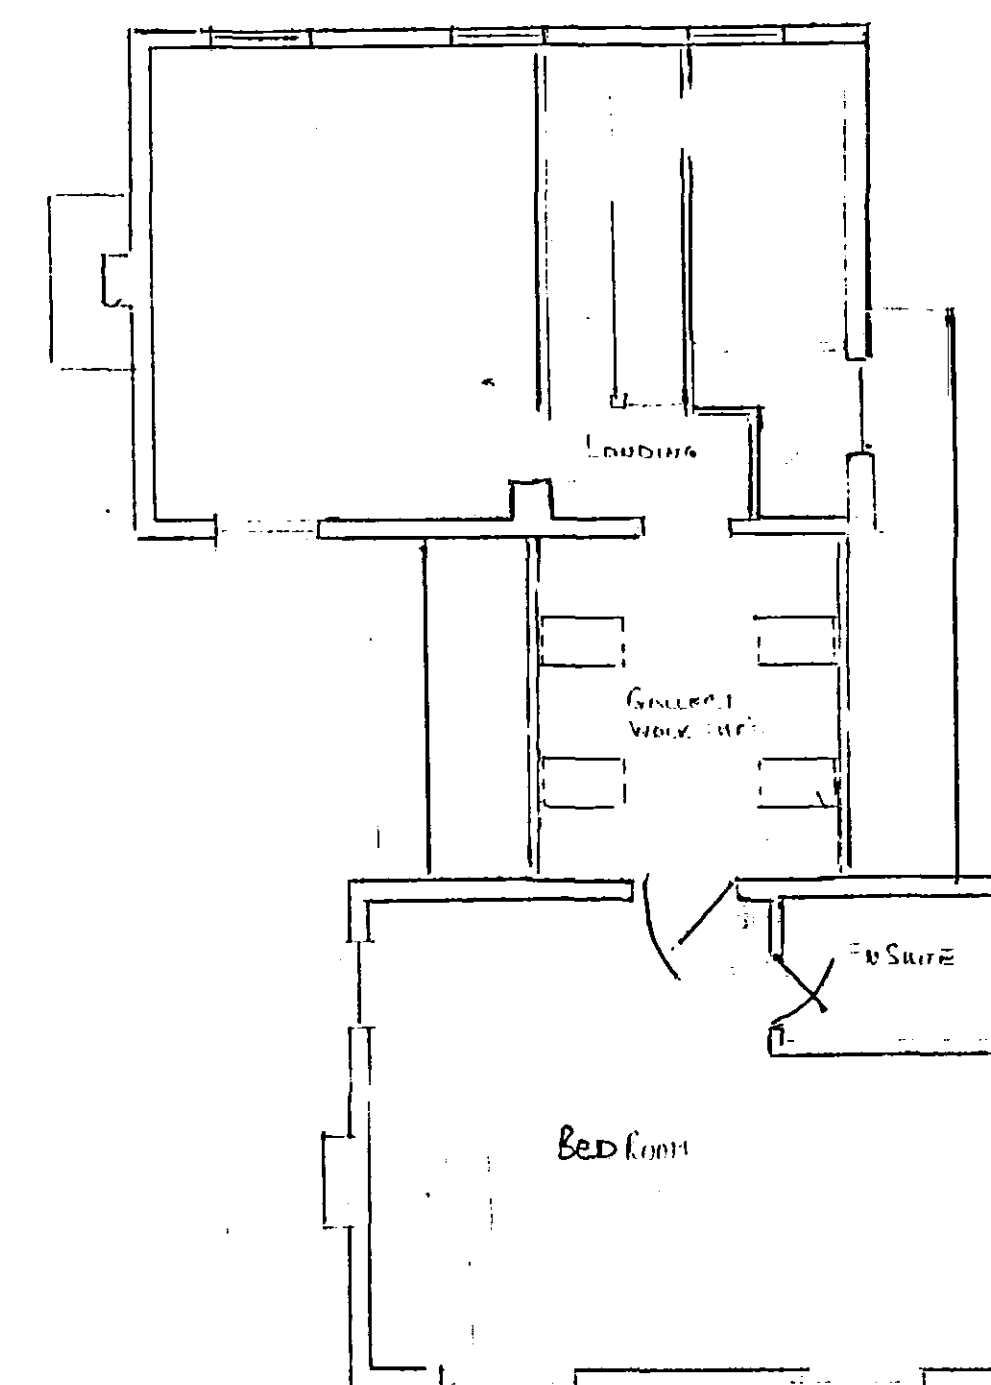

SHDC
Planning & Development
- 3 AUG 2007
Ref: 1062107

DETERMINED
PLAN

SCALE 1:100
DATE 1/08/07
CHECKED
MR & MRS D. CORDNER
JENSALBRY HOUSE
BOSTON ROAD
GOSBERTON PE11 4NU

AMENDMENT TO FRONT ELEVATION
FACING BOSTON ROAD. PREVIOUS
PLANNING APPLICATION PROPOSED
2ND FLOOR EXTENSION APPROVED REF
1108/0546/04