






ROOF PLAN

 


NORTH ELEVATION

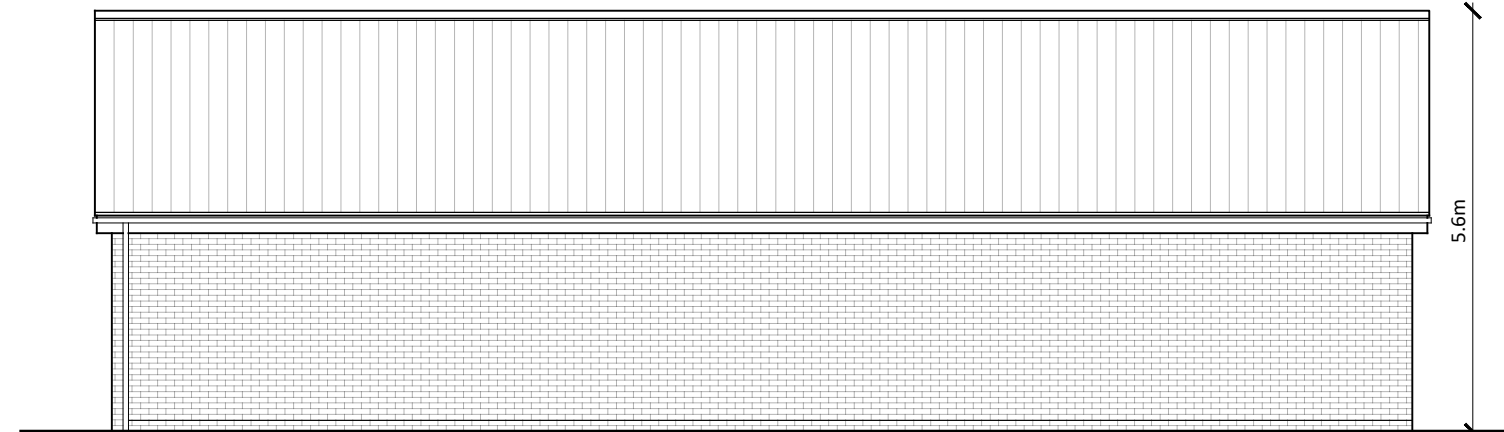



SOUTH ELEVATION

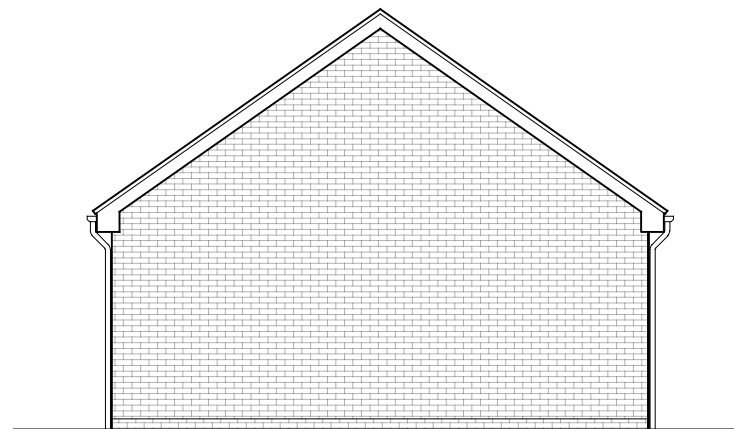

EAST ELEVATION

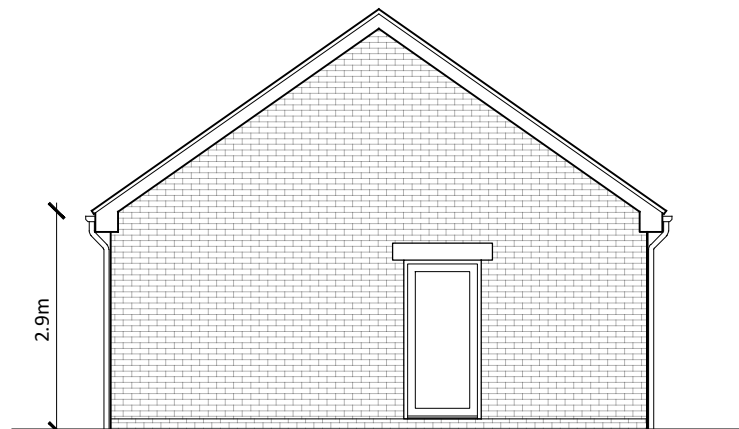

WEST ELEVATION

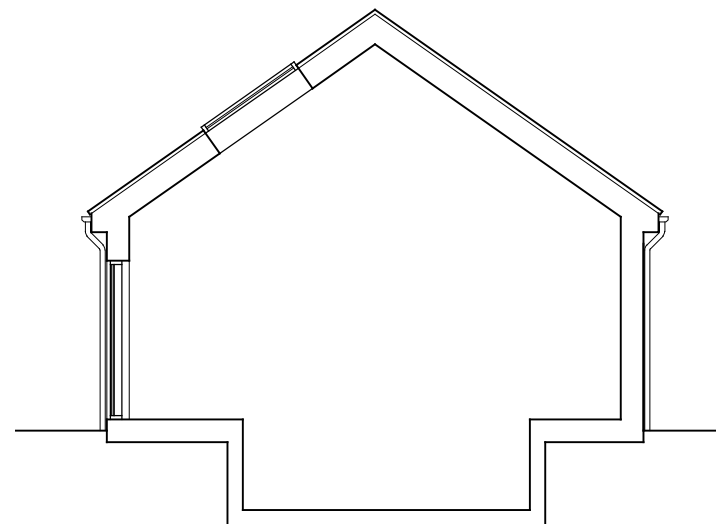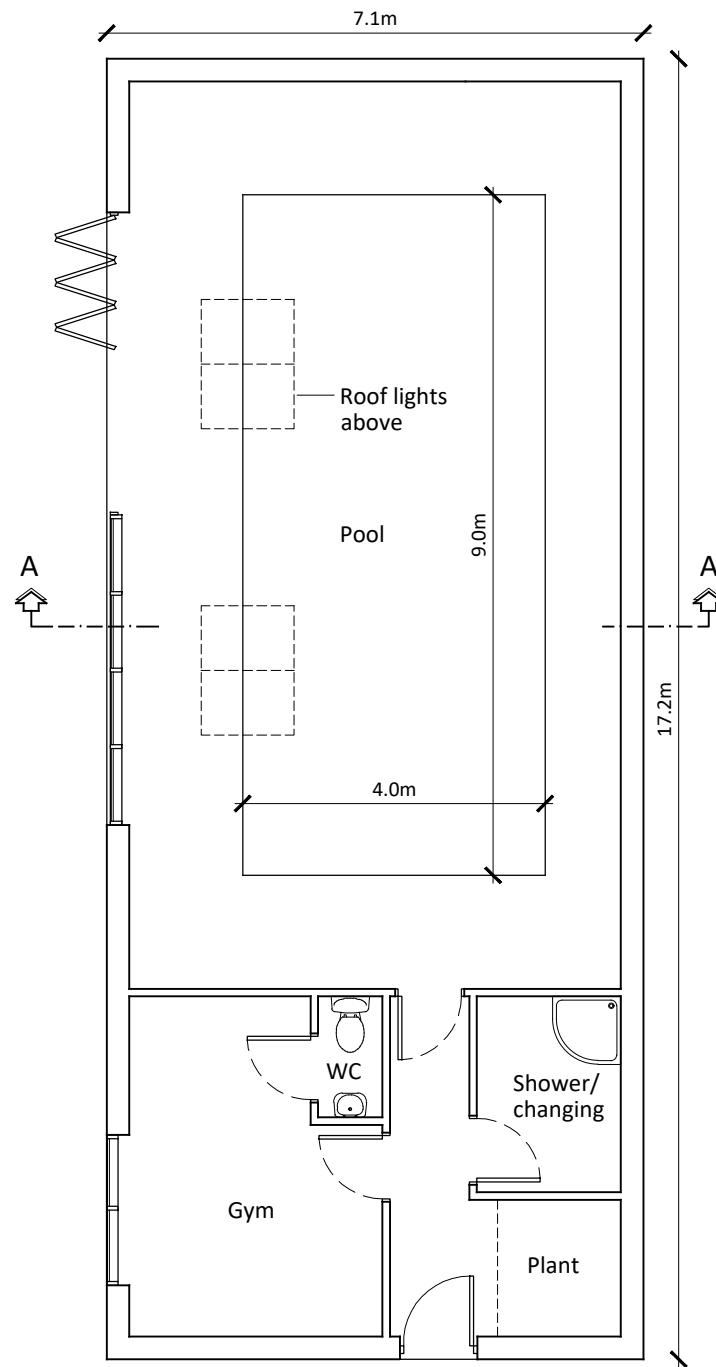

SECTION A-A

Notes

Copyright

© Robert Doughty Consultancy Limited.
All rights described in the Copyright, Designs and Patents Act 1988 have been asserted.

Dimensions

Use figured dimensions only. All dimensions should be checked against on site conditions and any discrepancies should be brought to the attention of Robert Doughty Consultancy Limited.

CDM 2015

This drawing is for illustrative purposes and/or obtaining the relevant planning permission only. It should not be used for construction and accordingly, risk identification under the Construction (Design & Management) Regulations 2015 has not been undertaken.



Rev	Description	Date
-----	-------------	------

rdc
Robert Doughty
Consultancy

32 High Street, Helpingham
Sleaford, Lincolnshire, NG34 0RA

Tel: 01529 421646
Email: admin@rdc-landplan.co.uk
Web: www.rdc-landplan.co.uk

Client

Mr S Dobney

Project

Siltside
Gosberton Riseagate

Drawing

Pool Building - Plans & Elevations

Scale @ A3

1: 100

Date

07/04/21

Drawn By

WW

Checked By

LMS

Job Number

1333-6

Status

PL

Purpose of Issue

Planning

Drawing No.

1333-6_PL_GA01

Rev

-