

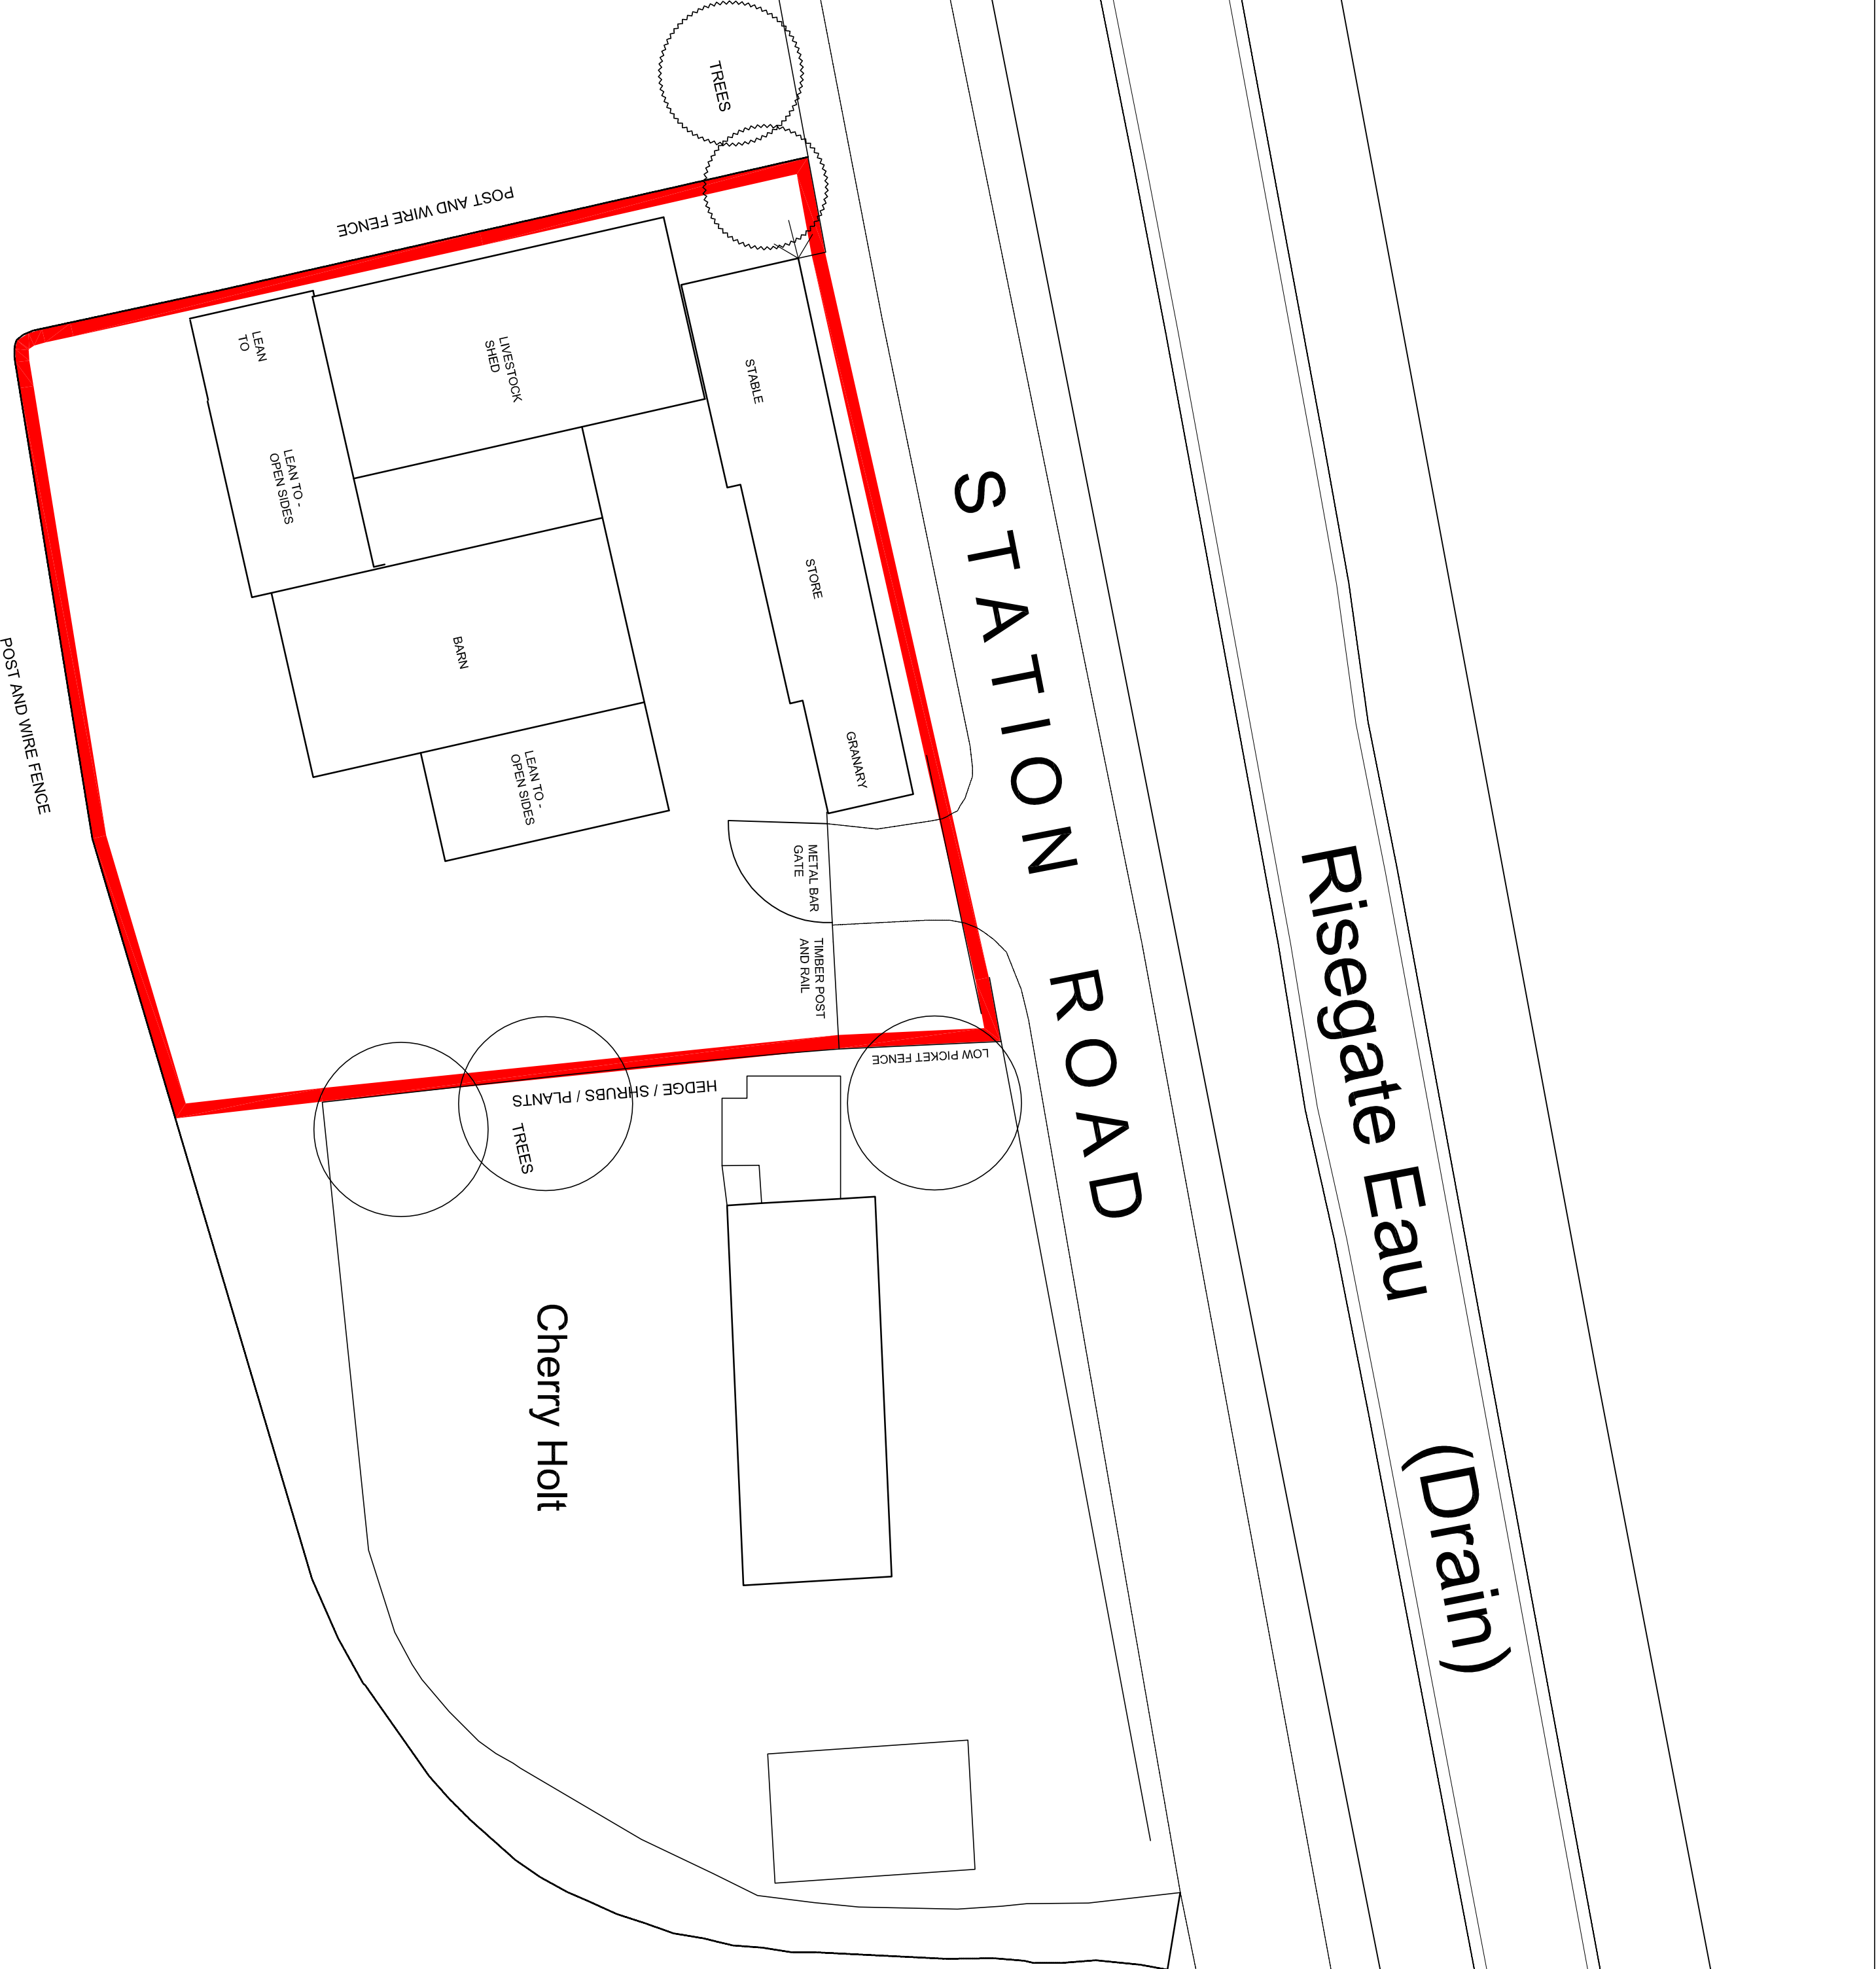
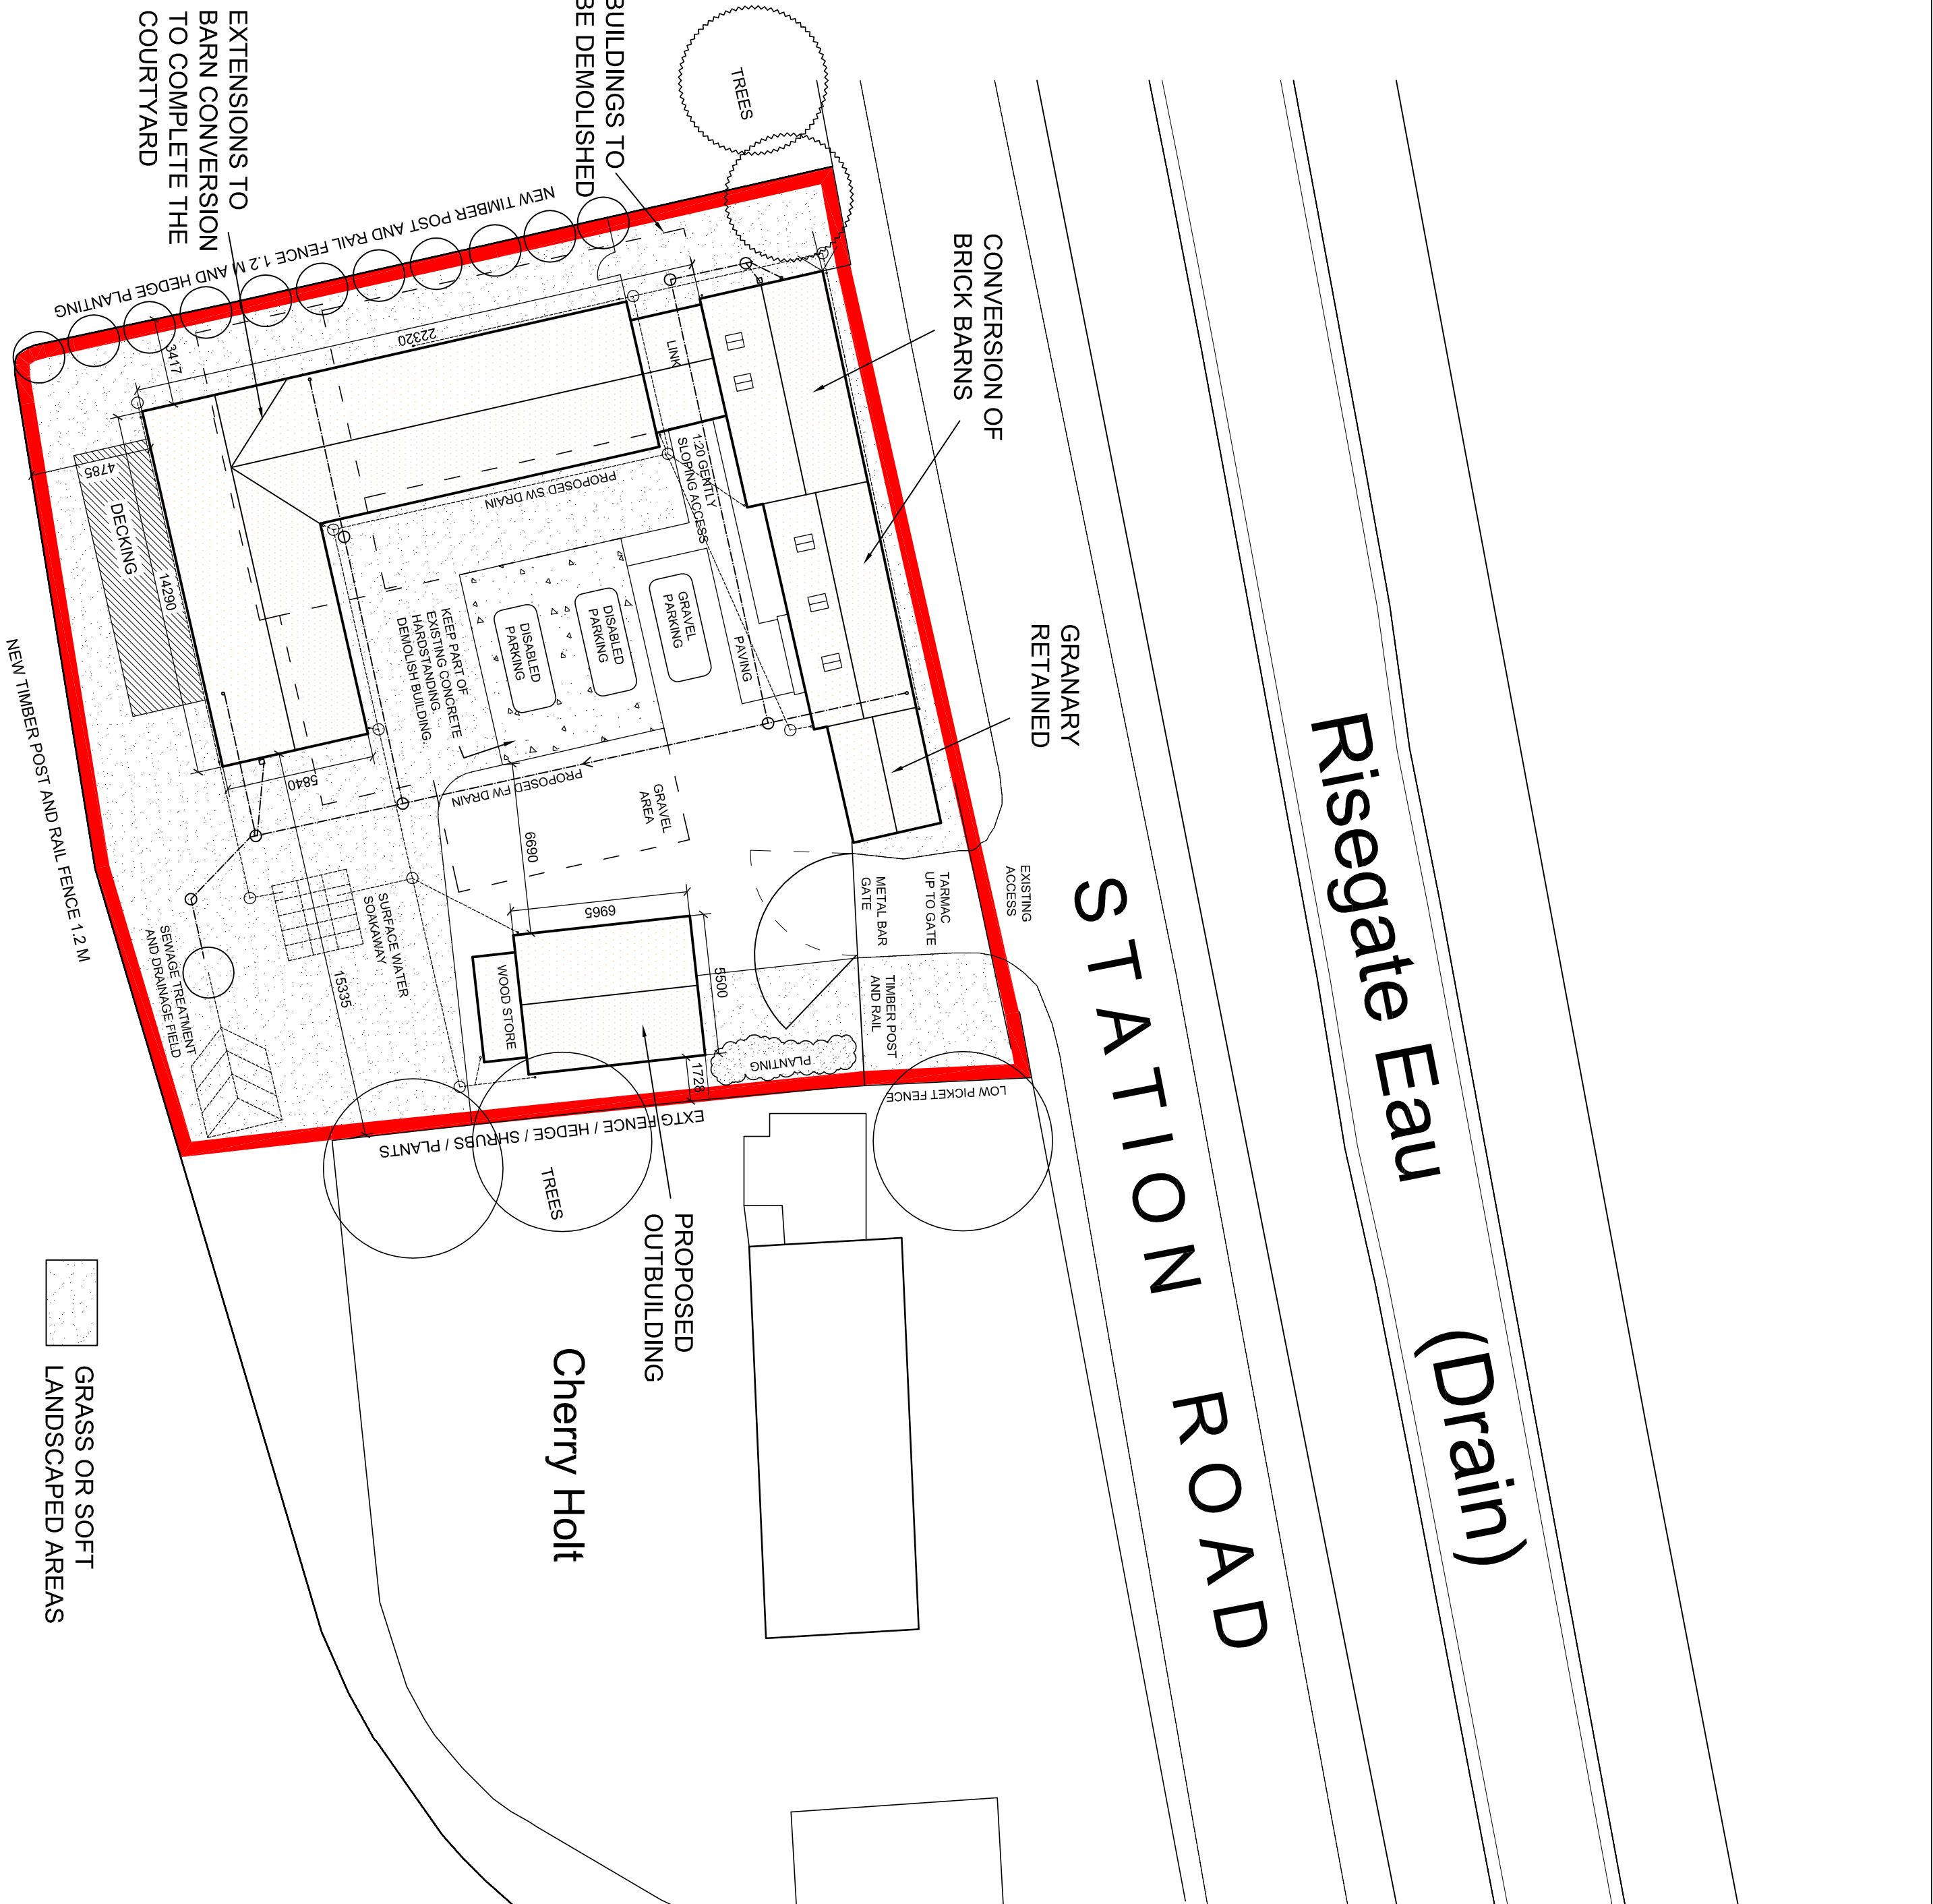


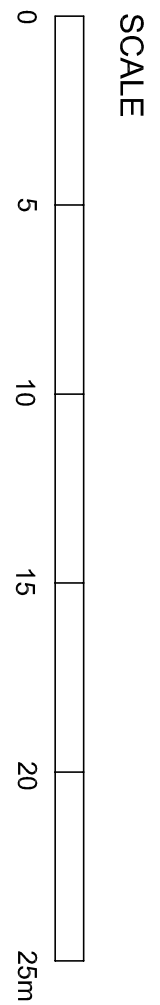

Site Plan As Existing

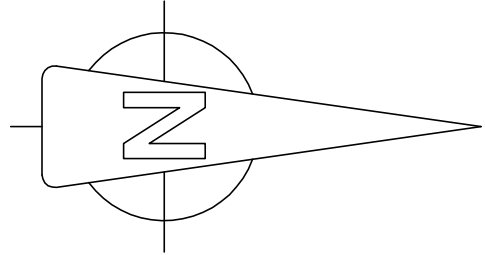

Site Plan As Proposed

DRAINAGE
Surface water drains into new soakaway
Foul drains to new septic tank / sewage treatment plant

Rev A 02.11.15 Drainage, outbuilding and detail added			
Jenny McIntee Architectural Design			
www.jennymcintee.co.uk info@jennymcintee.co.uk Tel 07921 003153			
Project:	Proposed Barn Conversion	Date:	October 2015
Address:	Station Road, Godstoun Wargate, Spalding, Lincs PE11 4JB	Scale:	1:200 on A1
Client:	Mt R Andrews	Job No:	15178
Drawing Title:	Site Plans - Existing & Proposed	Dwg No:	02A