




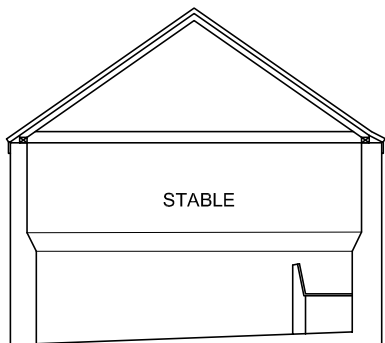


STABLE SECTION

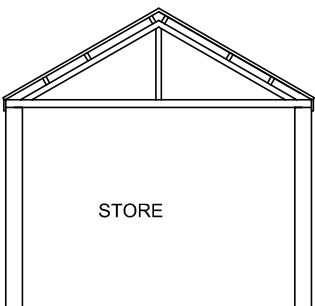


STORE SECTION

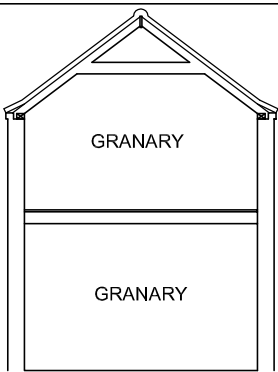

GRANARY SECTION


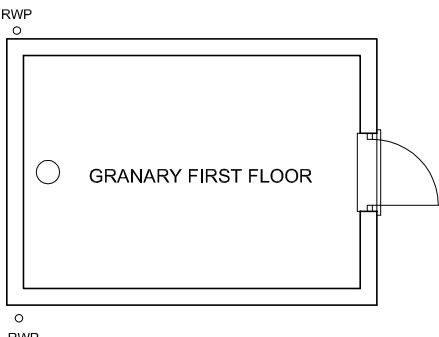


FIRST FLOOR PLAN

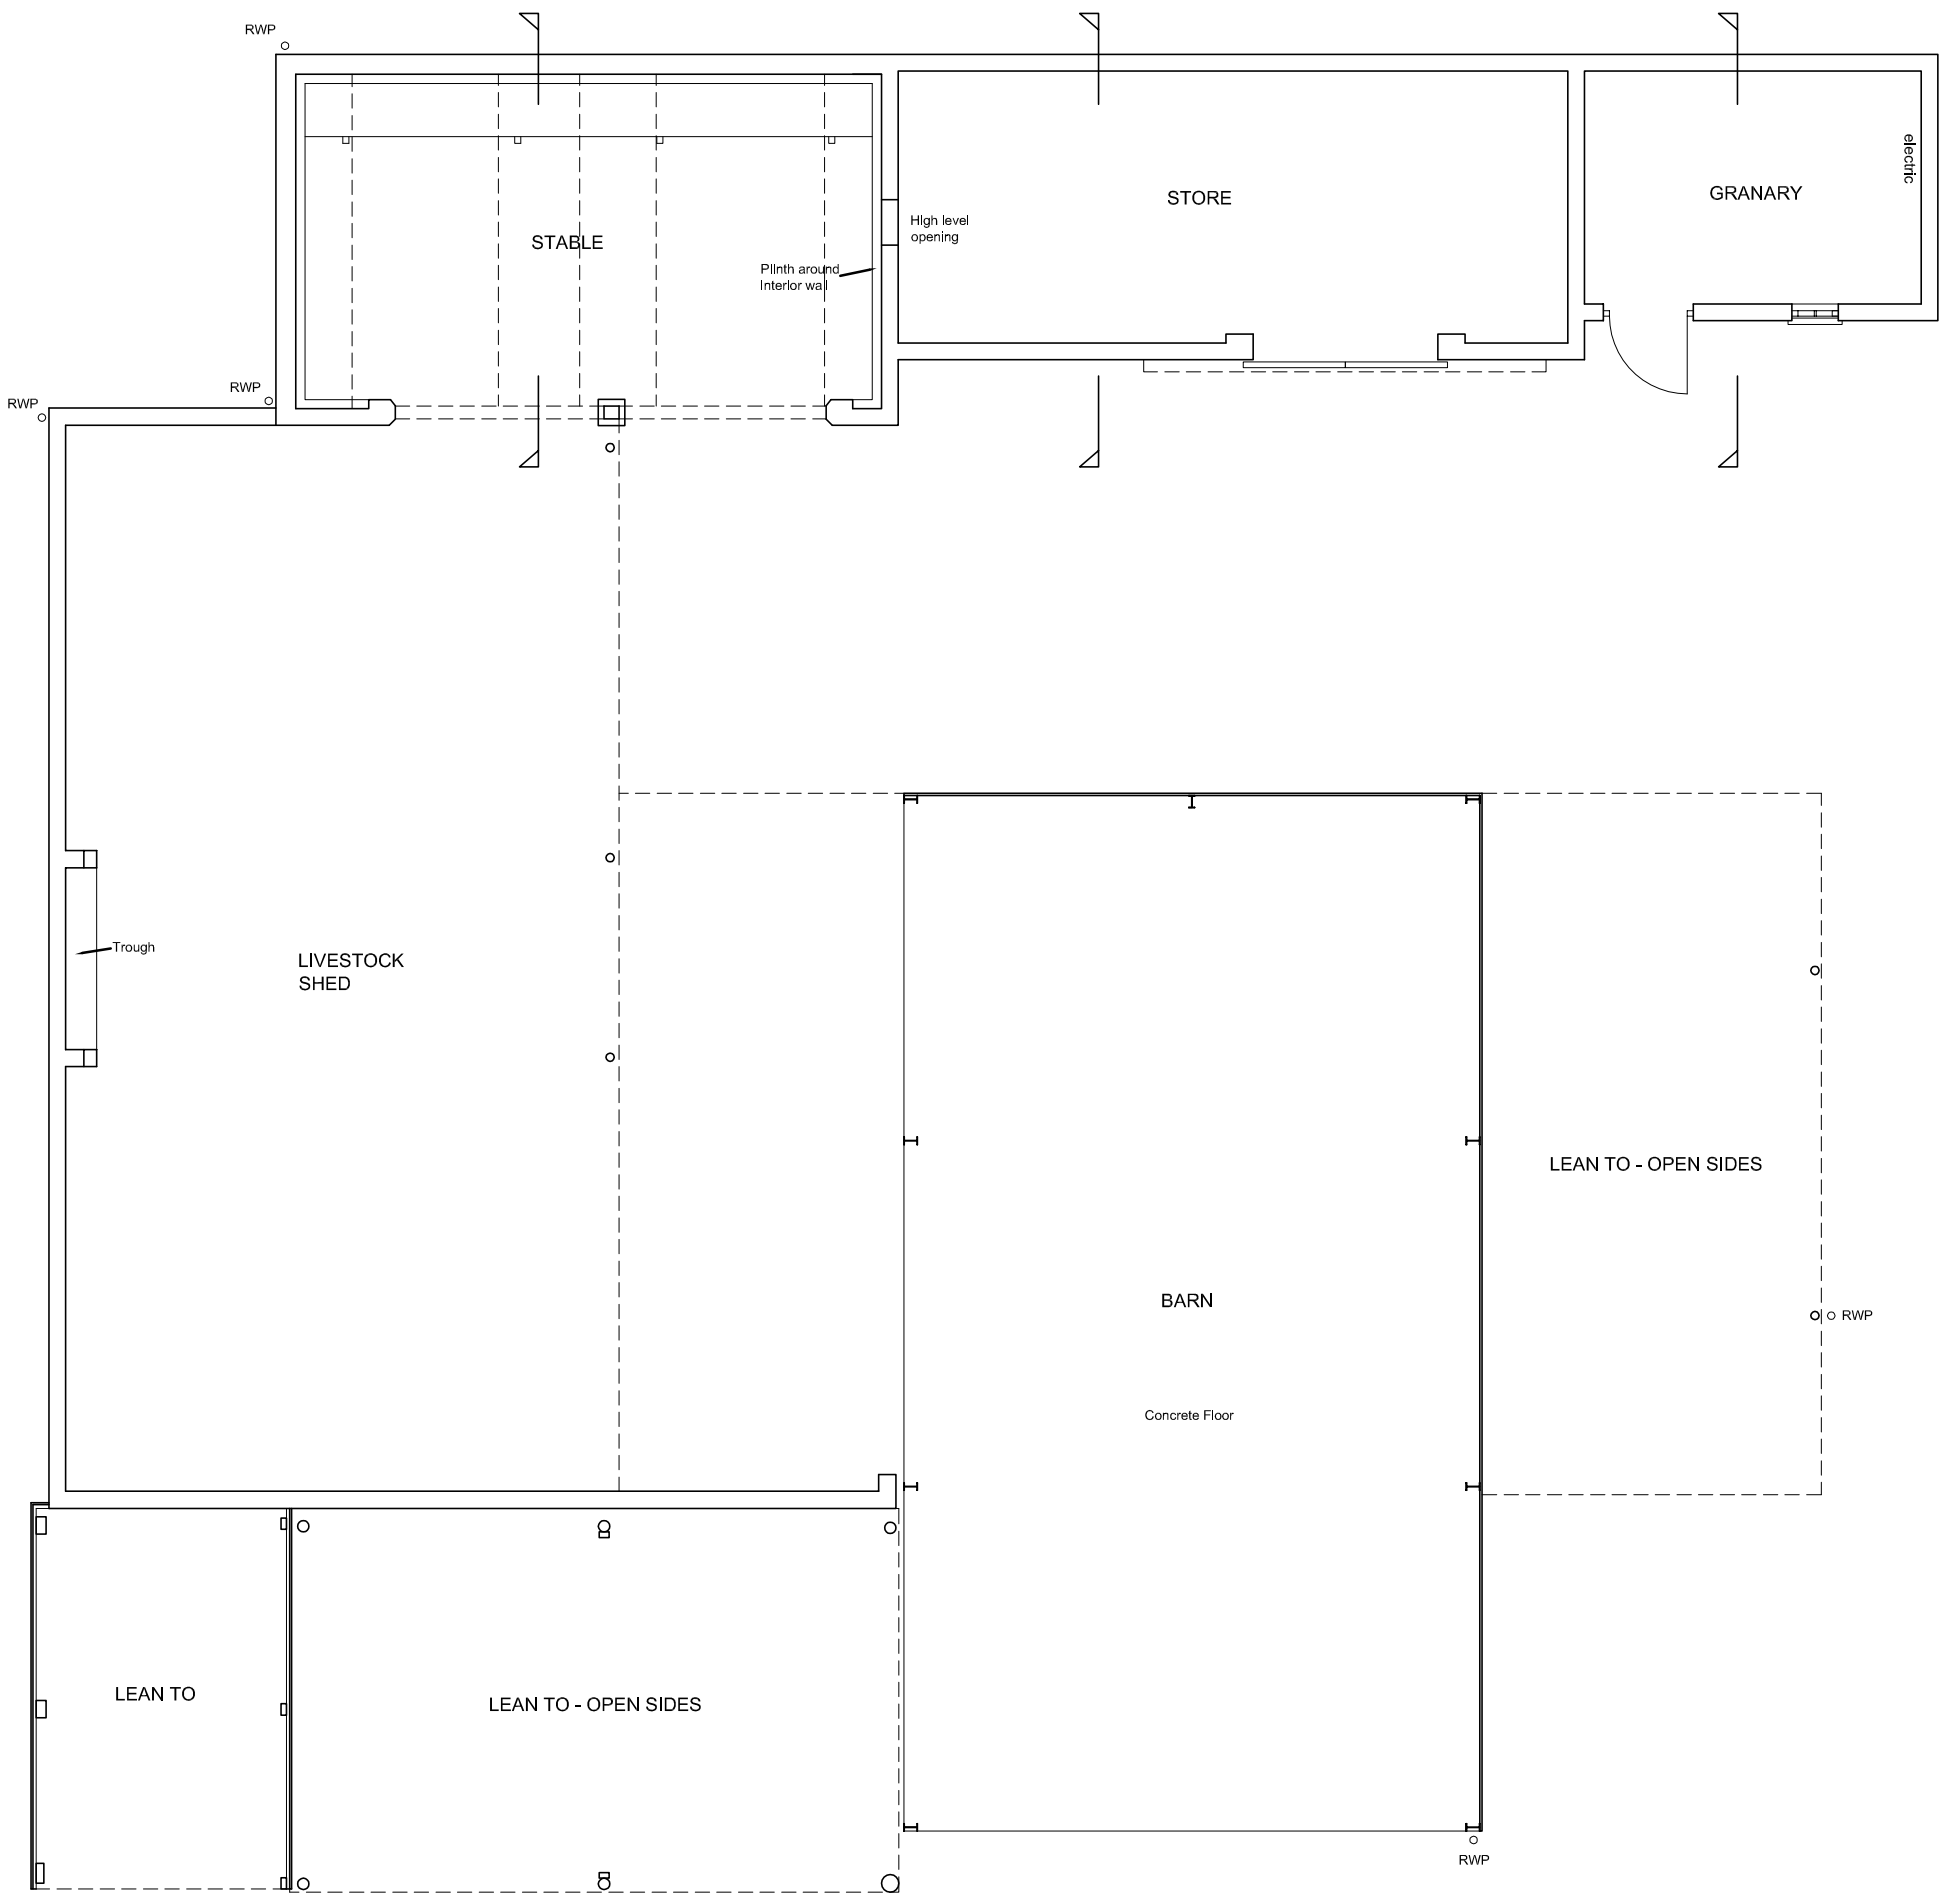

EXISTING FLOOR PLAN

EXISTING FOOTPRINT 443 SQUARE METRES

 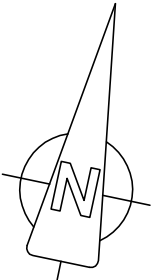

Jenny McIntee Architectural Design www.jennymcintee.co.uk info@jennymcintee.co.uk Tel 07921 003153			
Project:	Proposed Barn Conversion	Date:	September 2015
Address:	Station Road, Gosberton Wargate, Spalding, Lincs PE11 4JB	Scale:	1:100 on A3 1:50 on A1
Client:	Mr R Andrews	Job No:	1578
Drawing Title:	Existing Floor Plan	Dwg No:	03 A