


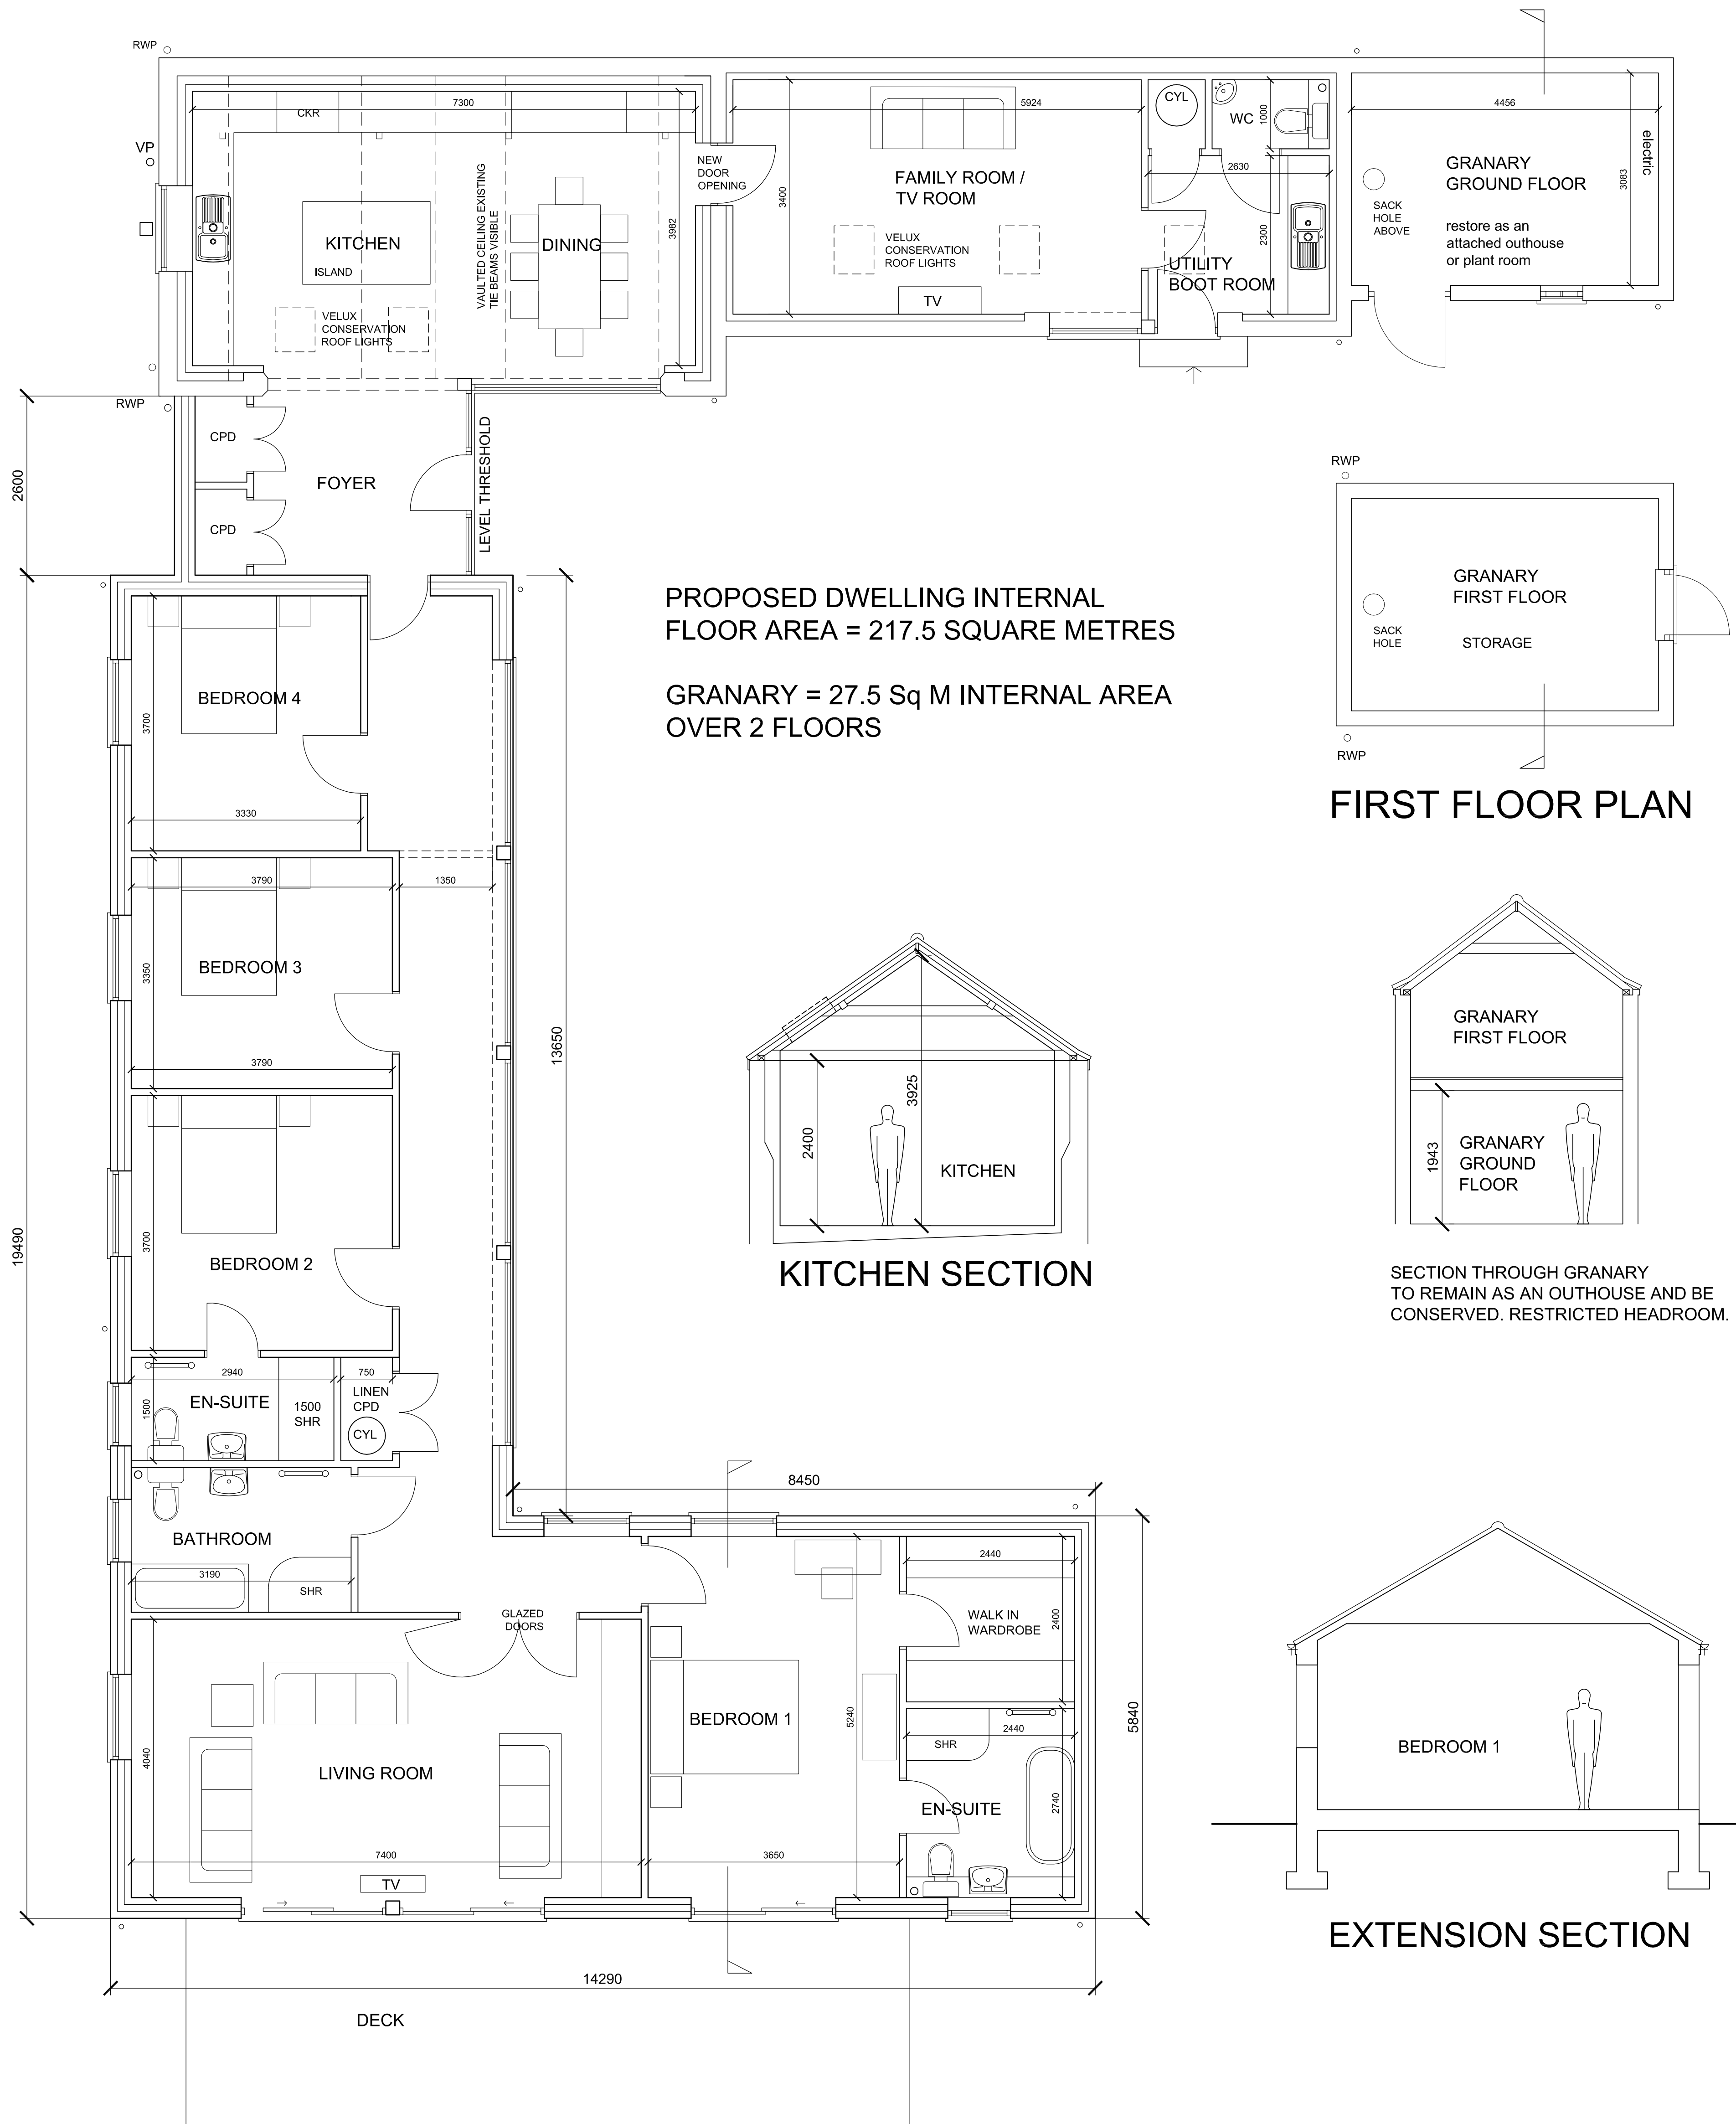

FLOOR PLAN AS PROPOSED

Rev A Nov 2015 Minor layout changes

Jenny McIntee Architectural Design www.jennymcintee.co.uk info@jennymcintee.co.uk Tel 07921 003153			
Project:	Proposed Barn Conversion	Date:	September 2015
Address:	Station Road, Gosberton Wargate, Spalding, Lincs PE11 4JB	Scale:	1:50 on A1 1:100 on A3
Client:	Mr R Andrews	Job No:	1578
Drawing Title:	Proposed Ground Floor Plan	Dwg No:	05 A

