




EAST ELEVATION FACING CHERRY HOLT

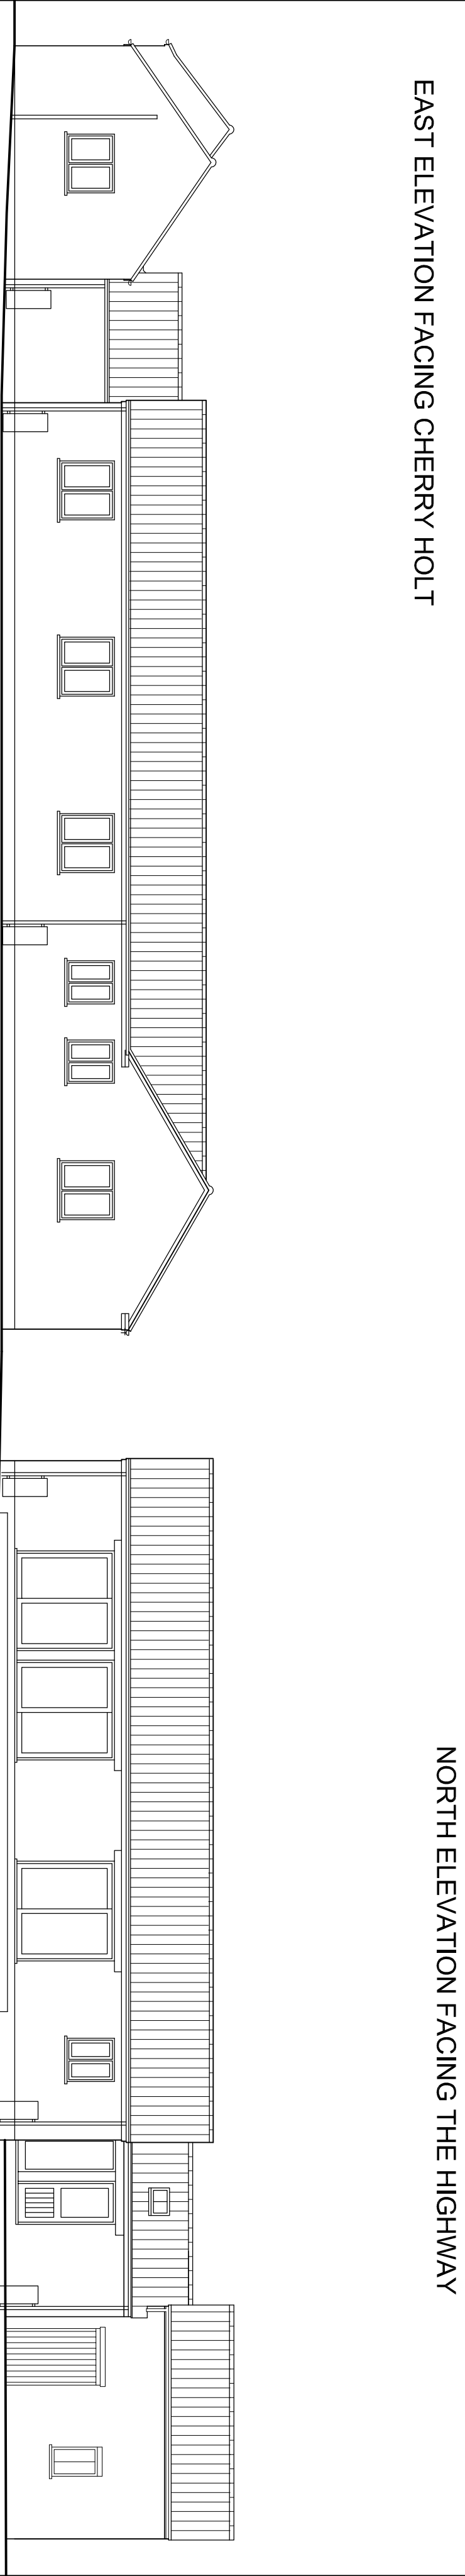

NORTH ELEVATION FACING THE HIGHWAY

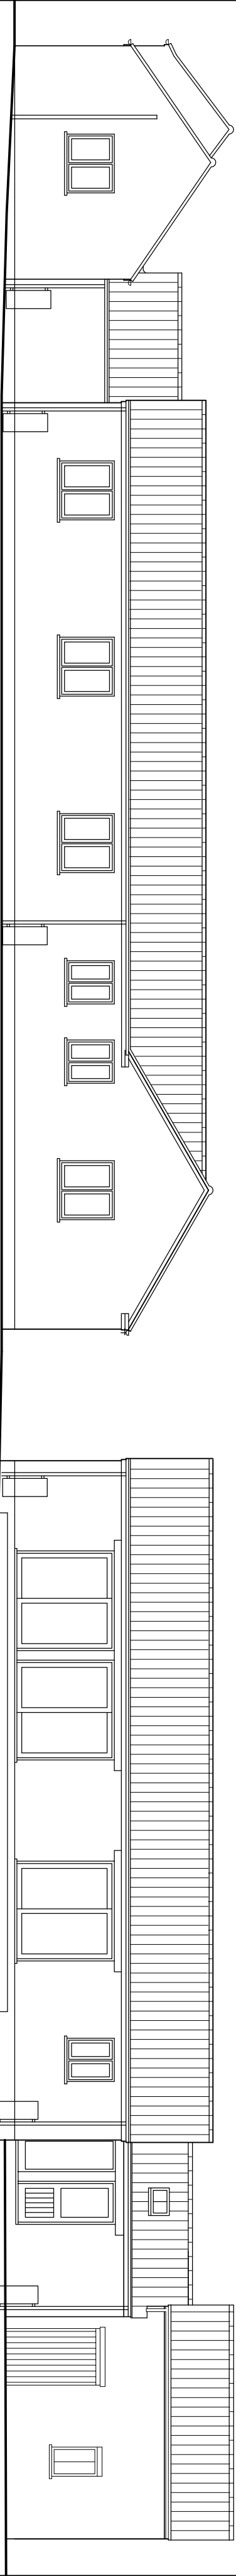


WEST ELEVATION FACING THE FIELDS

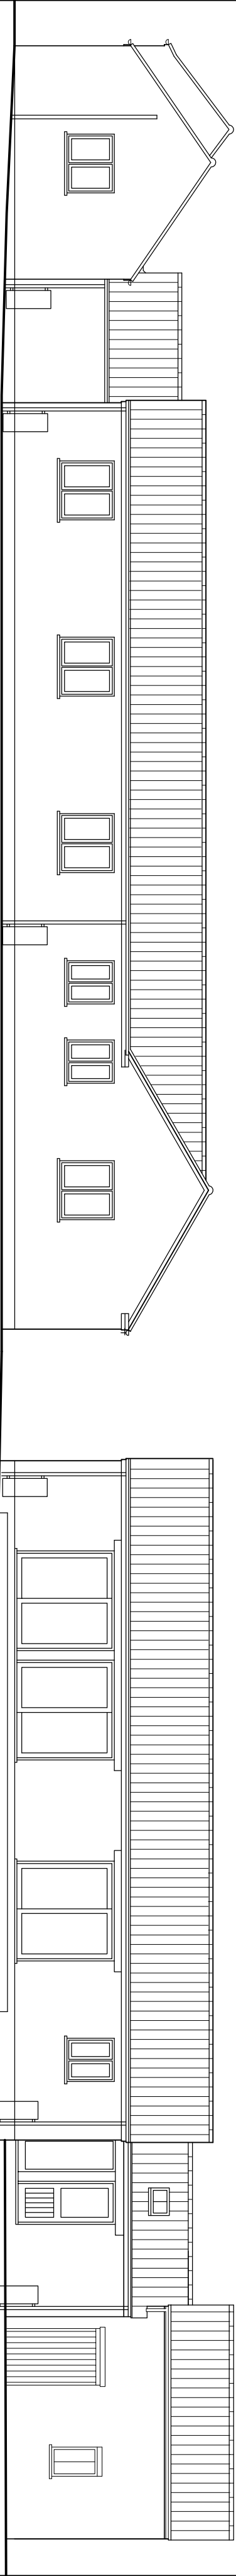


SOUTH ELEVATION FACING THE FIELDS

DECKING MAX 300MM ABOVE NATURAL GROUND LEVEL

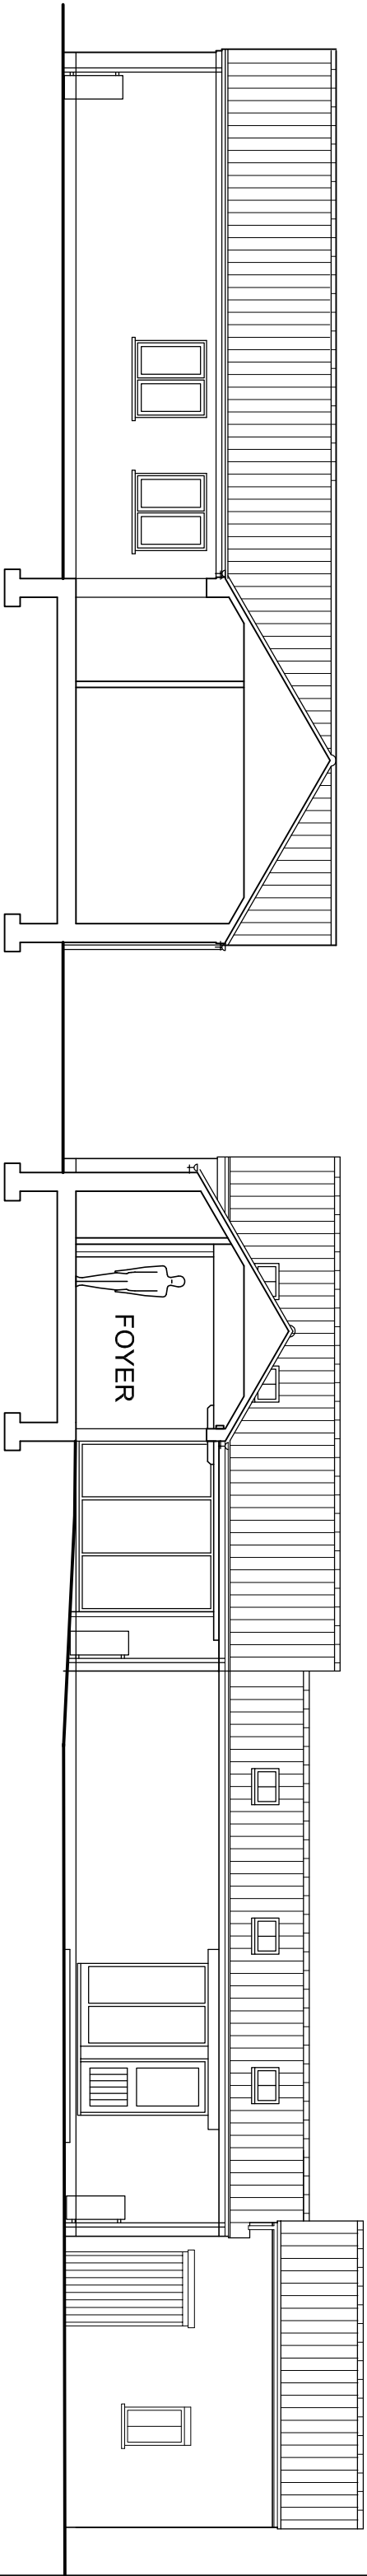

NORTH FACING ELEVATION INSIDE THE SITE

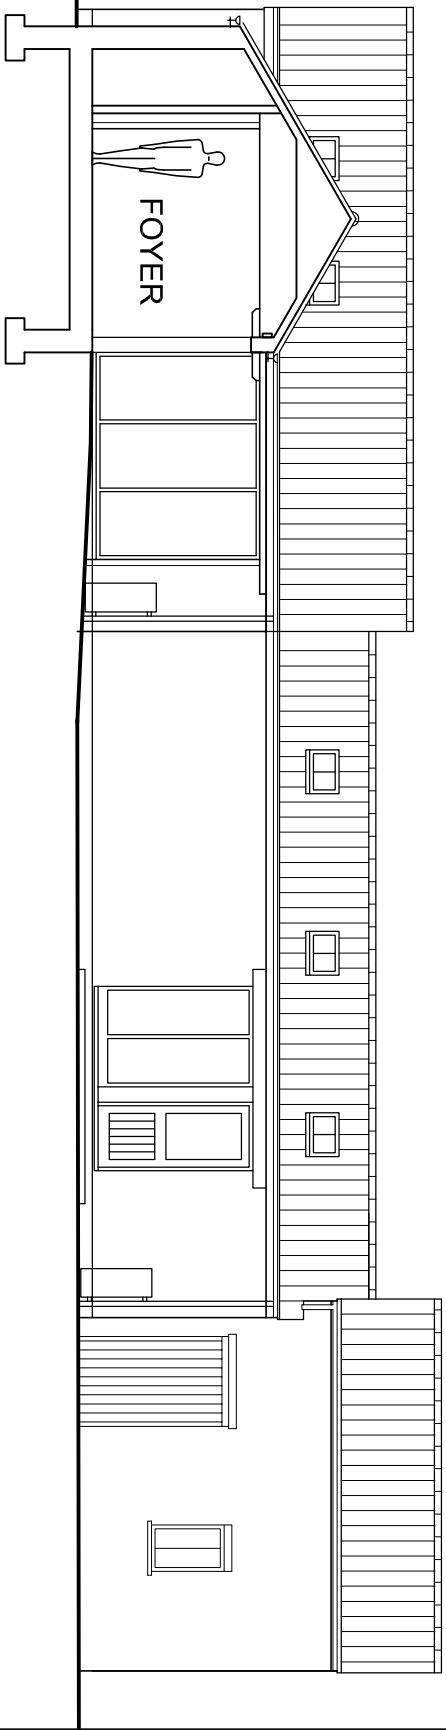

SOUTH FACING ELEVATION INSIDE THE SITE

- EXTERNAL MATERIALS
- ROOF

WALLS

RAINWATER

WINDOWS

DOORS

ROOF LIGHTS
- NATURAL CLAY SINGLE PANTILE


RED BRICK

BLACK ROUND SECTION PVCU

PAINTED TIMBER

PAINTED TIMBER

VELUX CONSERVATION

 

ELEVATIONS AS PROPOSED

Jenny McIntee Architectural Design			
www.jennymcintee.co.uk info@jennymcintee.co.uk Tel 07921 003153			
Project:	Proposed Barn Conversion	Date:	October 2015
Address:	Station Road, Gosberton Wargate, Spalding, Lincs PE11 4JB	Scale:	1:100 on A2
Client:	Mr R Andrews	Job No:	1578
Drawing Title:	Proposed Elevations	Dwg No:	06 A