


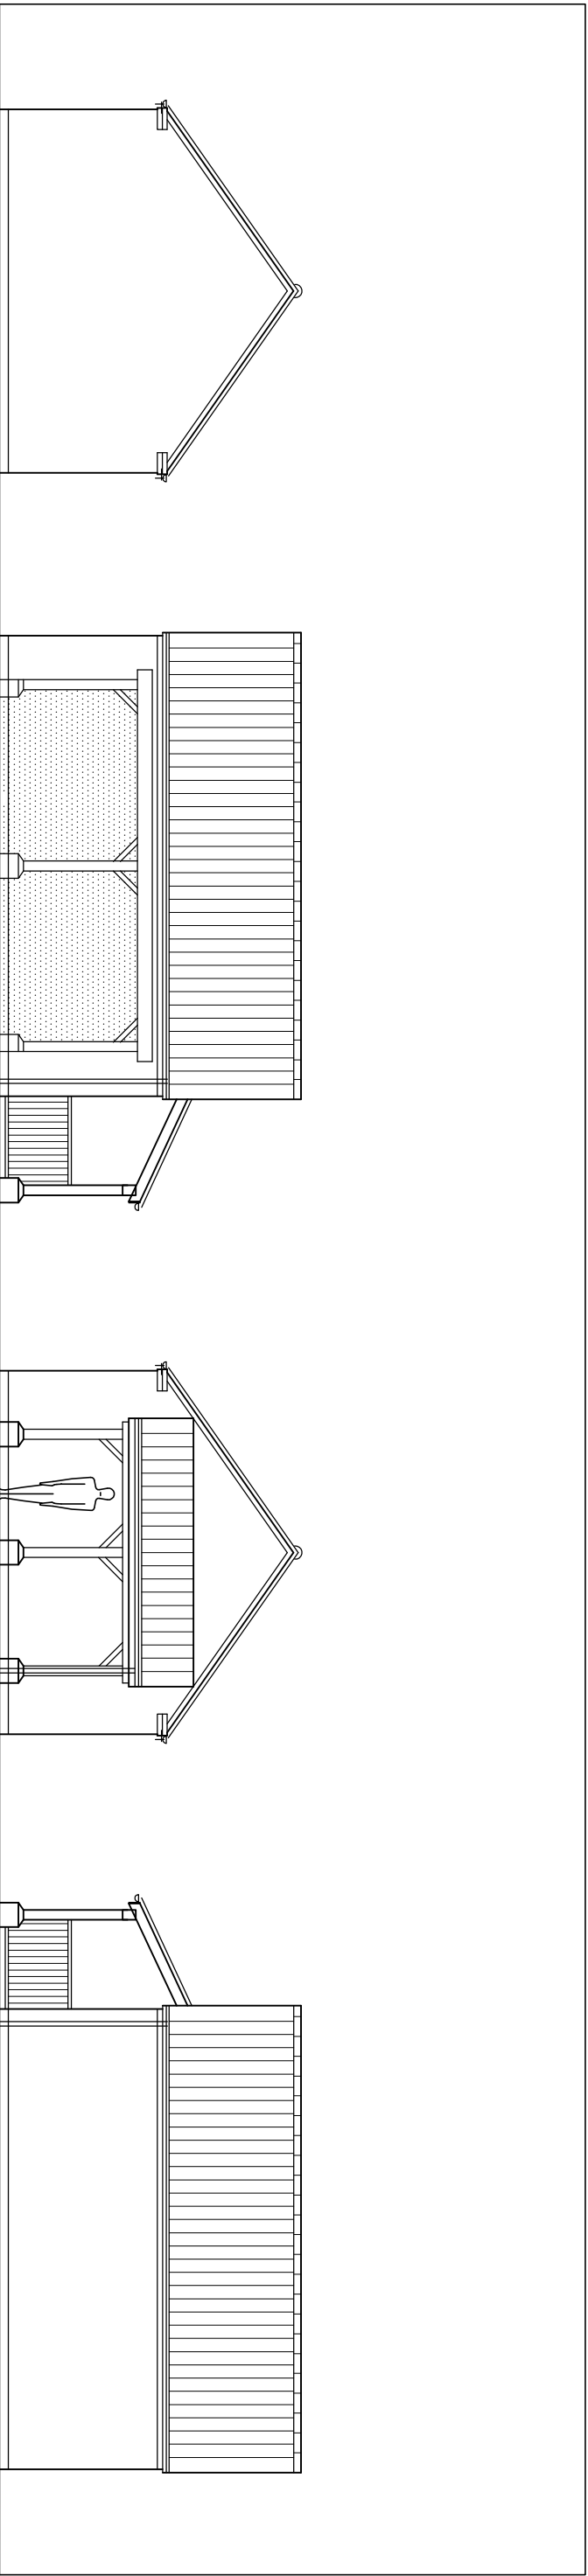


SIDE ELEVATION

FRONT ELEVATION

SIDE ELEVATION


REAR ELEVATION

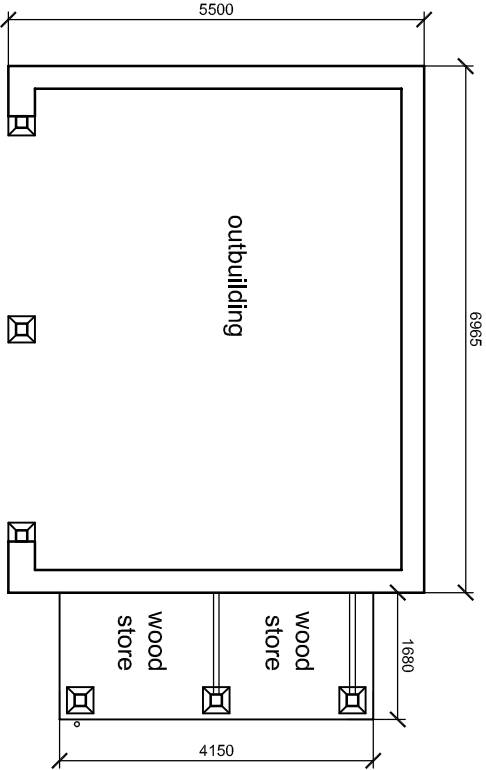

FLOOR PLAN

EXTERNAL MATERIALS
ROOF NATURAL CLAY SINGLE PANTILE
WALLS RED BRICK
RAINWATER BLACK ROUND SECTION PVCU

Jenny McIntee Architectural Design			
www.jennymcintee.co.uk info@jennymcintee.co.uk Tel 07921 003153			
Project:	Proposed Barn Conversion	Date:	Nov 2015
Address:	Station Road, Gosberton Wargate, Spalding, Lincs PE11 4JB	Scale:	1:100 on A3
Client:	Mr R Andrews	Job No:	1578
Drawing Title:	Proposed Outbuilding Plan & Elevations	Dwg No:	07

 

Proposed Outbuilding & Wood Store