


ELEVATIONS

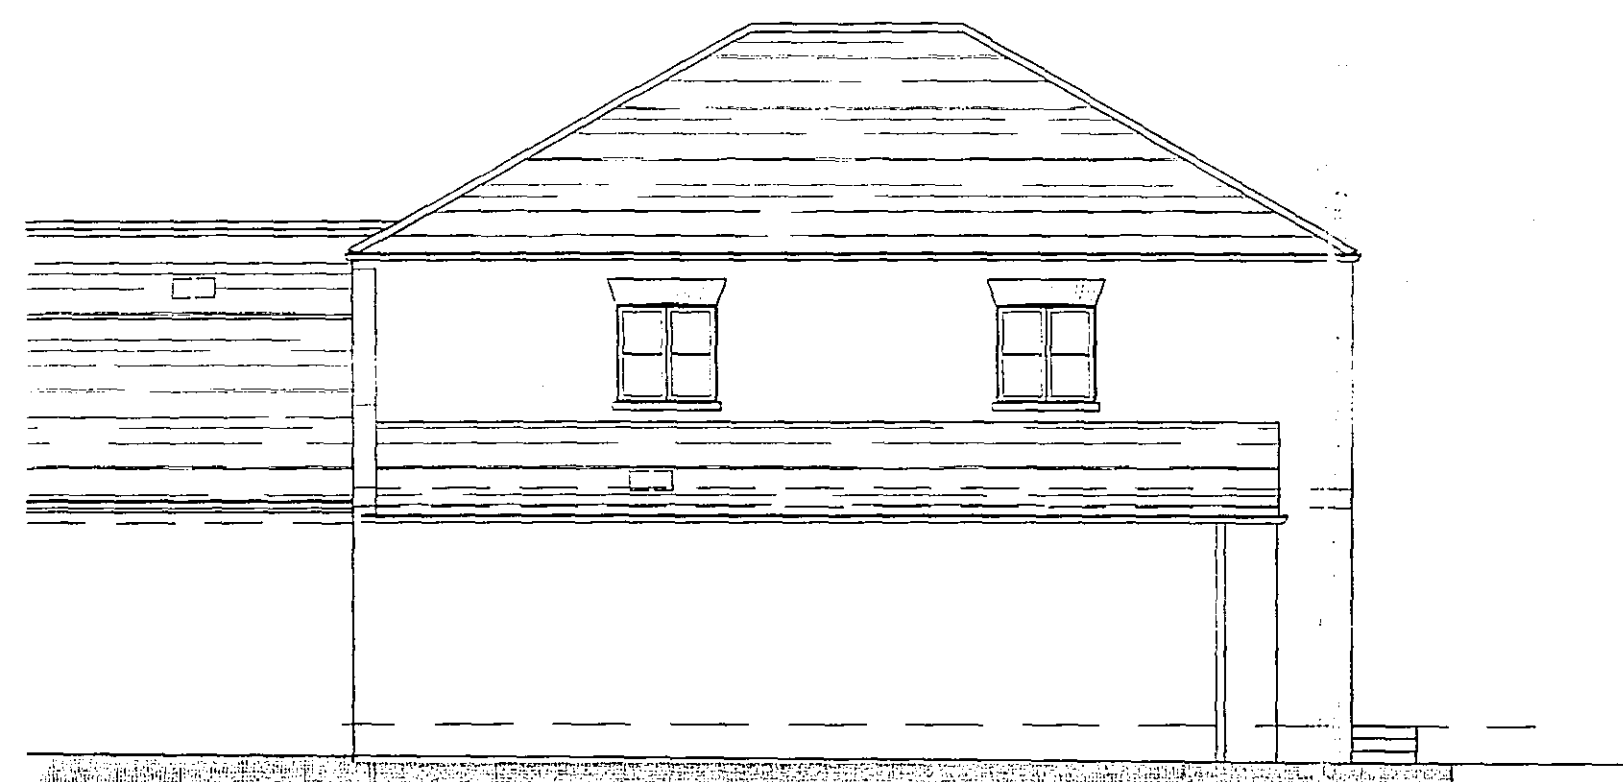

side


SLATE roof covering as extg

BRICKWORK walling as extg

TIMBER windows as extg




front

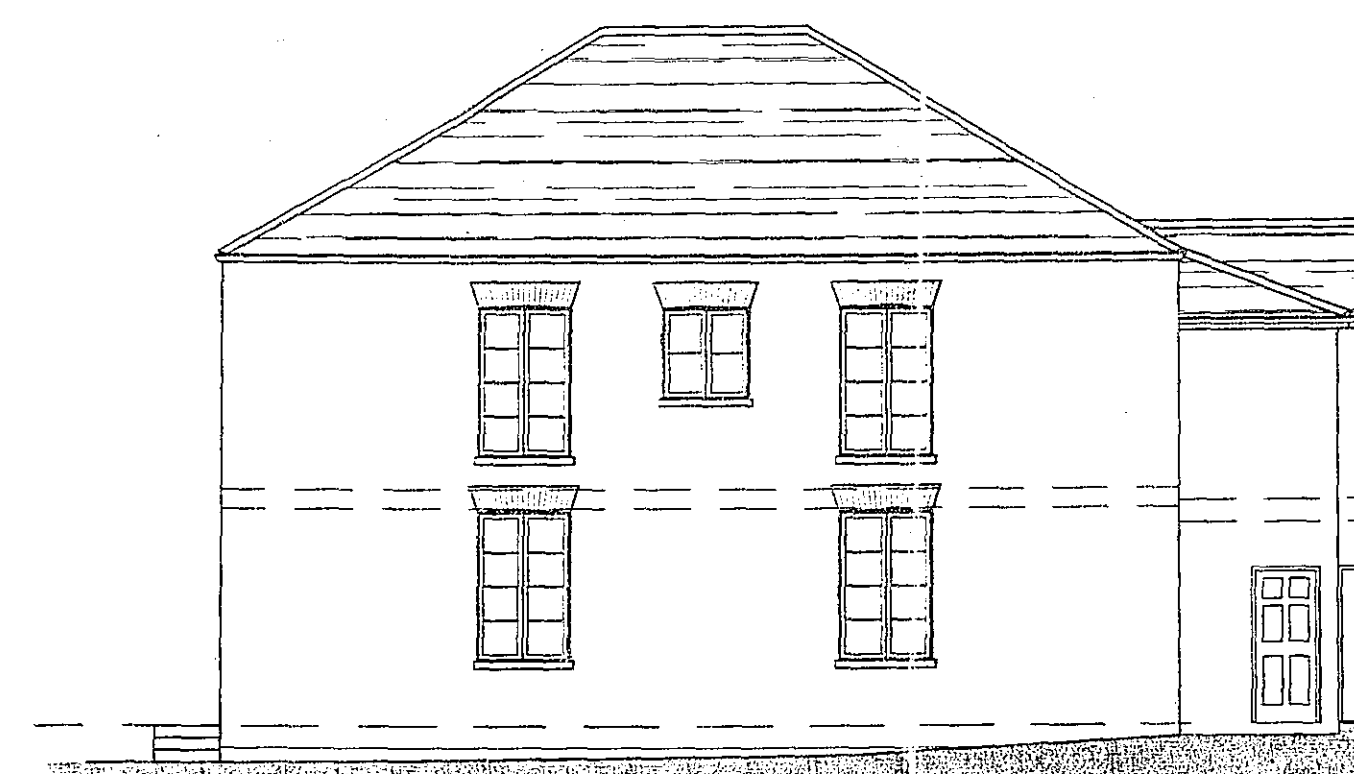

side


LEGEND

- Smoke detector alarm
- Heat detector alarm (Kitchens only)
- Emergency light
- Break glass call point
- Fire Extinguisher 9 Litre Capacity Water Filled - Gas Expelled
- Fire Extinguisher - 2.2 kg Dry Powder
- EXIT SIGN - Running Man
- G1 Ground fitted gas meter cupboard
- E1 Wall mounted electricity meter cupboard

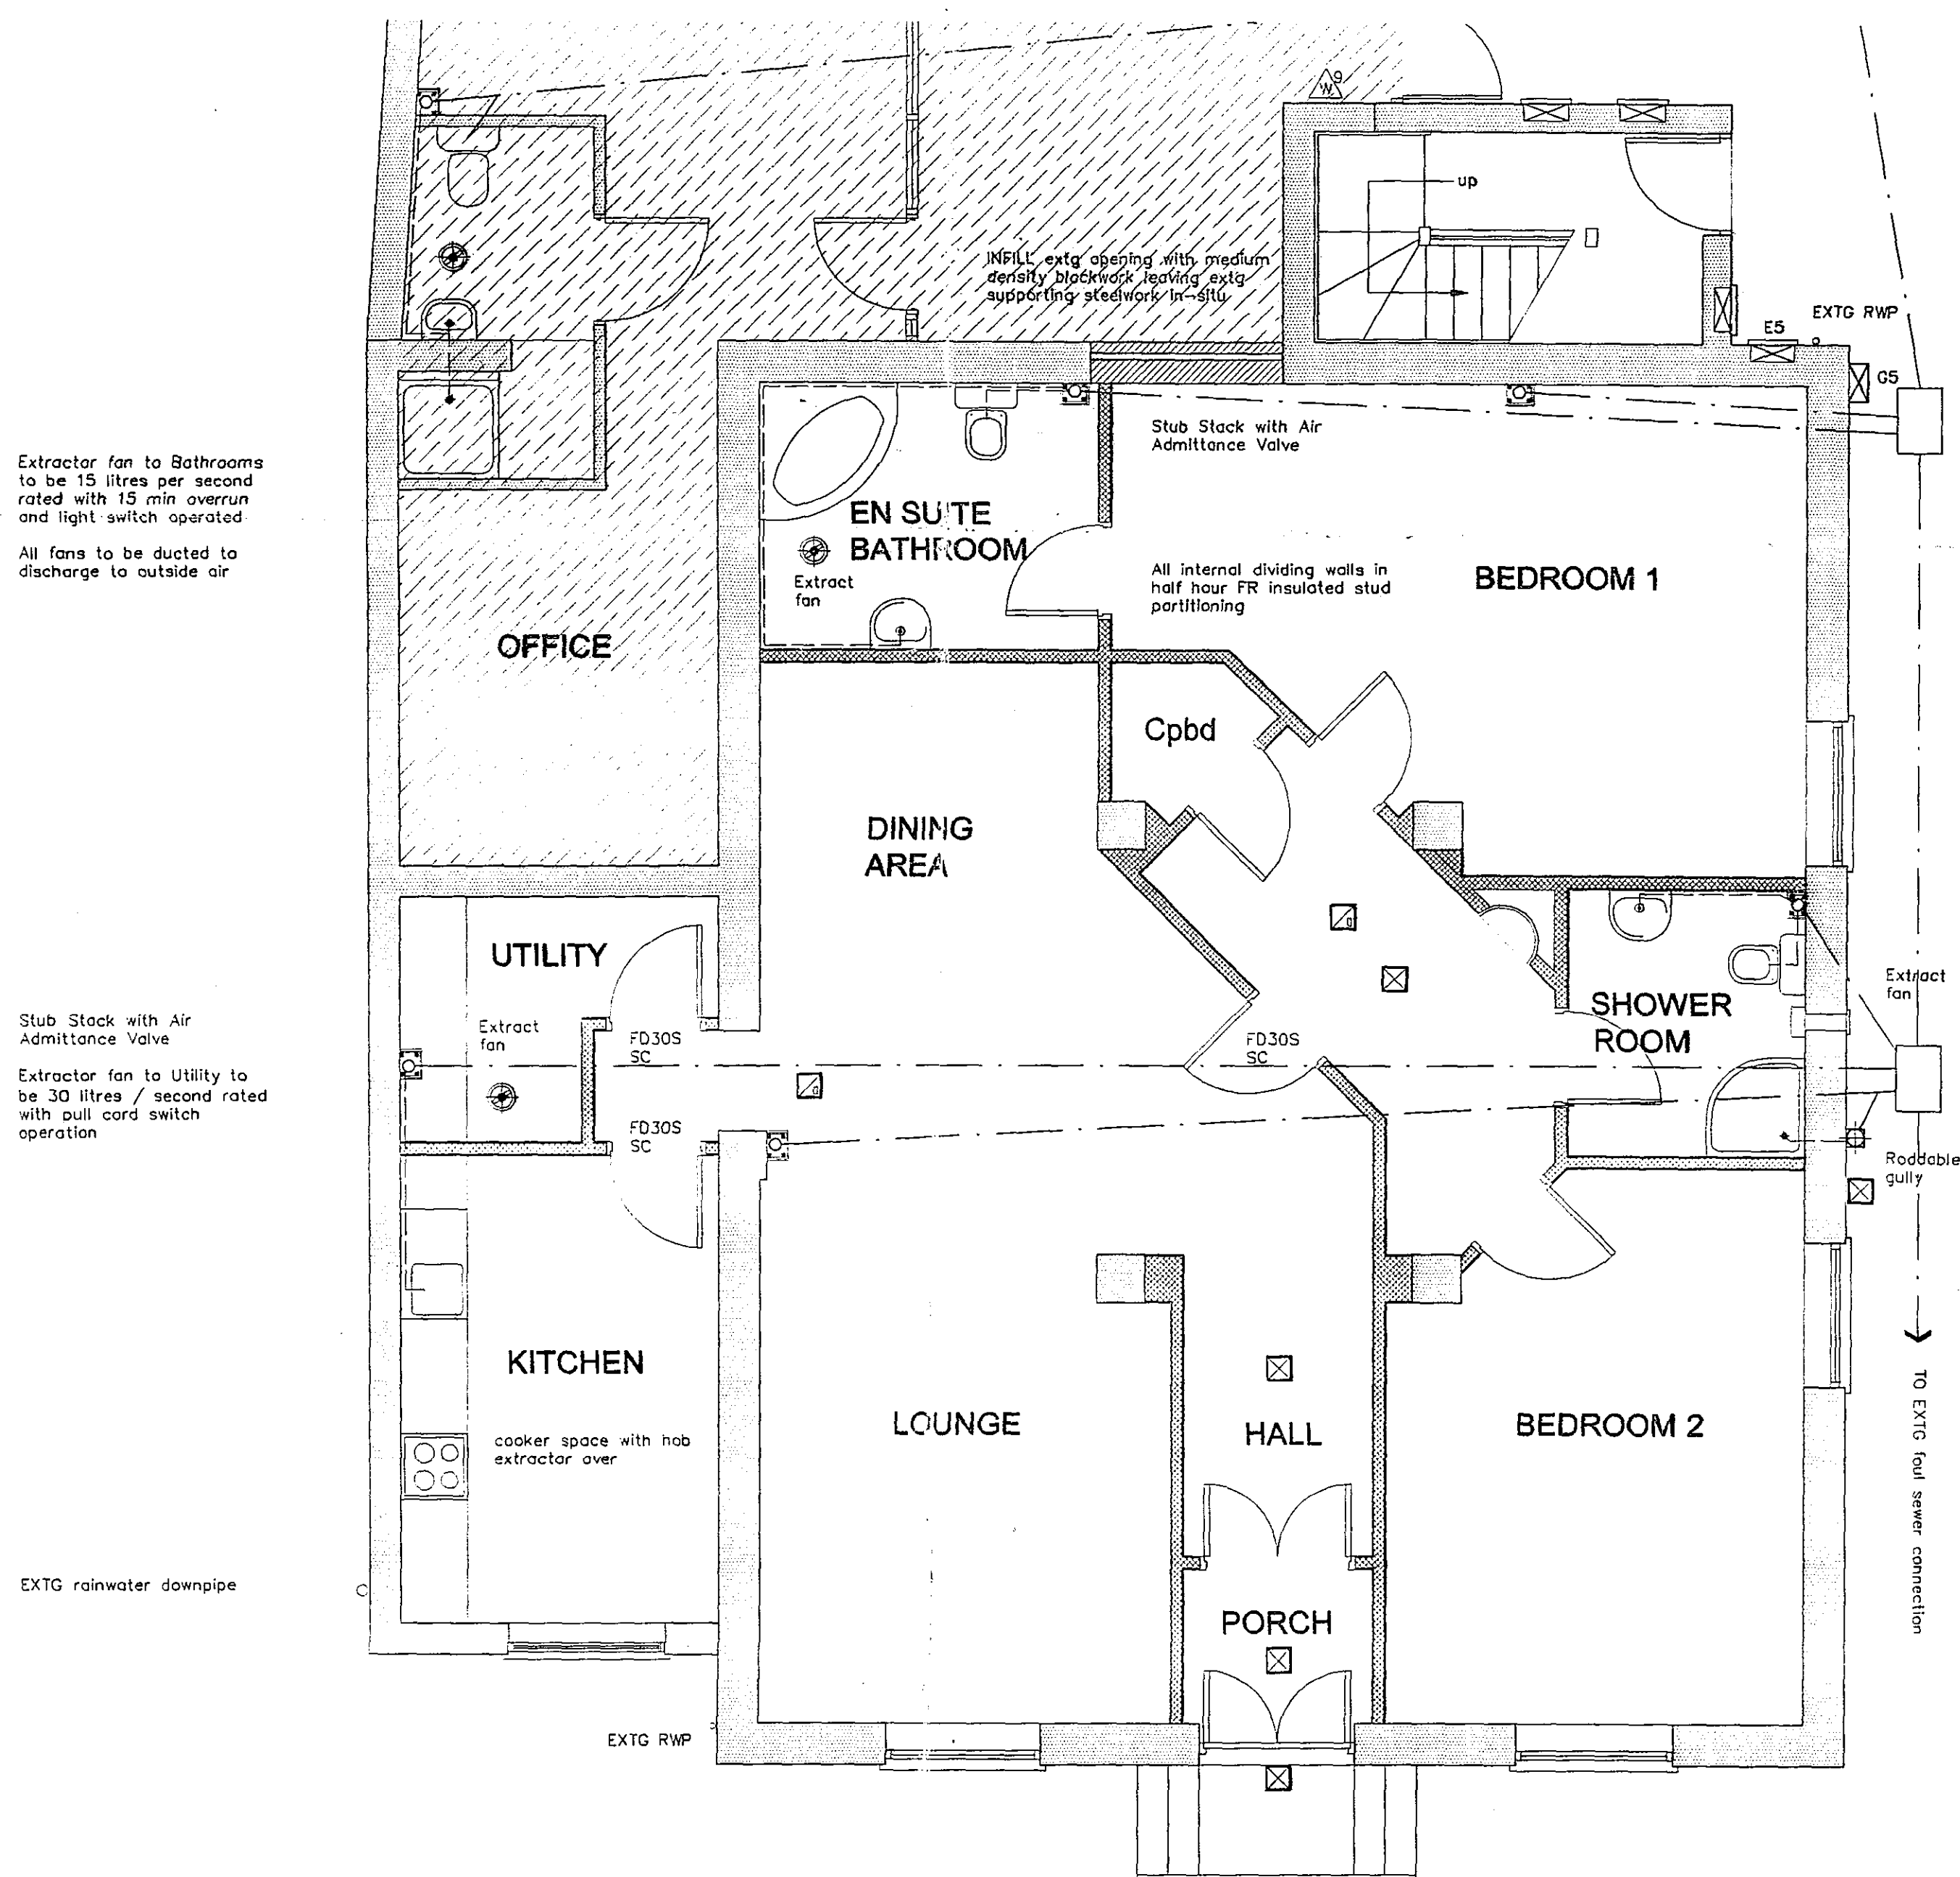


GROUND FLOOR PLAN

location plan 1:1250

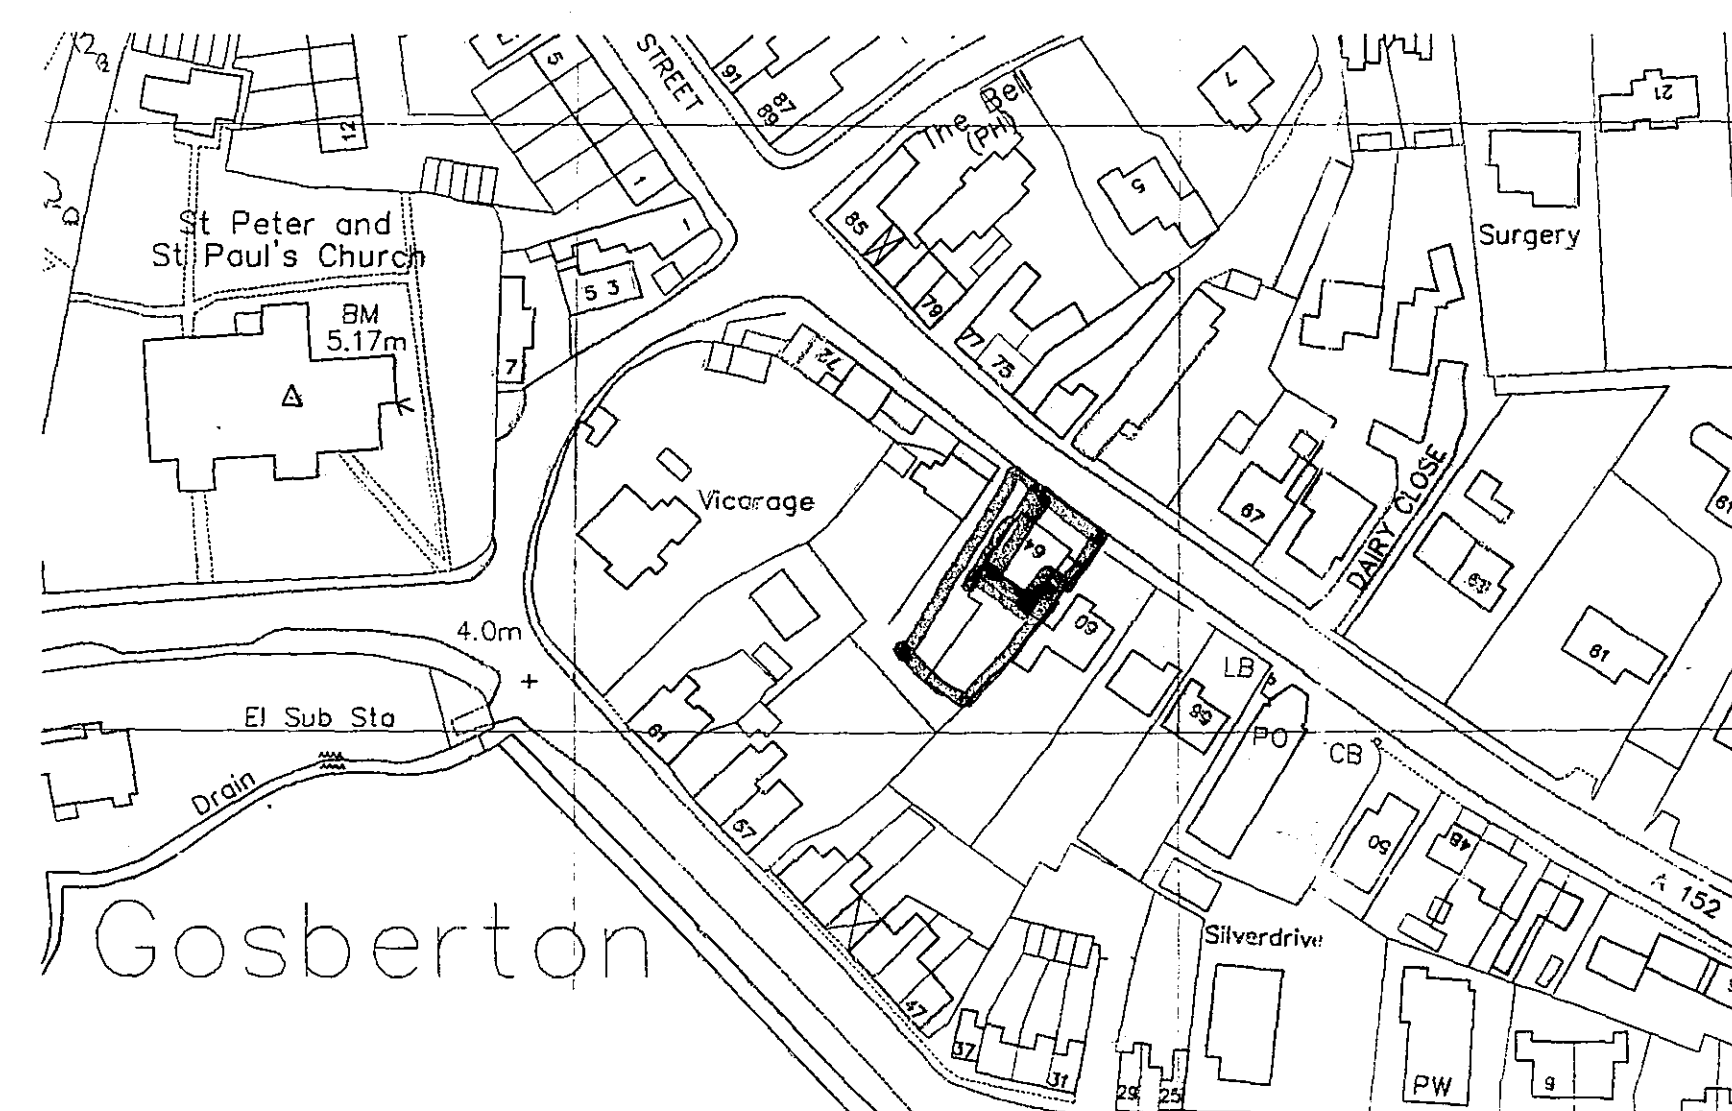

block plan 1:250

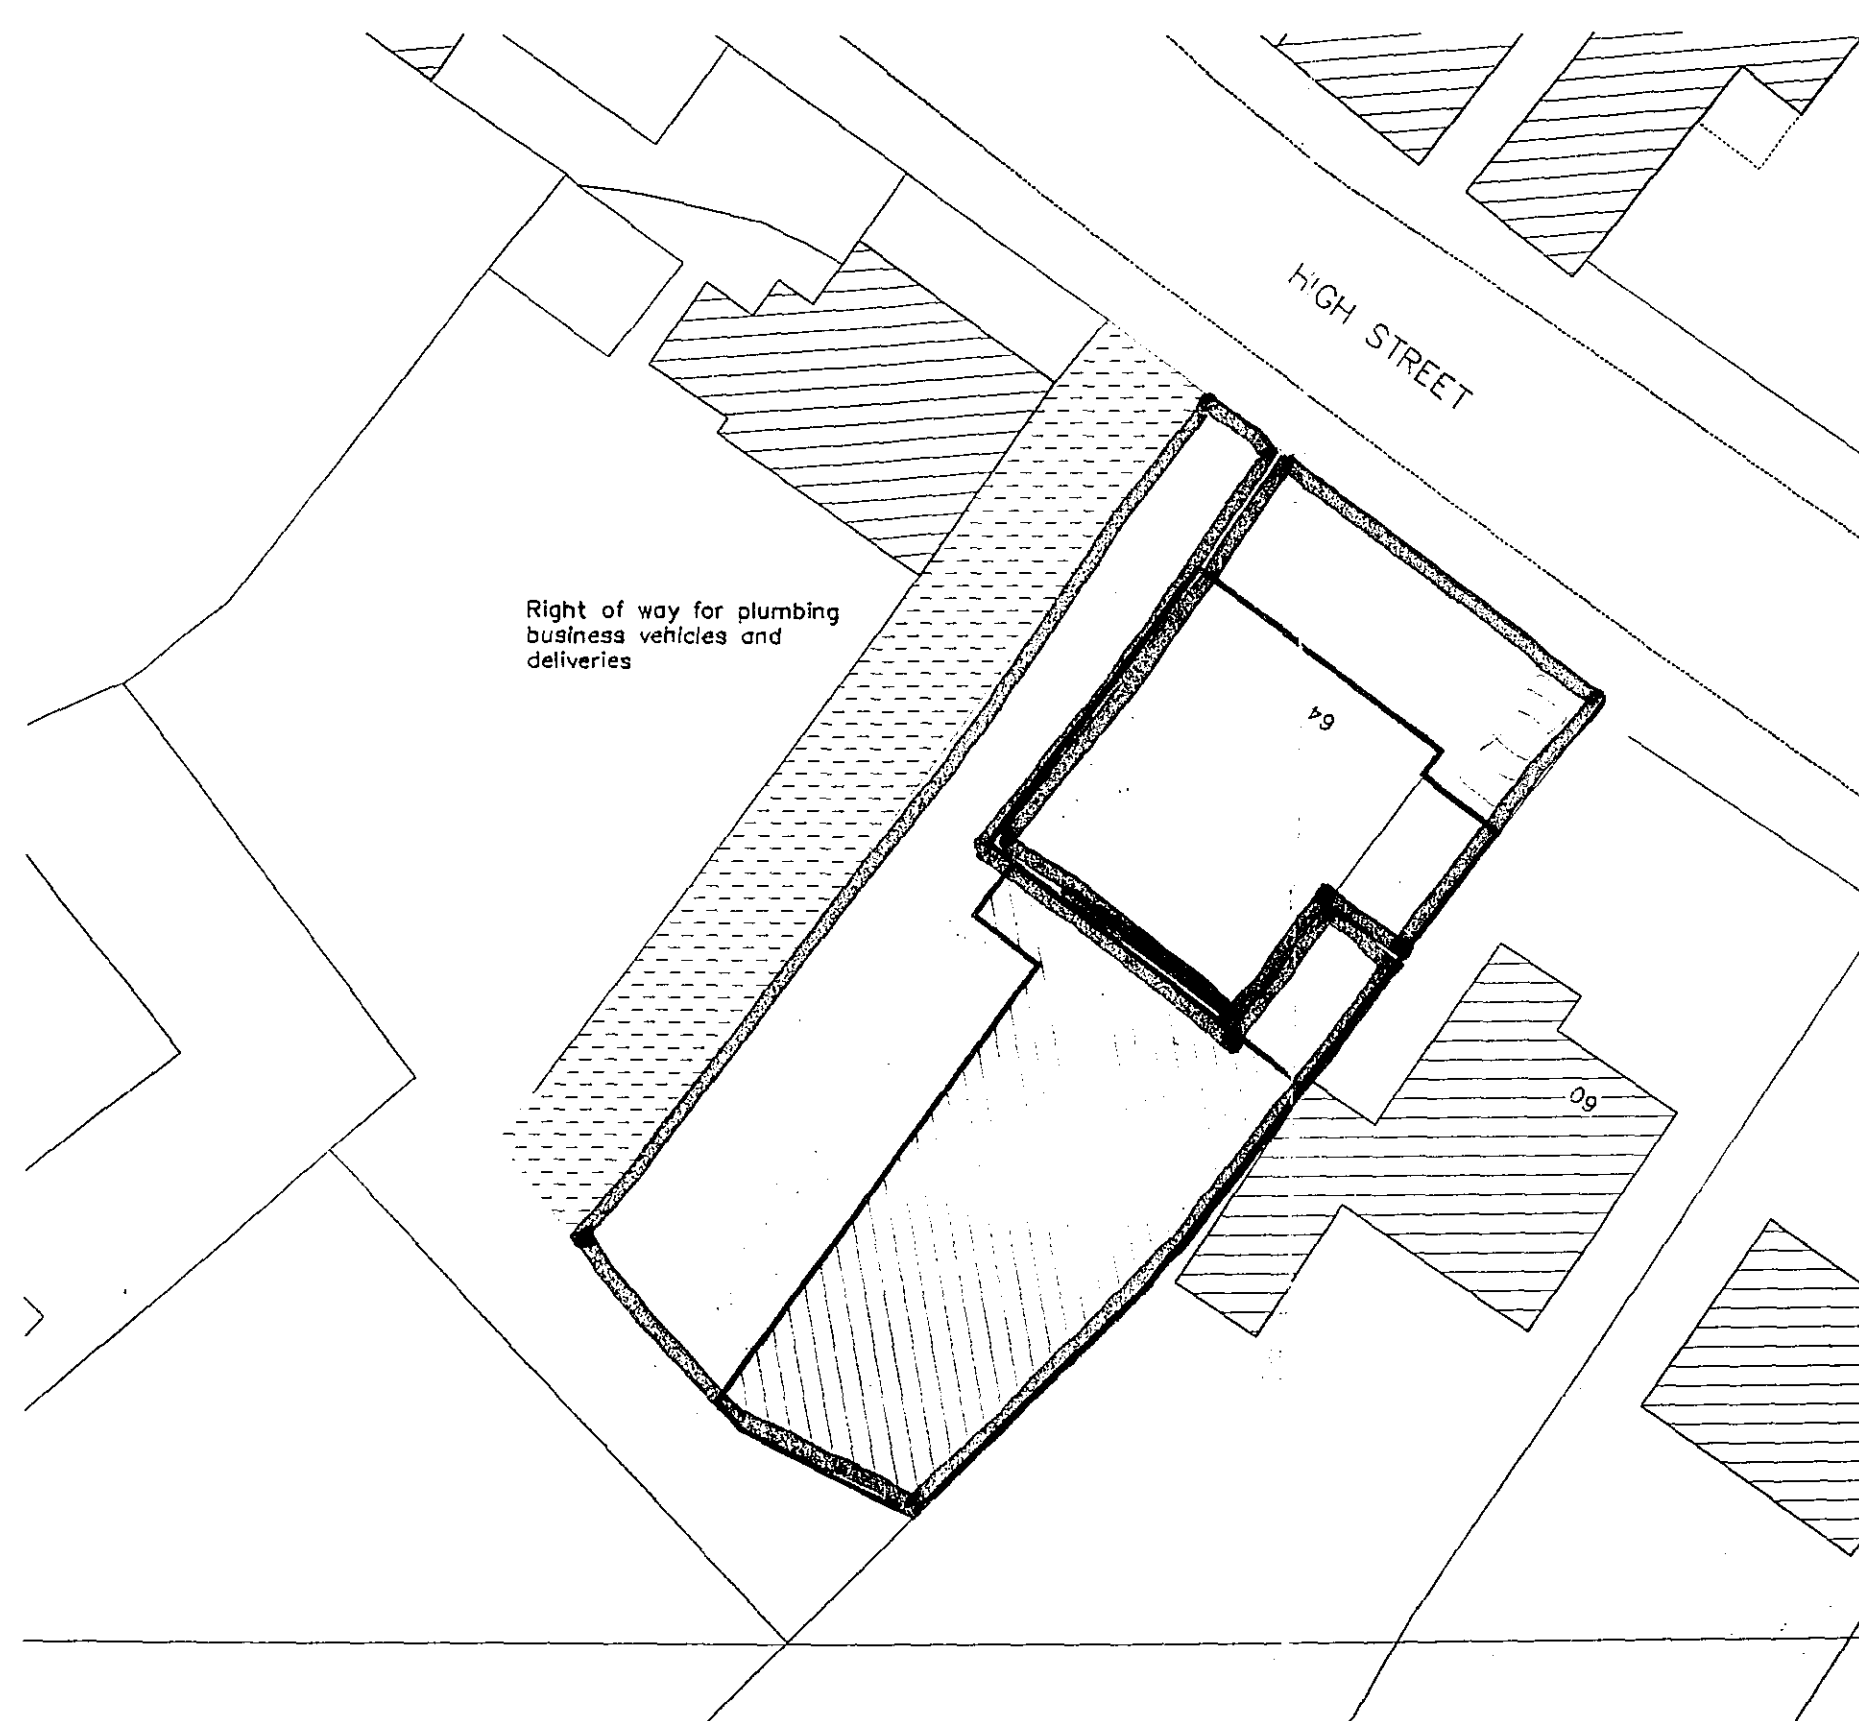

AMENDMENTS

A

SHC
Planning & Development
11 AUG 2005
Ref: 1092/05

DETERMINED PLAN

L. A. Building Design

Architectural and Planning Practice
55 Hannam Boulevard
Spalding
Lincolnshire PE11 1LB
Telephone/Fax: Spalding 01775 711437

Peter S Lithgow MCOB MCAT

Member of the Chartered Institute of Building and
Member of the Chartered Institute of Architectural Technologists

Project
84 High Street,
GOSBERTON, Spalding,
Lincolnshire

Client

Mr P HAMMOND

Drawing

Conversion of Showroom to Ground Floor Flat
SKETCH PROPOSAL

date	scale(s)
August 2005	1:50 1:100 1:250 1:1250
drawn by	checked
Peter Lithgow	PSL
job no	drawing no
03/23	08